

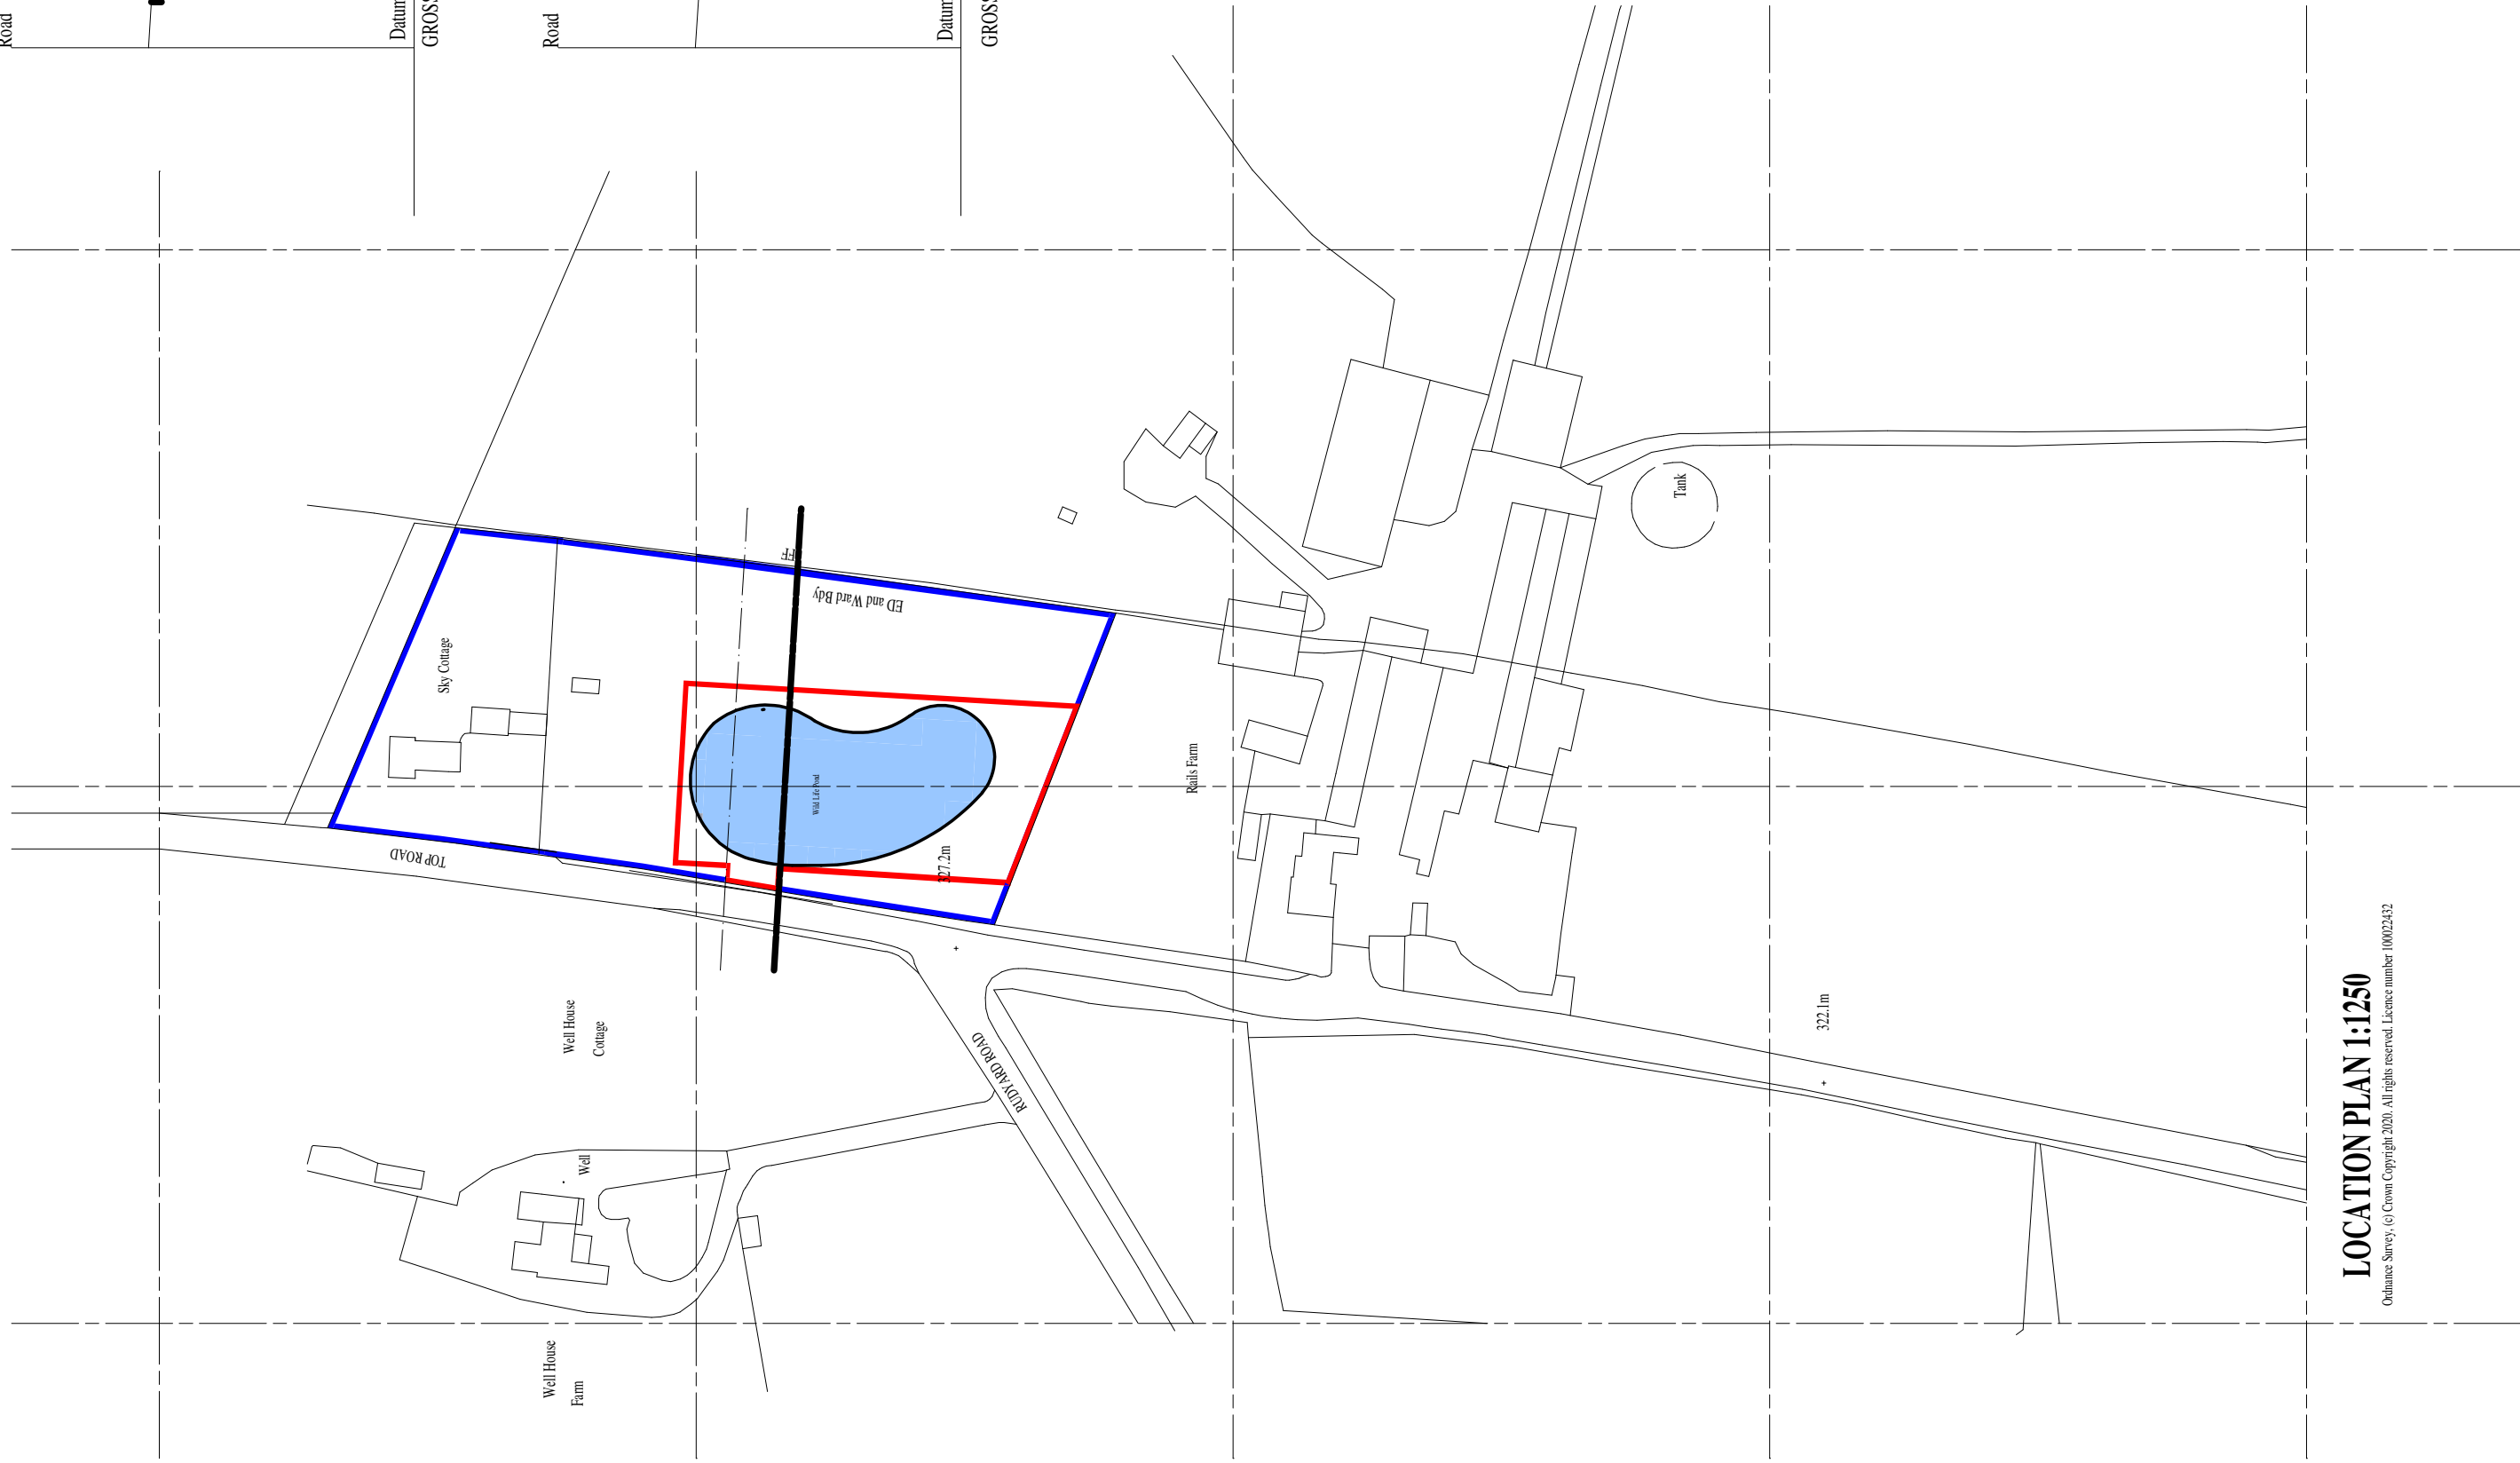
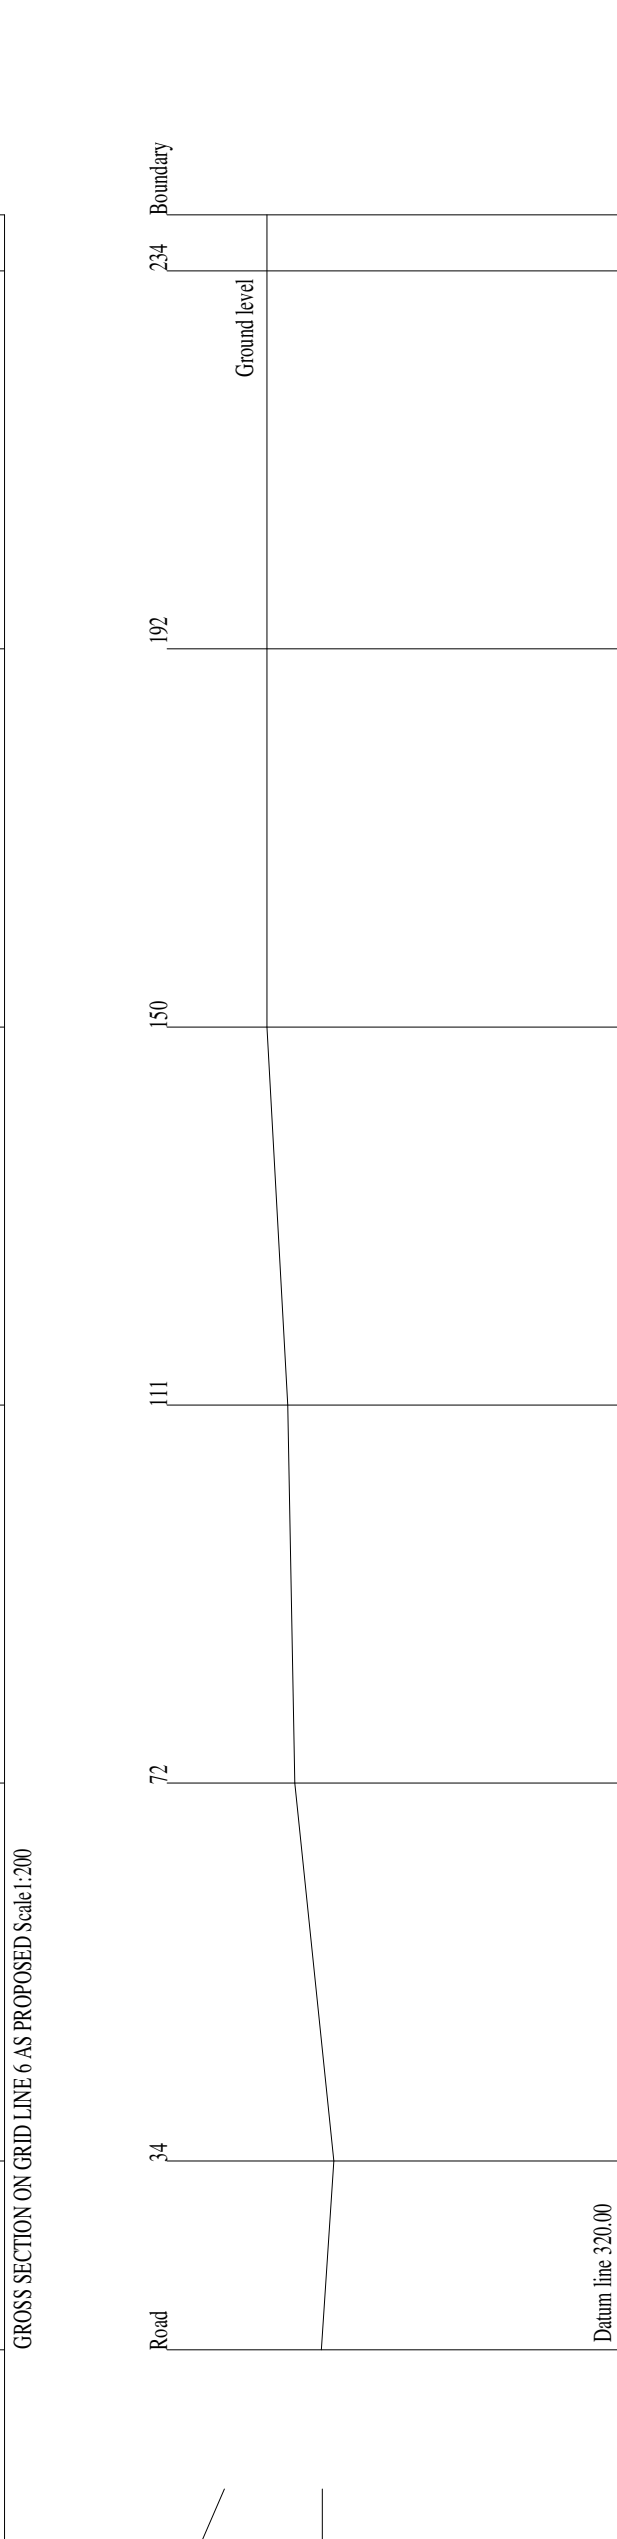
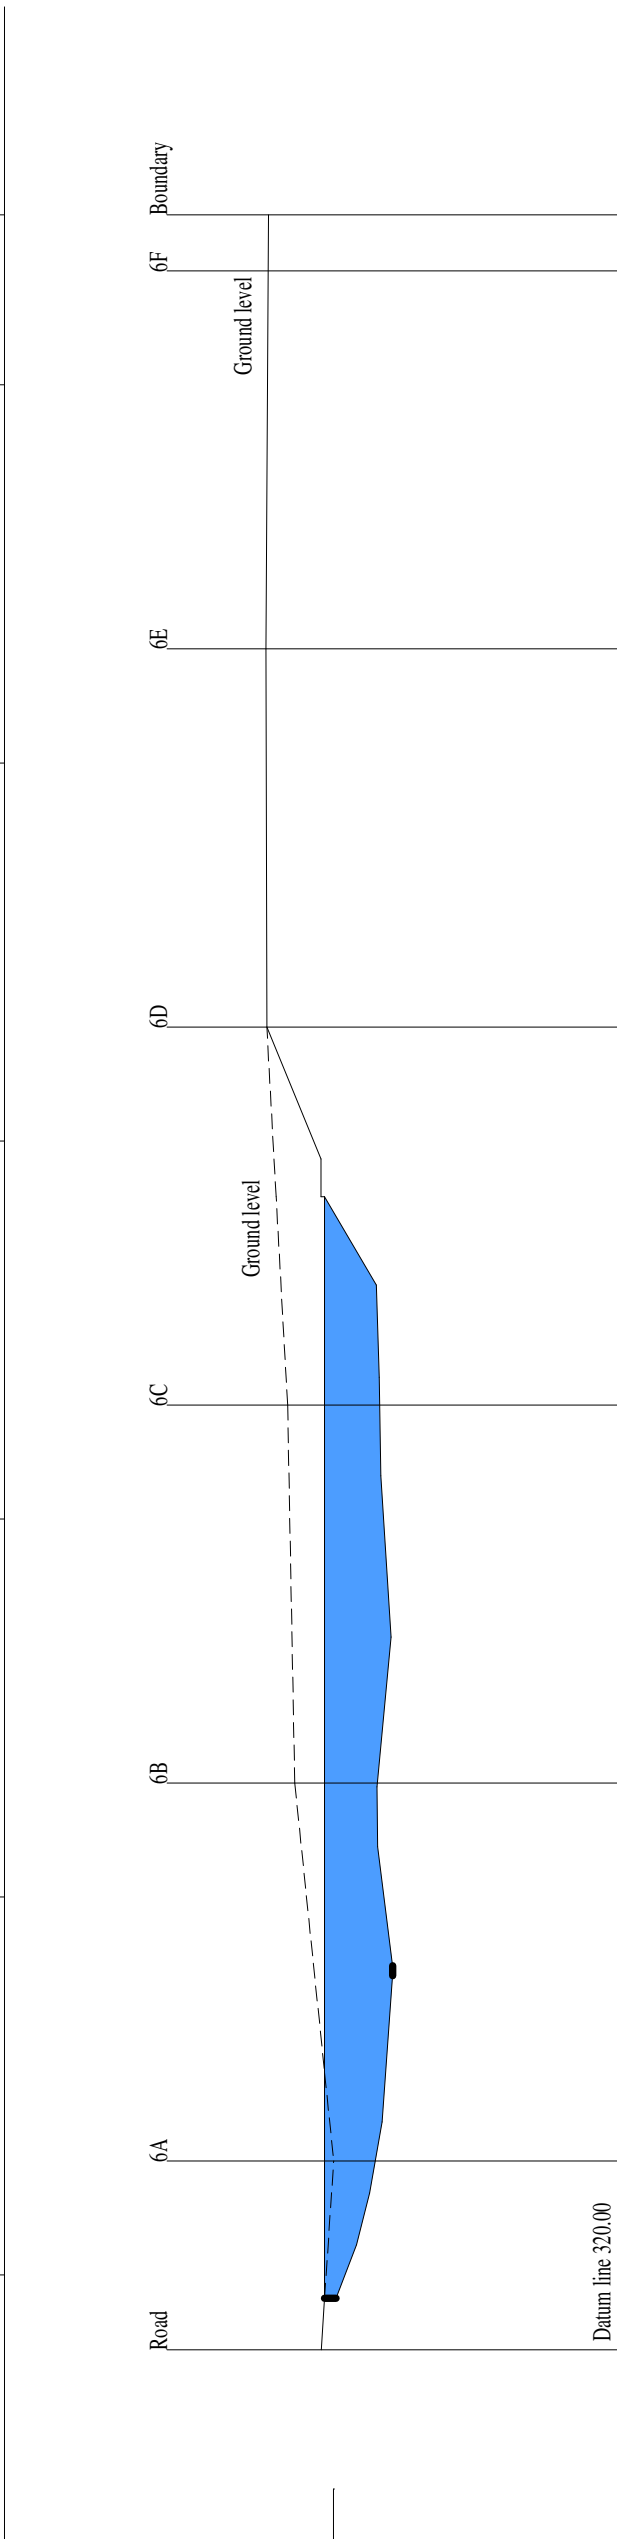
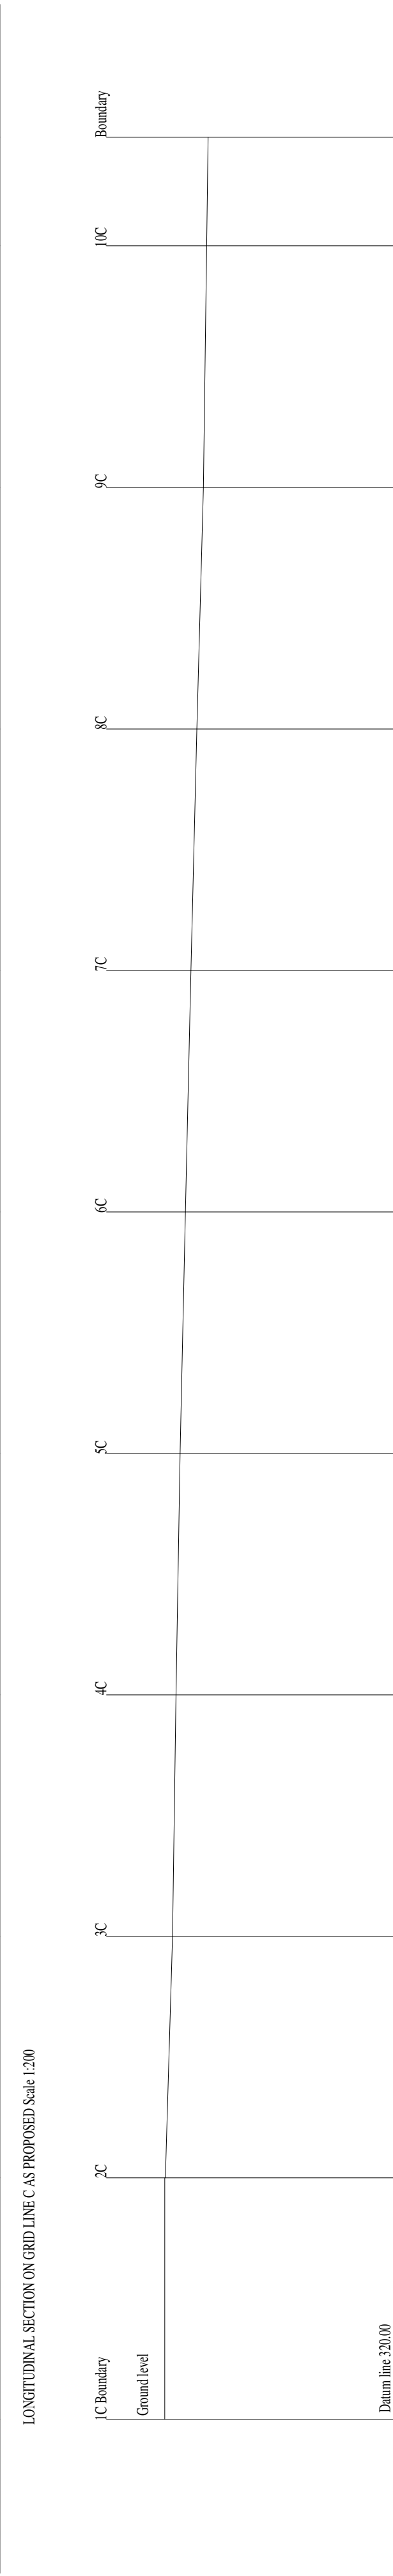


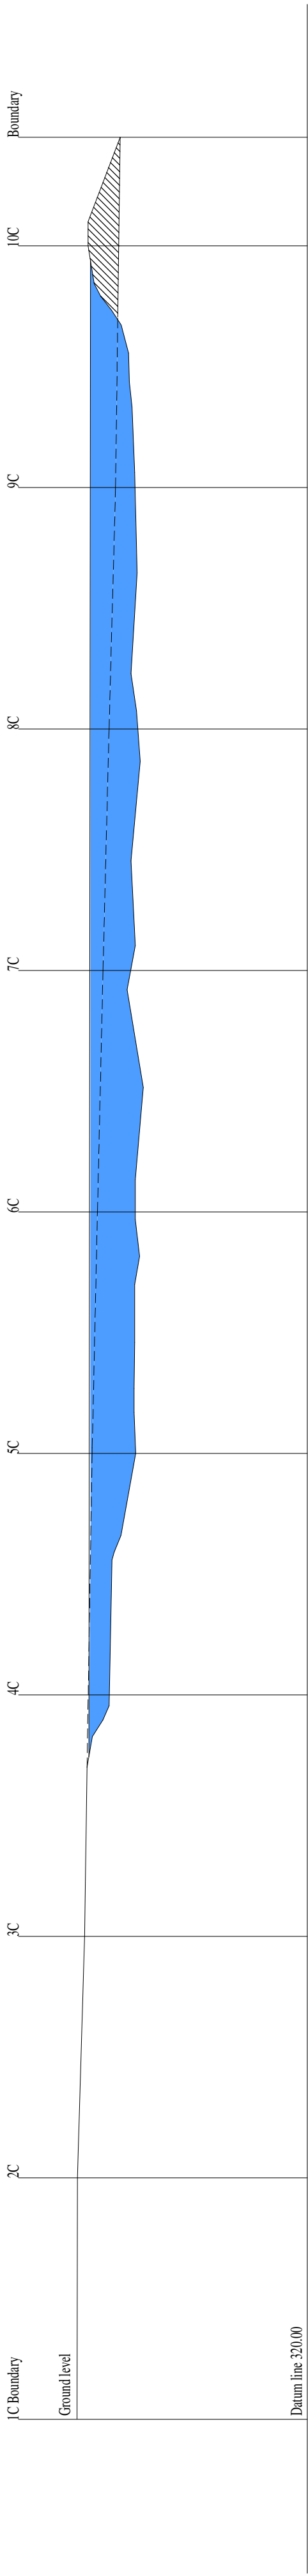

LOCATION PLAN 1:1250

© 2021 B. Blakeman CIAT. All rights reserved. London, UK. 020 7461 1234

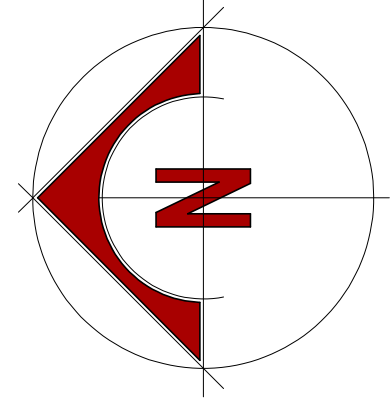


Sky Cottage



SITE PLAN 1:500

Rails Farm

V.S. 2.4 x 215m

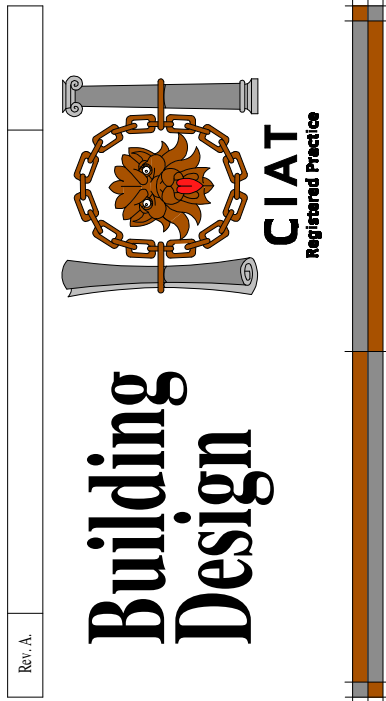

Building Design
CIAT
Registered Practice

TITLE
PROPOSED WILD LIFE POND AT
SKY VIEW
TOP ROAD
BIDDLEPH MOOR
STOKE-ON-TRENT
ST8 7JR
CLIENT

MR R. WHISTON
DRAWING NO.

LOCATION PLANSITE PLAN SECTIONS
SCALE 1:1250 1:500 1:200
DATE MARCH 2021

B. BLAKEMAN CIAT
15A WHITMORE ROAD, NEWCASTLE,
STAFFORDSHIRE, ST5 3LY
TEL/FAX 0182 630111

Sheet size A0