



Copyright of this drawing is vested in the Architect and it must not be copied or reproduced without consent. Figured dimensions only are to be taken from the drawing. Dimensions are given in millimetres unless otherwise stated. The Architect is not responsible for checking all dimensions relative to final work. Hewitt&Carr Architects Ltd are to be taken as the sole responsibility for the design and construction of the work. ALL DIMENSIONS ARE TO BE TAKEN FROM THE DRAWING. DIMENSIONS WITHIN THE ARCHITECT'S PRICES ARE TO BE TAKEN FROM THE DRAWING.

Rev	Down	Comments	Date
-----	------	----------	------

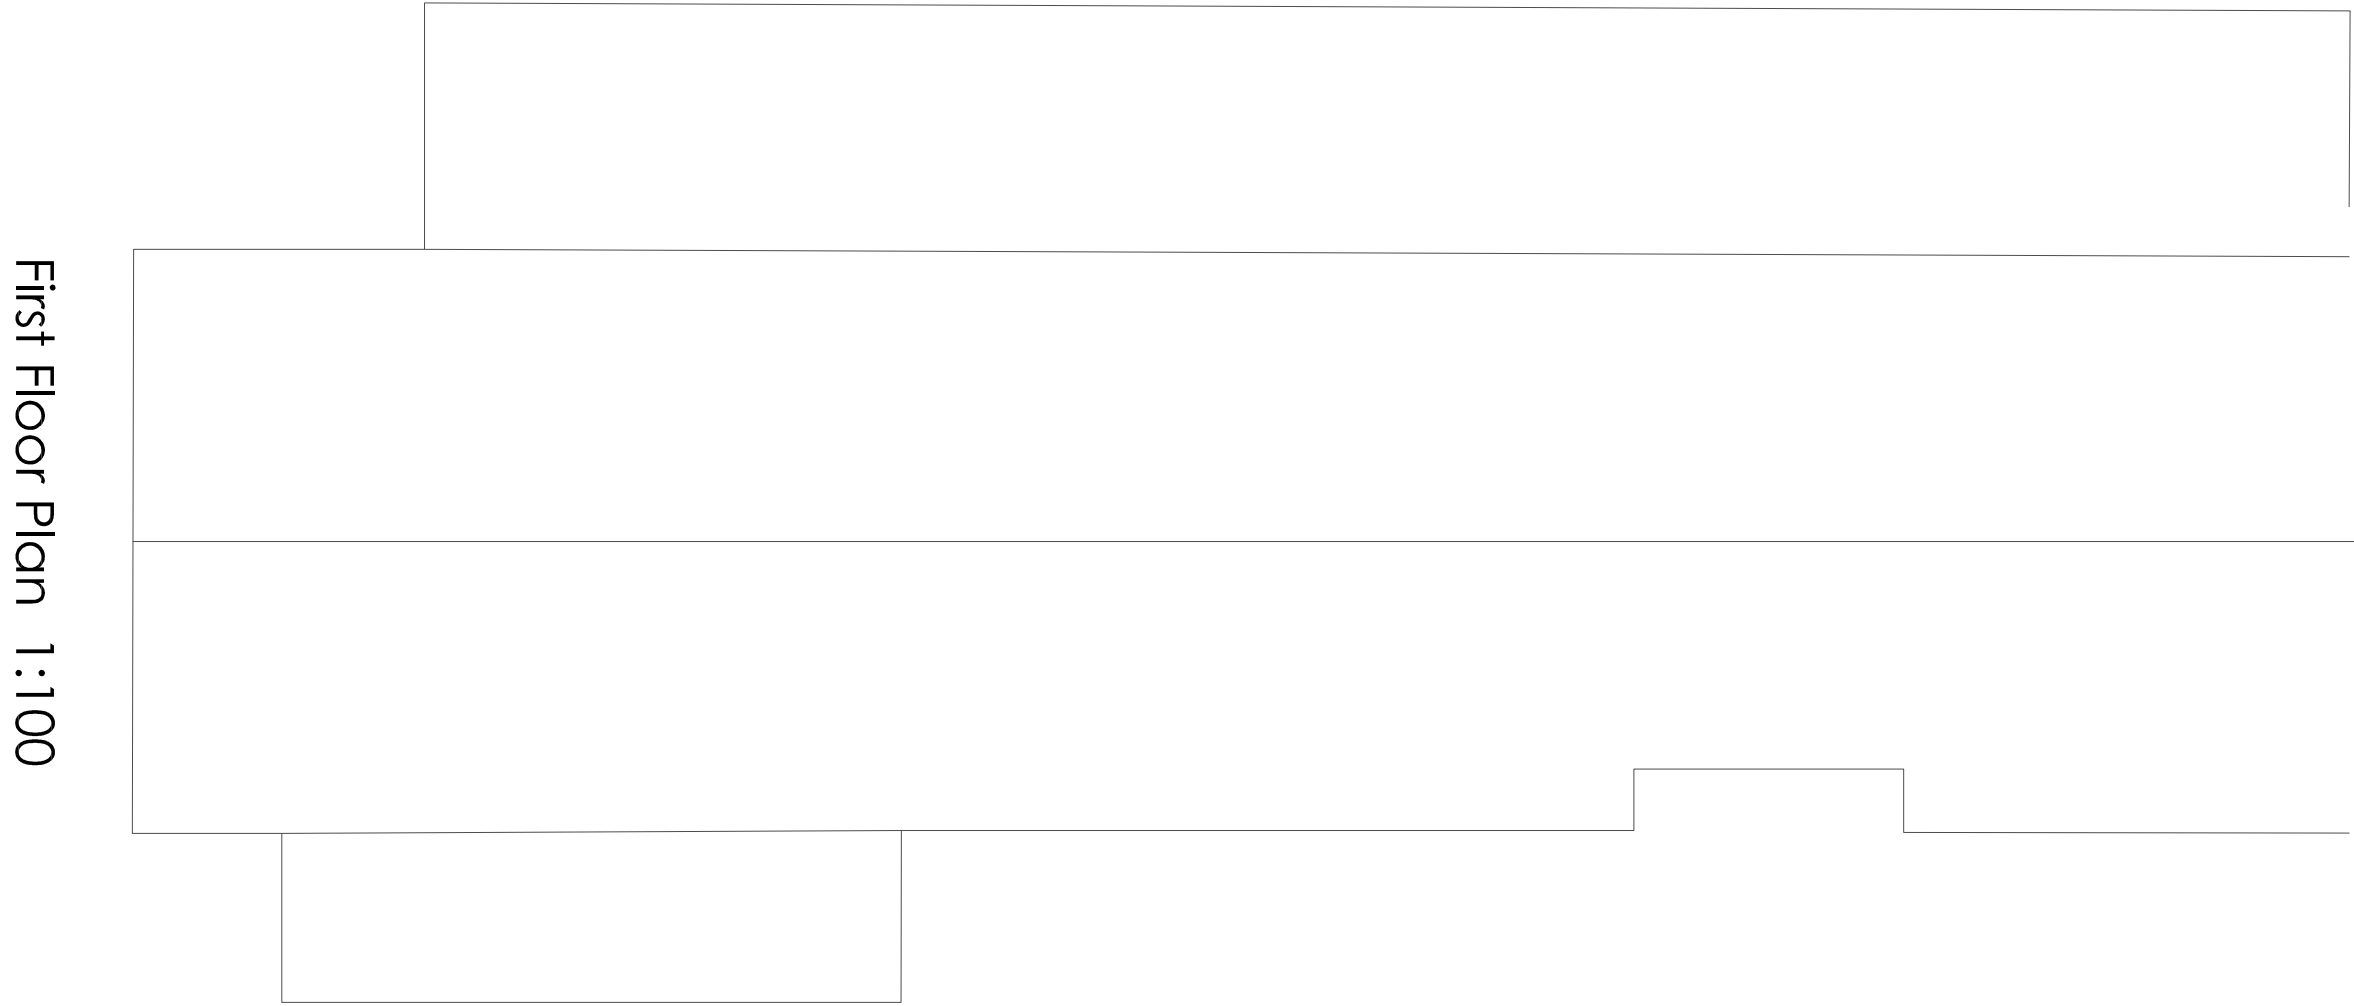

Ground Floor Plan 1:100

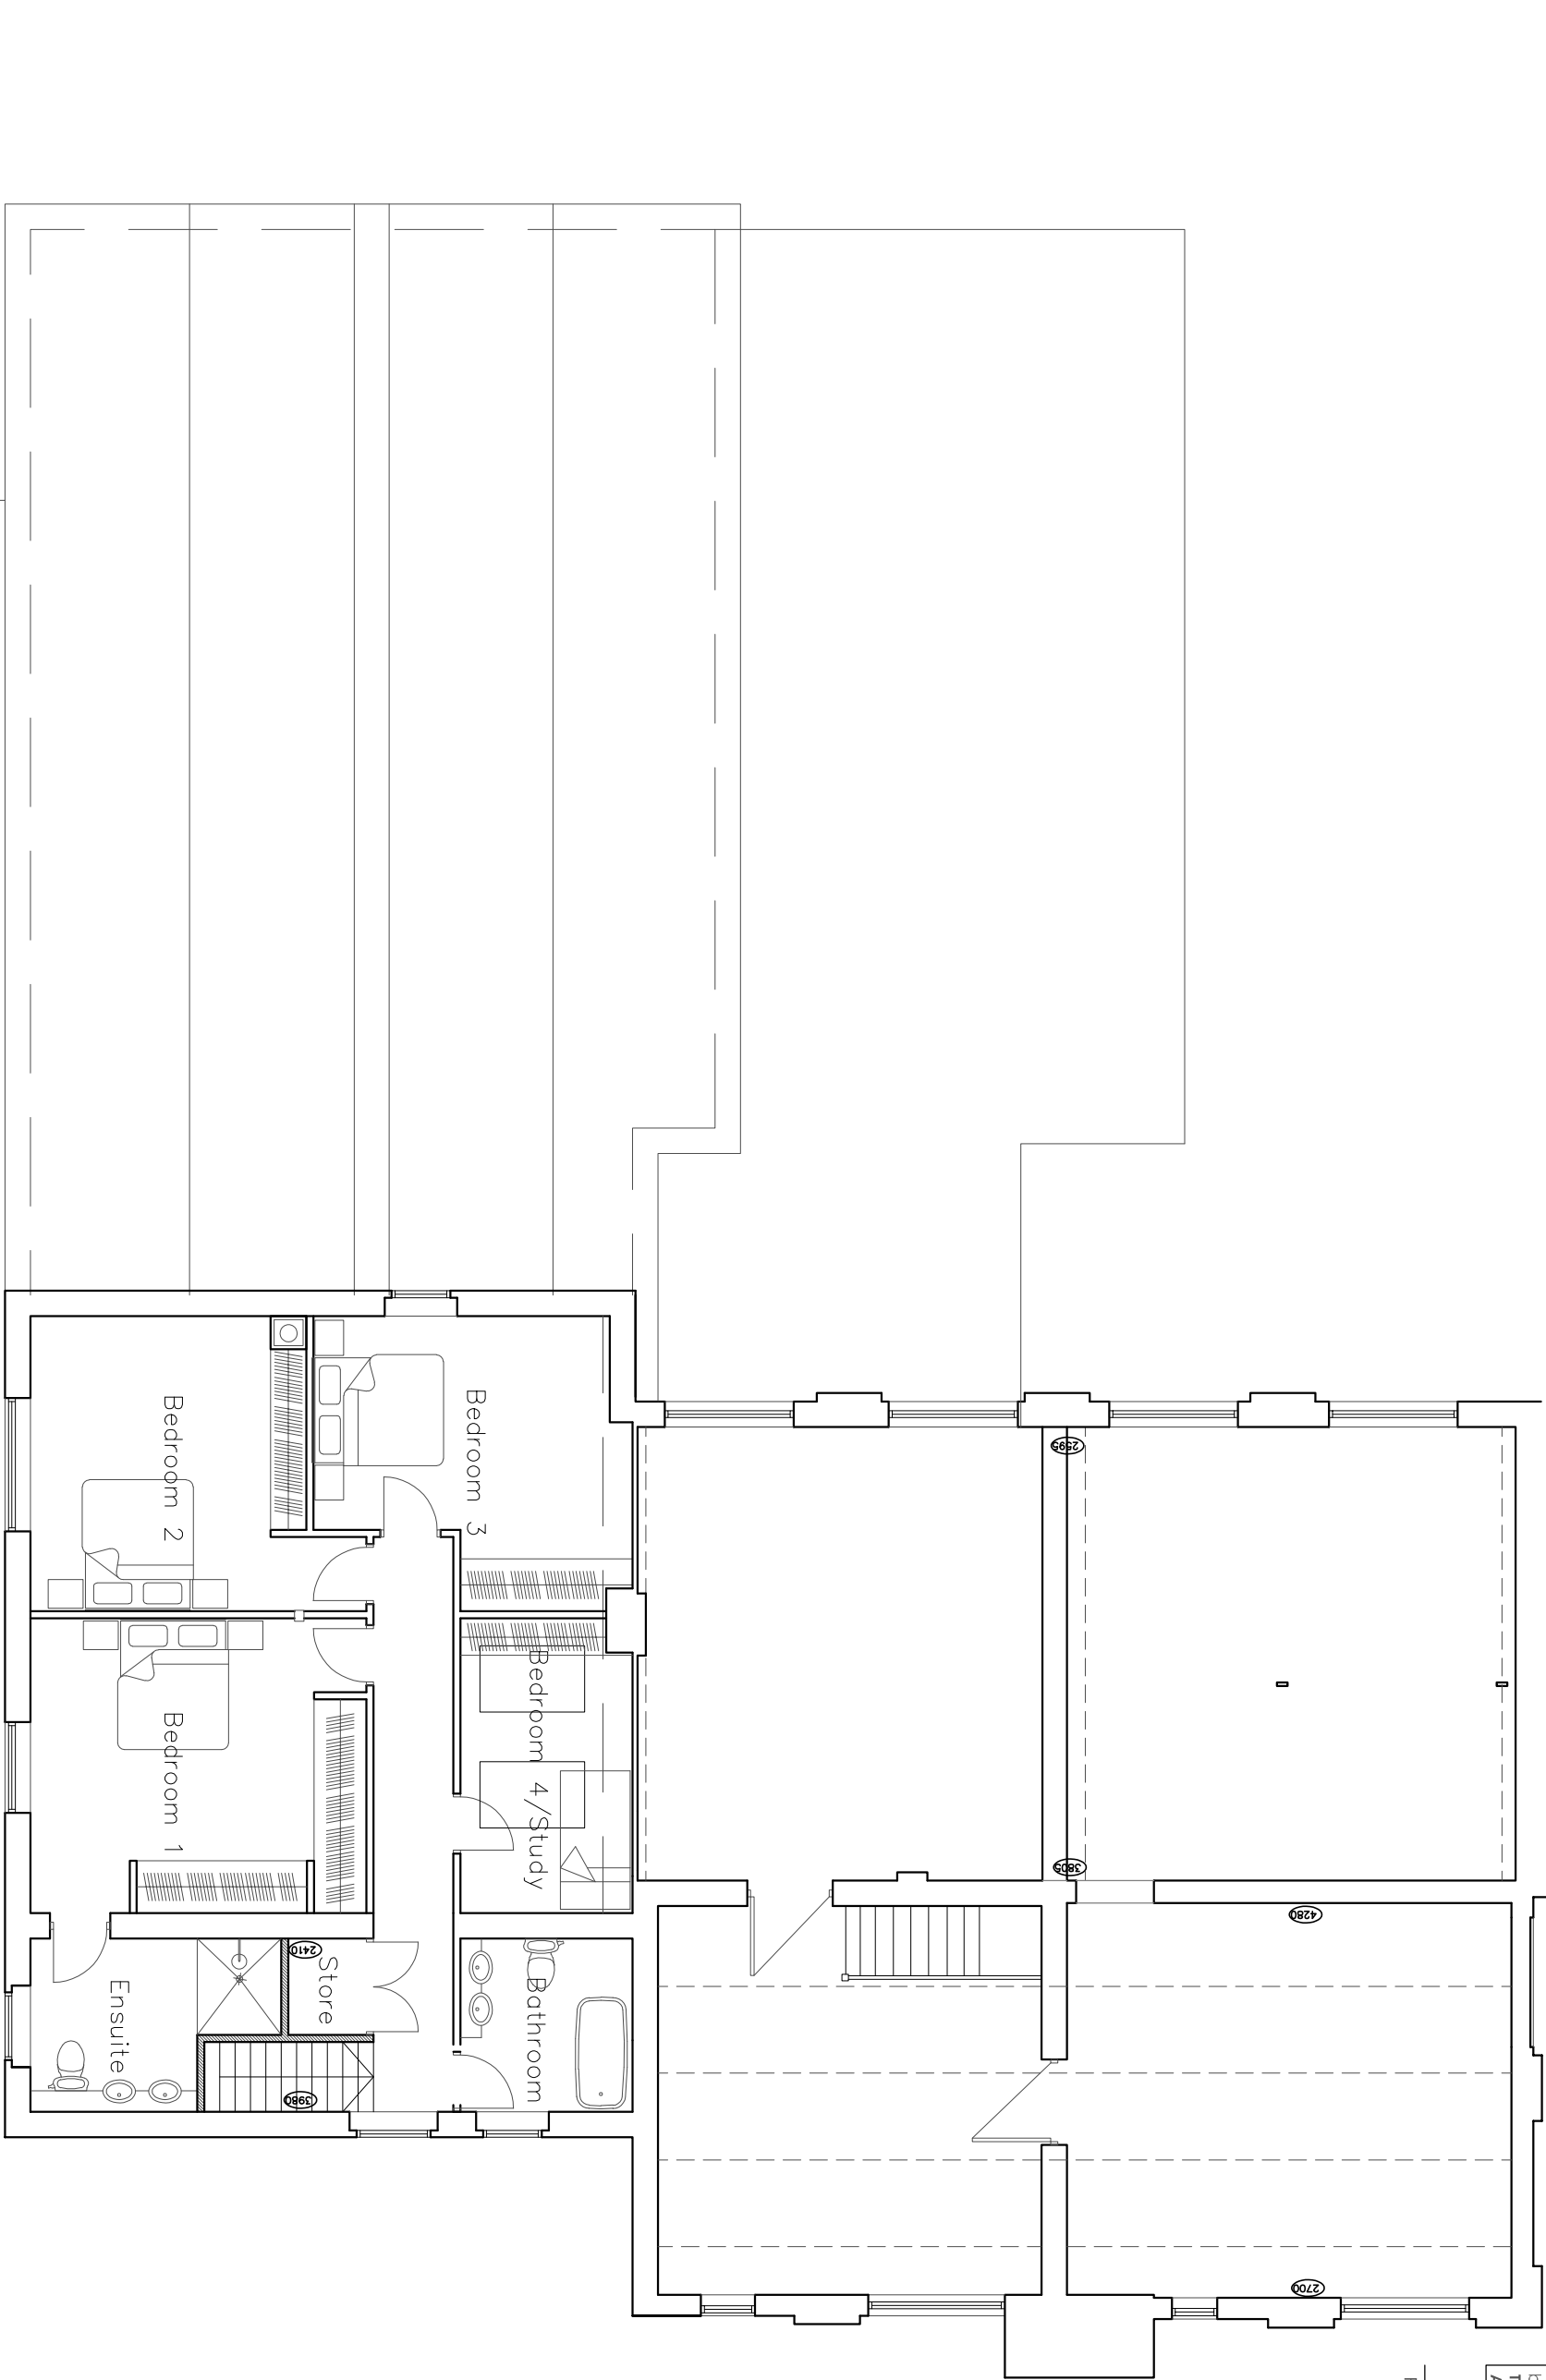

First Floor Plan 1:100

Hewitt&Carr Architects
2-4 Cross Street | Cheddle | Staffordshire ST10 1NP
T: 01539 725888
E: enquiries@hccarchitects.co.uk
W: www.hccarchitects.co.uk

Client
Mr Jake Wishaw

Project
Proposed new dwelling on land to rear of Teanford Mill, Teanford, Staffs

Title
Existing buildings/demolition
Plans as Existing

Status
Planning
Date Nov 2020
Scale 8/A As noted

Project No. Drawing No.
01025 AL(0)03

Rev A