




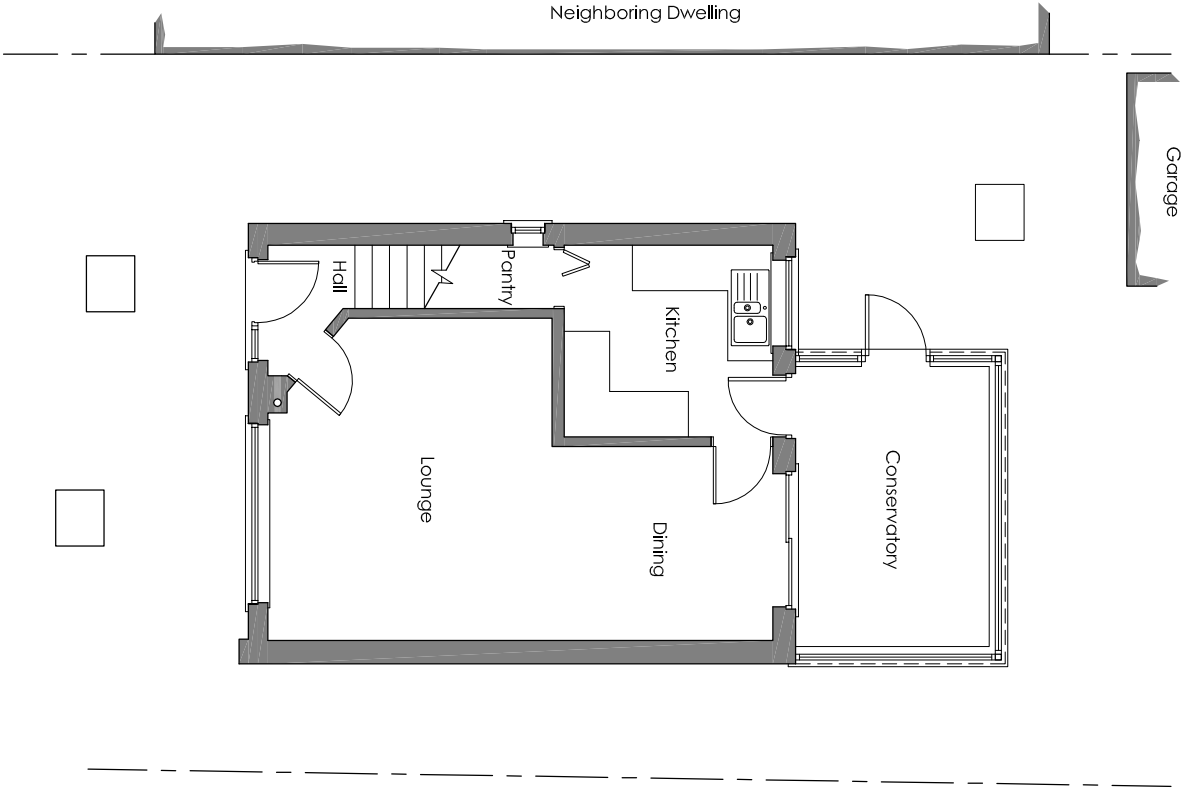


Existing Ground Floor Plan

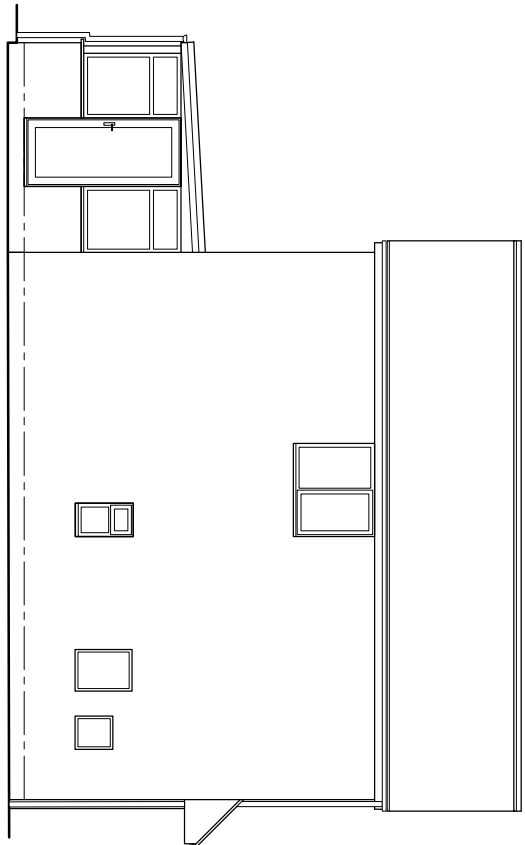


Existing Side Elevation

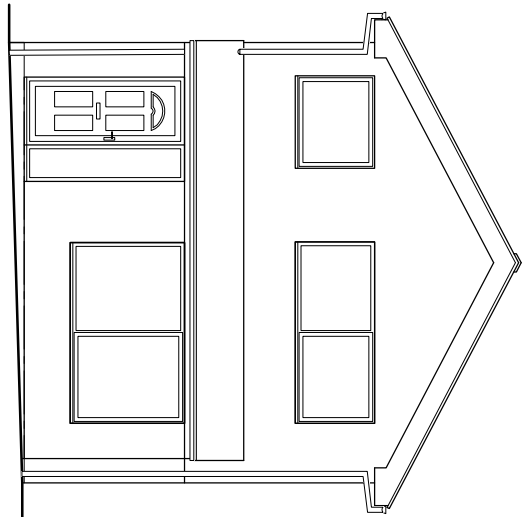


Existing Front Elevation

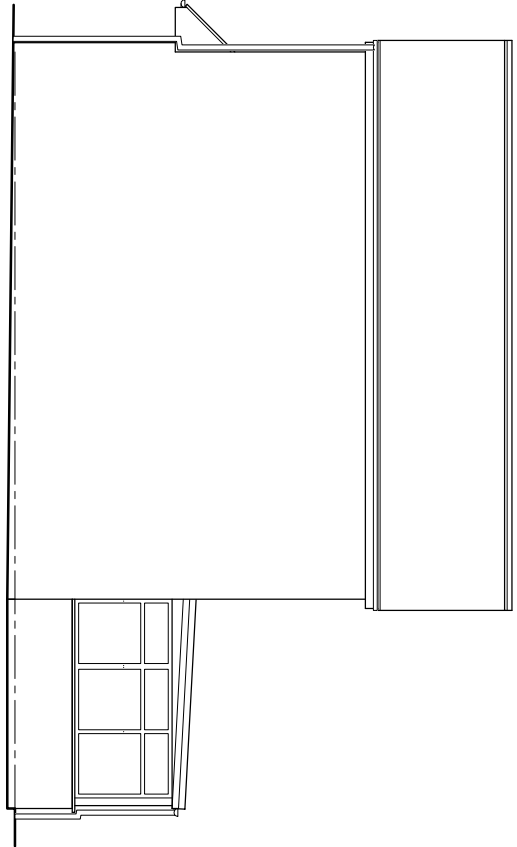


Existing Side Elevation

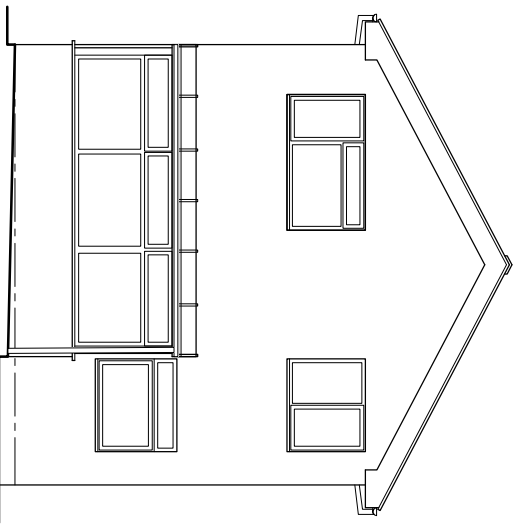


Existing Rear Elevation

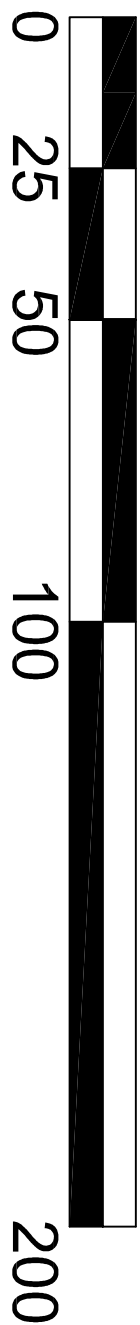


SCALE BAR 1:1250

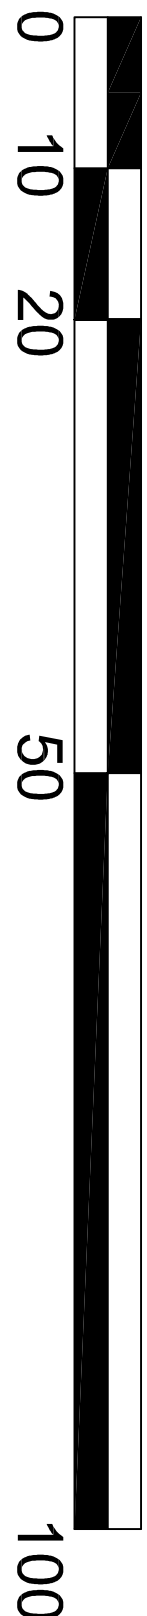


SCALE BAR 1:500

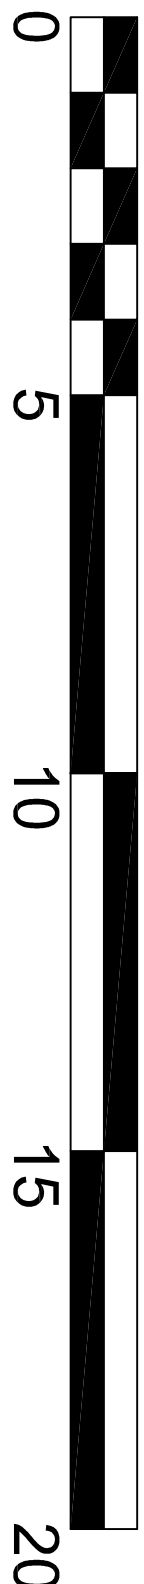


SCALE BAR 1:100

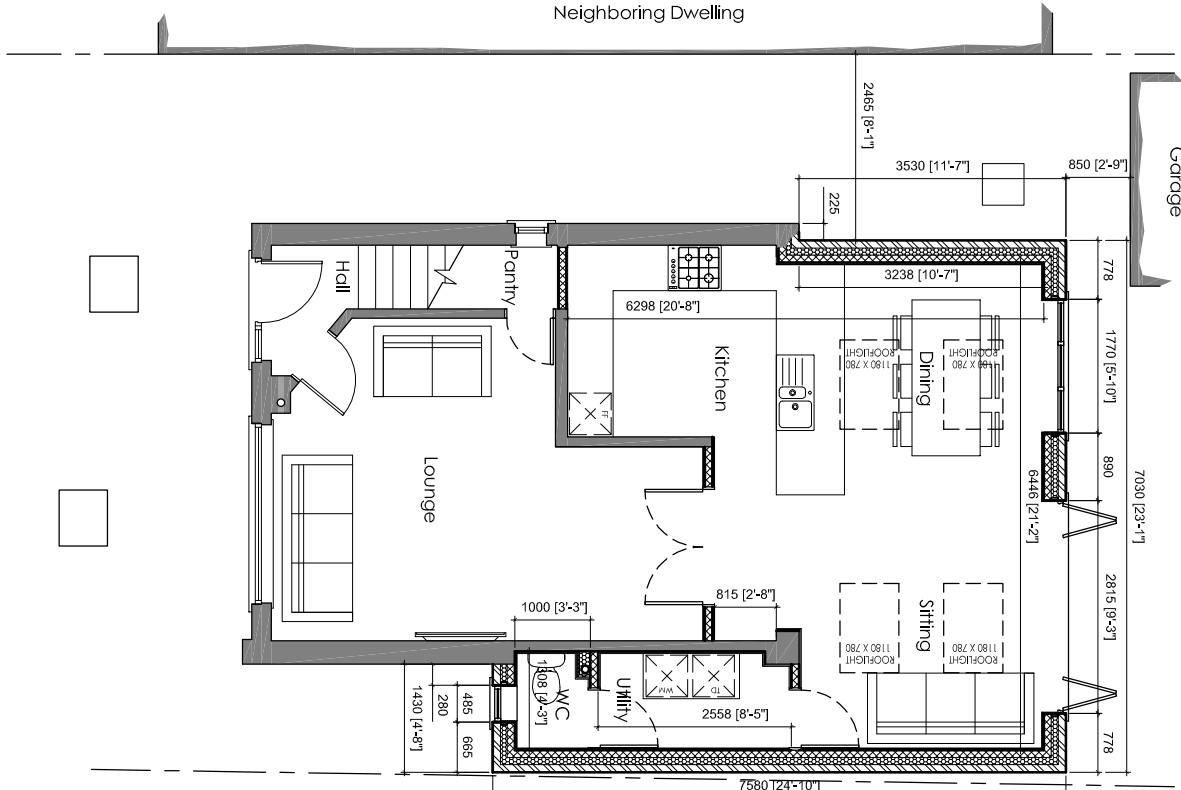


Proposed Ground Floor Plan

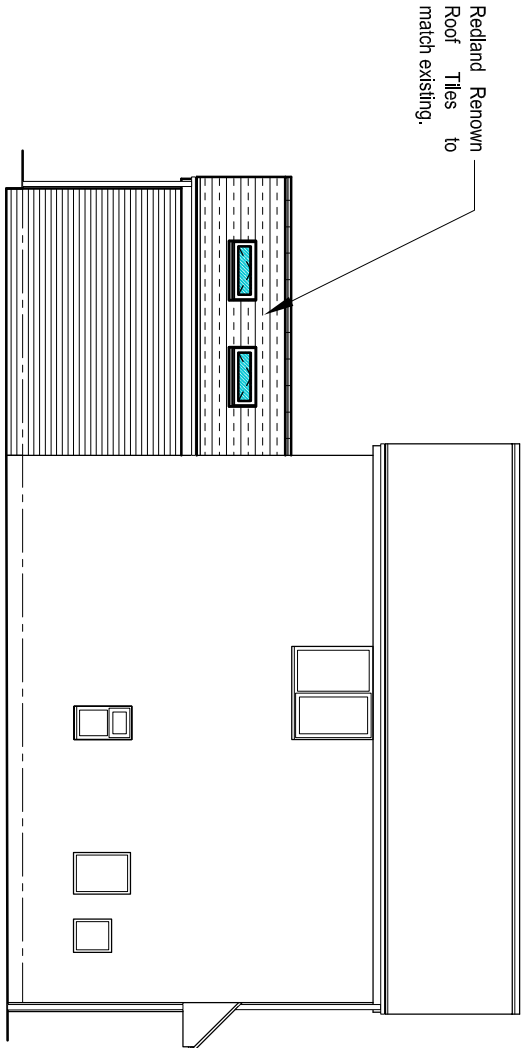


Proposed Side Elevation

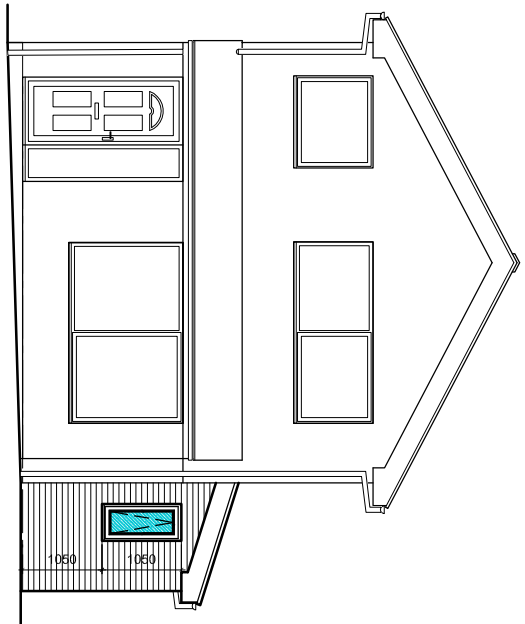

Proposed Front Elevation

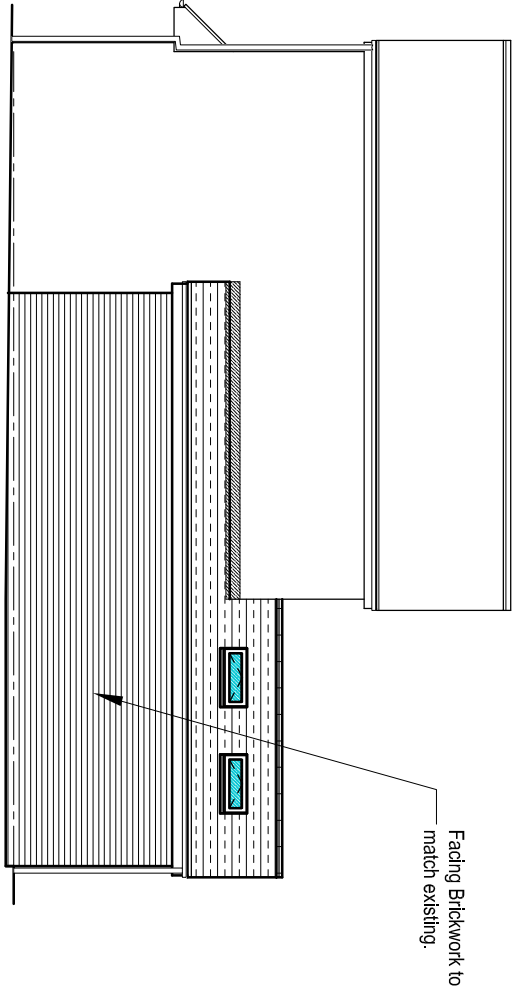


Proposed Side Elevation

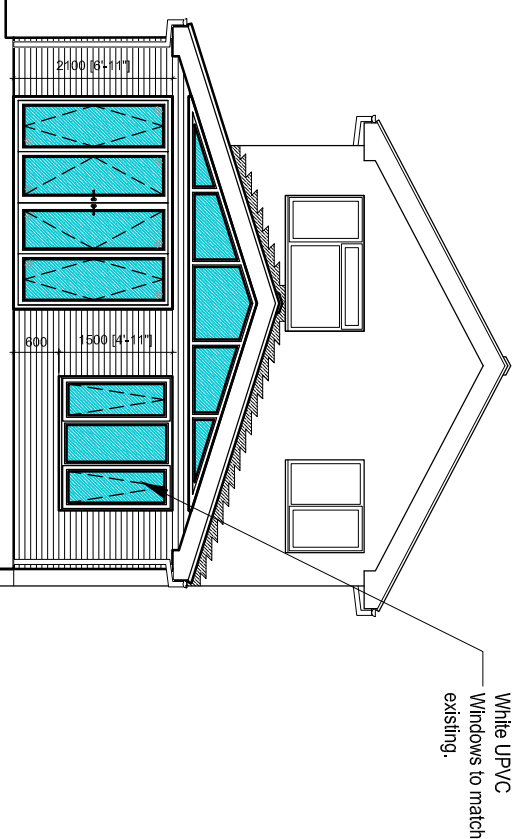


Proposed Rear Elevation

Ordnance Survey, (c) Crown
Copyright 2020. All rights
reserved. Licence number
100022432

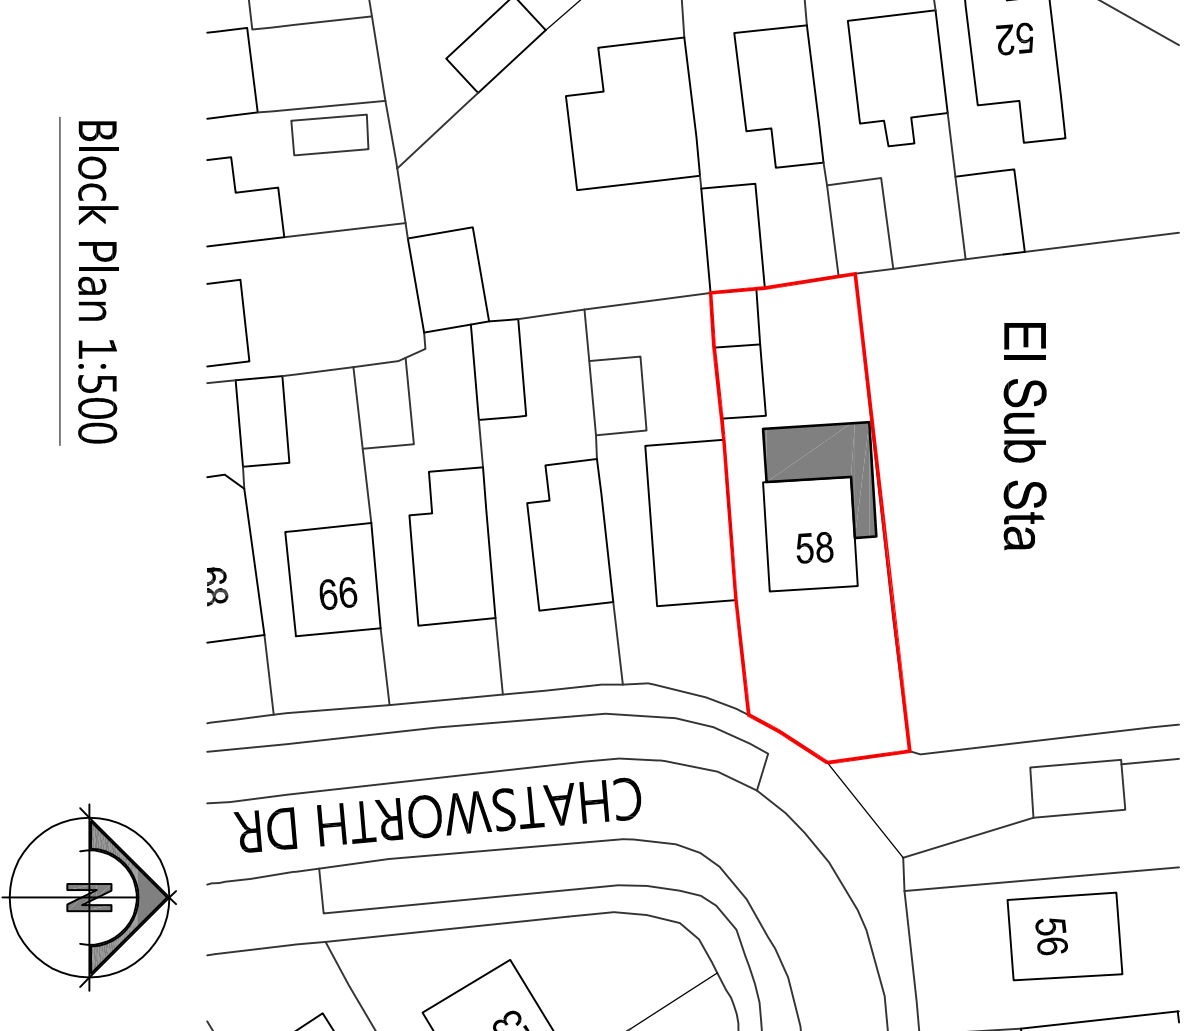

Block Plan 1:500

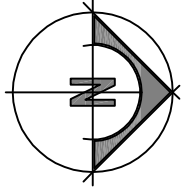

Location Plan 1:1250

A				
Rev:	AC	Amended as requested by Client.		
Drawn:		Comments:		
CLIENT:				
Mr. & Mrs. Keeling				
Site:				
58 Chatsworth Dr, Werrington, Stoke-on-Trent, Staffordshire, ST9 0PB				
Project:				
Proposed extensions and alterations to form open-plan Kitchen, Dining and Sitting area with Utility.				
Scale @ A1:				
1:100				
Drawing No:	Drawing Title:		Revision:	
2/62	Planning		A	
Dimensions only are to be taken from this drawing. All contractors must visit the site and be responsible for taking and checking all dimensions relative to their work. To be read in conjunction with other specialist drawings and documentation.				