



Existing First Floor Plan

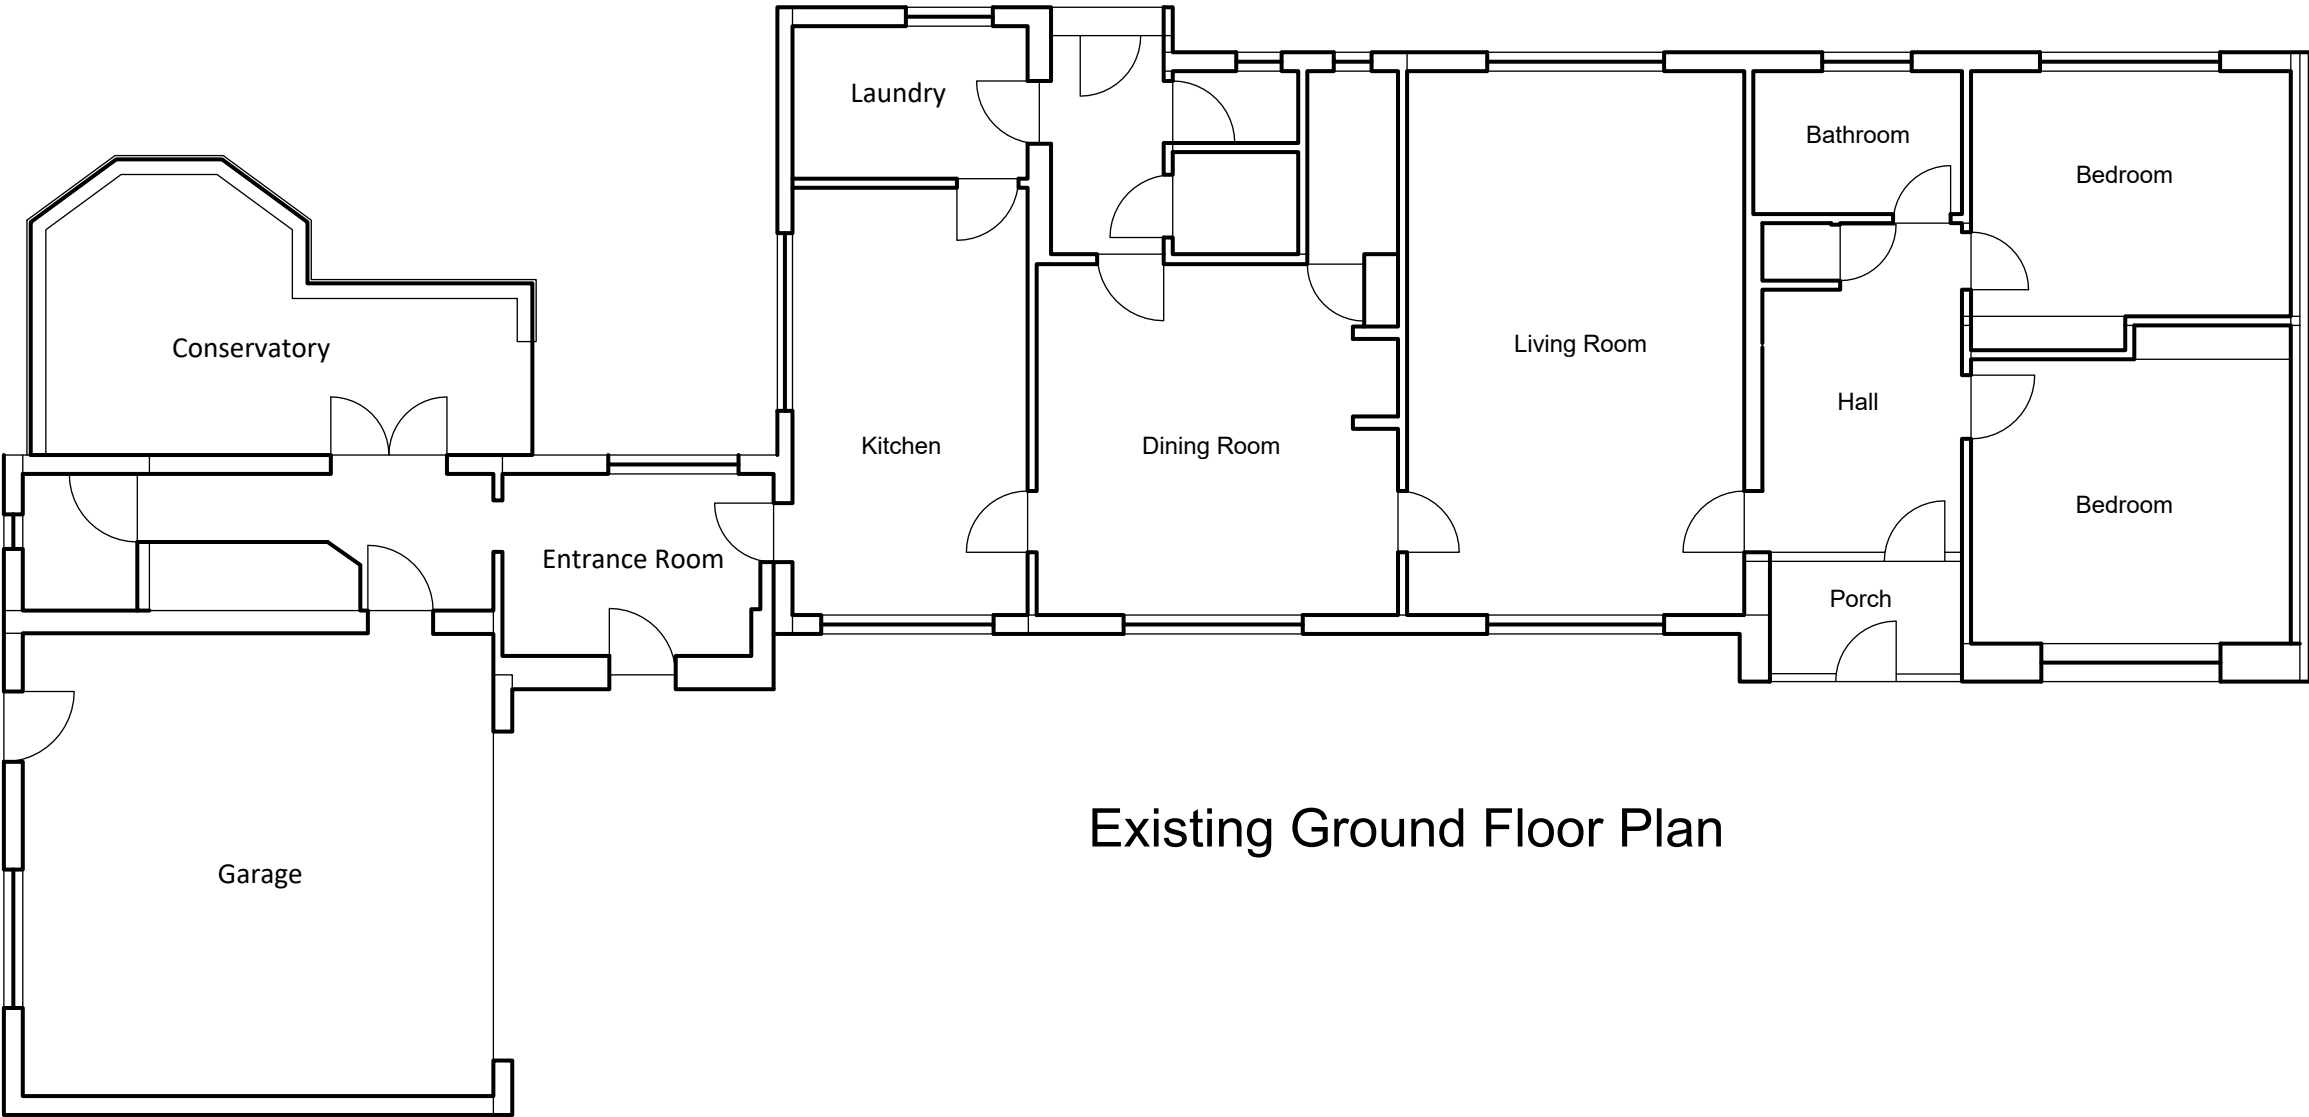

Existing Ground Floor Plan

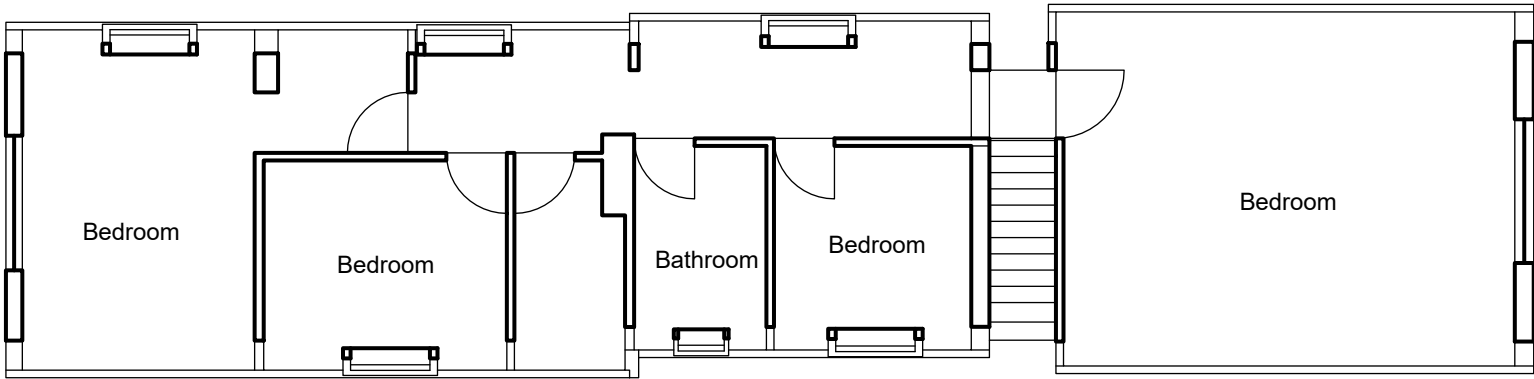

Lask Edge Farm
Lask Edge
Leek
ST13 8QS
07473 158268
scottplanningservices.co.uk
chris@scottplanningservices.co.uk


PROJECT
Lask Edge Farm – Prior
Approval: Larger Home
Extension

DESCRIPTION
Existing dwelling ground
floor and first floor plans


DRAWN BY
Chris Scott

SCALE
1:100



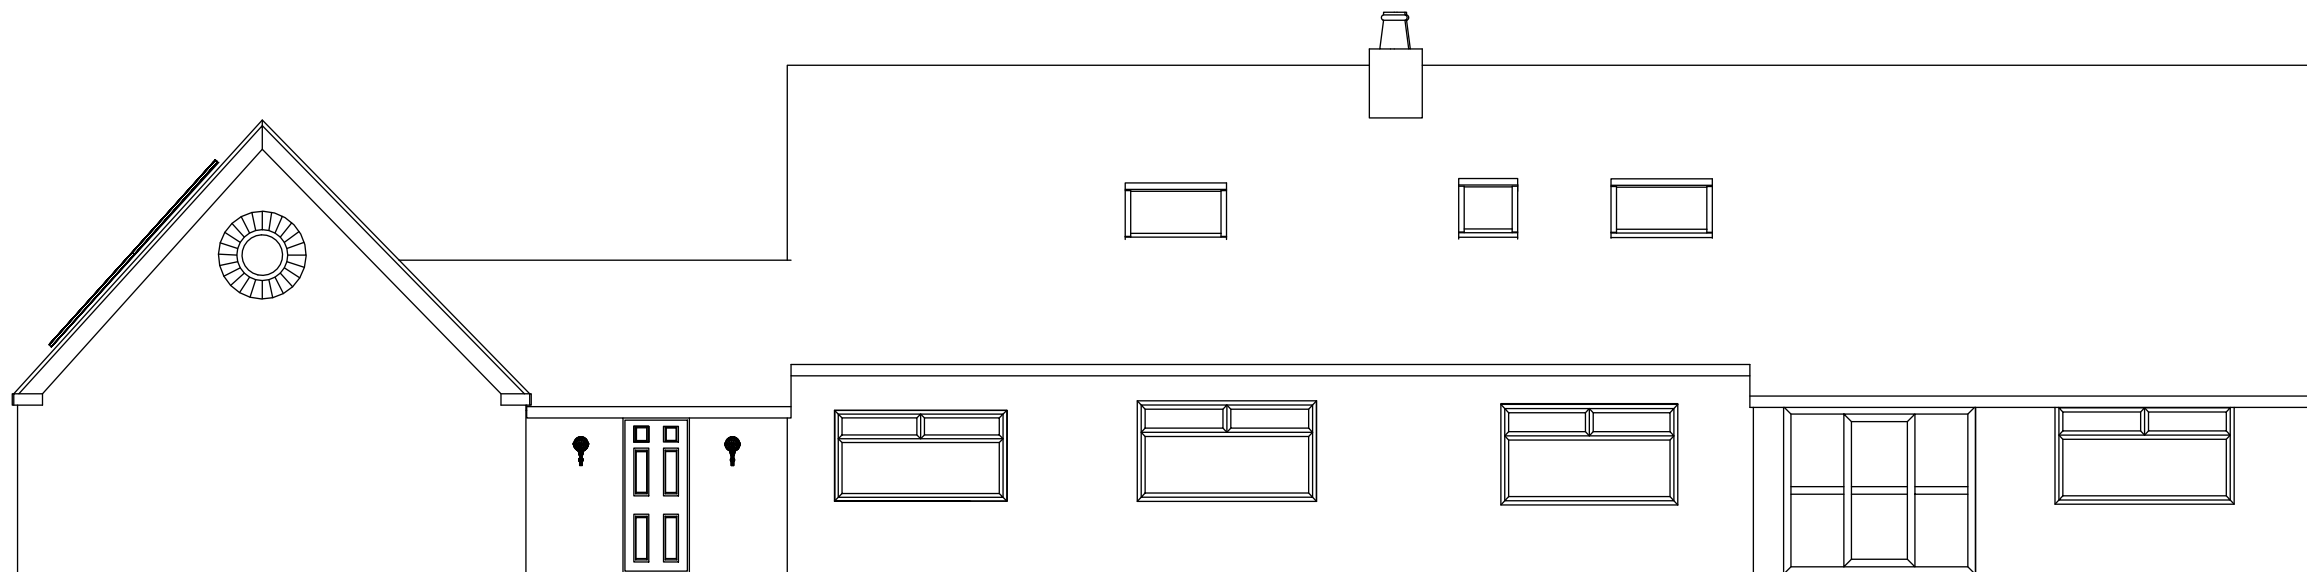

East/Principal Elevation

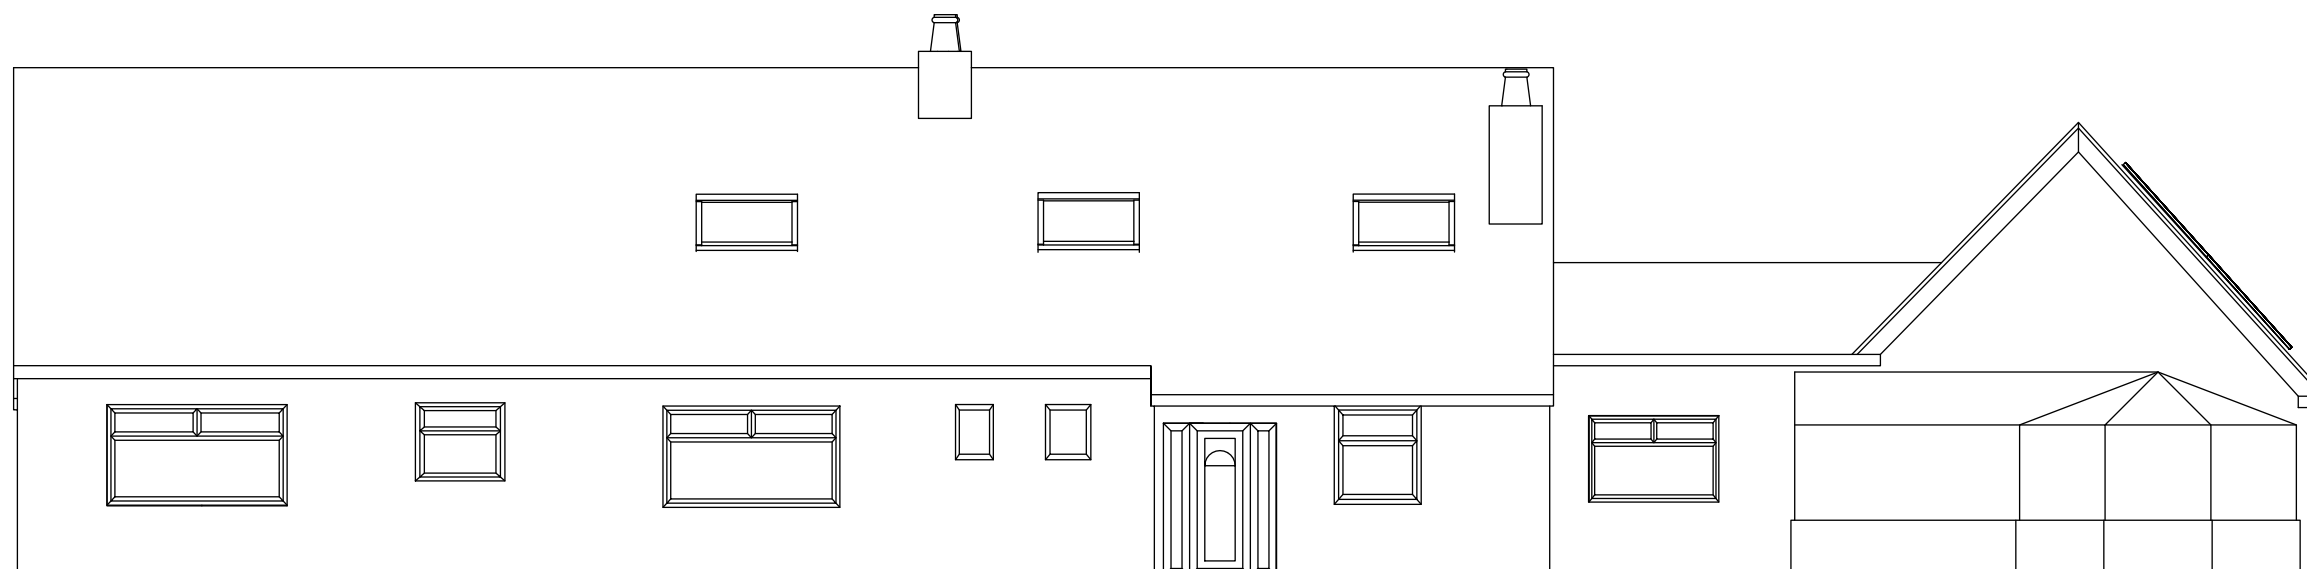

West/Rear Elevation



South Elevation



North Elevation



Lask Edge Farm
Lask Edge
Leek
ST13 8QS
07473 158268
scottplanningservices.co.uk
chris@scottplanningservices.co.uk

PROJECT
Lask Edge Farm – Prior
Approval: Larger Home
Extension

DESCRIPTION
Existing dwelling elevations

DRAWN BY
Chris Scott

SCALE
1:100

A₂