


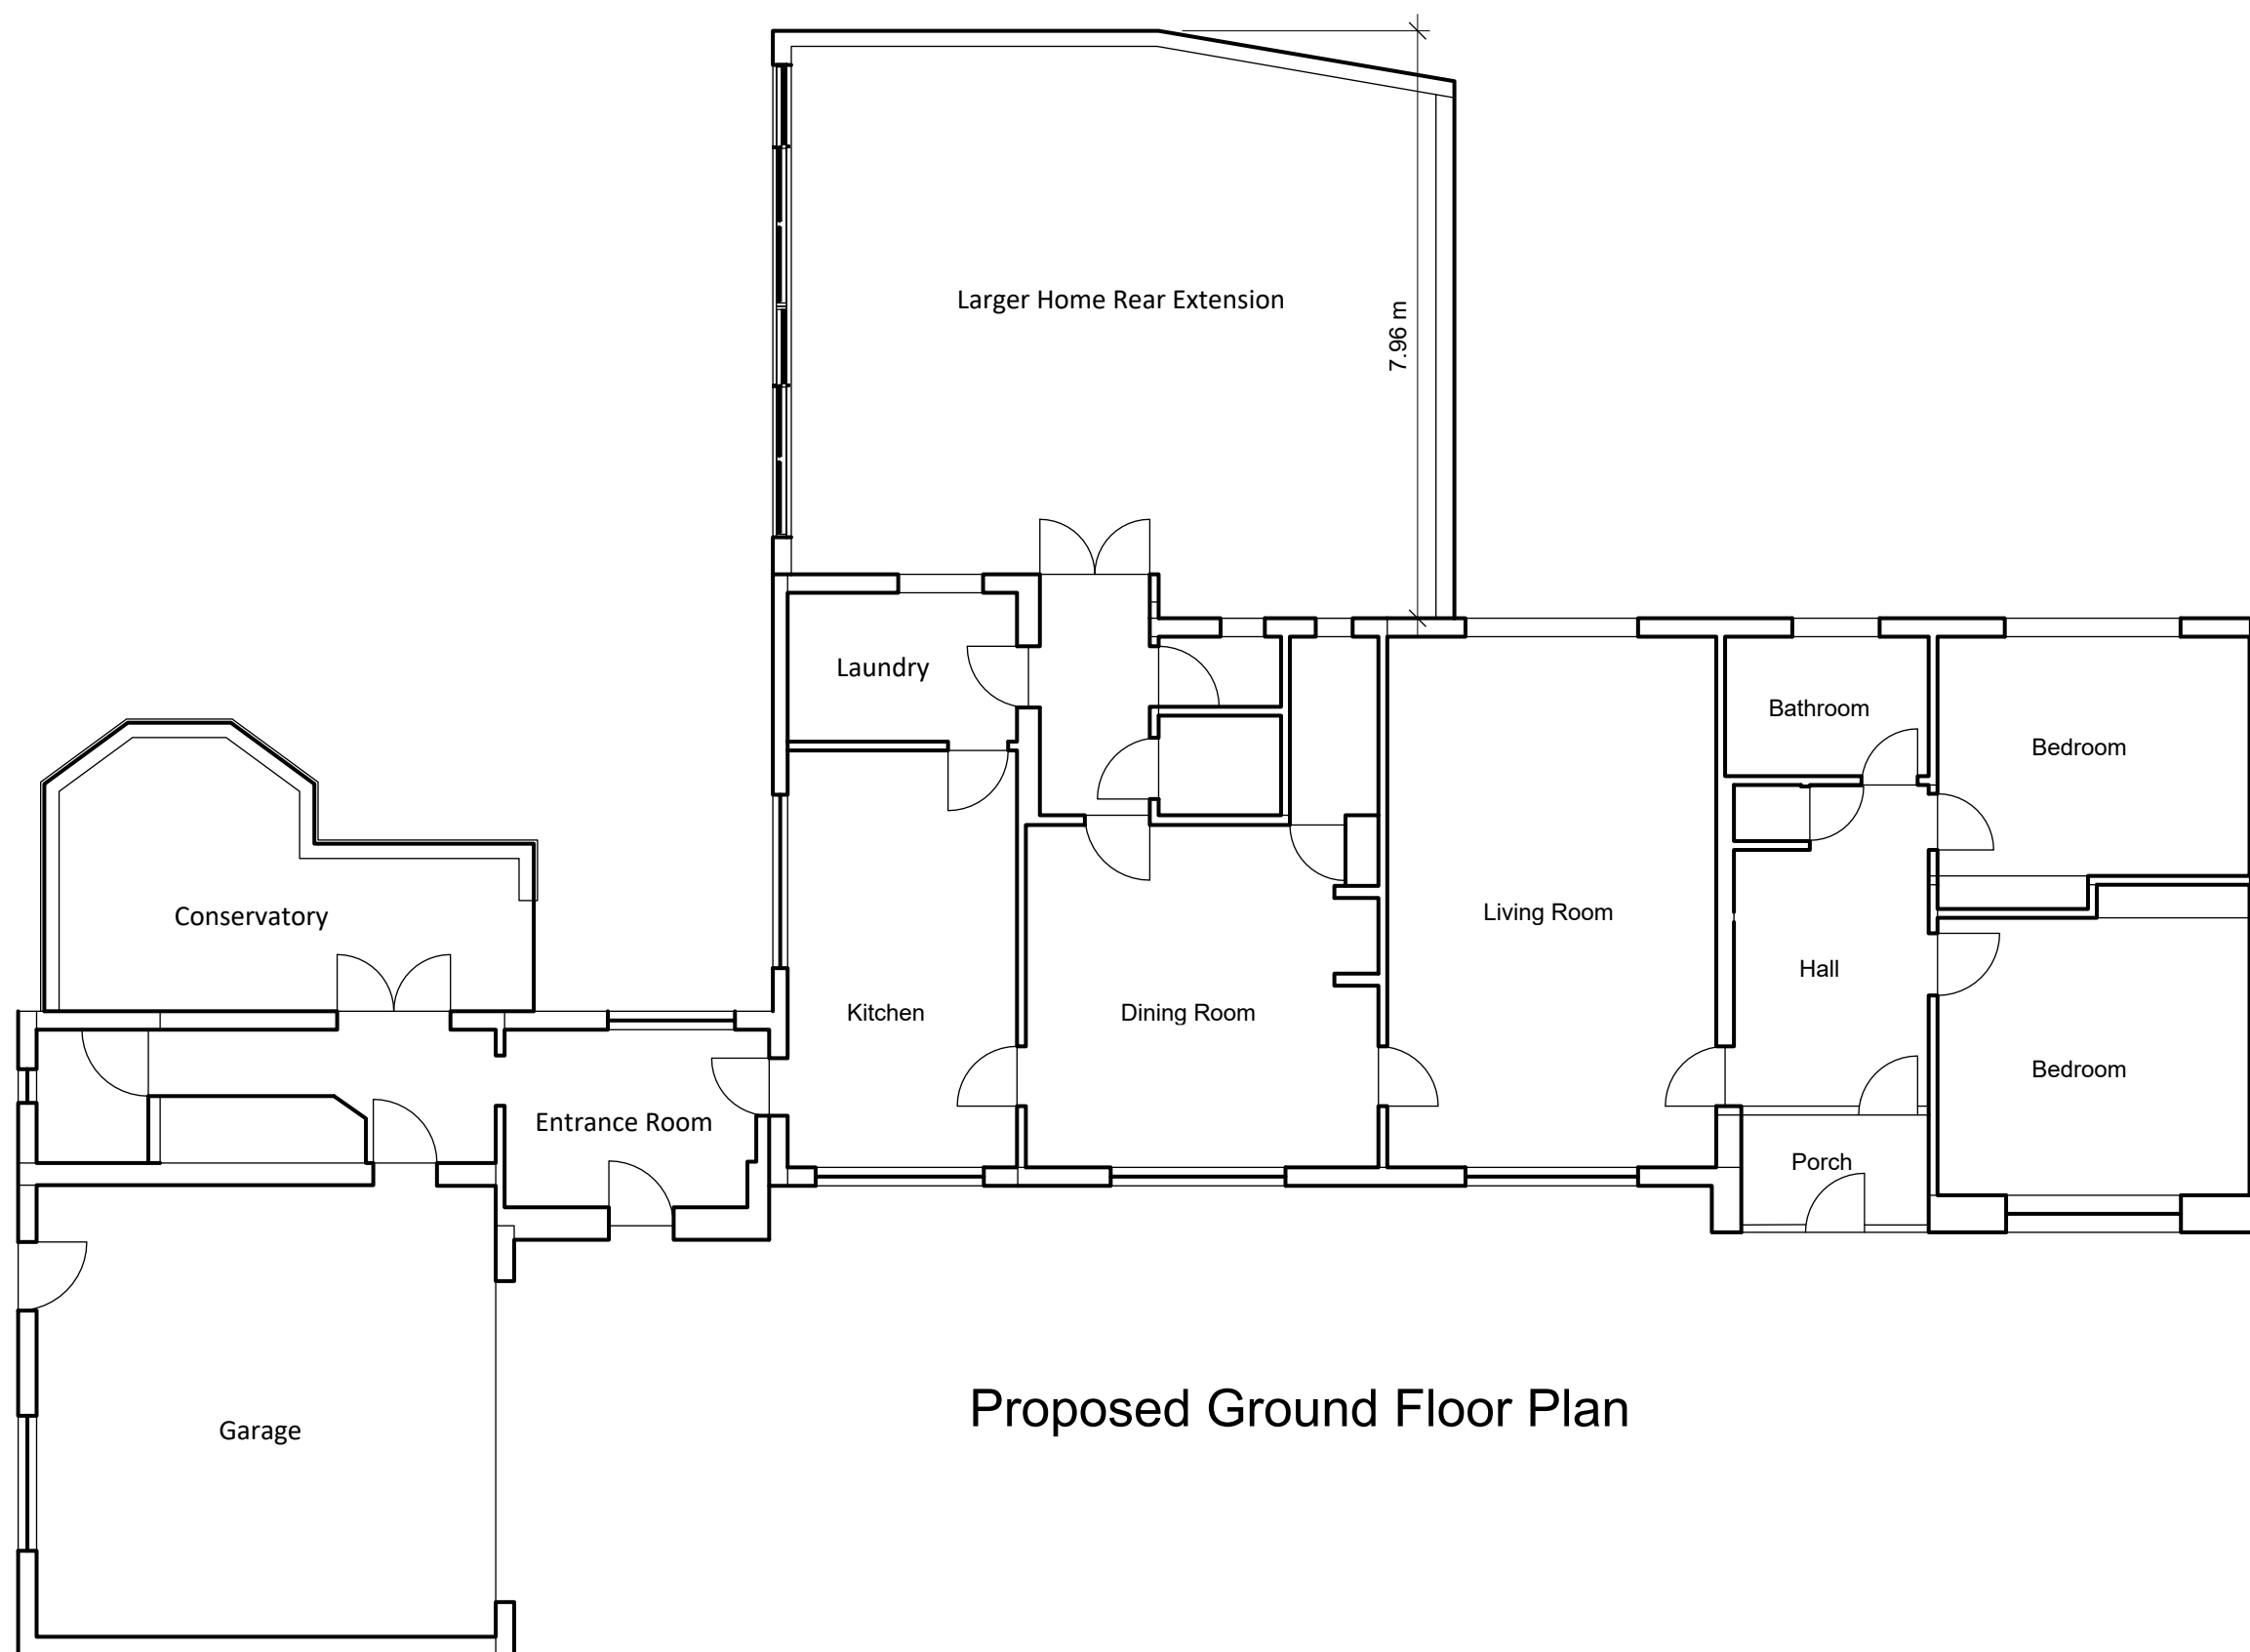

Proposed Ground Floor Plan



Lask Edge Farm
Lask Edge
Leek
ST13 8QS
07473 158268
scottplanningservices.co.uk
chris@scottplanningservices.co.uk


PROJECT
Lask Edge Farm – Prior
Approval: Larger Home
Extension

DESCRIPTION
Proposed dwelling ground
floor


DRAWN BY
Chris Scott

SCALE
1:100

B₁

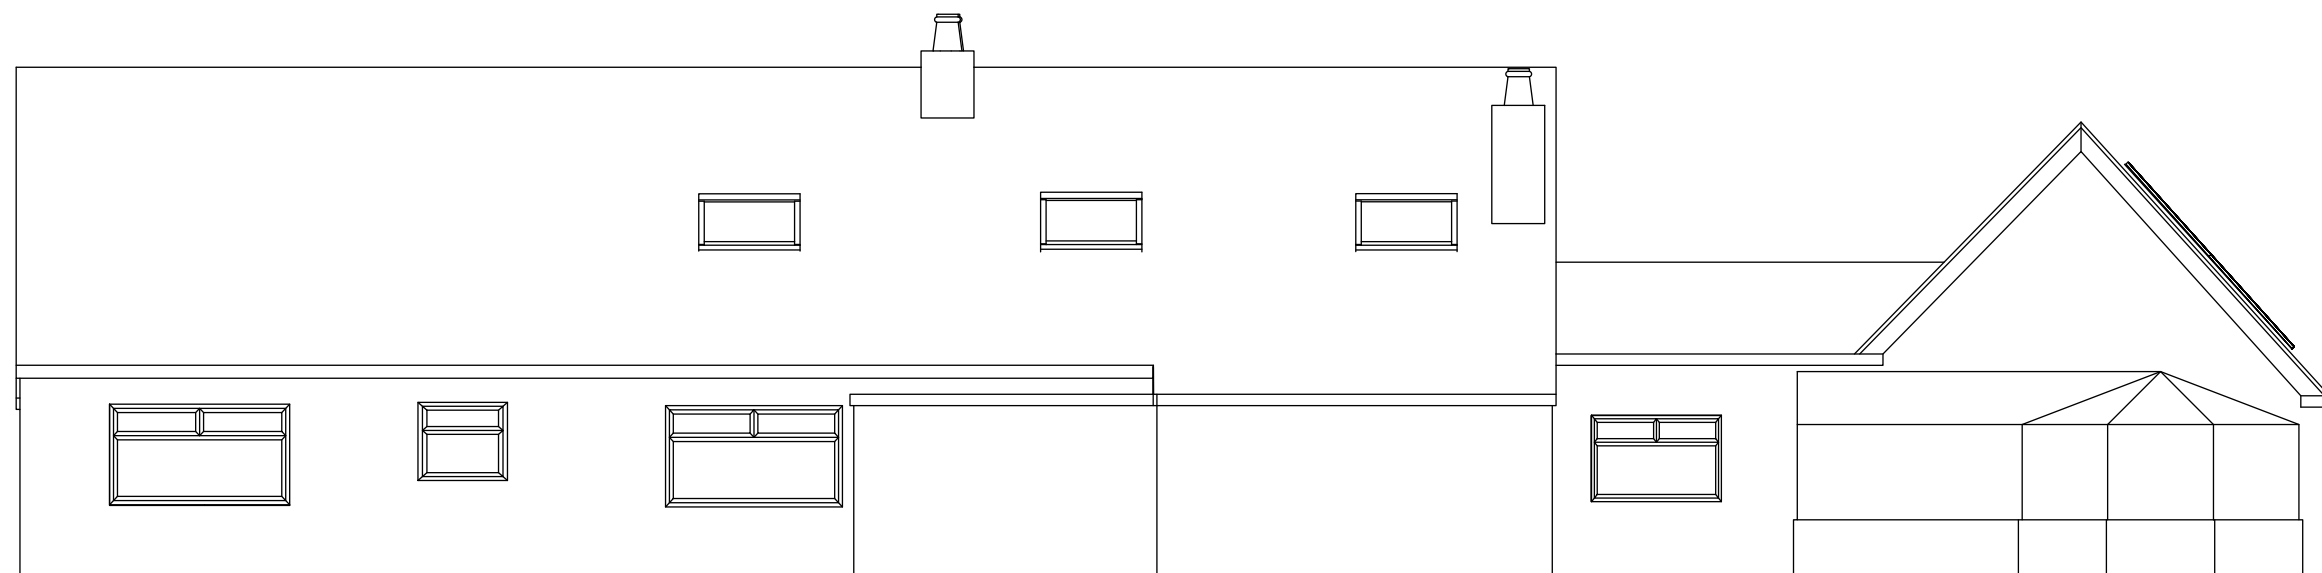

Rear Elevation

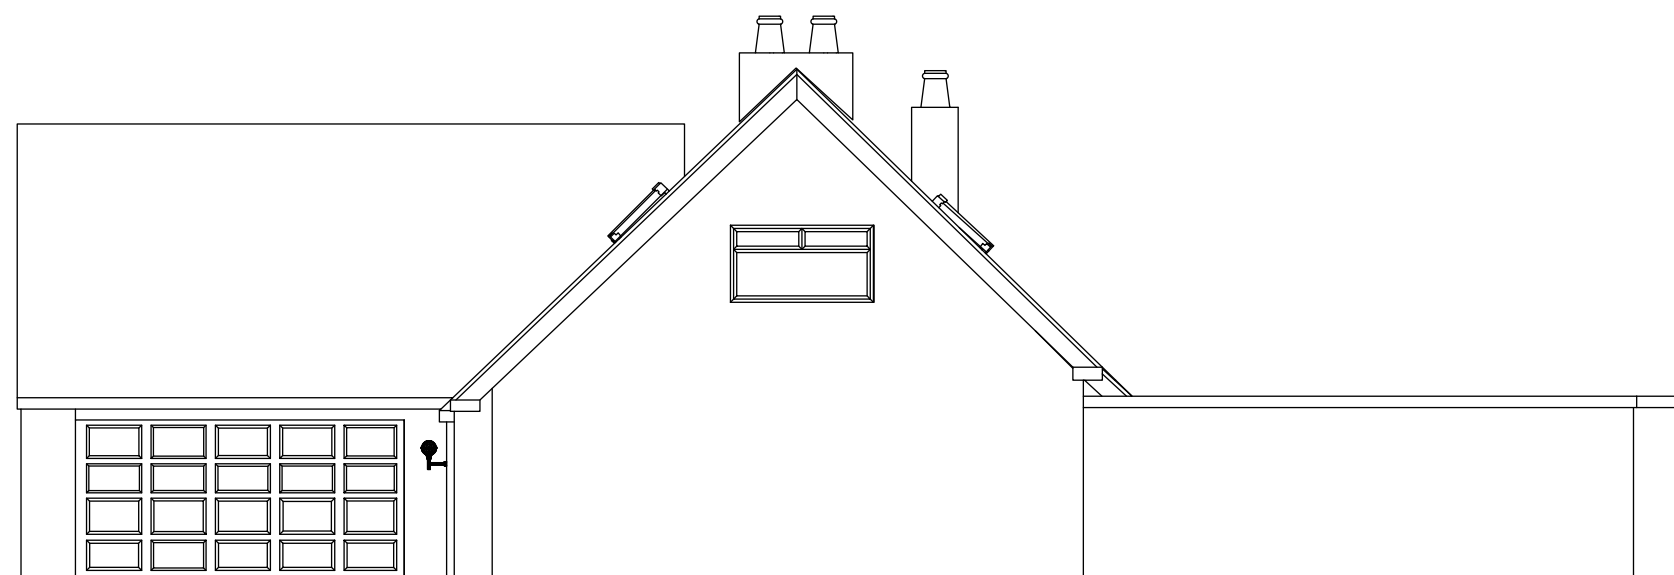

North Elevation



South Elevation



Lask Edge Farm
Lask Edge
Leek
ST13 8QS
07473 158268
scottplanningservices.co.uk
chris@scottplanningservices.co.uk

PROJECT
Lask Edge Farm – Prior
Approval: Larger Home
Extension

DESCRIPTION
Proposed dwelling elevations

DRAWN BY
Chris Scott

SCALE
1:100

B₂