
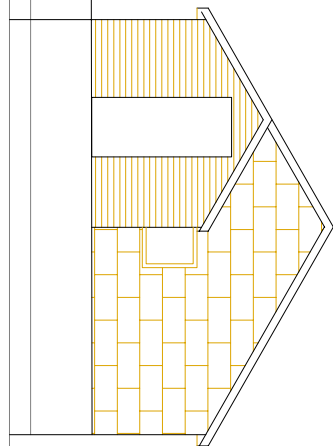
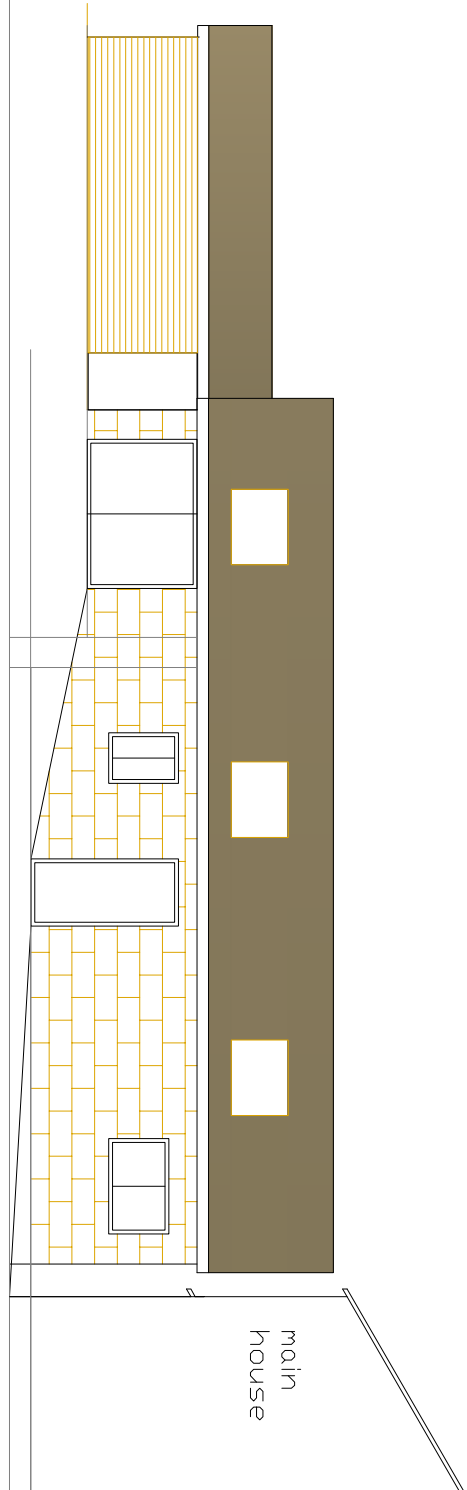
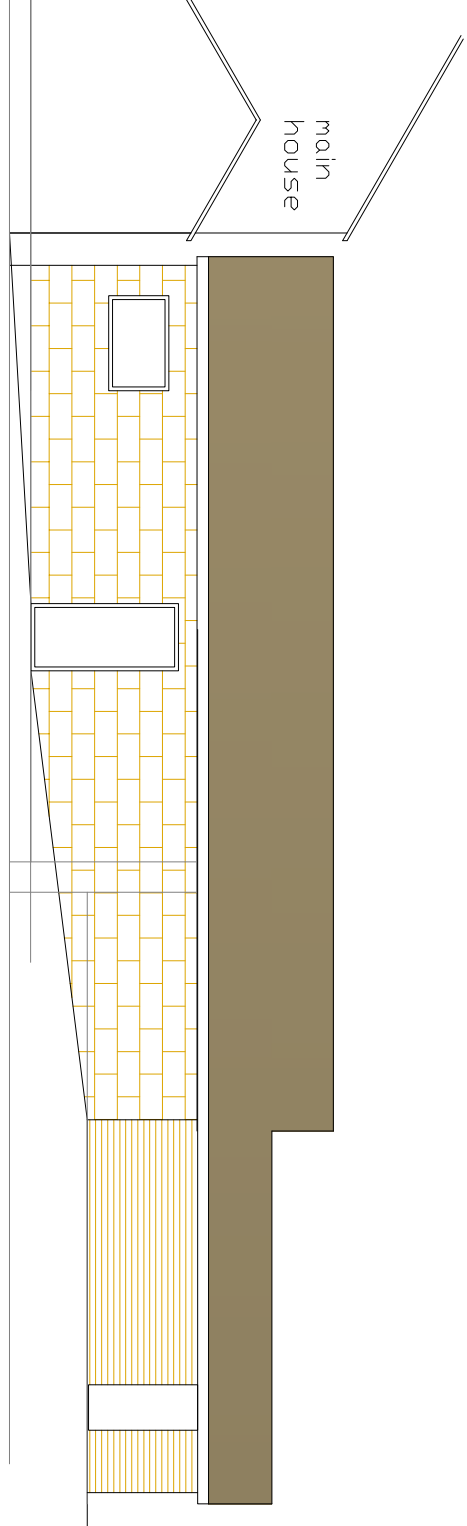
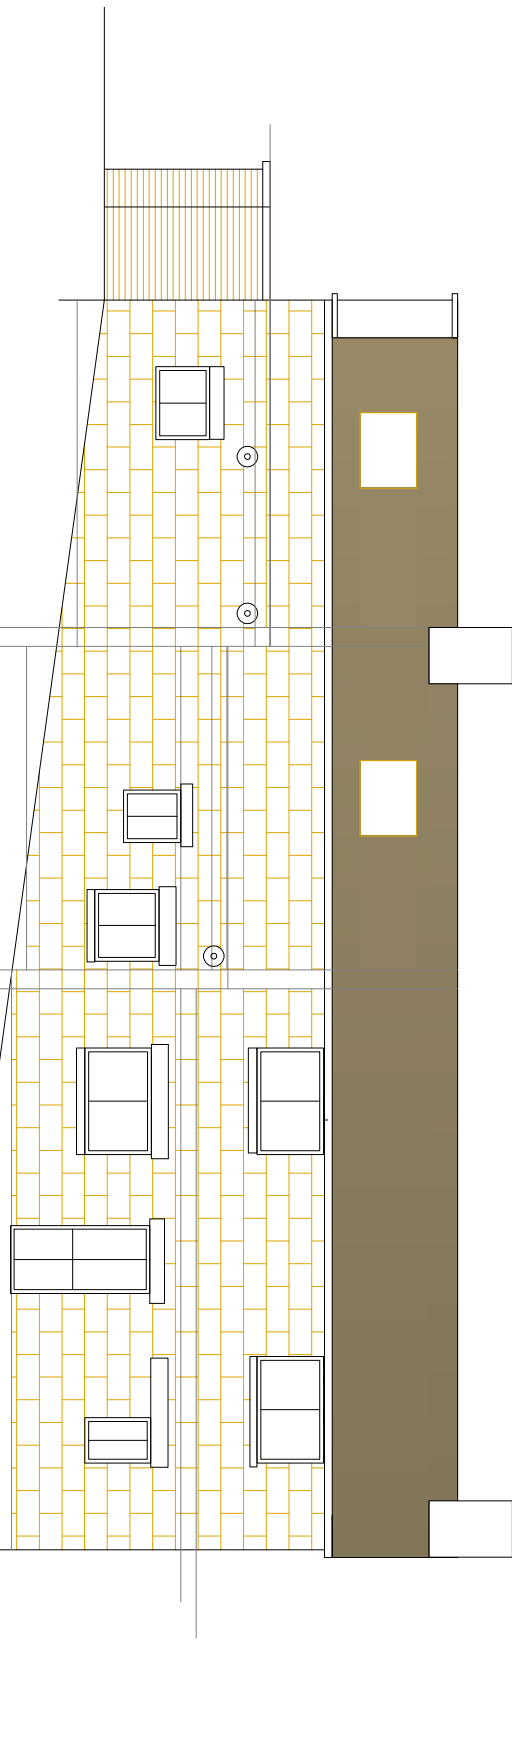
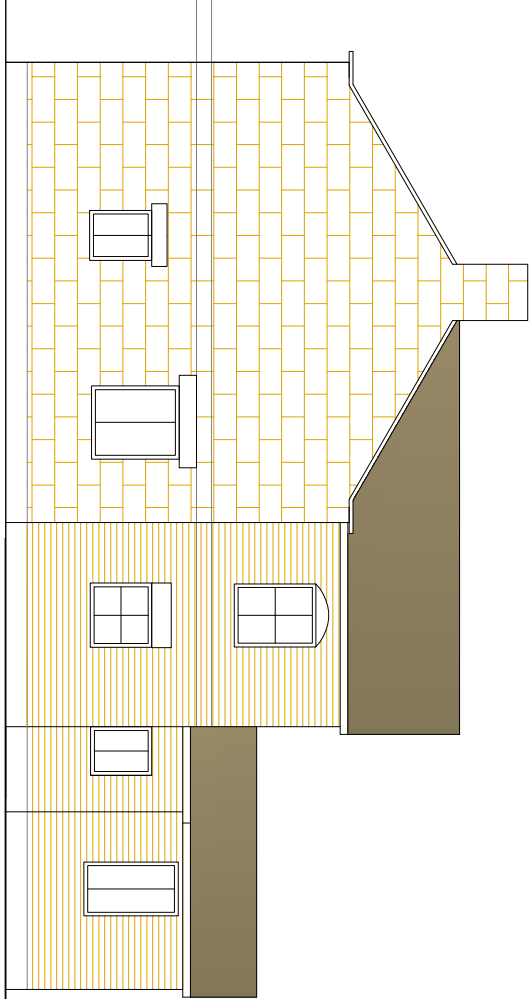
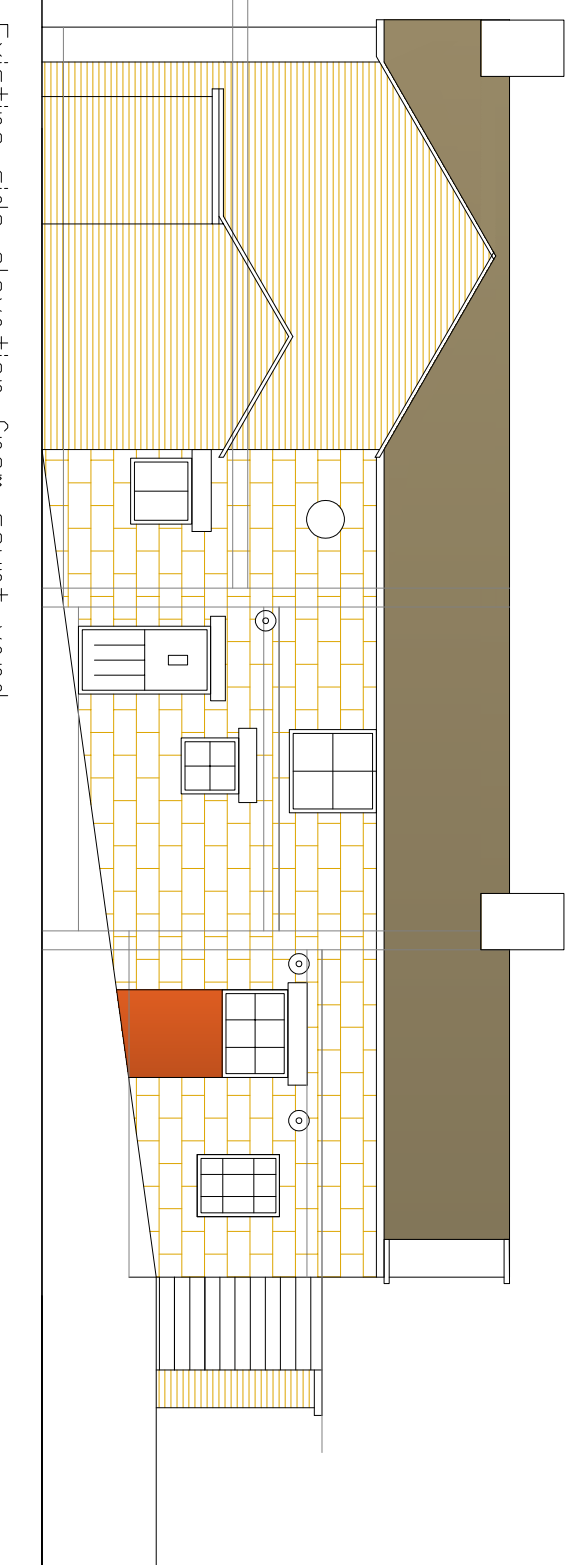


Notes:

1. All dimensions are in mm & are to be checked on site prior to manufacture & construction. This drawing is the property of P.A. Taylor Plans & should not be reproduced without permission. All discrepancies to be brought to the attention of the draughtsman immediately. No liability is accepted for any errors or omissions in the drawings & specifications.
2. The Contractor is to check and verify all building and site alterations, levels and services. Builders and workmen are to carry out their duties before work commences. Code of Practice is Building Regulations & Building Standards.

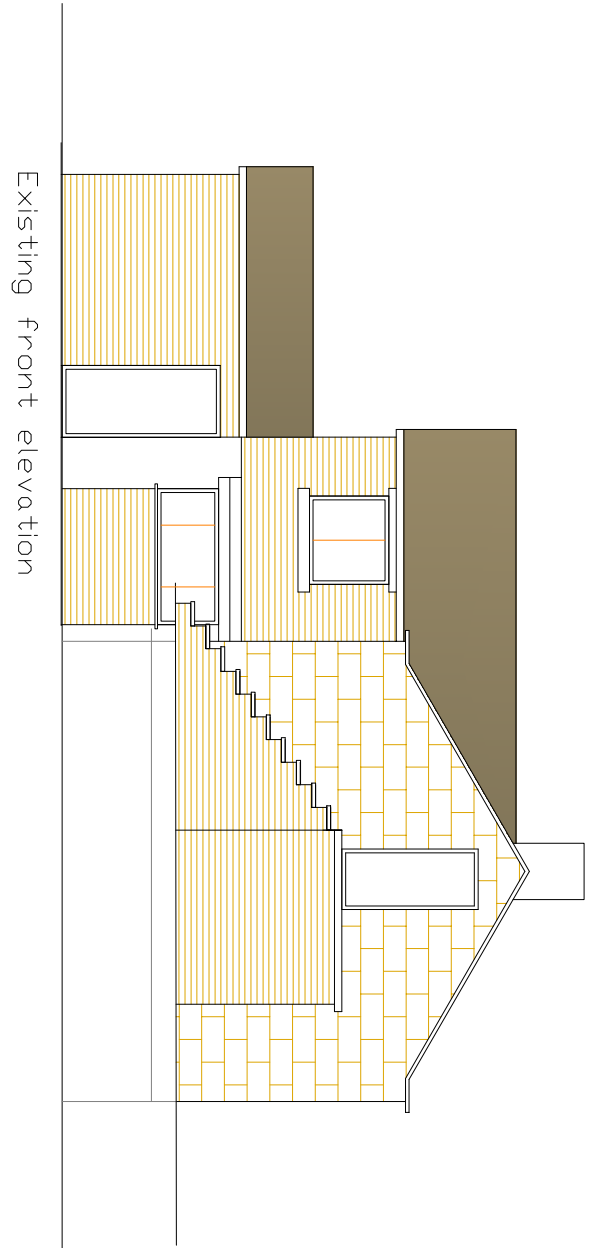

Existing side elevation from field

Existing side elevation from court yard

Existing front elevation


Existing rear elevation

Existing side elevation from pond area

P.A. TAYLOR
PLANS

Extensions, Loft Conversions,
Local New Builds & Building Surveys.

The Sand Quarry,
Houghter Wall Rd,
Audley,
Staffordshire ST17 8JA.
Tel: (01782) 721111
Mob: (07714) 690927

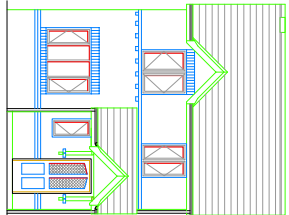

Qualified Building Surveyor

Client:
Mr J Beaumont

Project:
Croner Bank Farm
Bagnall
Stoke on Trent ST9 9LY

Drawing Title:
Existing Elevations
PLANNING

Scale	Paper Size	Date Created
1:100	A1	Jan 2021
Drawing Number	Drawing Revision	
6806.02		

