



Notes:


1. **Important:** All drawings shall be made to scale and shall be made to scale to manufacture & construction. This drawing is the property of P.A. Taylor Plans & should not be reproduced without permission. All discrepancies to be brought to the attention of the P.A. Taylor immediately. This drawing shall be read in conjunction with all relevant specifications and standards.
2. The Contractor is to check and verify all building and site dimensions, levels and service locations including sewer invert levels at connection points before work commences. Materials and workmanship are to comply with current British Standards, British Standards Code of Practice, Building Regulations & Building Standards.

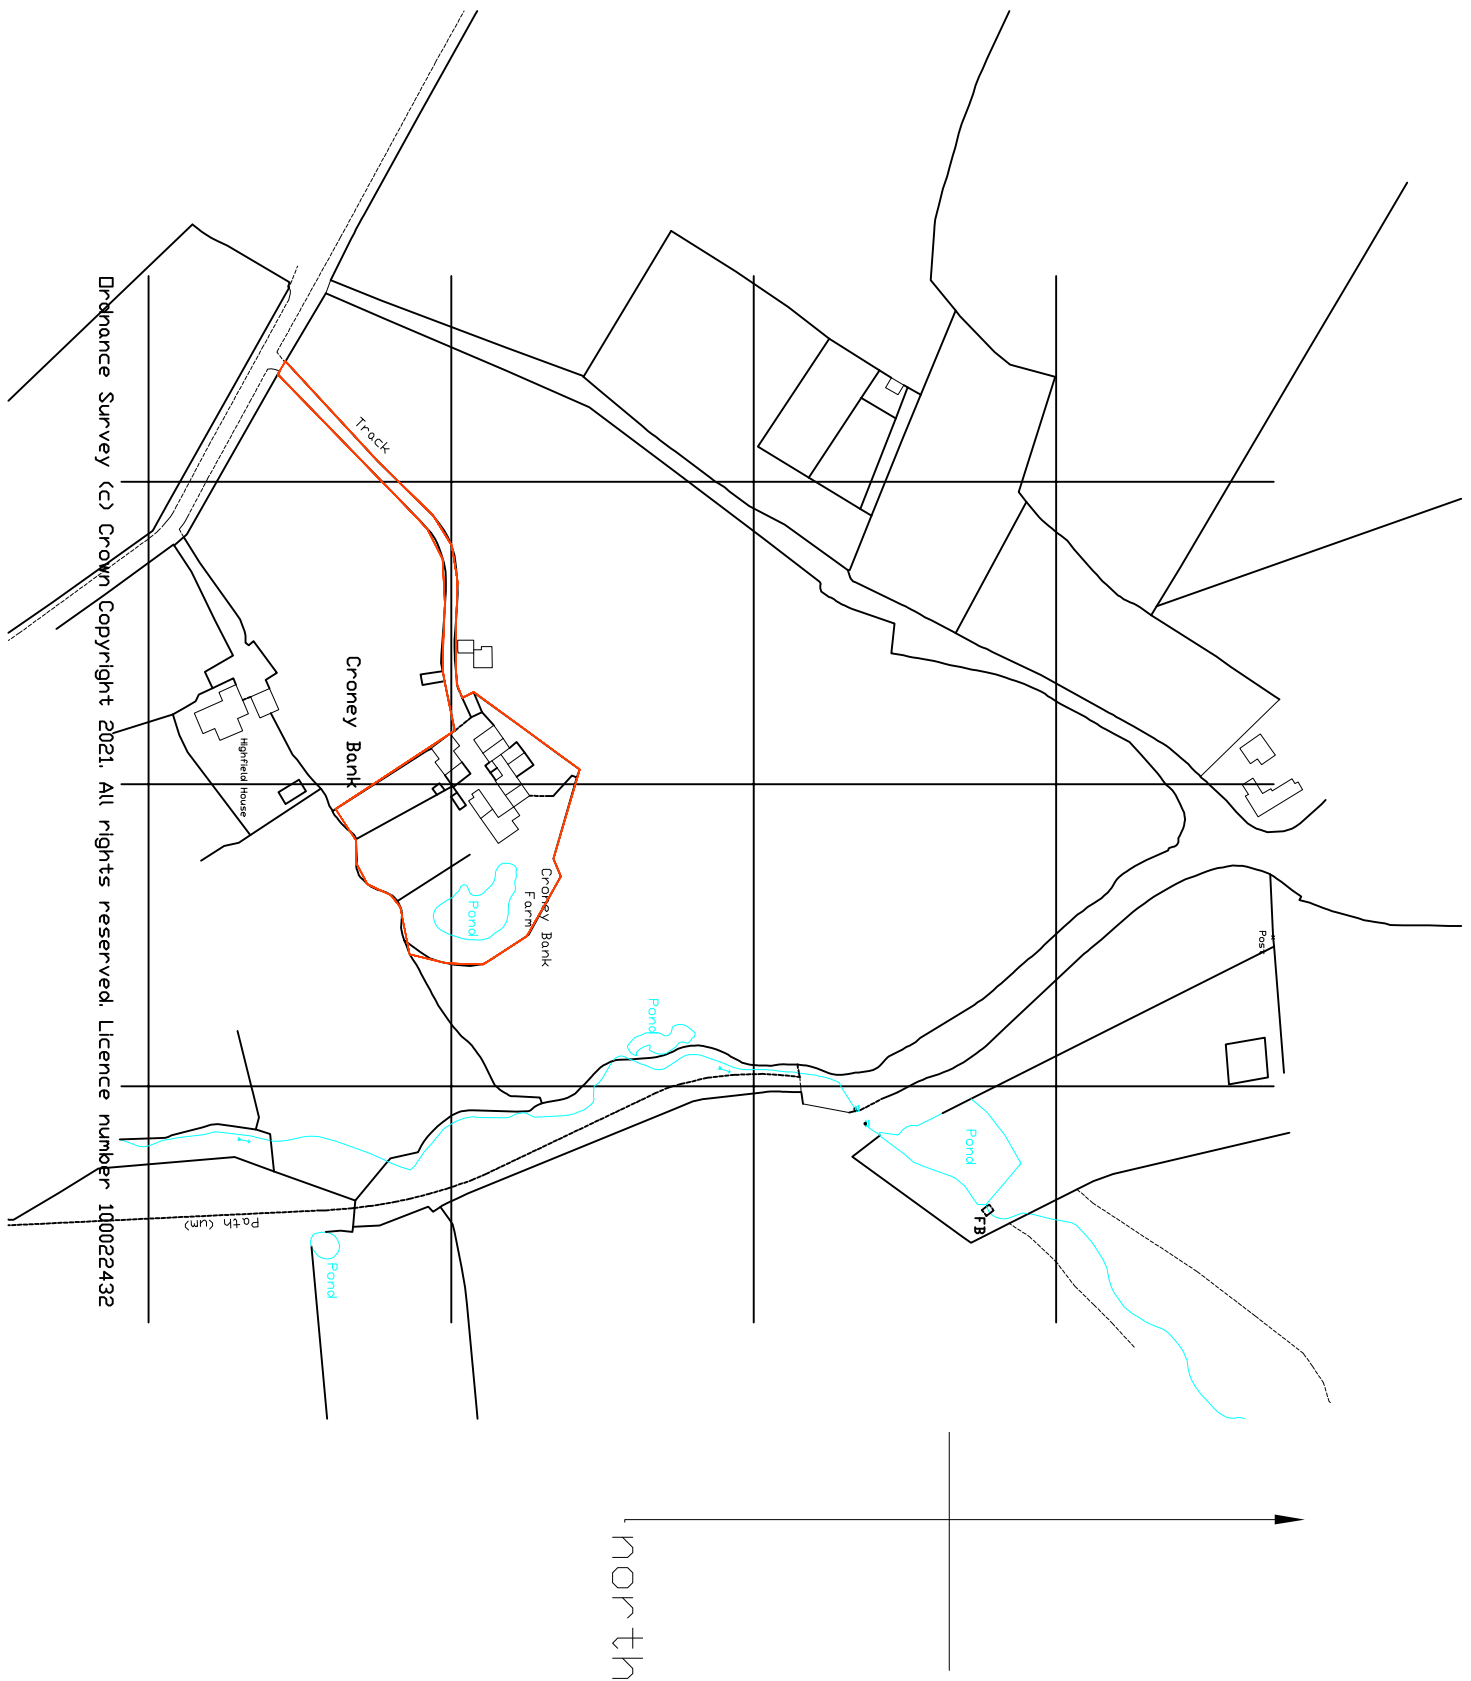


Location Plan 1:2500

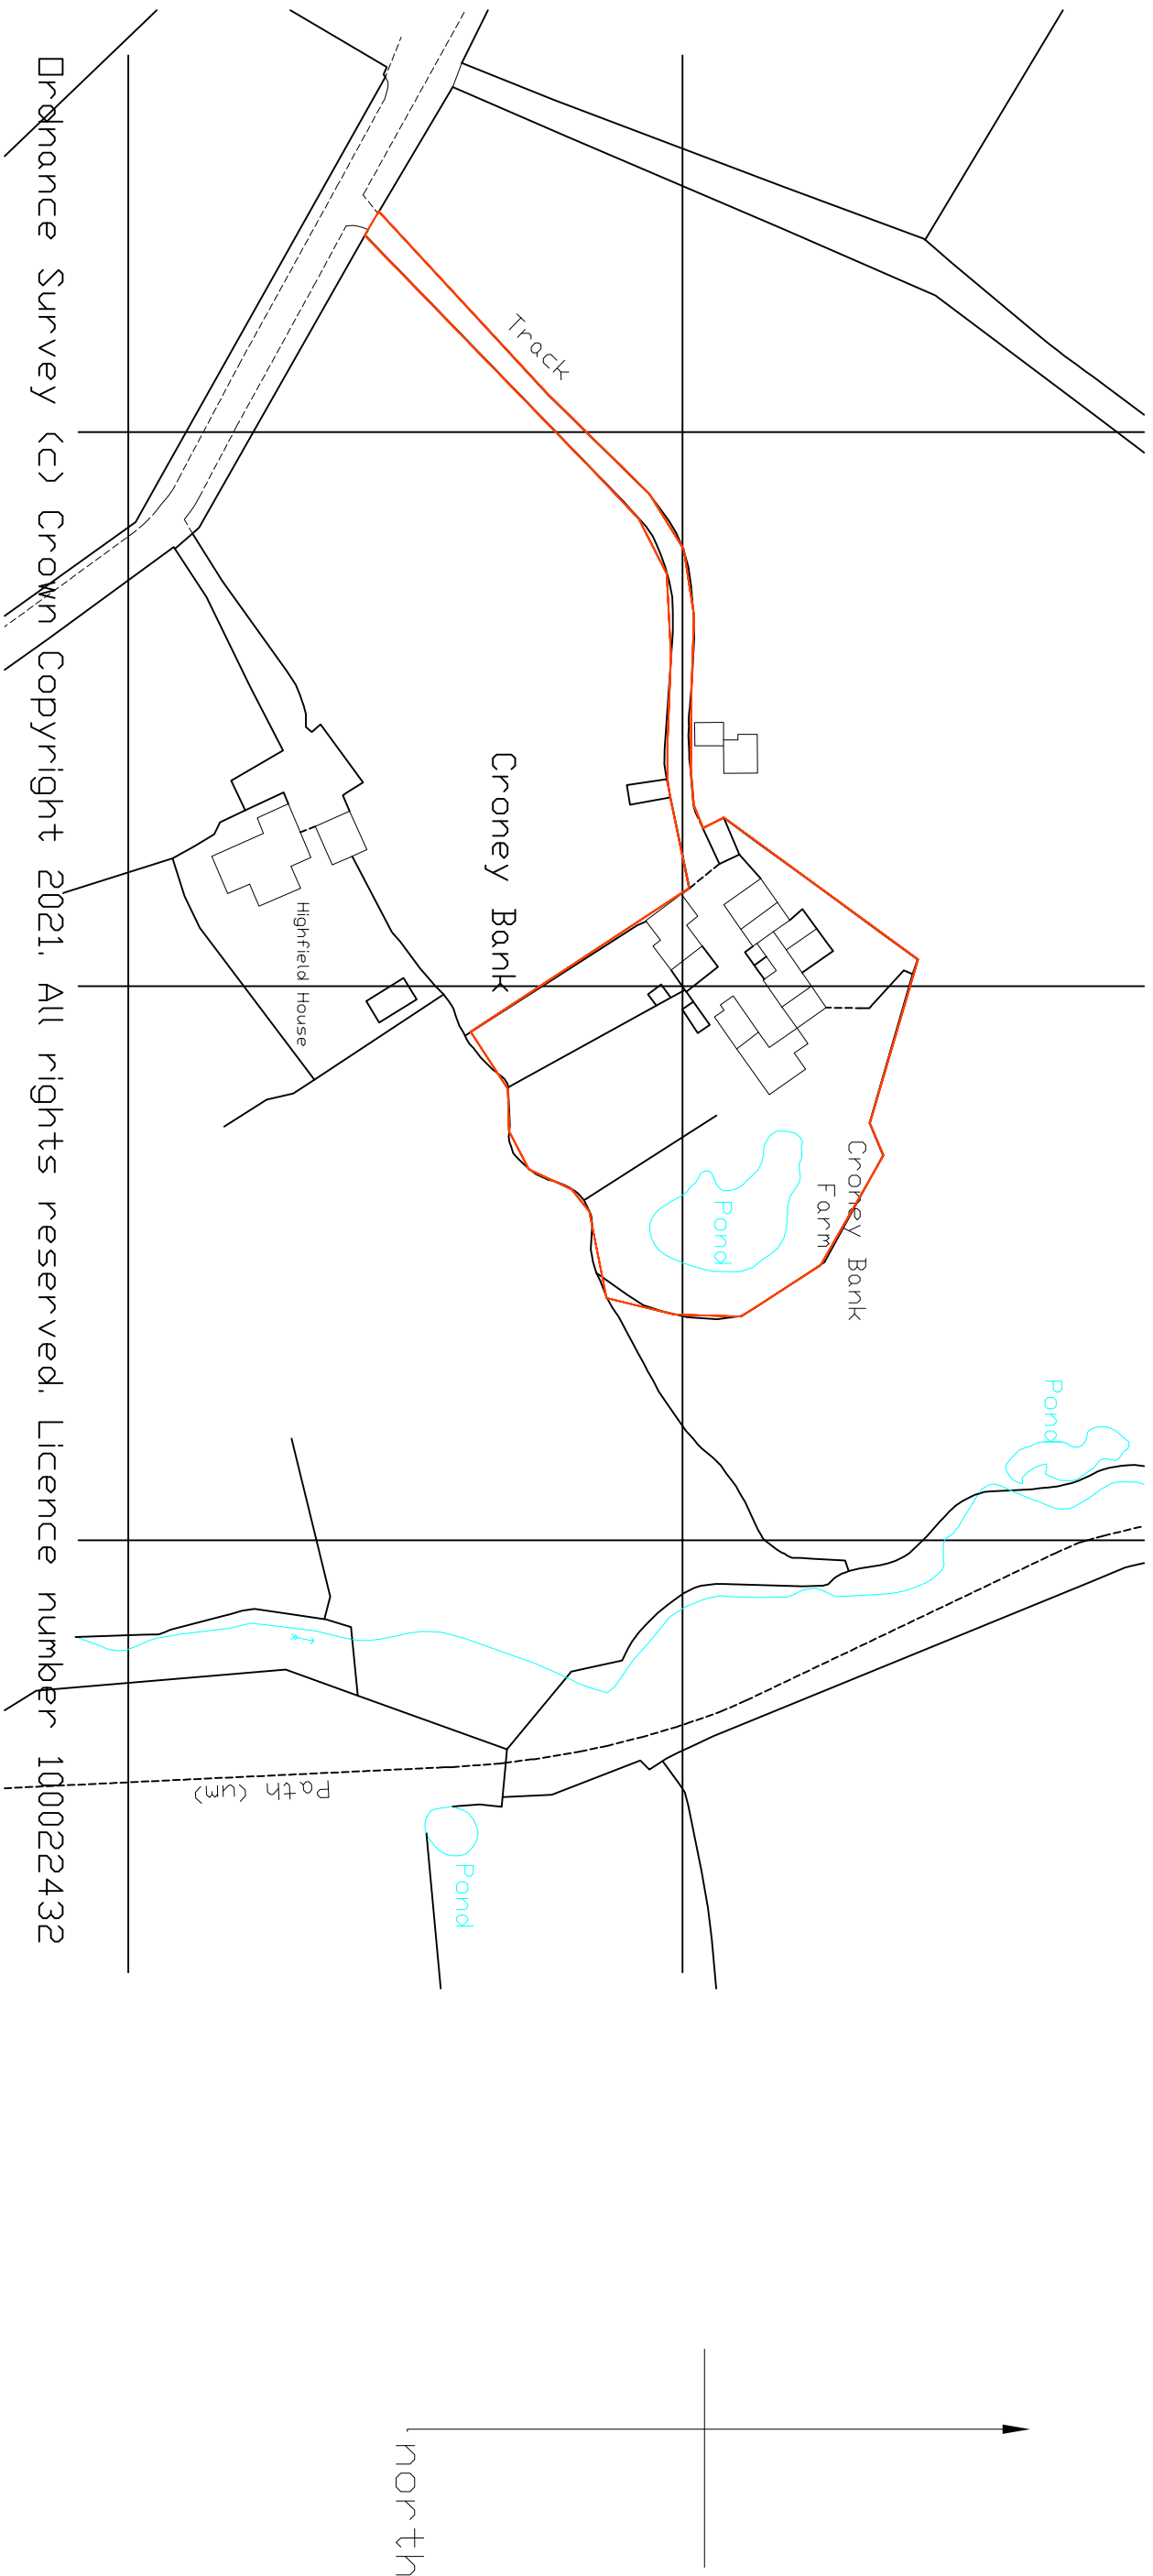

Site Plan 1:1250

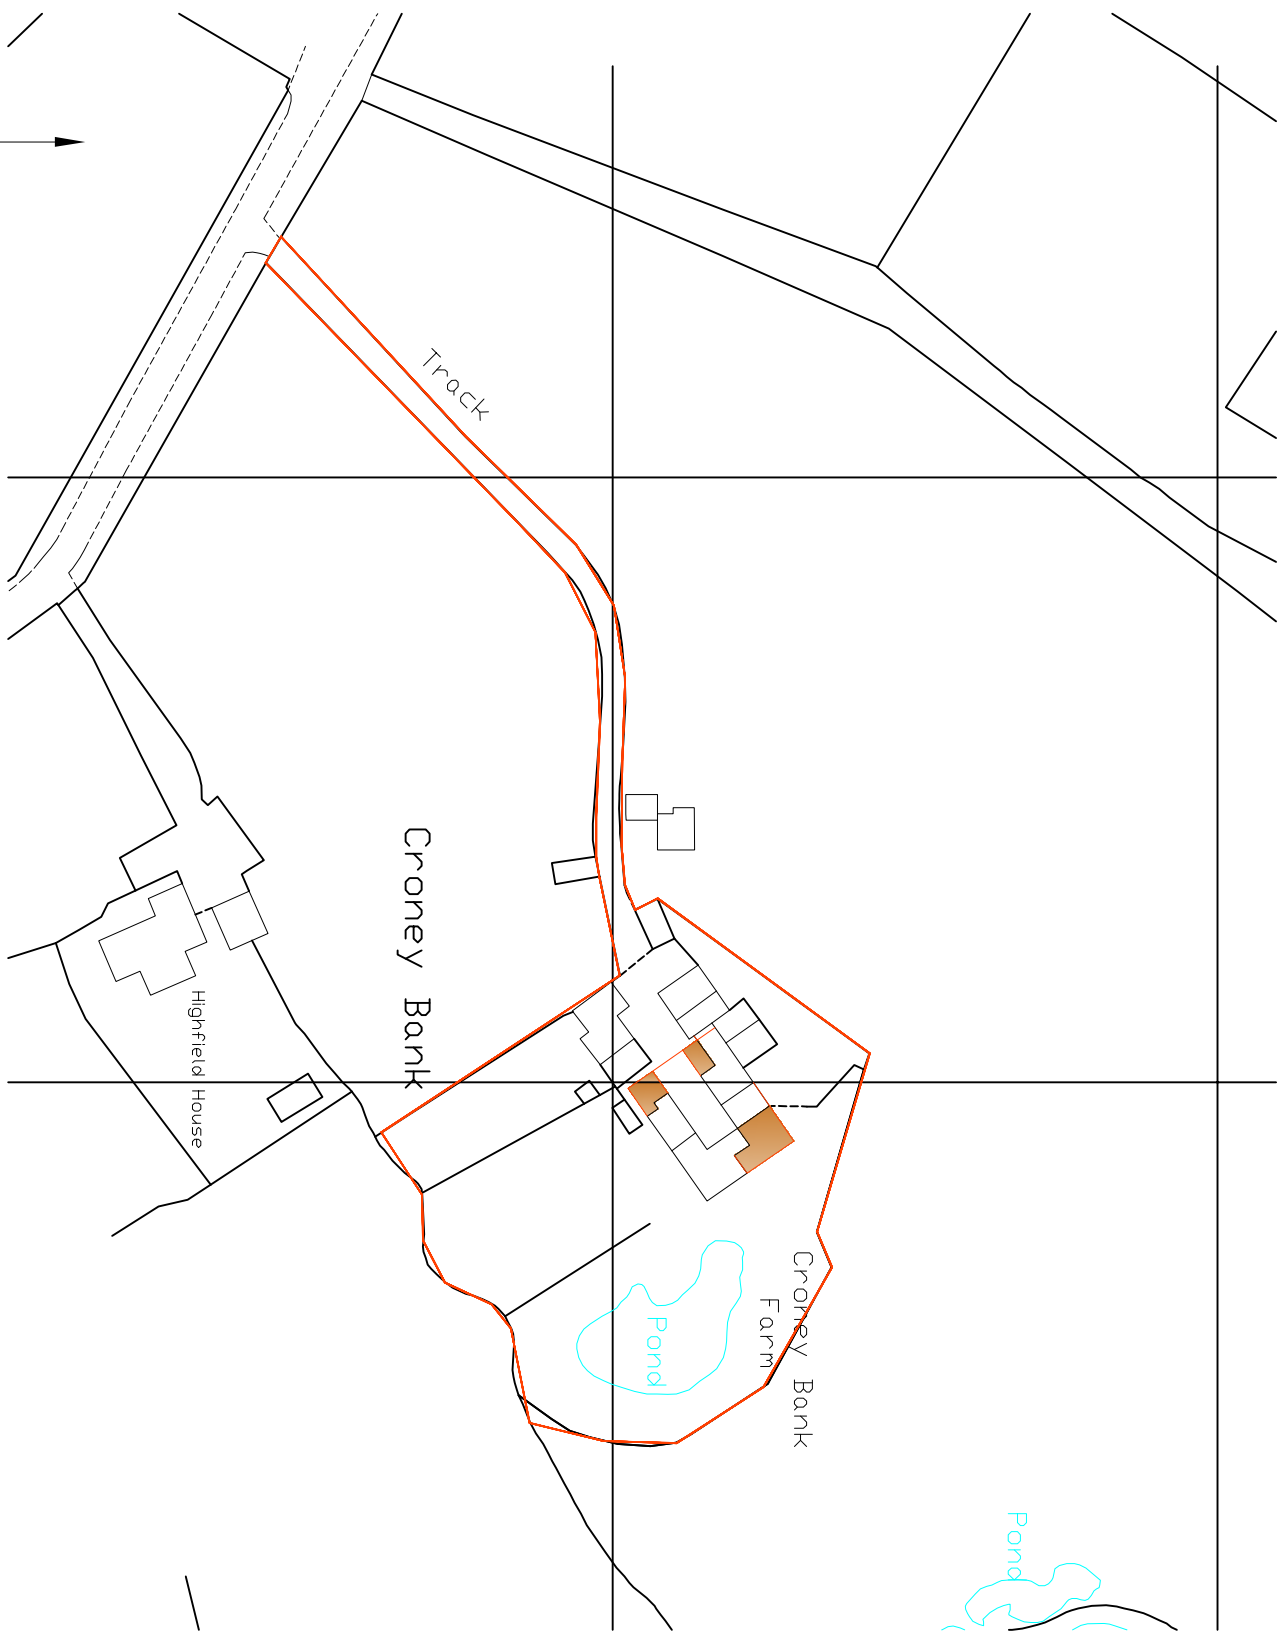

Proposed Site Plan 1:1250

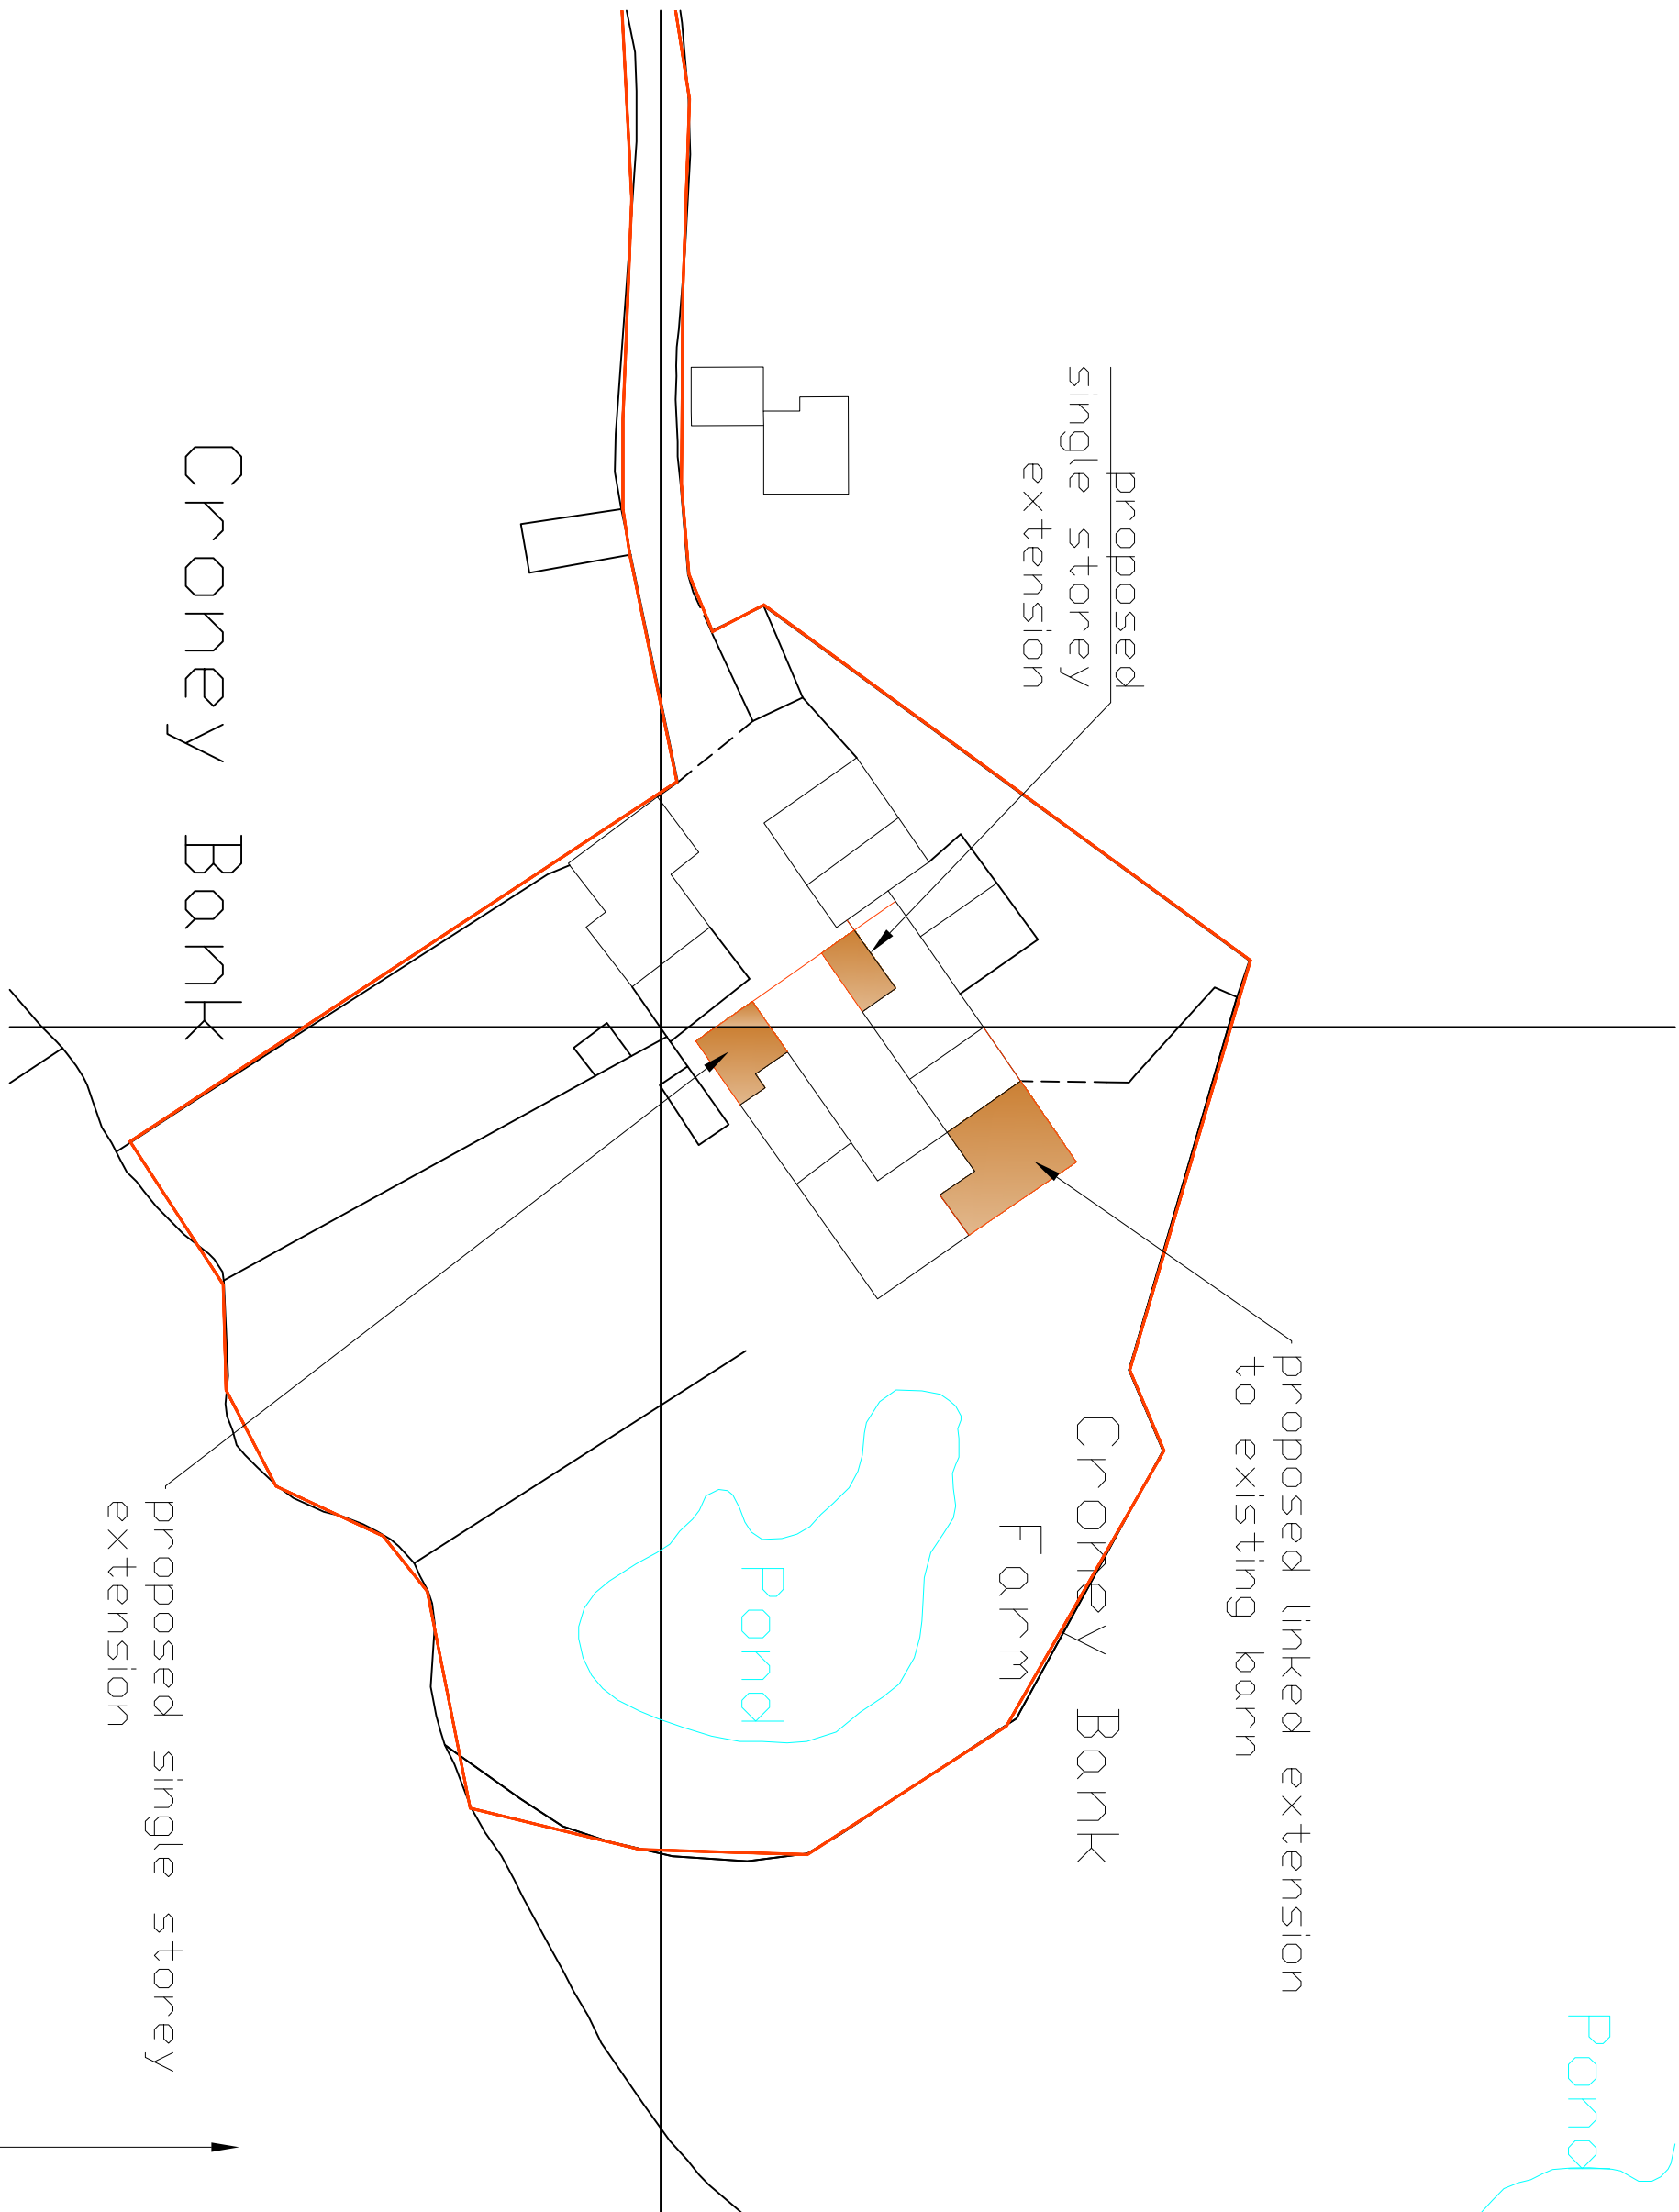

Proposed Block Plan 1:500

Client:
Mr J Beaumont

Project:
Croney Bank Farm
Baginall
Stoke on Trent ST9 9JY

Drawing Title:
Proposed Site Location Plans PLANNING

Scale:
1:2500, 1:250 500
Page Size:
A1
Date Created:
Jan 2021
Drawing Number:
6806.15
Drawing Revision:
C

**P.A. TAYLOR
PLANS**

Extensions, Loft Conversions,
Local New Builds & Building Surveys.

The Sand Quarry,
Houghier Wall Rd,
Audley,
Staffordshire, ST7 8JA,
Tel: (01782) 721111
Mob: (07714) 690927

Qualified Building Surveyor

