




Front Elevation (North)

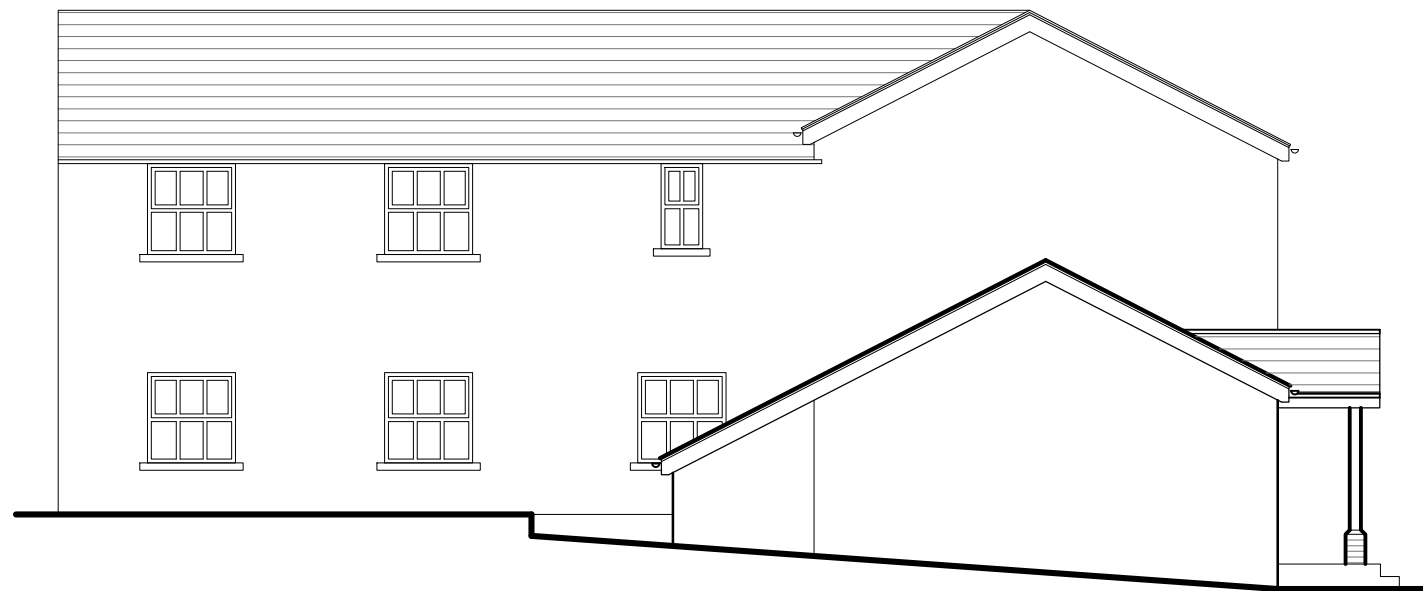


Side Elevation (East)



Side Elevation (West)

NOTES

Metres
01 02 03 04 05
SCALE 1:100

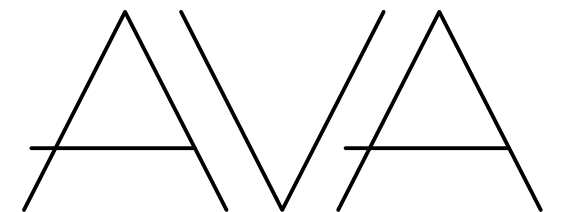

ADDED VALUE ARCHITECTURE

Registered Office:
Added Value Architecture Ltd.
Grosvenor House, 3 Chapel St.
Congleton, CW12 4AB

Company No: 11124740
e. architect@ava-ltd.com
t. 01782 248 524 / 07801 44 03 11
www.ava-ltd.com

Lymford Farm
Tunstall Road, Bosley, SK11 0PB
For Mr and Mrs Howarth

Elevations as Proposed

Scale:	1:100 @A3	
Date:	April 2021	
Ref:	210120(PR)003	revision -