
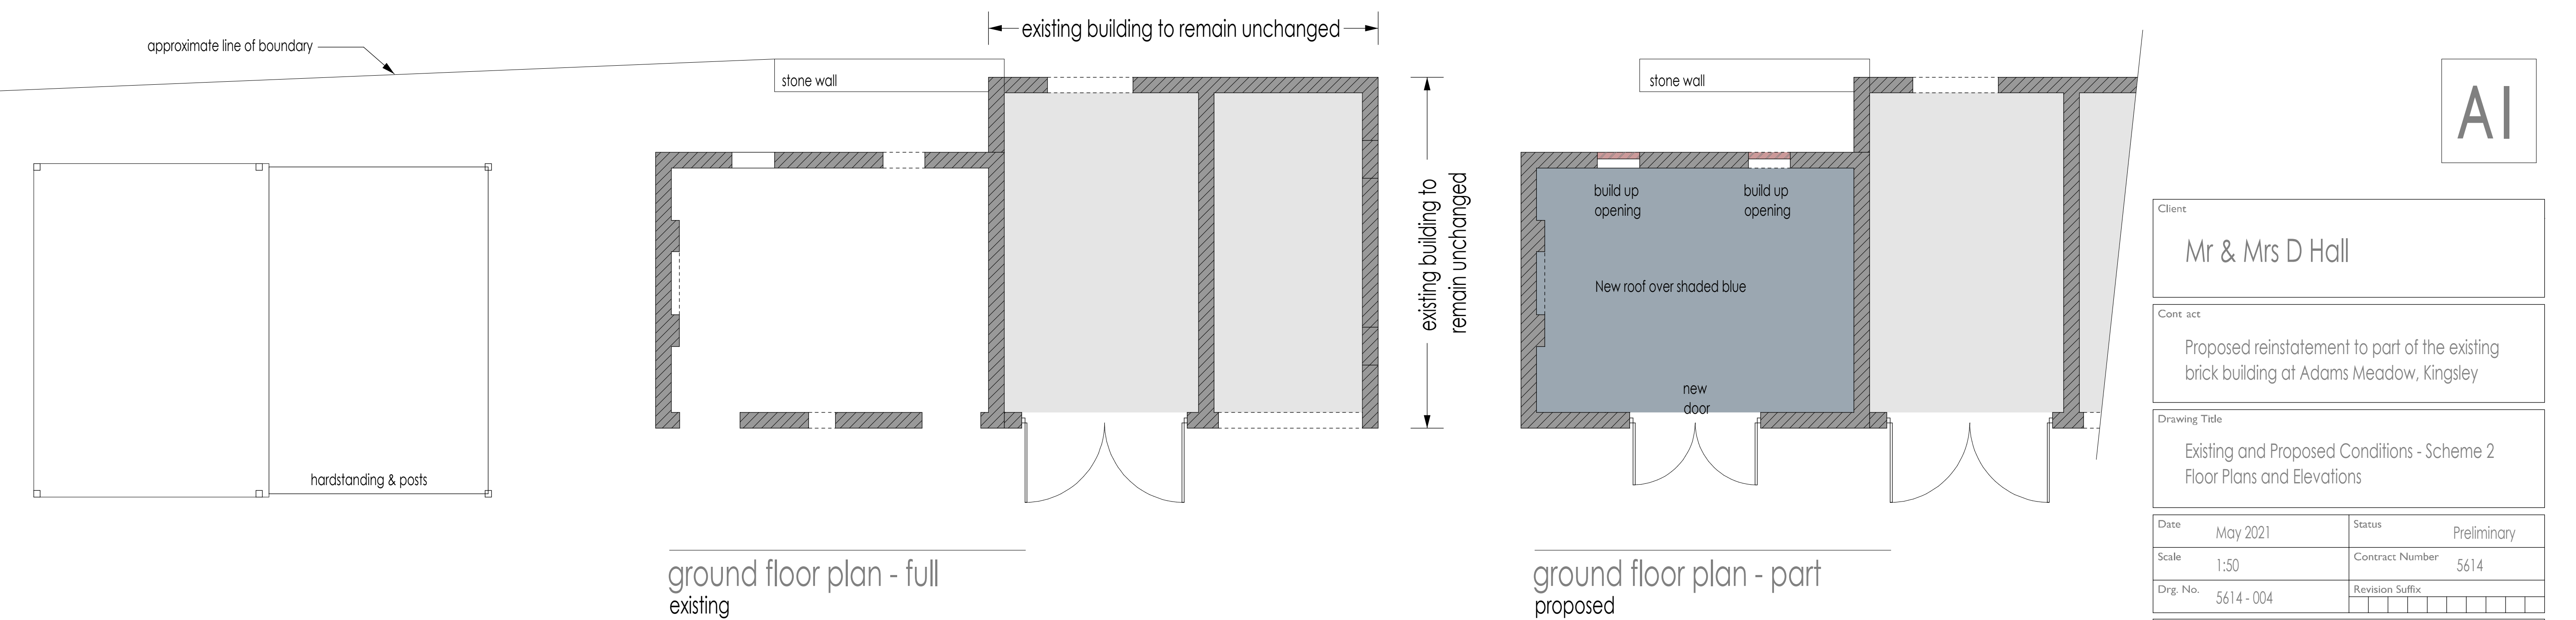
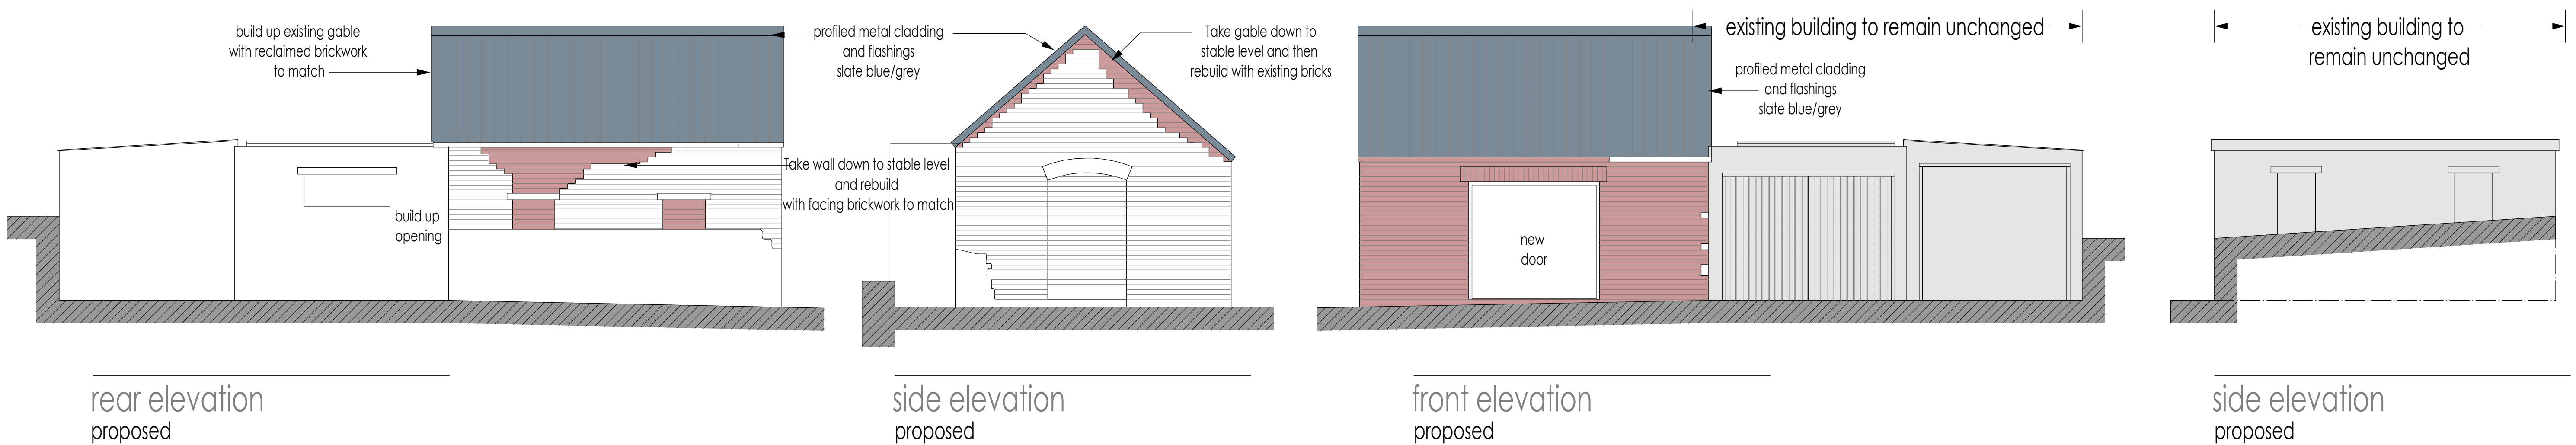


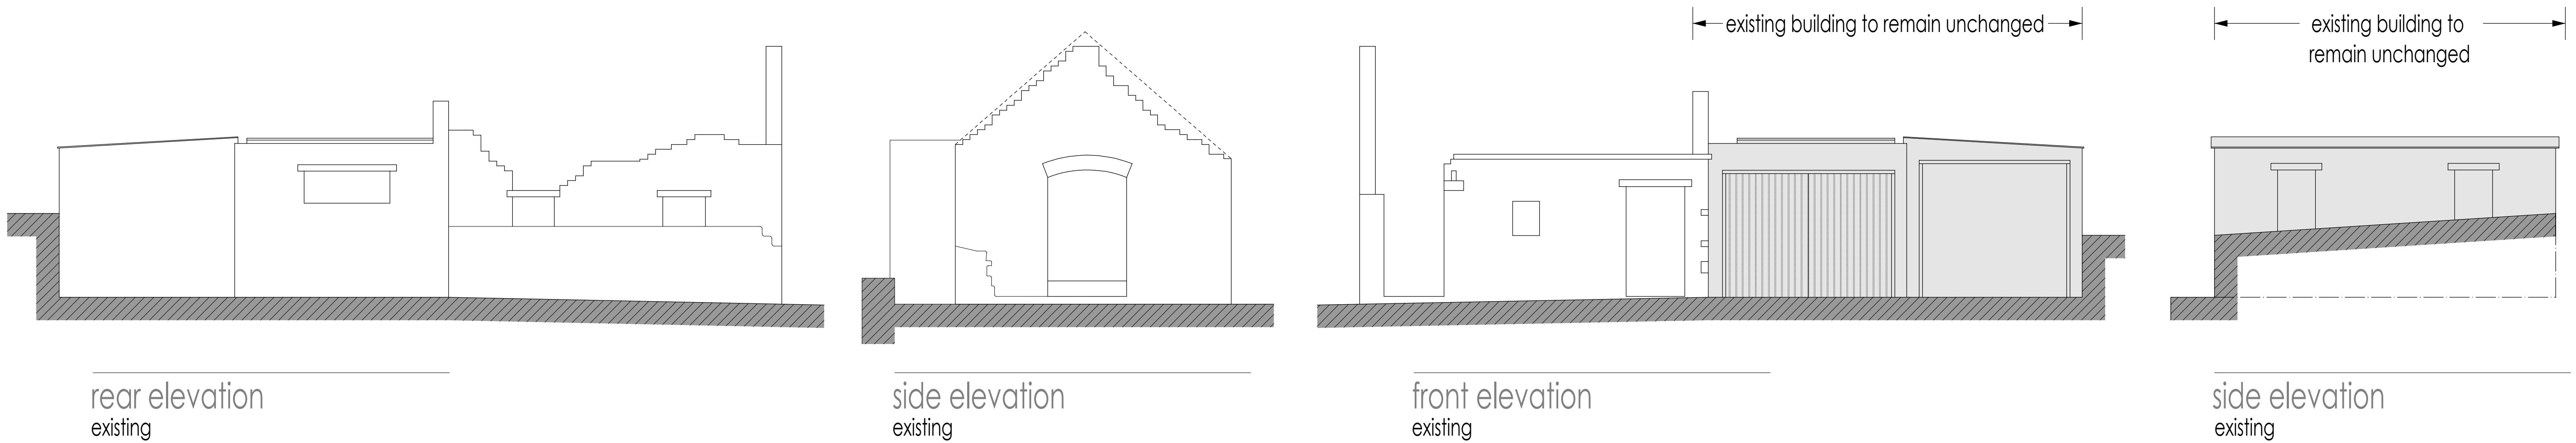

AI

Client	
Mr & Mrs D Hall	
Cont act	
Proposed reinstatement to part of the existing brick building at Adams Meadow, Kingsley	
Drawing Title	
Existing and Proposed Conditions - Scheme 2 Floor Plans and Elevations	
Date	May 2021
Scale	1:50
Drwg. No.	5614 - 004
Status	Preliminary
Contract Number	5614
Revision Suffix	
Revisions	