



1:50 Scale to be measured

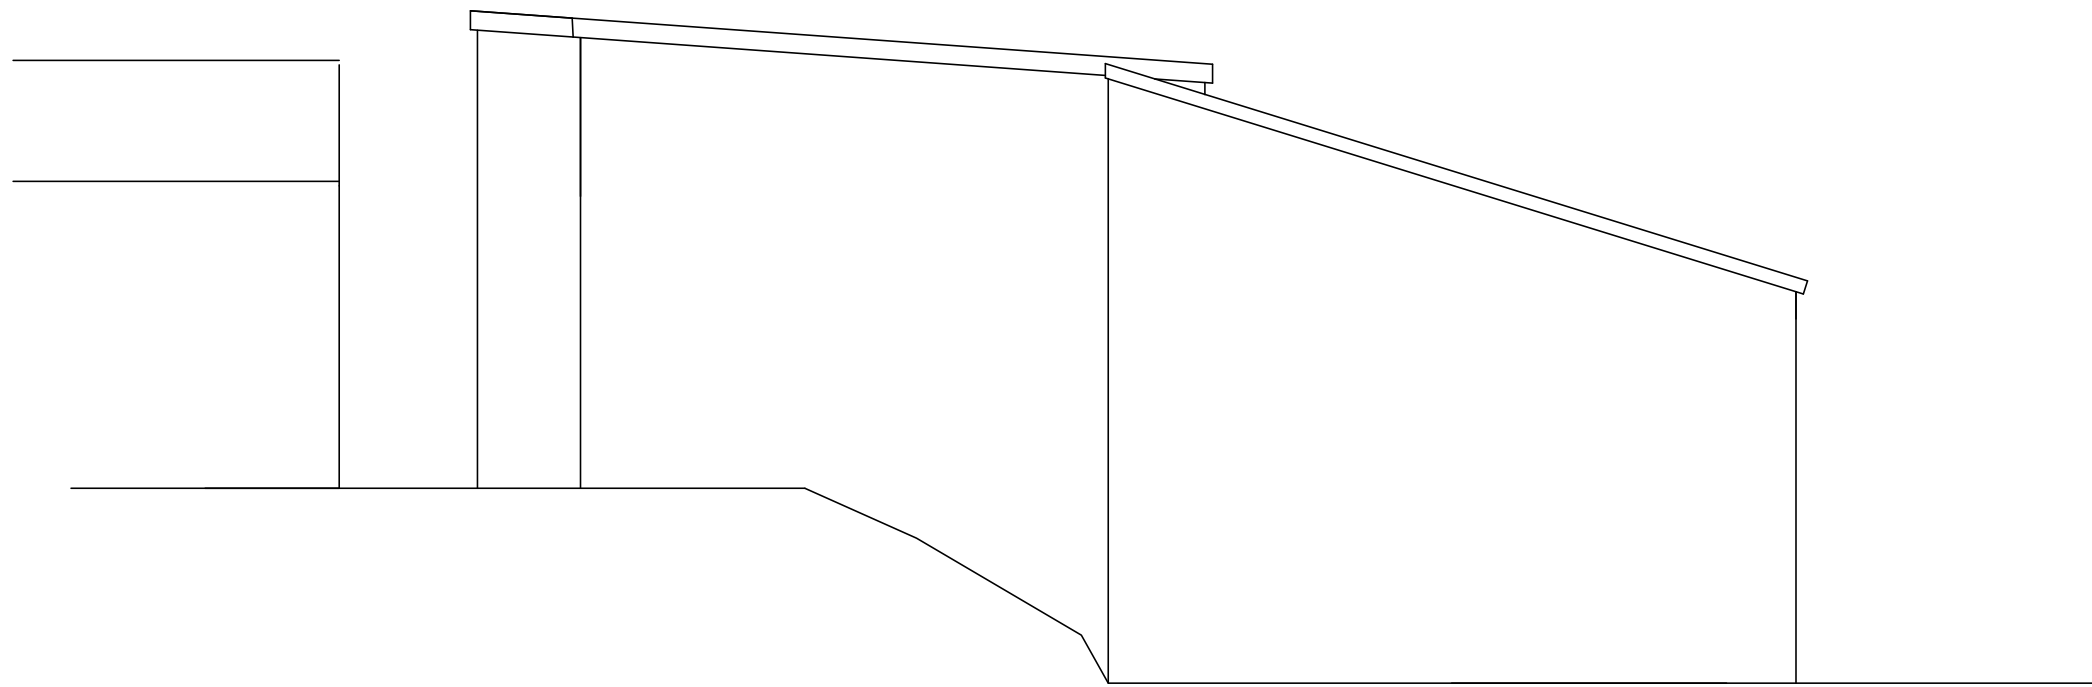


Original Rear Elevation

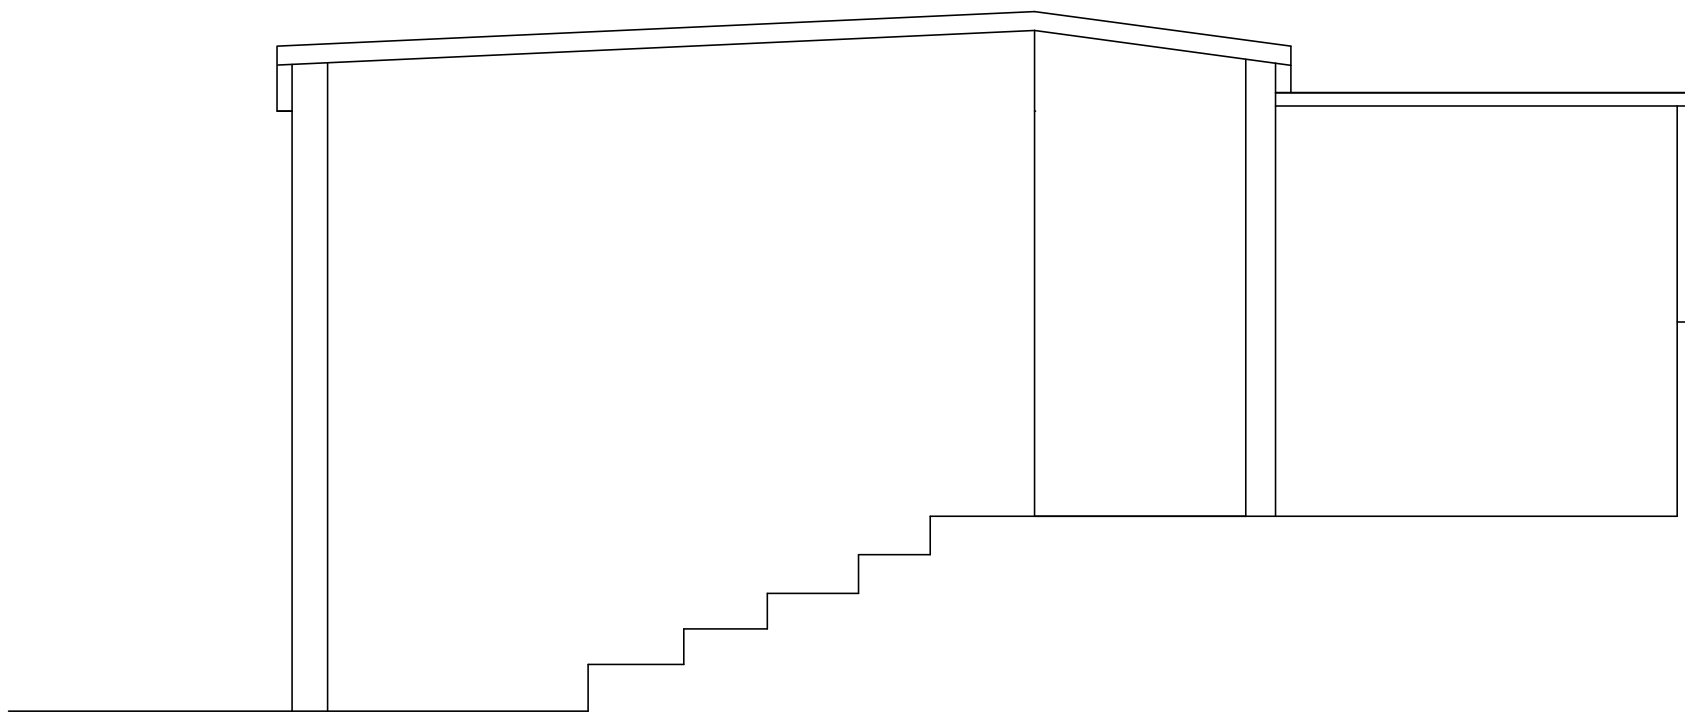

Original Side Elevation



Original Front Elevation

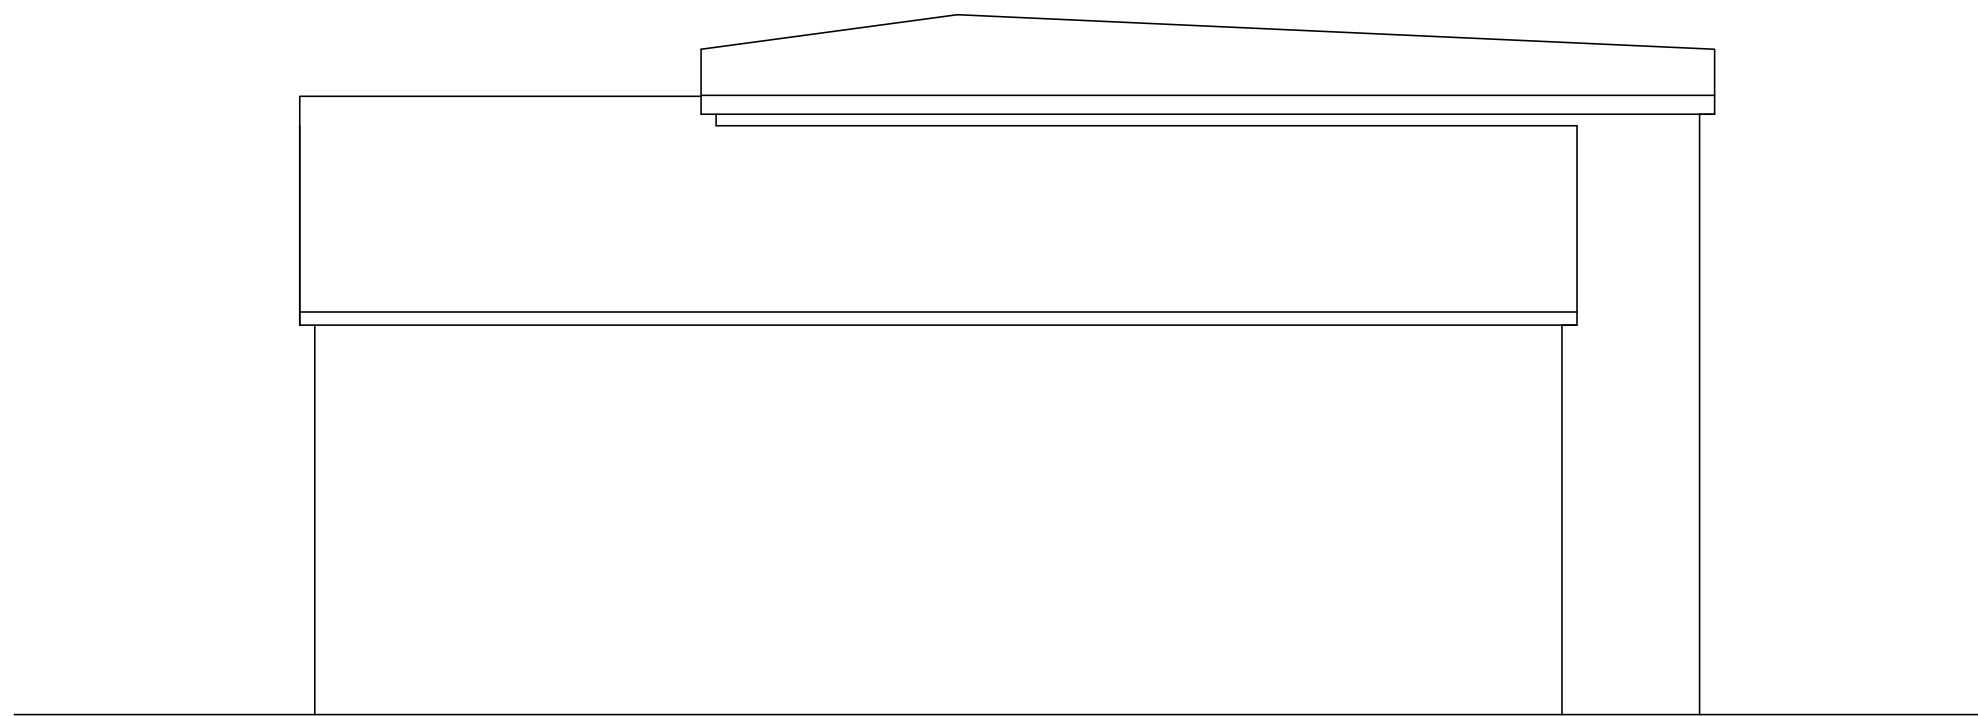

Original Side Elevation

REV	DATE	DESCRIPTION
DRAWING STATUS		
Planning		

THIS DRAWING IS COPYRIGHT AND MUST NOT BE REPRODUCED IN WHOLE OR IN PART WITHOUT THE PRIOR PERMISSION OF [P4 Architecture](#).

DIMENSIONS TO BE VERIFIED ON SITE. ONLY FIGURED DIMENSIONS TO BE USED AND ANY DISCREPANCY BETWEEN THIS DRAWING AND SITE CONDITIONS TO BE REFERRED TO [P4 Architecture](#) IMMEDIATELY. NO DIMENSIONS ARE TO BE SCALED OFF PRINTED DRAWINGS UNLESS STATED DIMENSIONS ALIGN WITH THE CORRESPONDING SCALE BAR AND SCALE RULE. ANY AREAS THAT ARE INDICATED ON THIS DRAWING ARE FOR GUIDANCE ONLY. NO RESPONSIBILITY IS TAKEN FOR THEIR ACCURACY.

THERE IS A RISK OF DEATH OR INJURY IN CONSTRUCTION IF THE WORKS ARE NOT PROPERLY PLANNED AND SUPERVISED. THE CONTRACTOR MUST NOT UNDERTAKE ANY ELEMENT OF WORK WITHOUT HAVING FIRST CARRIED OUT THE NECESSARY RISK ASSESSMENT AND PREPARED DETAILED METHOD STATEMENT.

CLIENT

Mr J. Radcliffe

PROJECT

Proposed Alterations & Extension works at
Mill Street Garage
Mill Street
Leek
Staffs.

DRAWING TITLE

Existing Elevations

SCALE

1:50 @ A1

DATE

April 2021

DRAWING No.

JORA /PP/01/002

REV

P4 Architecture

P4 Architecture

A Member of the Chartered Institute of Architectural Technologists



Chartered Institute of Architectural Technologists

Architectural & Construction Project Management Services

Lodge Hill, Wallbridge Drive, Leek, Staffordshire, ST13 8NE.

Tel. 07962 062 618 Email. philip@p4architecture.co.uk