




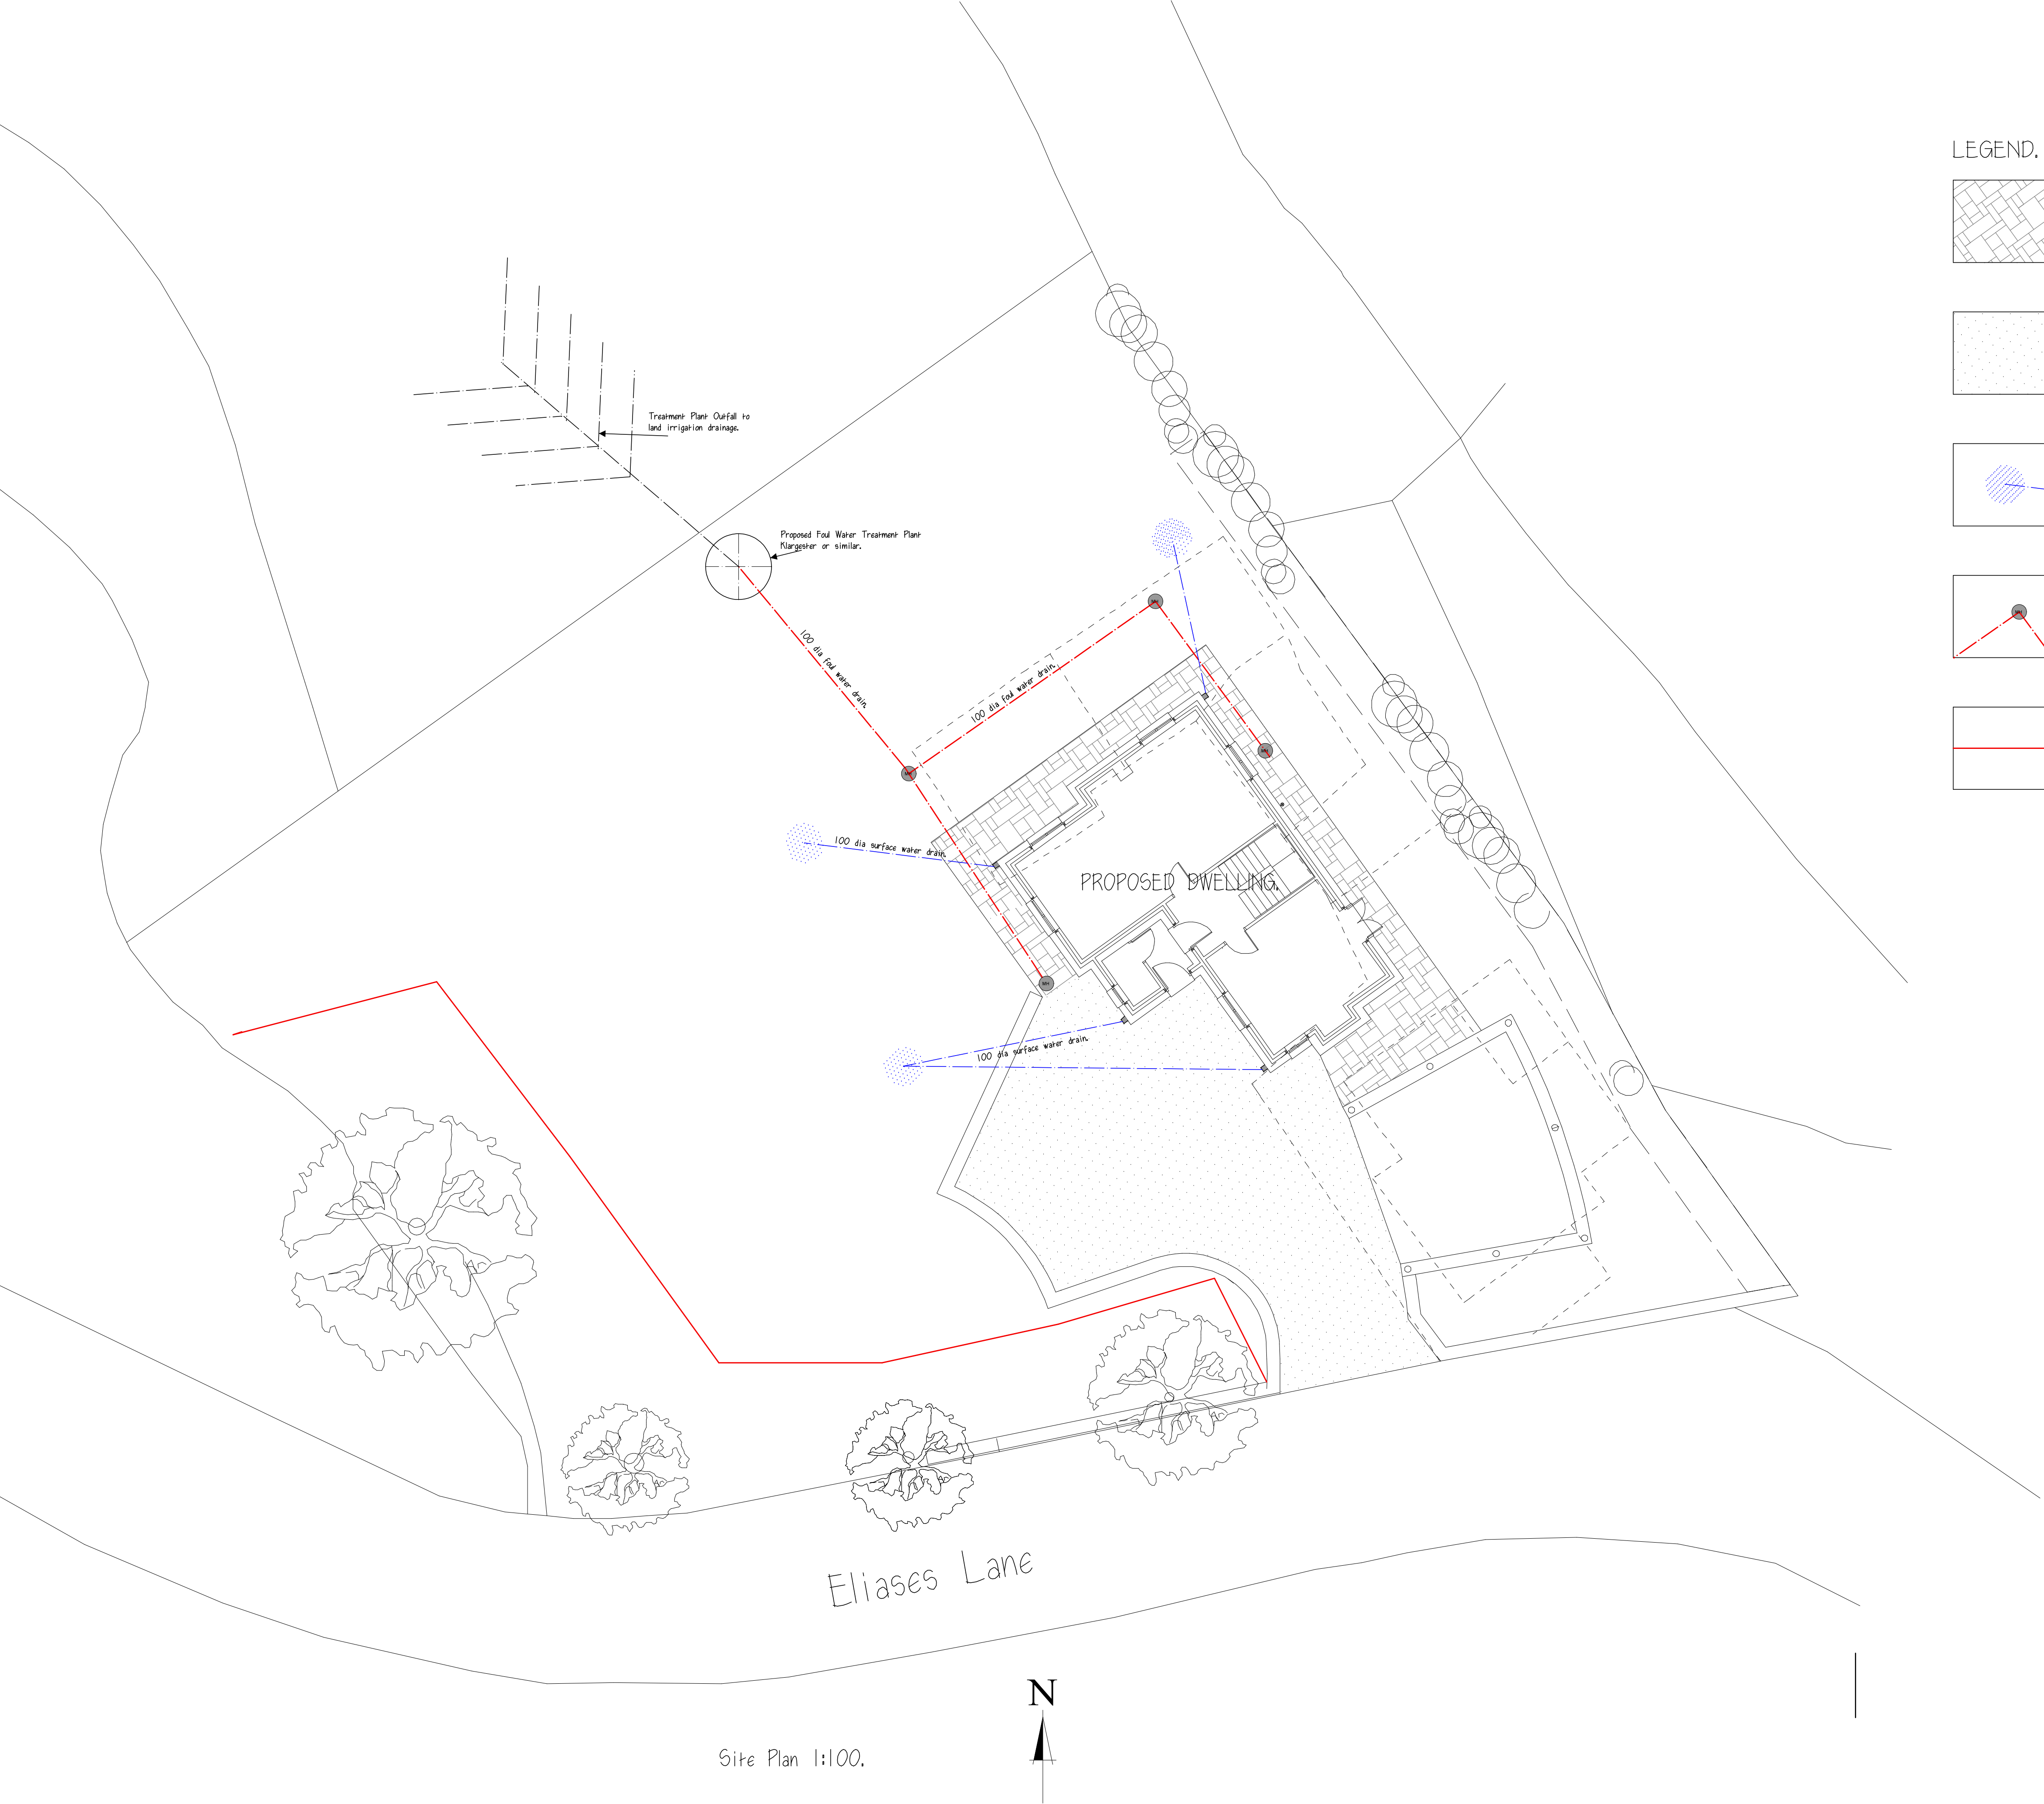


LEGEND.

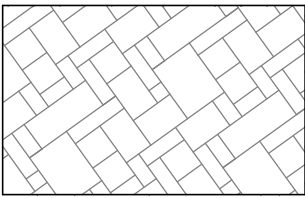


- PROPOSED STONE FLAG PAVING.
Drainage to on site
soakaway sustainable
drainage system.

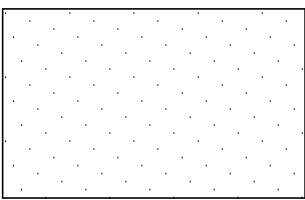


- PROPOSED GRAVEL DRIVEWAY.

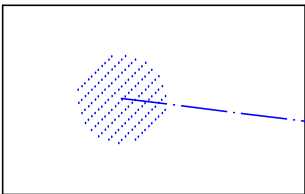


Surface Drainage to Soakaway designed in accordance with BRE 365.
Min 1.2m cube to be proprietary plastic soakaway crates.

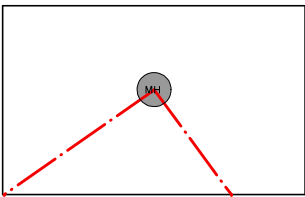

Foul Water Drainage And Man Hole.

 

Tree Protection Fence to be 'Heras' anti climb panels min 3m wide x 2m high.
Tree protection notice to be attached to the fencing. 1.0m
above ground level facing out of the construction exclusion zone
located at regular intervals along the fence line.

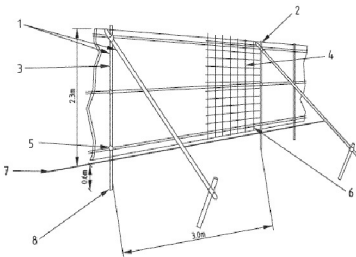

1. Height of fence
2. Depth of the fence into ground
3. Fence, which is to be erected on the ground
4. Fencing, which is to be erected on the ground
5. Fencing, which is to be erected on the ground
Tree Protection Fencing
All fencing used on the site should fully comply with BS 5837:2012
(Trees in Relation to Construction Recommendations).
The fencing will be strong and suitable for the local conditions. It should also take
into account the degree of construction activity on the site.
Notices should also be erected on the fencing showing 'Protected Area' -
No operations within fenced area.
Once the fence has been erected it should never be crossed and particular care
should be taken not to store any materials or soil within the protected area.

Precautions Outside Fences Areas
Oil, bitumen, cement or other material likely to cause damage to the tree will
not be stacked or discharged within 10m of the trees stem or within the
protective area. Also materials in general will not be stacked or discharged
within the exclusion zone.
Concrete mixing and washing will not be carried out within 10m of any retained
trees.
Fires will not be lit beneath the foliage or in a position where the flames could
extend to within 3m of the foliage, branches or trunk.
If the fire is large then this may necessitate a distance of at least 20m.
Trees that are to be retained will not be used as anchorage for equipment.
Notice boards, telephone cables, or other services will not be attached to any
part of the retained tree.
Care should be taken when using cranes or other equipment near the canopy
of the retained trees.

Proposed Dwelling.

Gutters Cottage,
Eliases Lane,
Biddulph Moor.

G.D.A Design Associates Ltd.

4 Oakleigh Court
Congleton,
Cheshire
CW12 4NP
TEL: 01260 273331

Date. NOV 20

Scale. 1:100

Drawn. DA

Drg. No. 20/31/02

Note.
All dimensions must be checked on site.
Drawing size A1.

Site Plan 1:100.

