



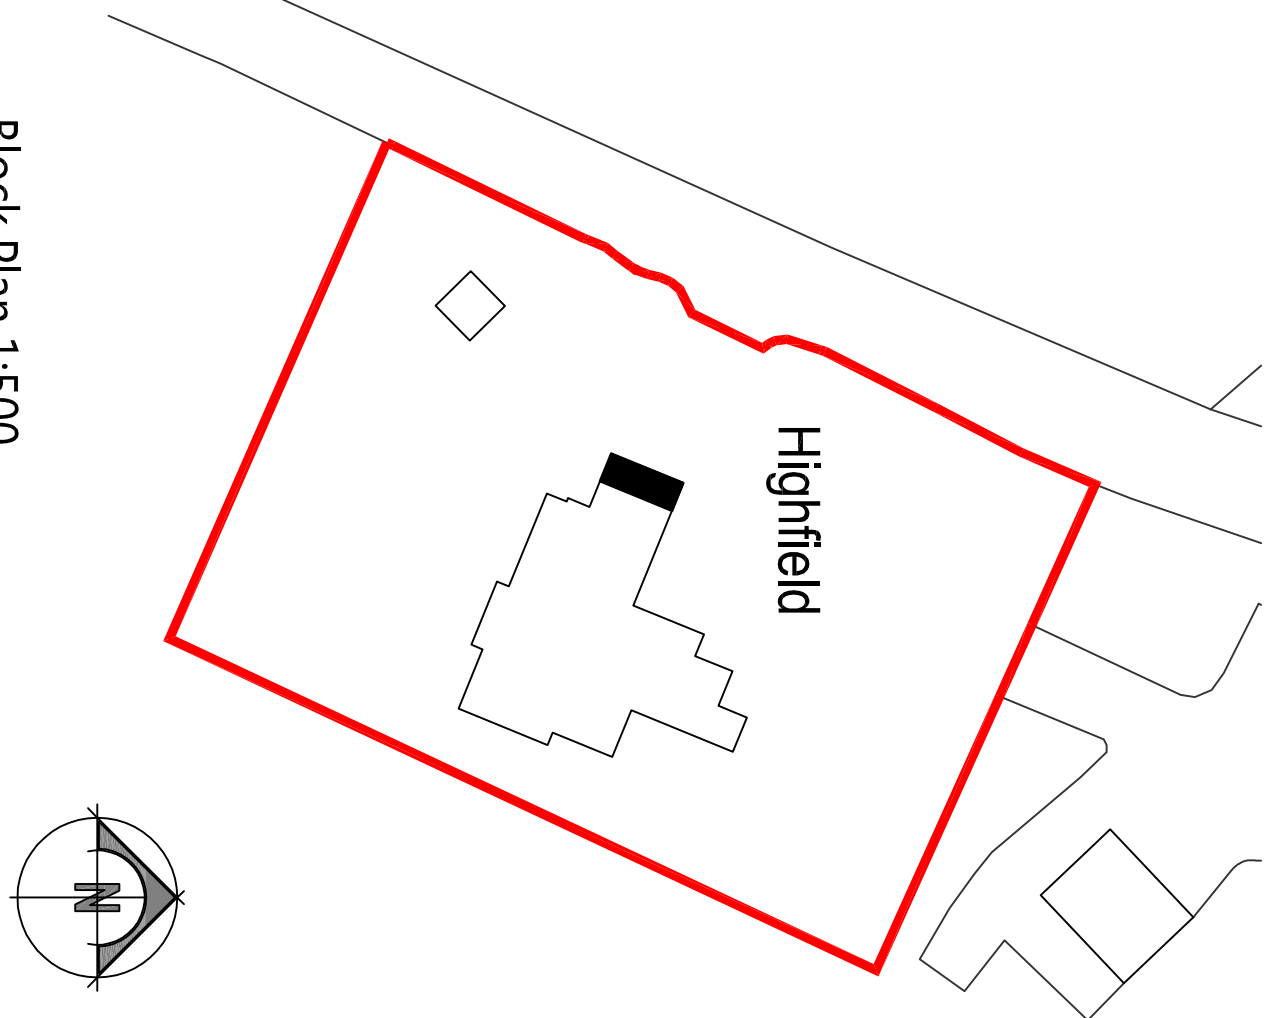

Block Plan 1:500

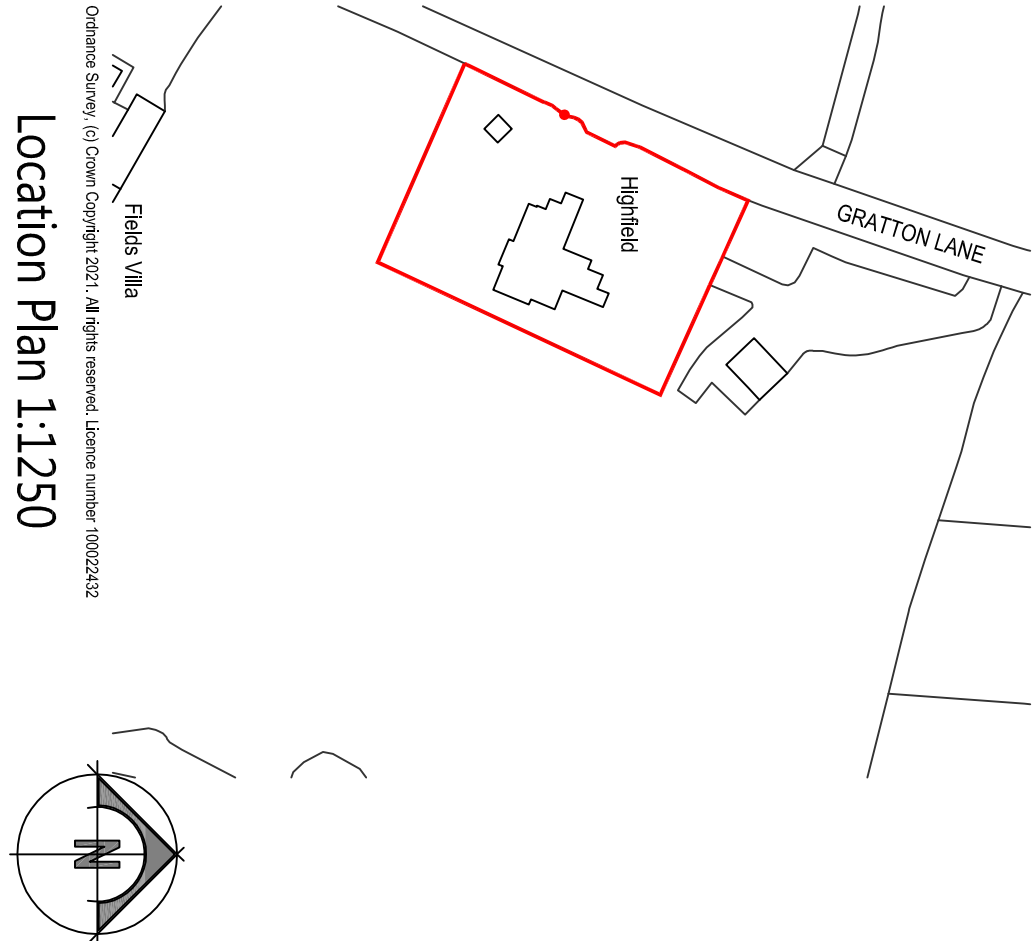

Location Plan 1:1250

B.	AC	Red Brick added to porch.	2005
A.	AC	Cladding removed.	1905
Rev:	Drawn:	Comments:	Date:

CLIENT: Mr. S. Richards


Site: Highfield, Graddon Lane, Endon,
Staffordshire ST19 9AG

Project: Proposed alterations and extensions to Porch


Scale @ A1:
1:100, 1:500 & 1:1250

Drawing No:	Drawing Title:	Revision:
2/59/21	Planning Drawing	B


Dimensions only are to be taken from this drawing. All contractors must visit the site and be responsible for taking and checking all dimensions relative to their work. To be read in conjunction with other specialist drawings and documentation.

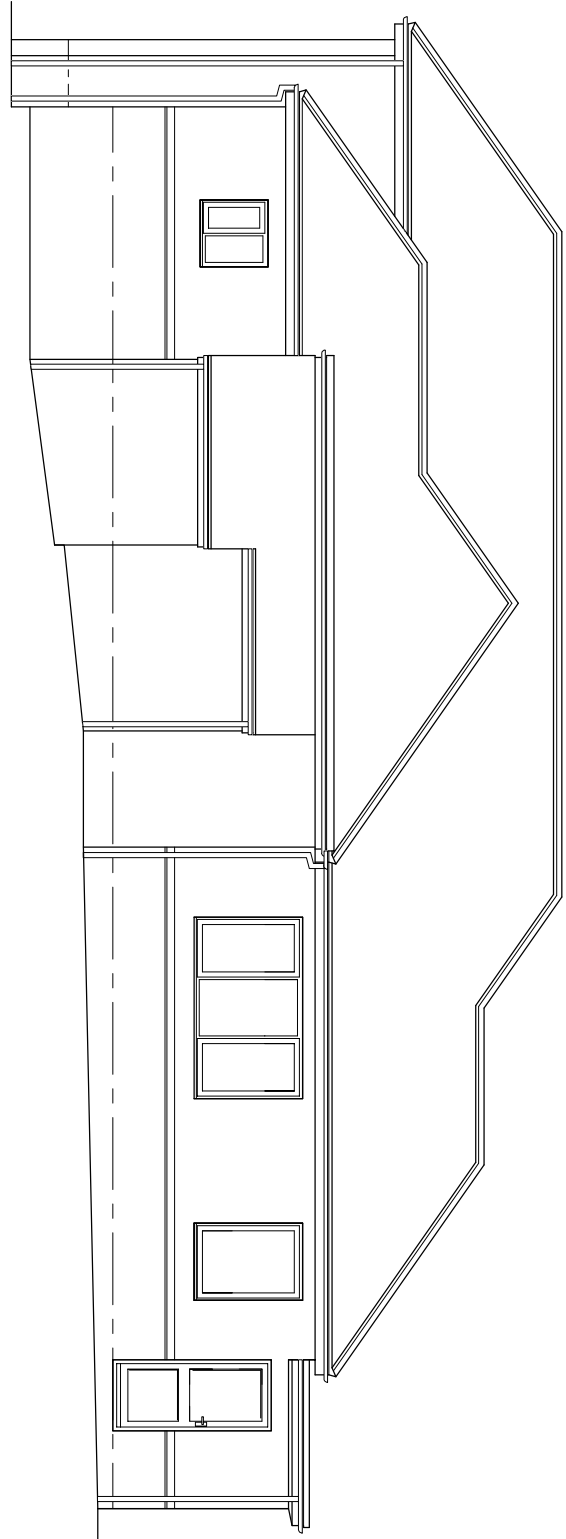


Existing Side Elevation

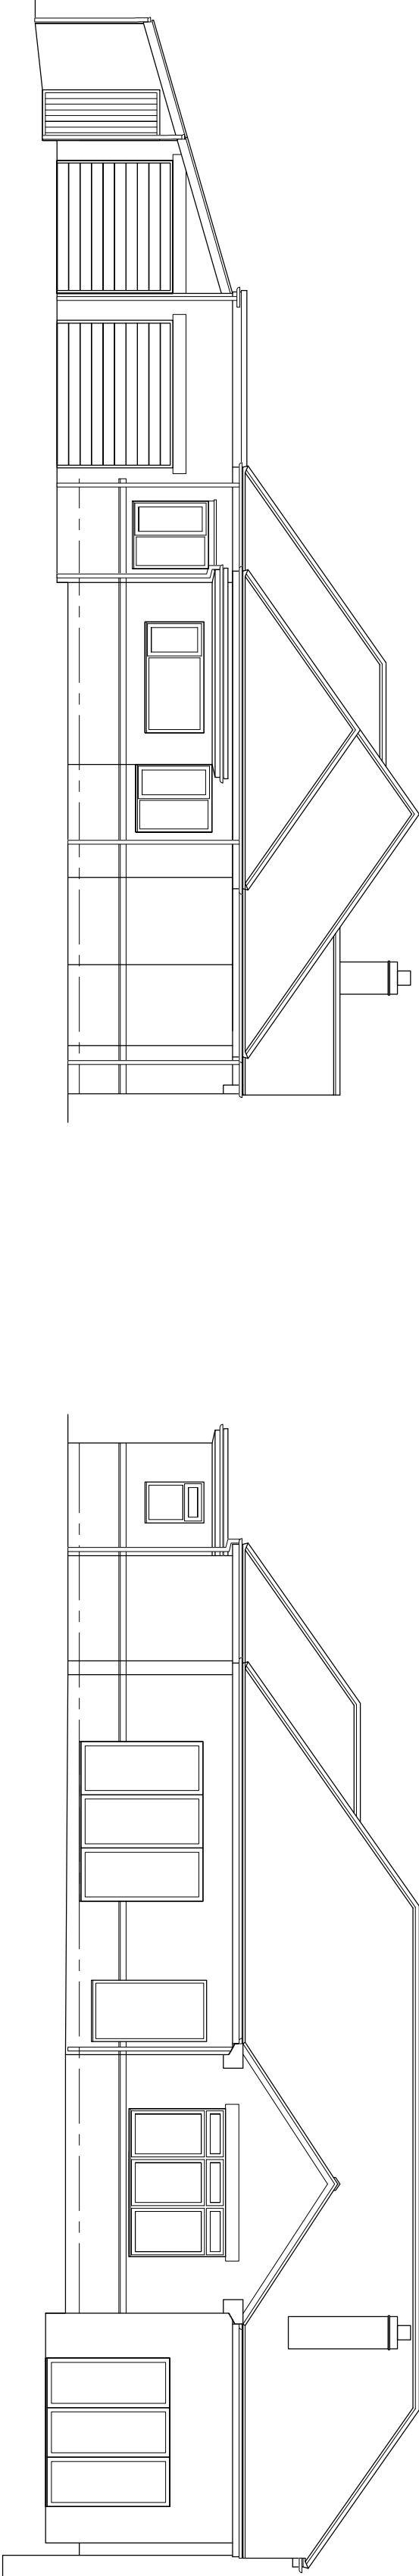


Existing Front Elevation

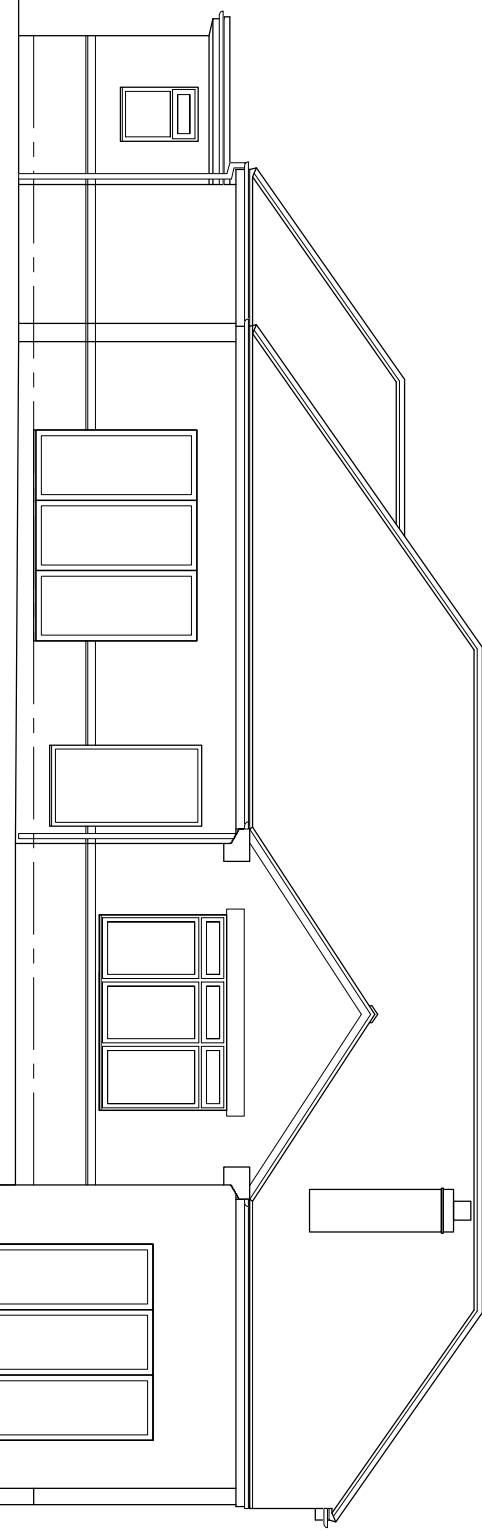


Existing Side Elevation

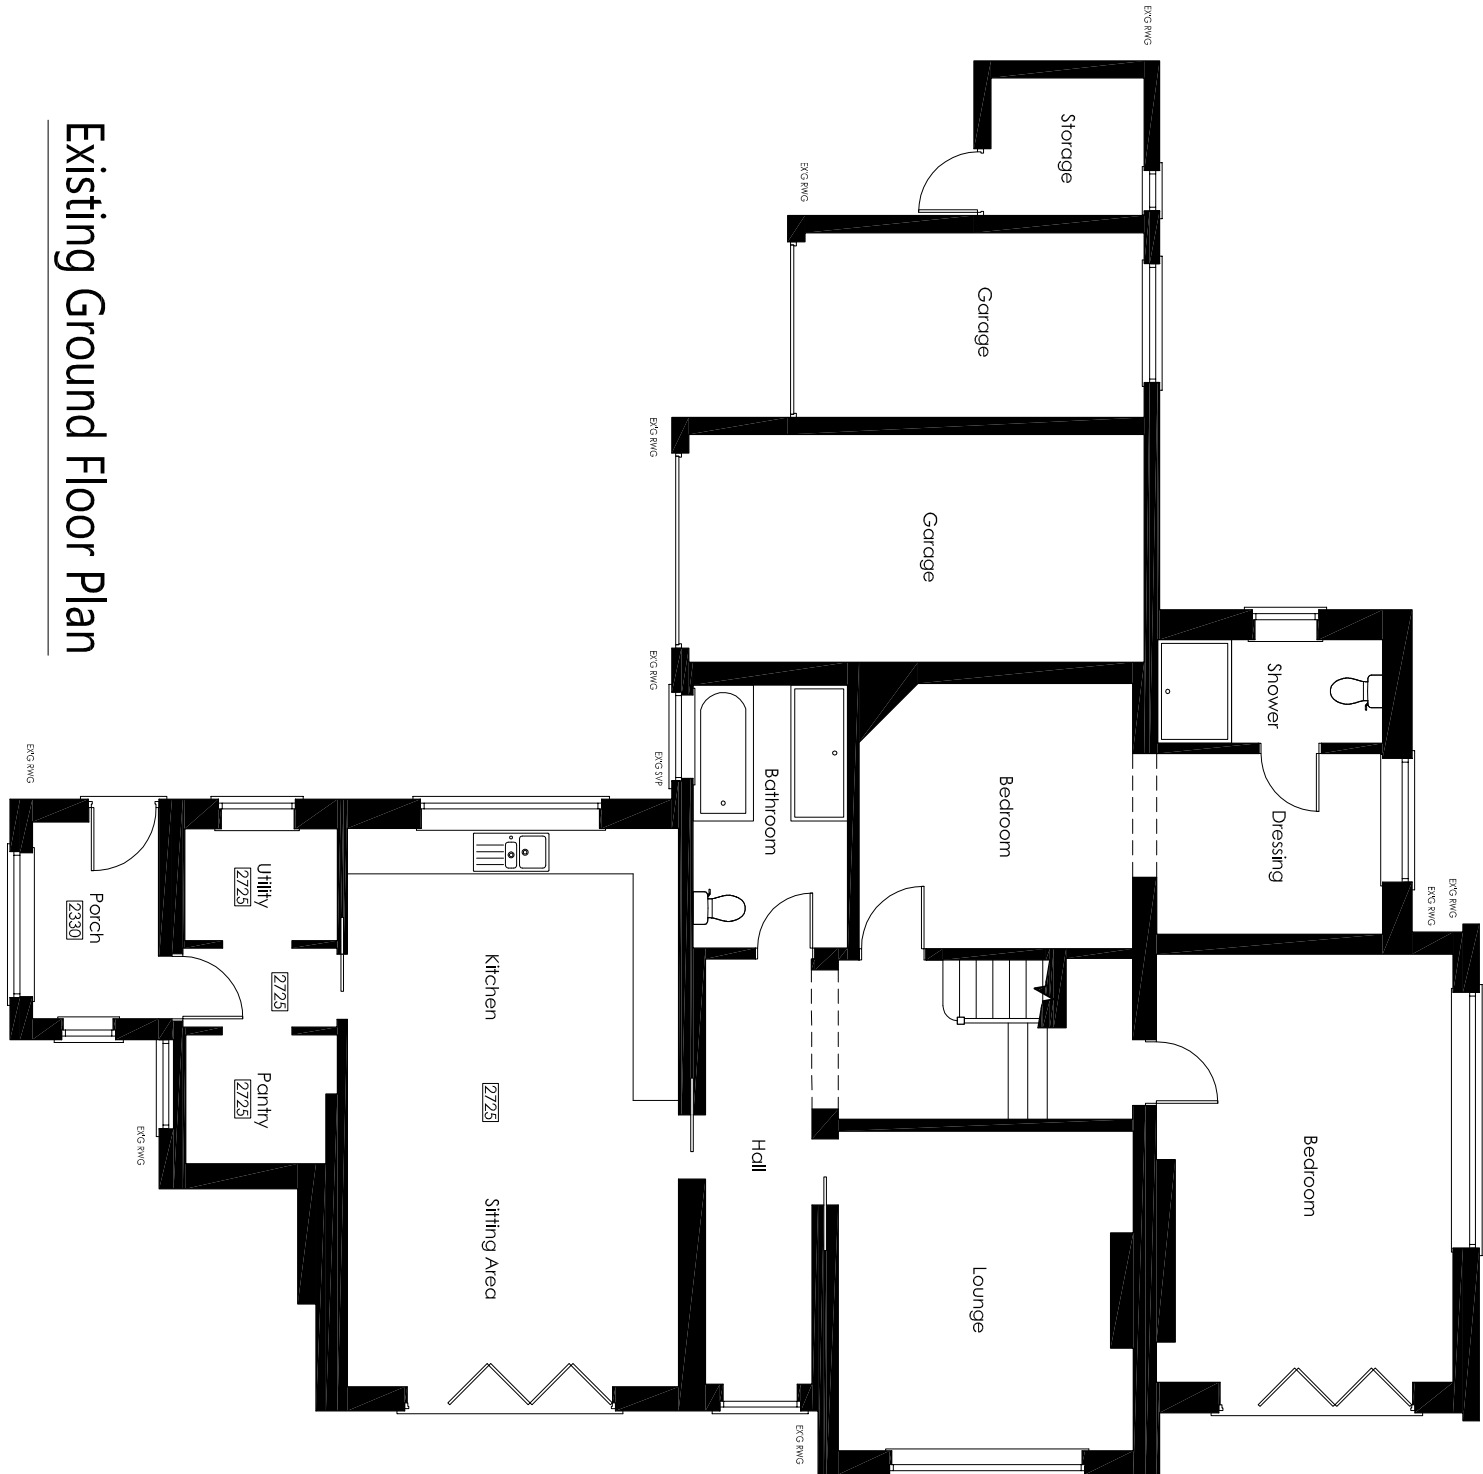


Existing Ground Floor Plan

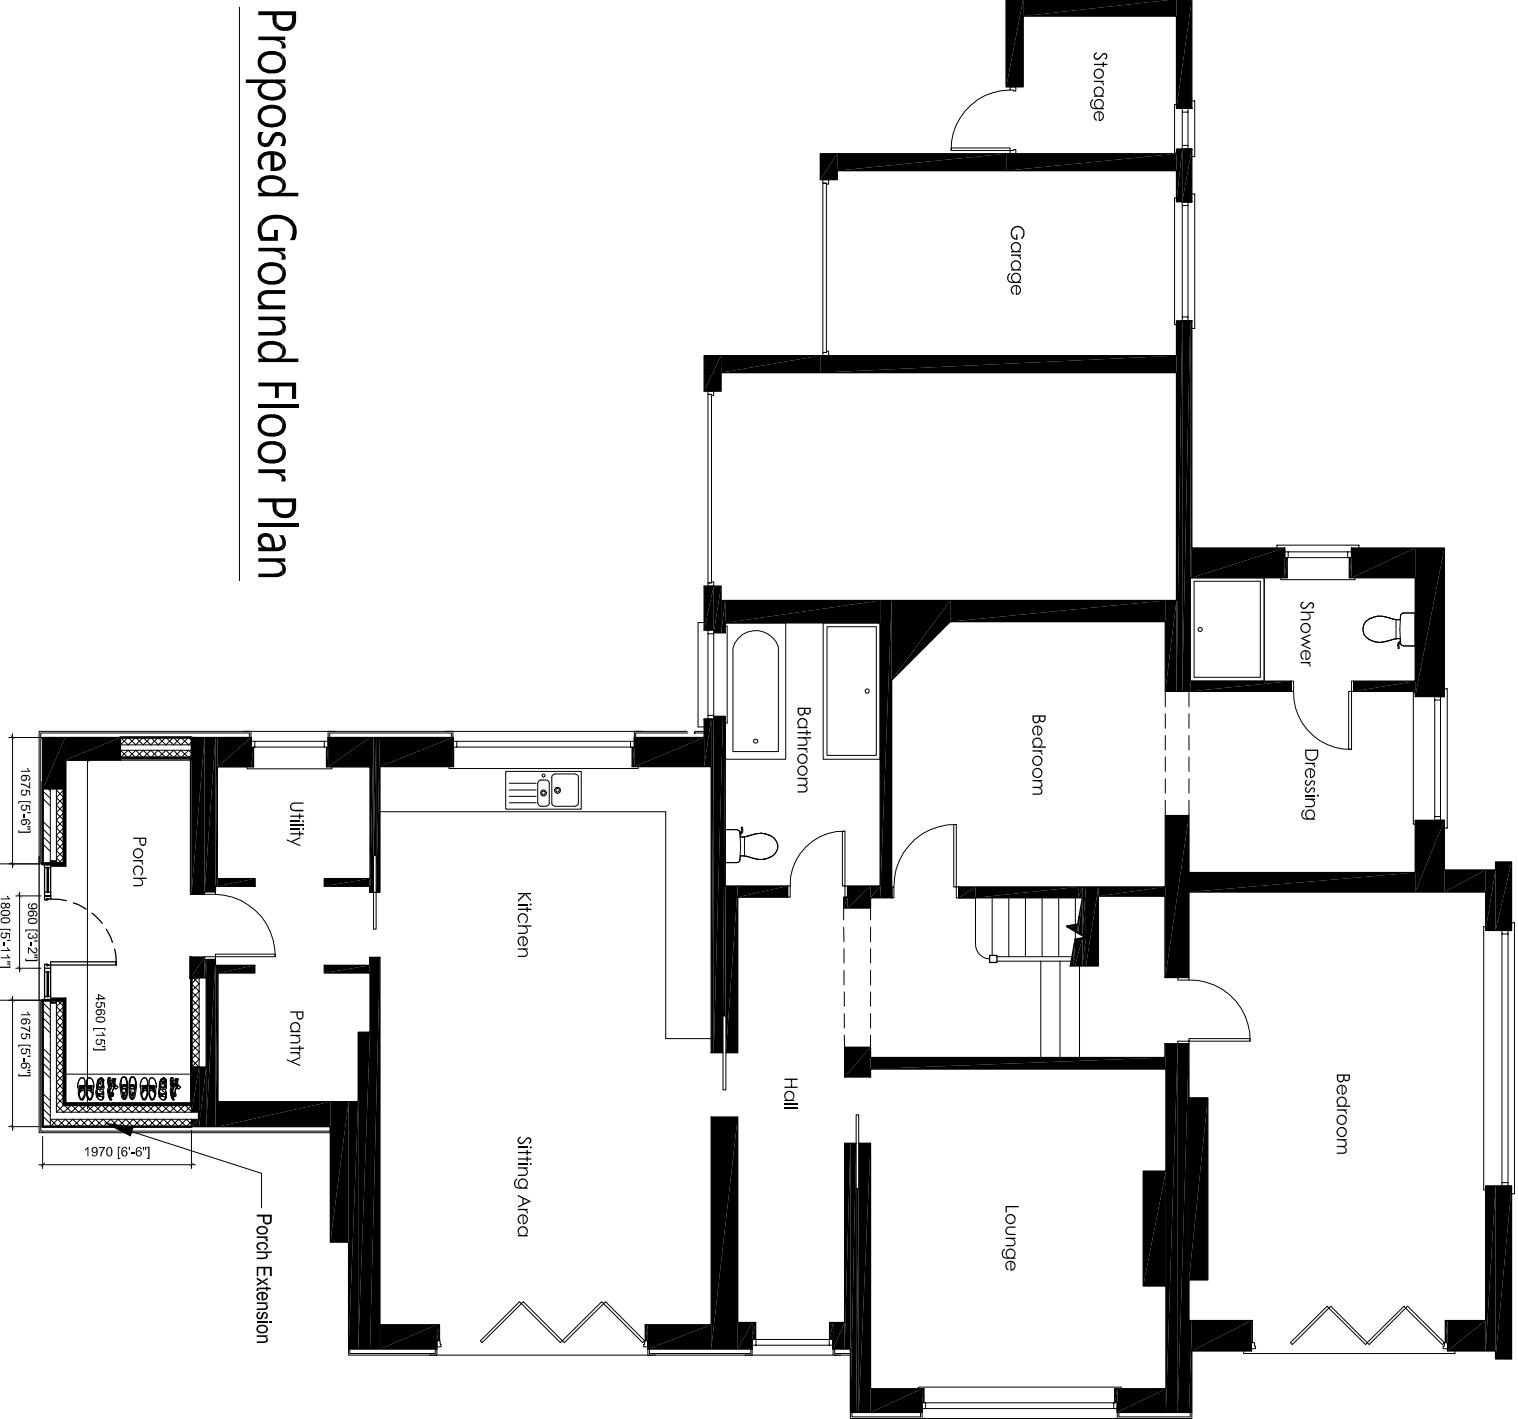


Proposed Ground Floor Plan

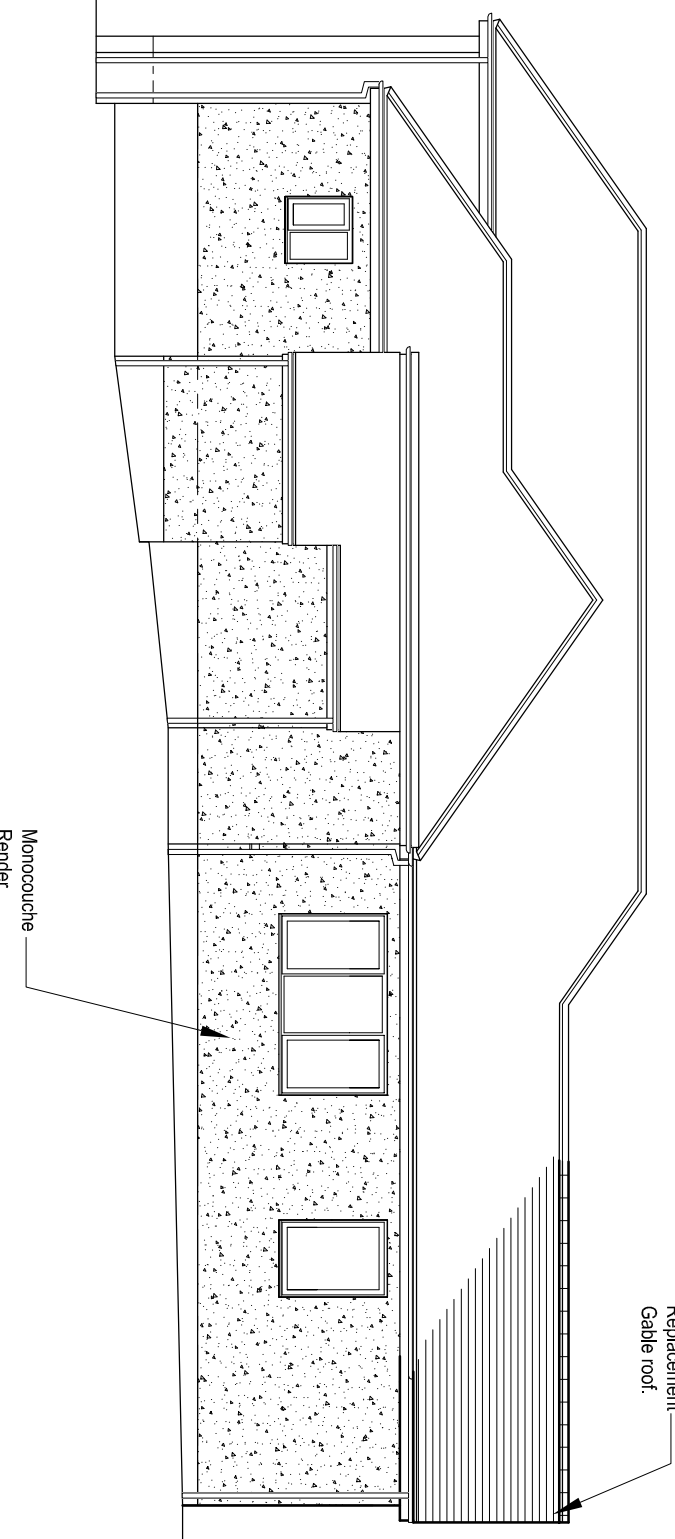

Proposed Side Elevation

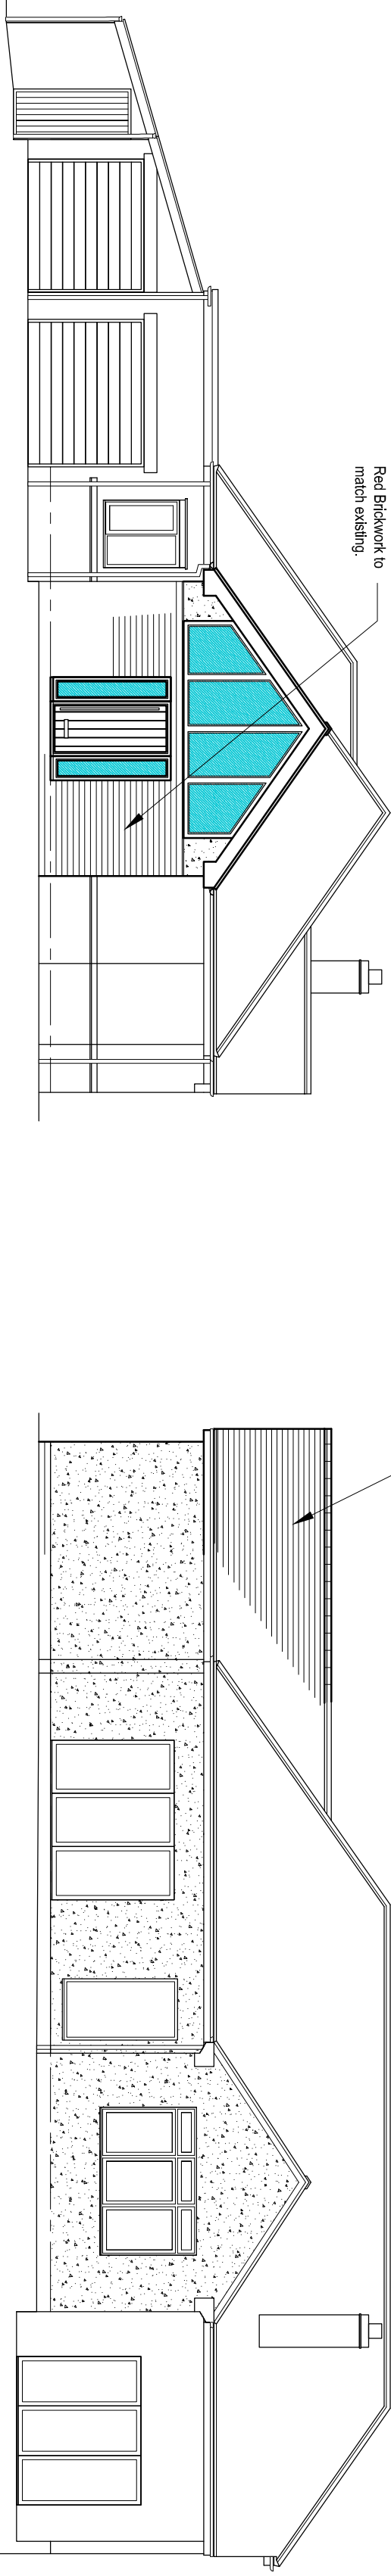

Proposed Front Elevation

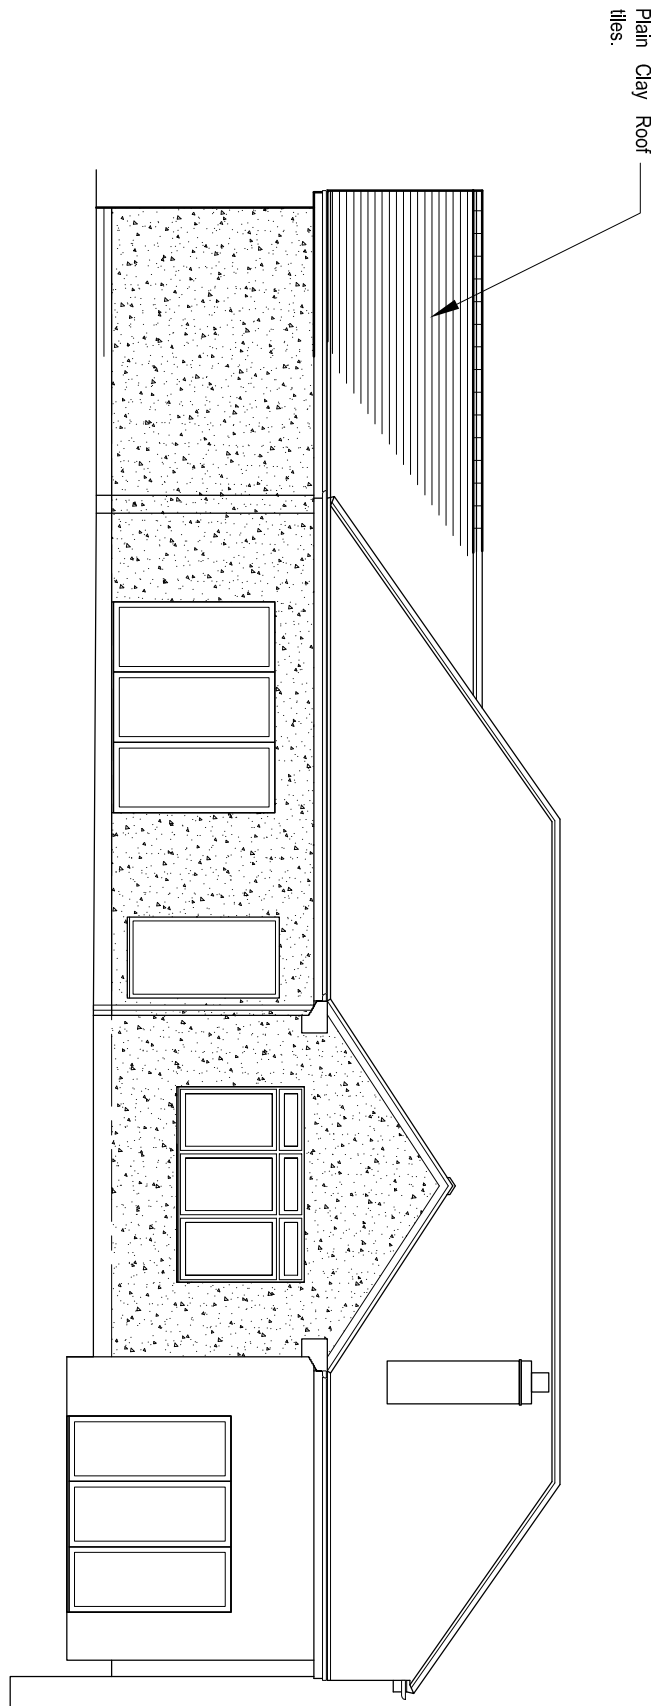

Proposed Side Elevation