


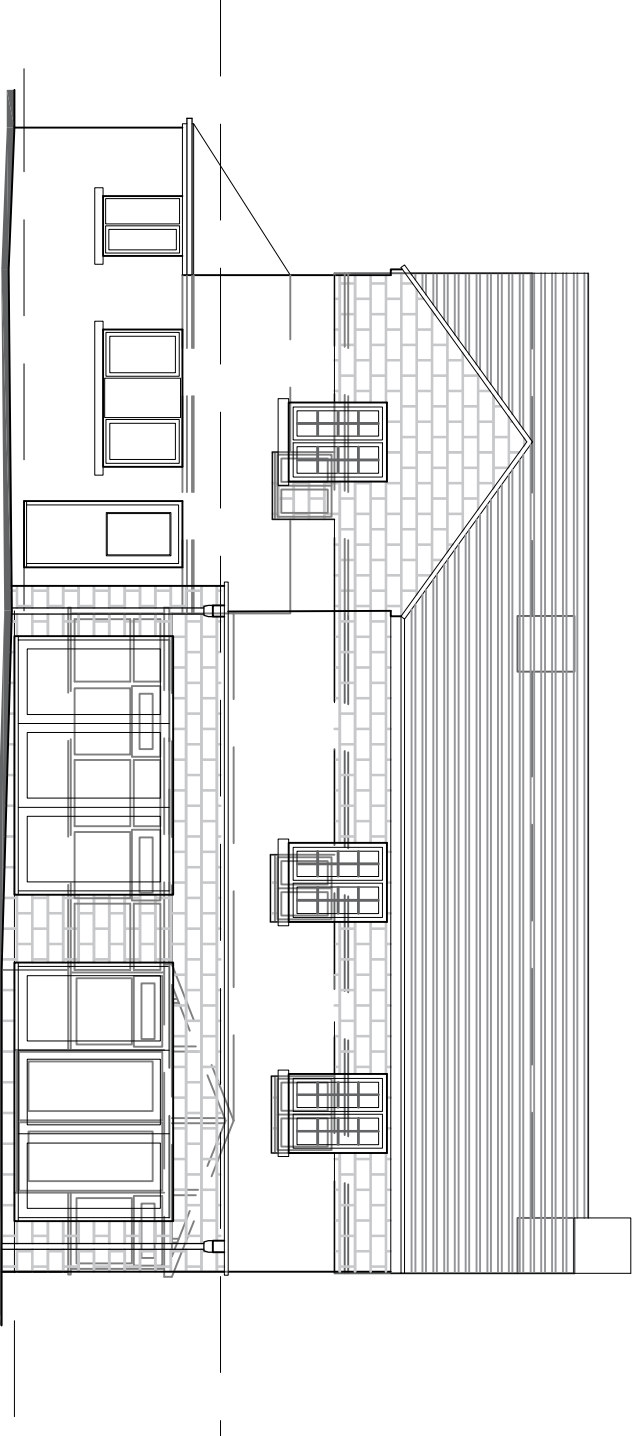


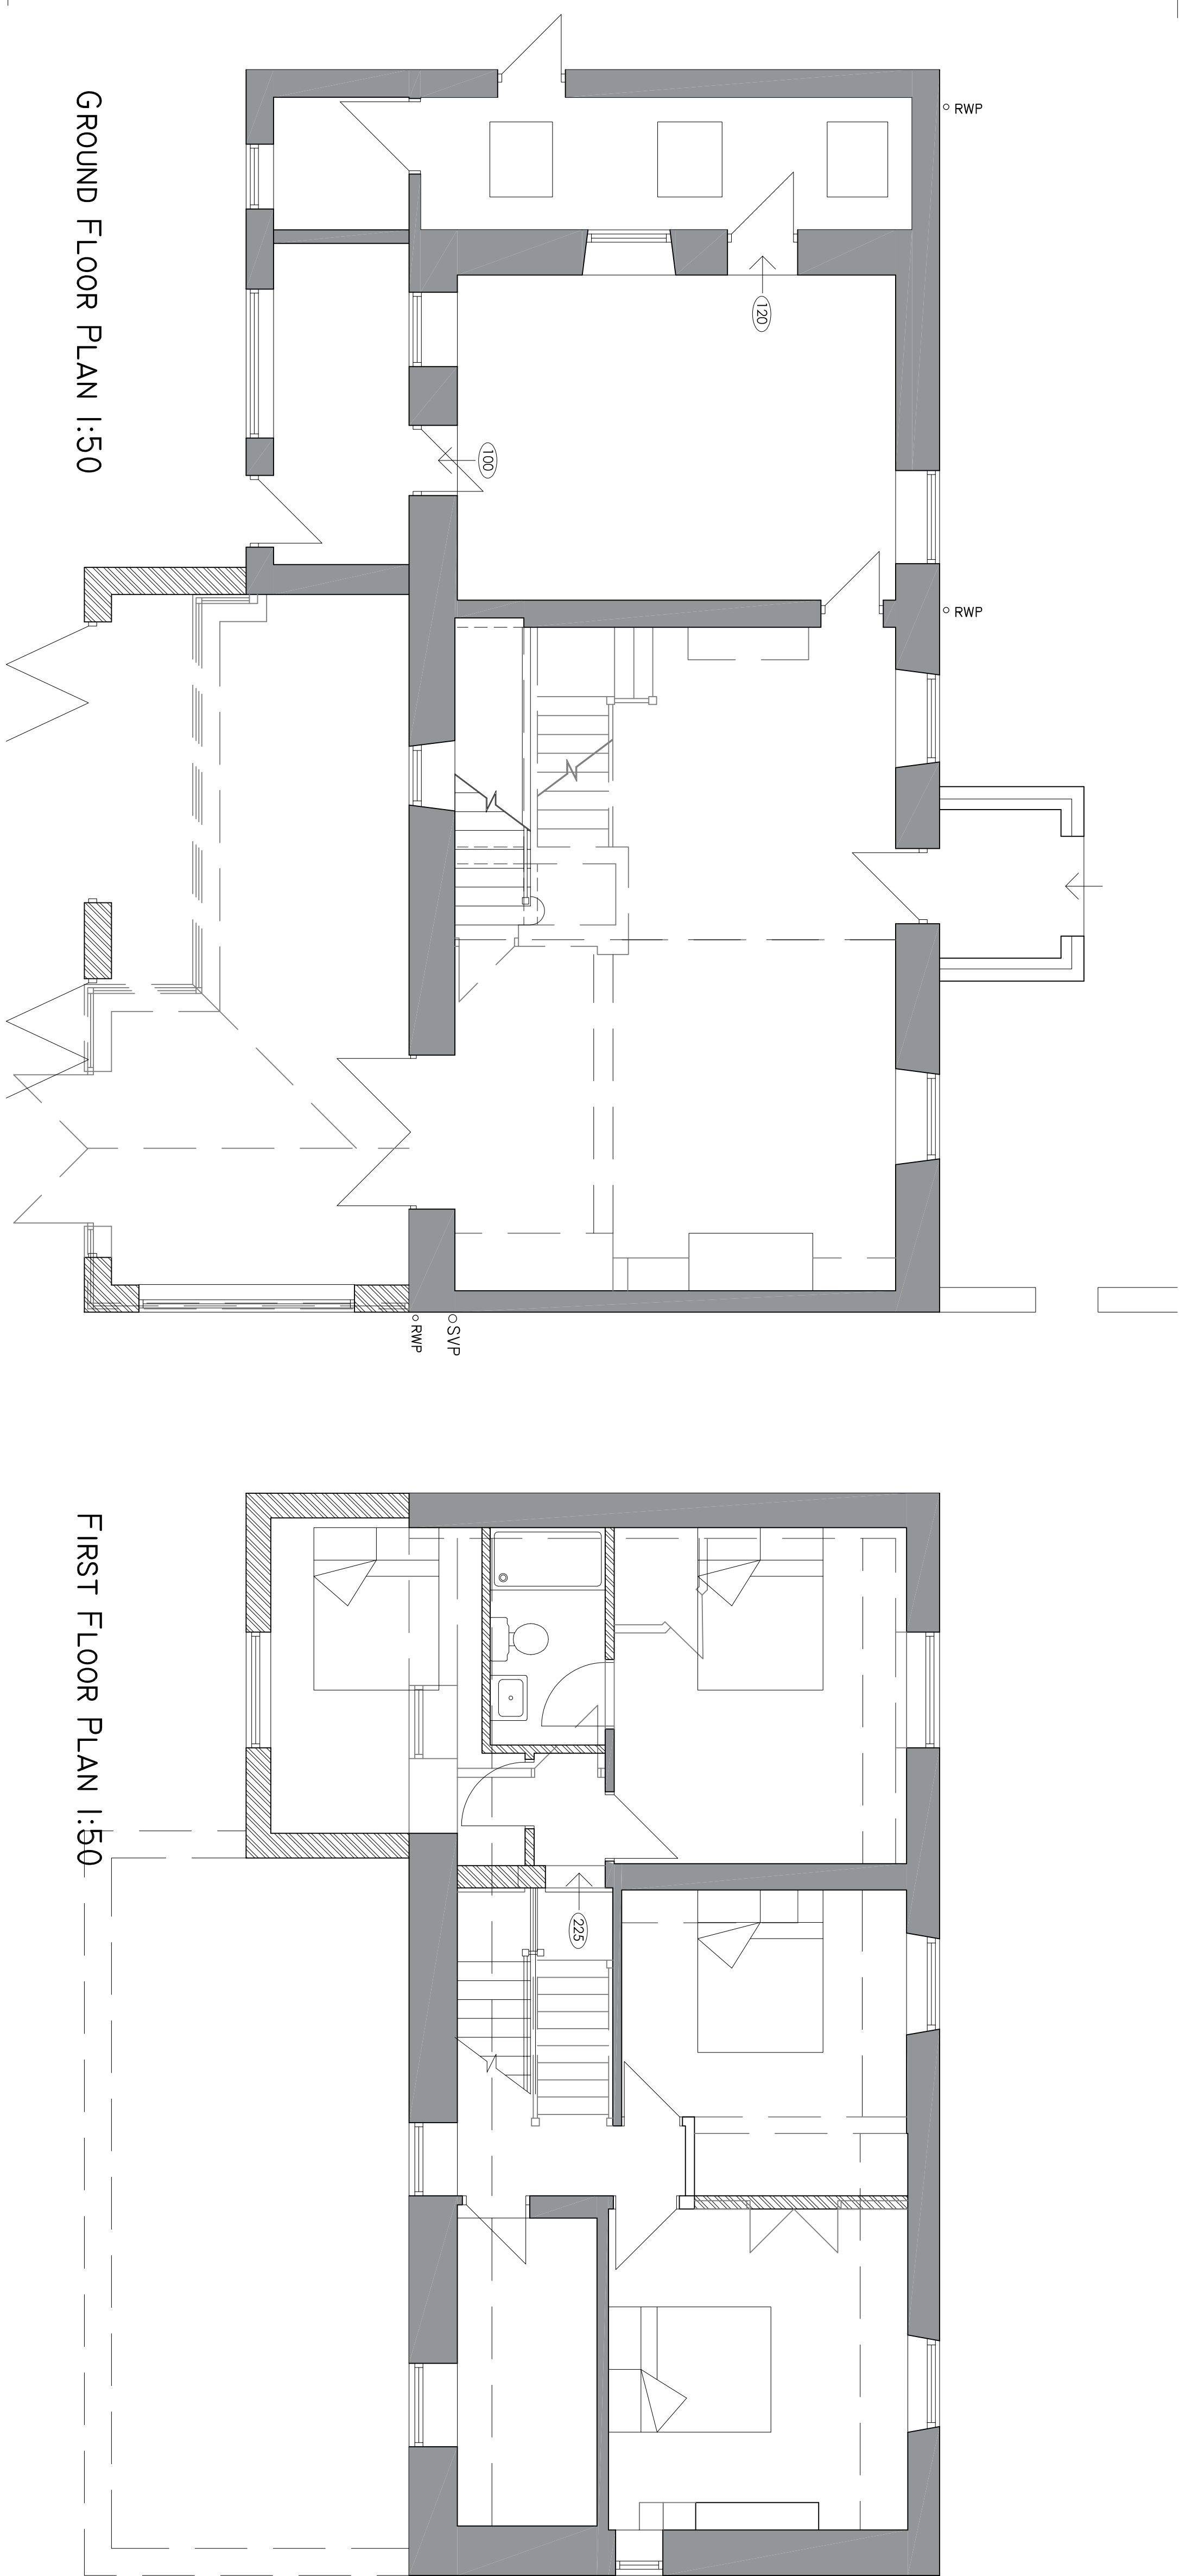


REAR ELEVATION 1:100

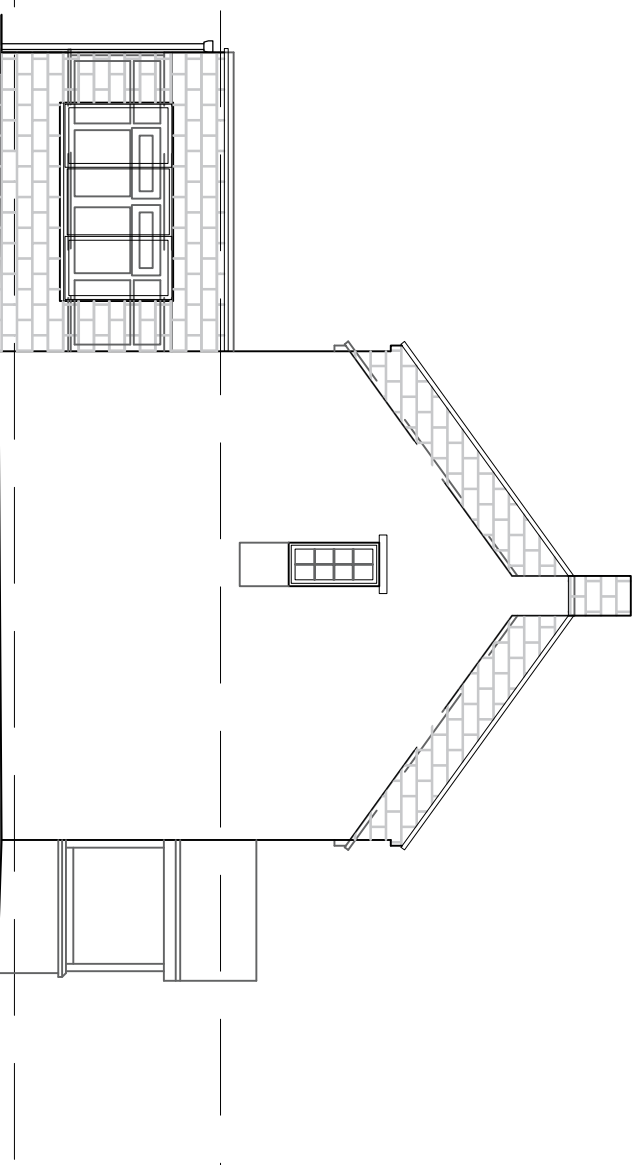


SIDE ELEVATION 1:100

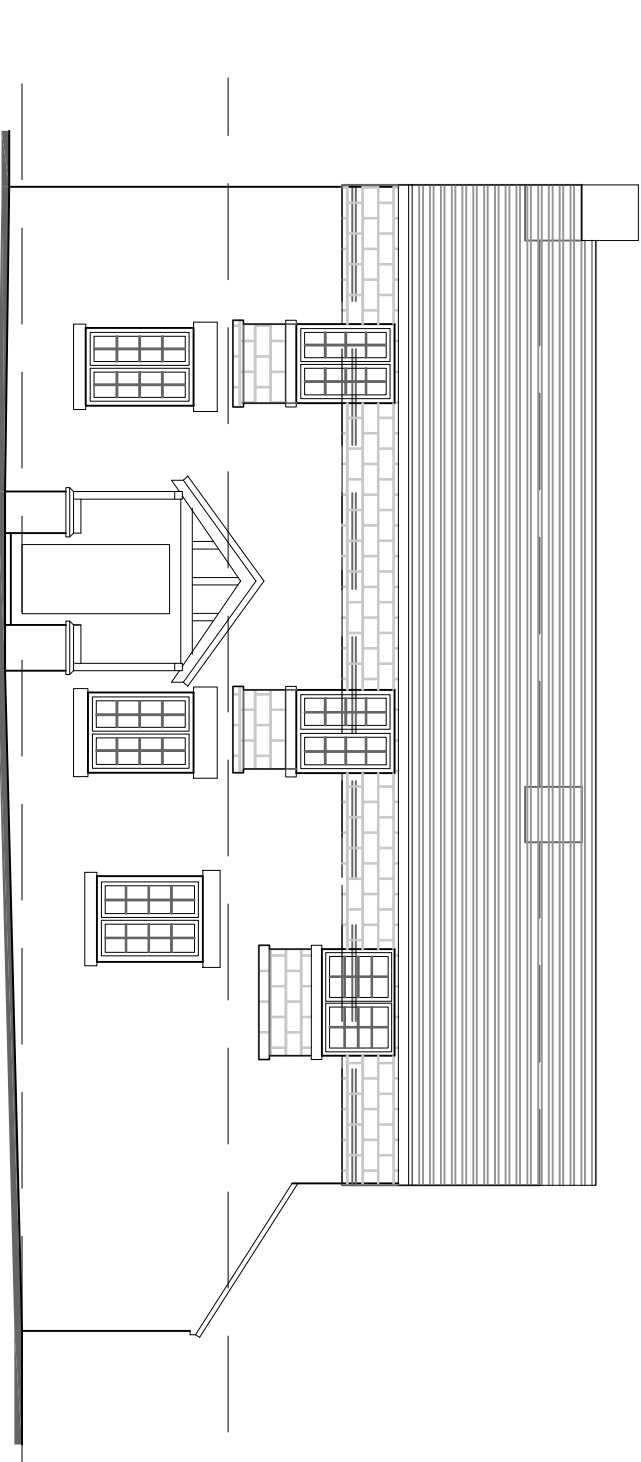

FRONT ELEVATION 1:100

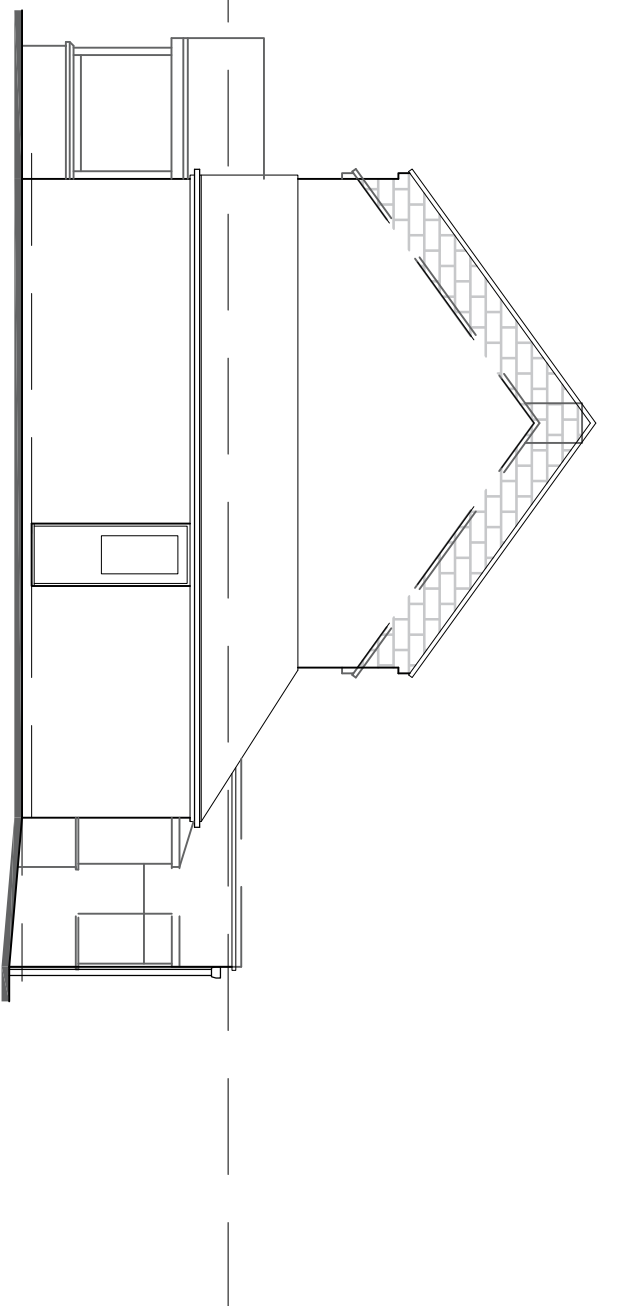

SIDE ELEVATION 1:100

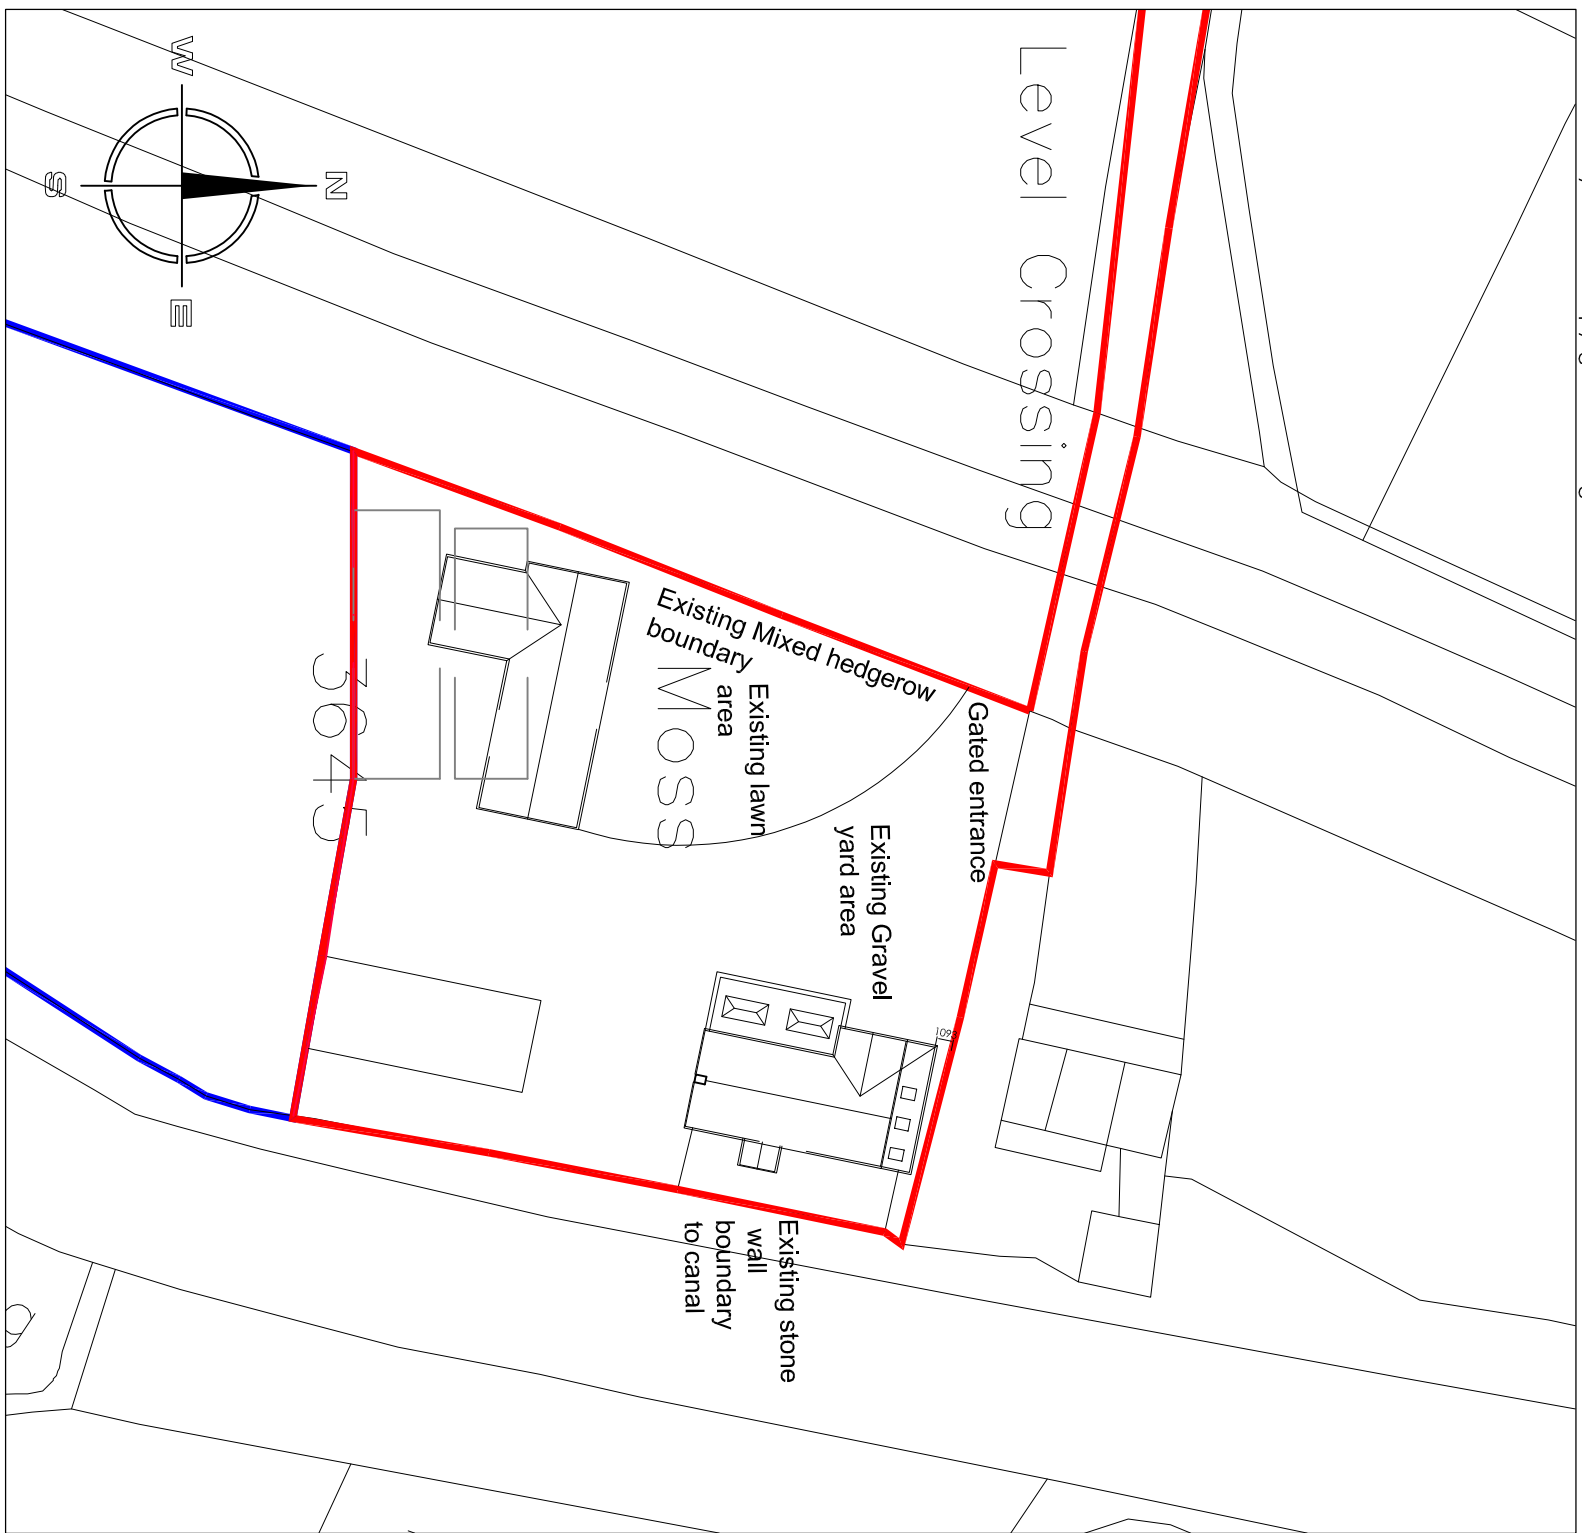

SITE BLOCK PLAN 1:500



MODE
Architects & Development

01782 479644

info@mode-architects.co.uk

www.mode-architects.co.uk

Client: Mr N Pennington

Project: Replacement of Conservatory and
Secondary Storey Extension above
Utility Room at Moss House Farm

Title: Plans and Elevations as Proposed

Status Scheme			
Scale	Date	Drawn	Checked
0A1			
Stated	Jan '21	KJM	
Drawing No.			
20 021 AL (0) 02			Rev
			A