


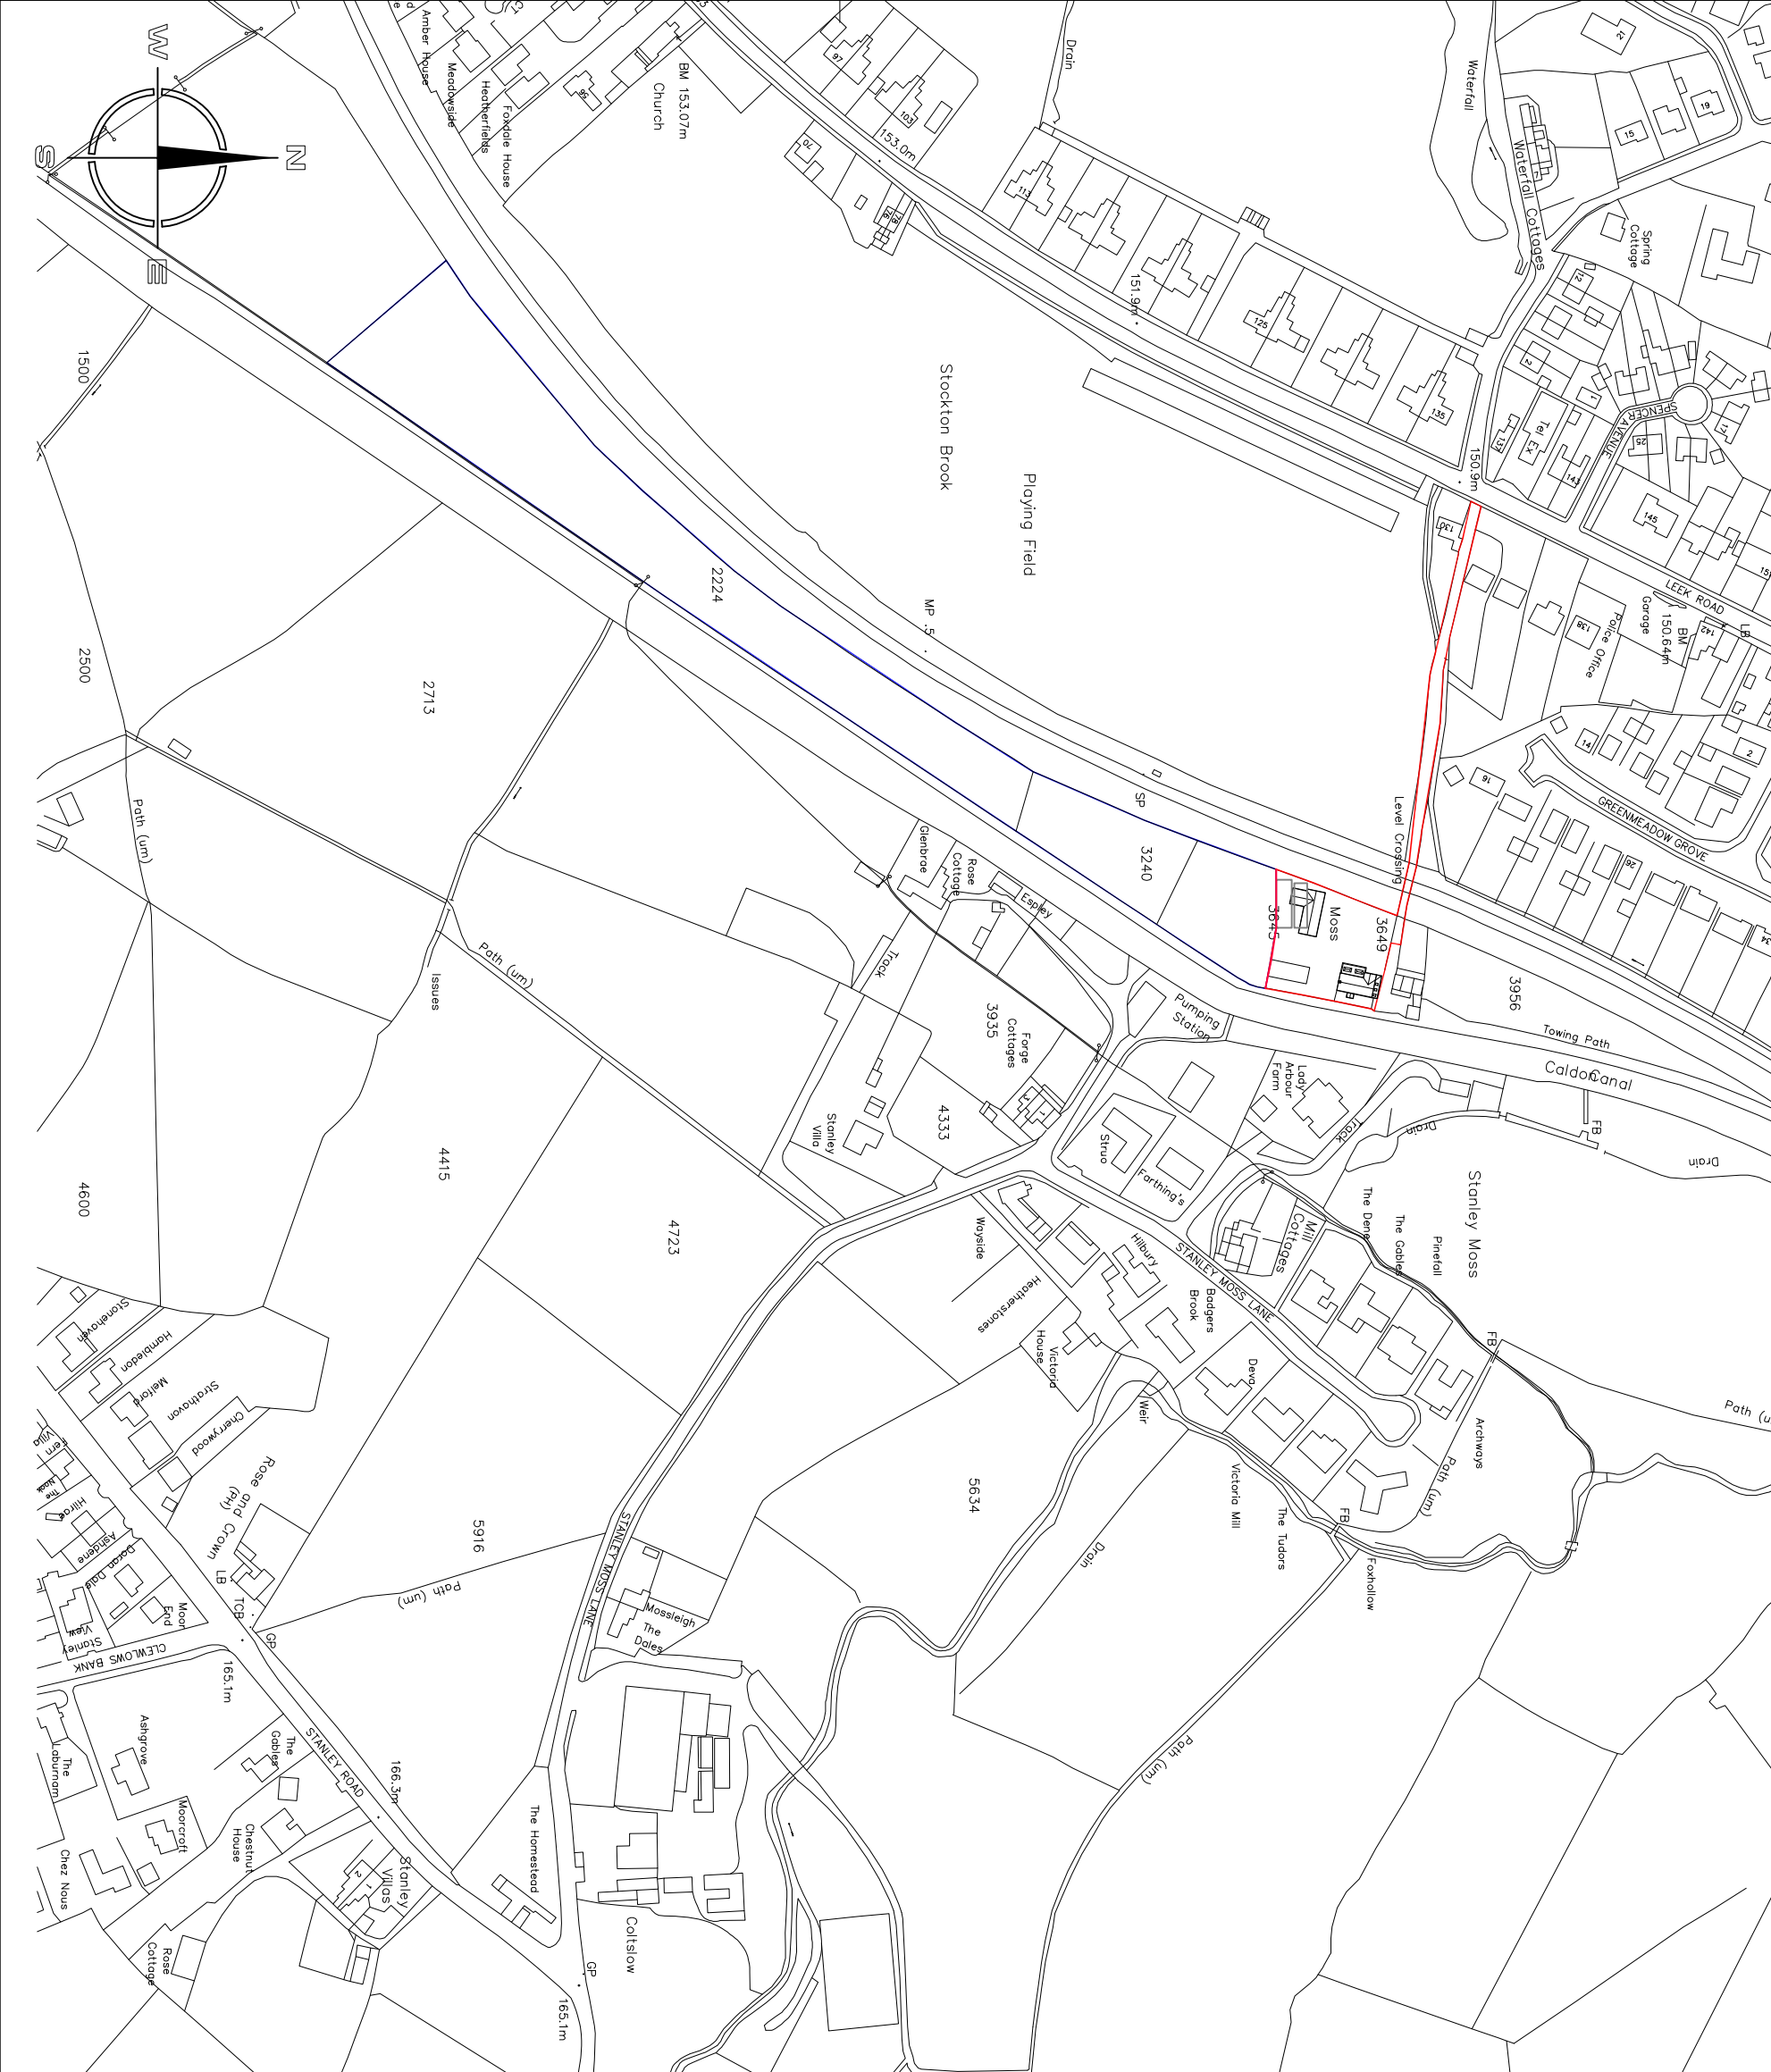

SITE LOCATION PLAN 1:1250

This drawing is subject to Copyright & must not be copied or reproduced without consent. Figured dimensions only are to be taken from this drawing. All contractors must visit the site and be responsible for taking and checking all dimensions relative to their work.

Rev	Drawn	Comments	Date
A	KLB	Scale amended in title block	14.04.21



MODE

Architects & Development

01782 479644

info@mode—architects.co.uk

www.mode—architects.co.uk

Client Mr N Pellington

Project Development at Moss House Farm,
Leek Road, Endon,
ST9 9DJ

Title Site Plan

Status Scheme				Checked
Scale	Drawn	Date	Drawn	
1:1250	KJM	Feb '21	KJM	
Drawing No.	20 021 AL(O)04			Rev
				A