




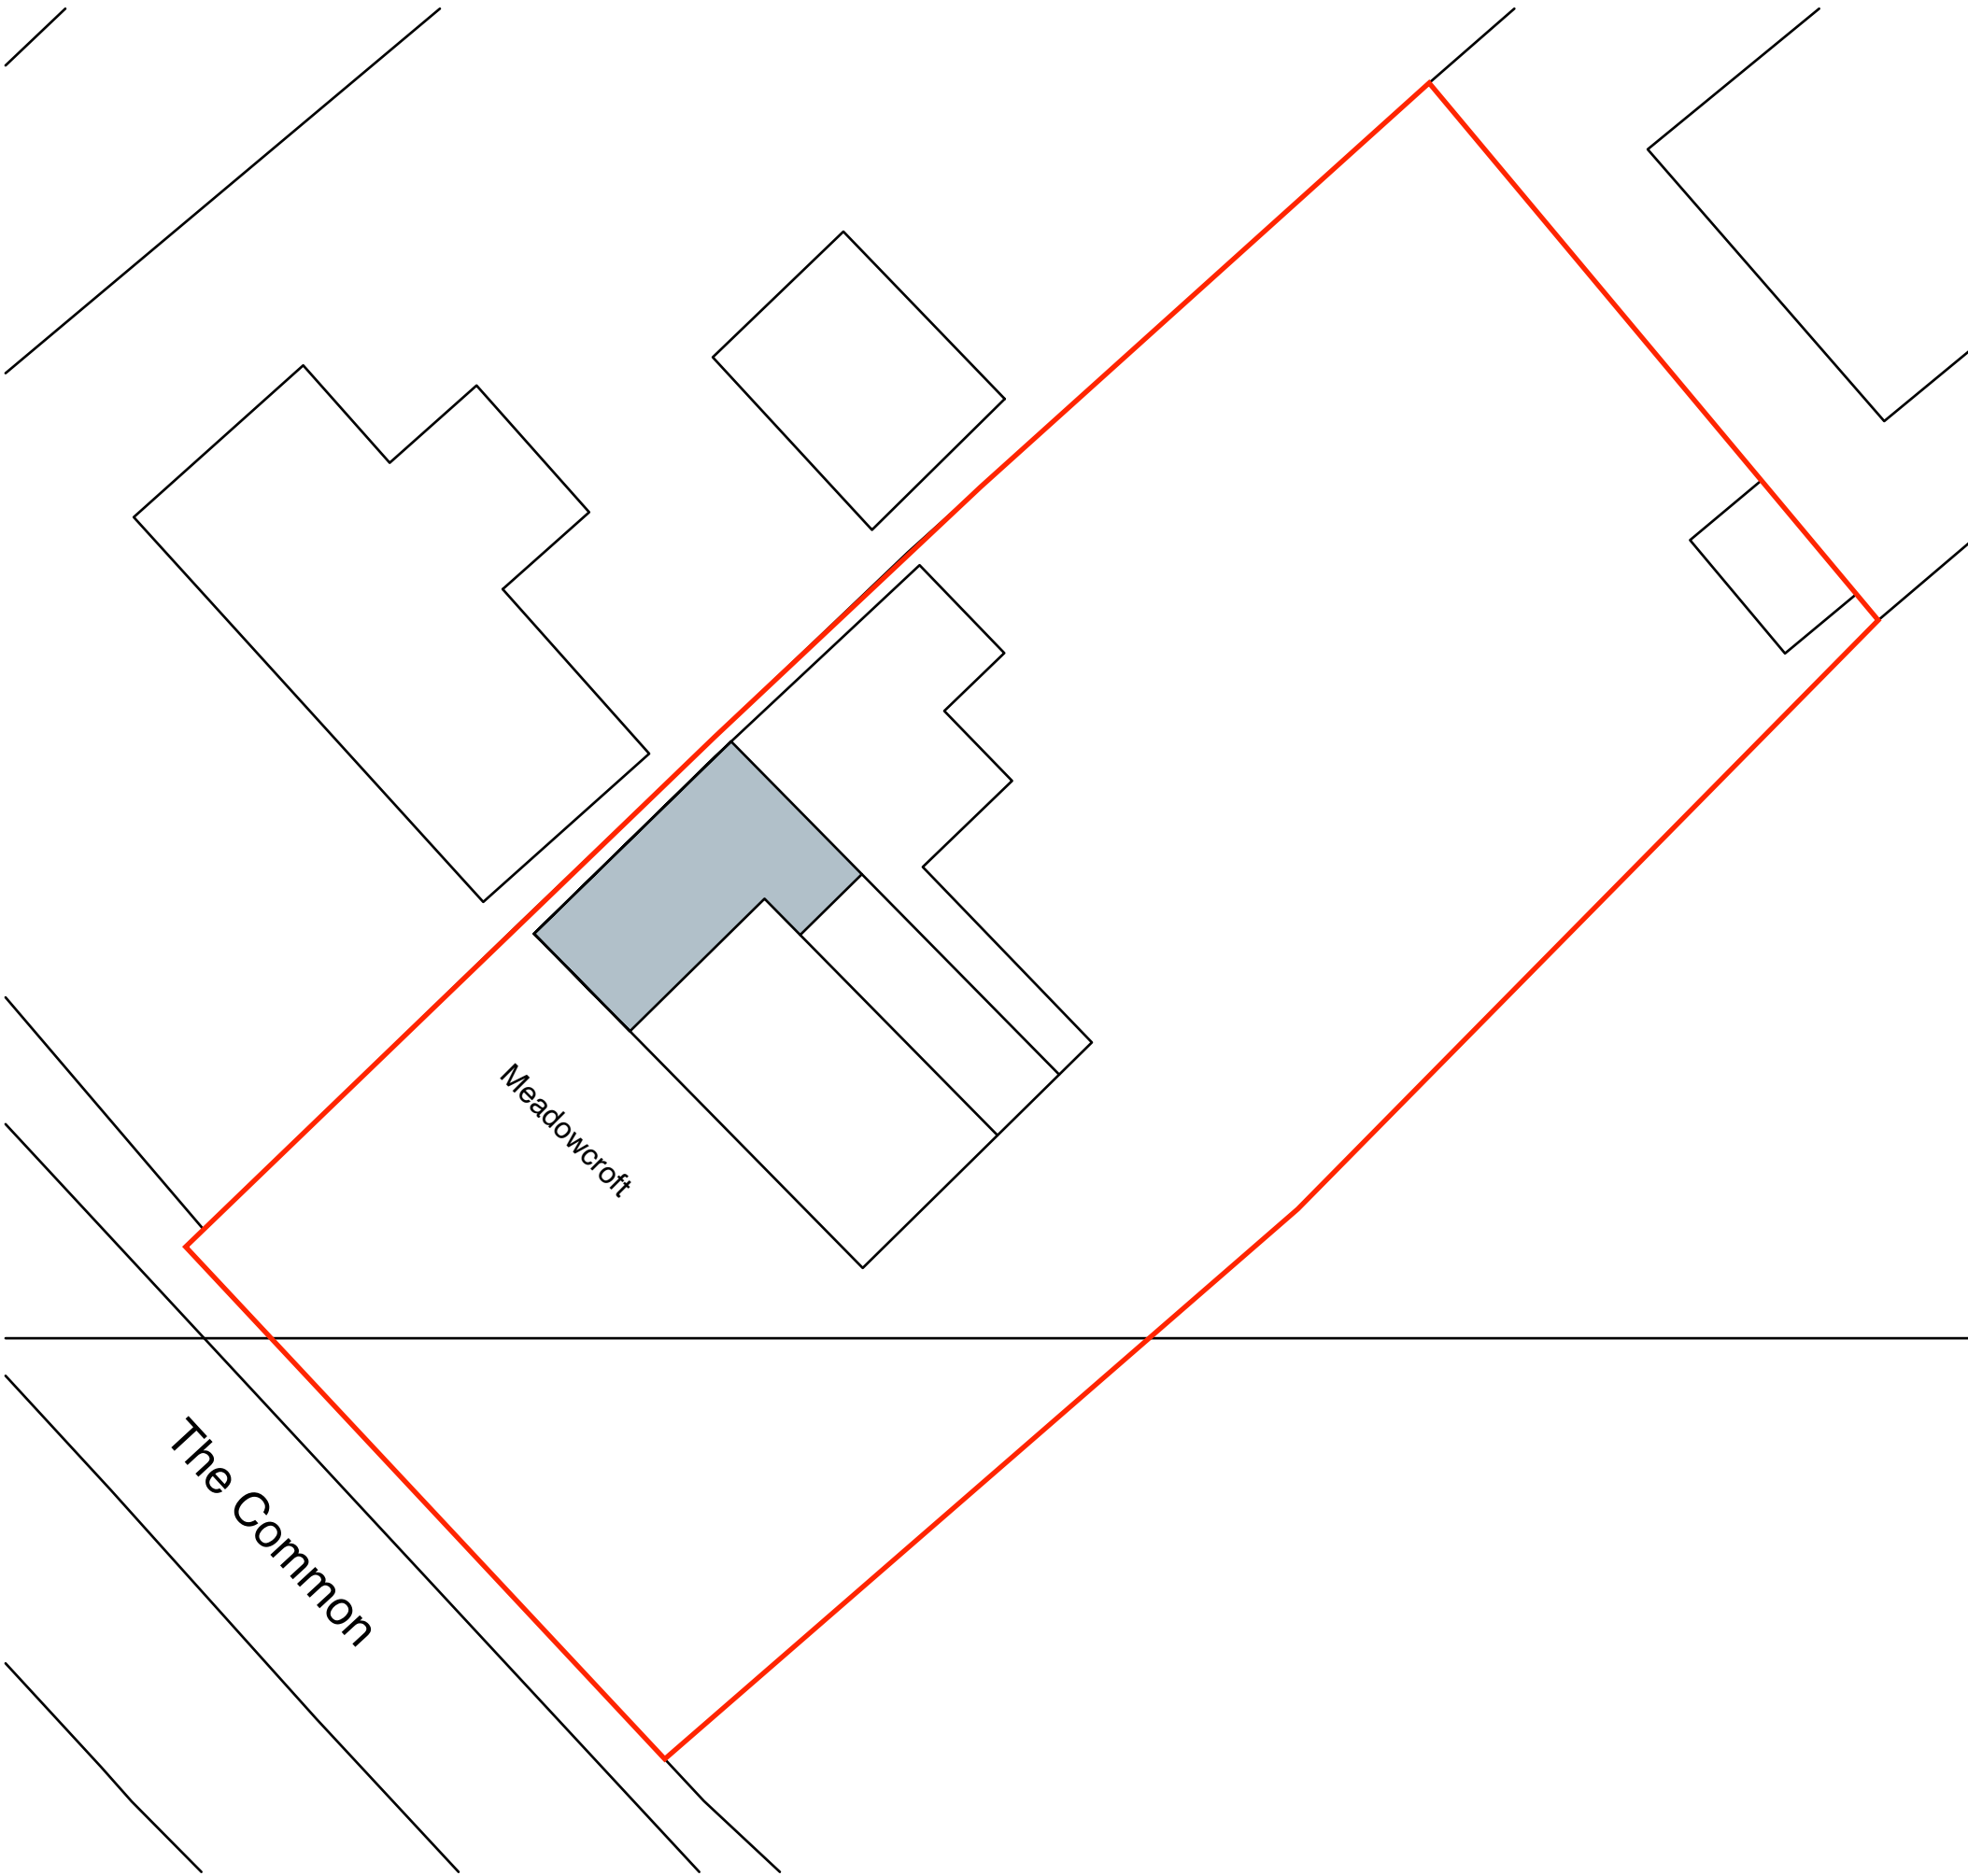

Proposed Block Plan 1:200

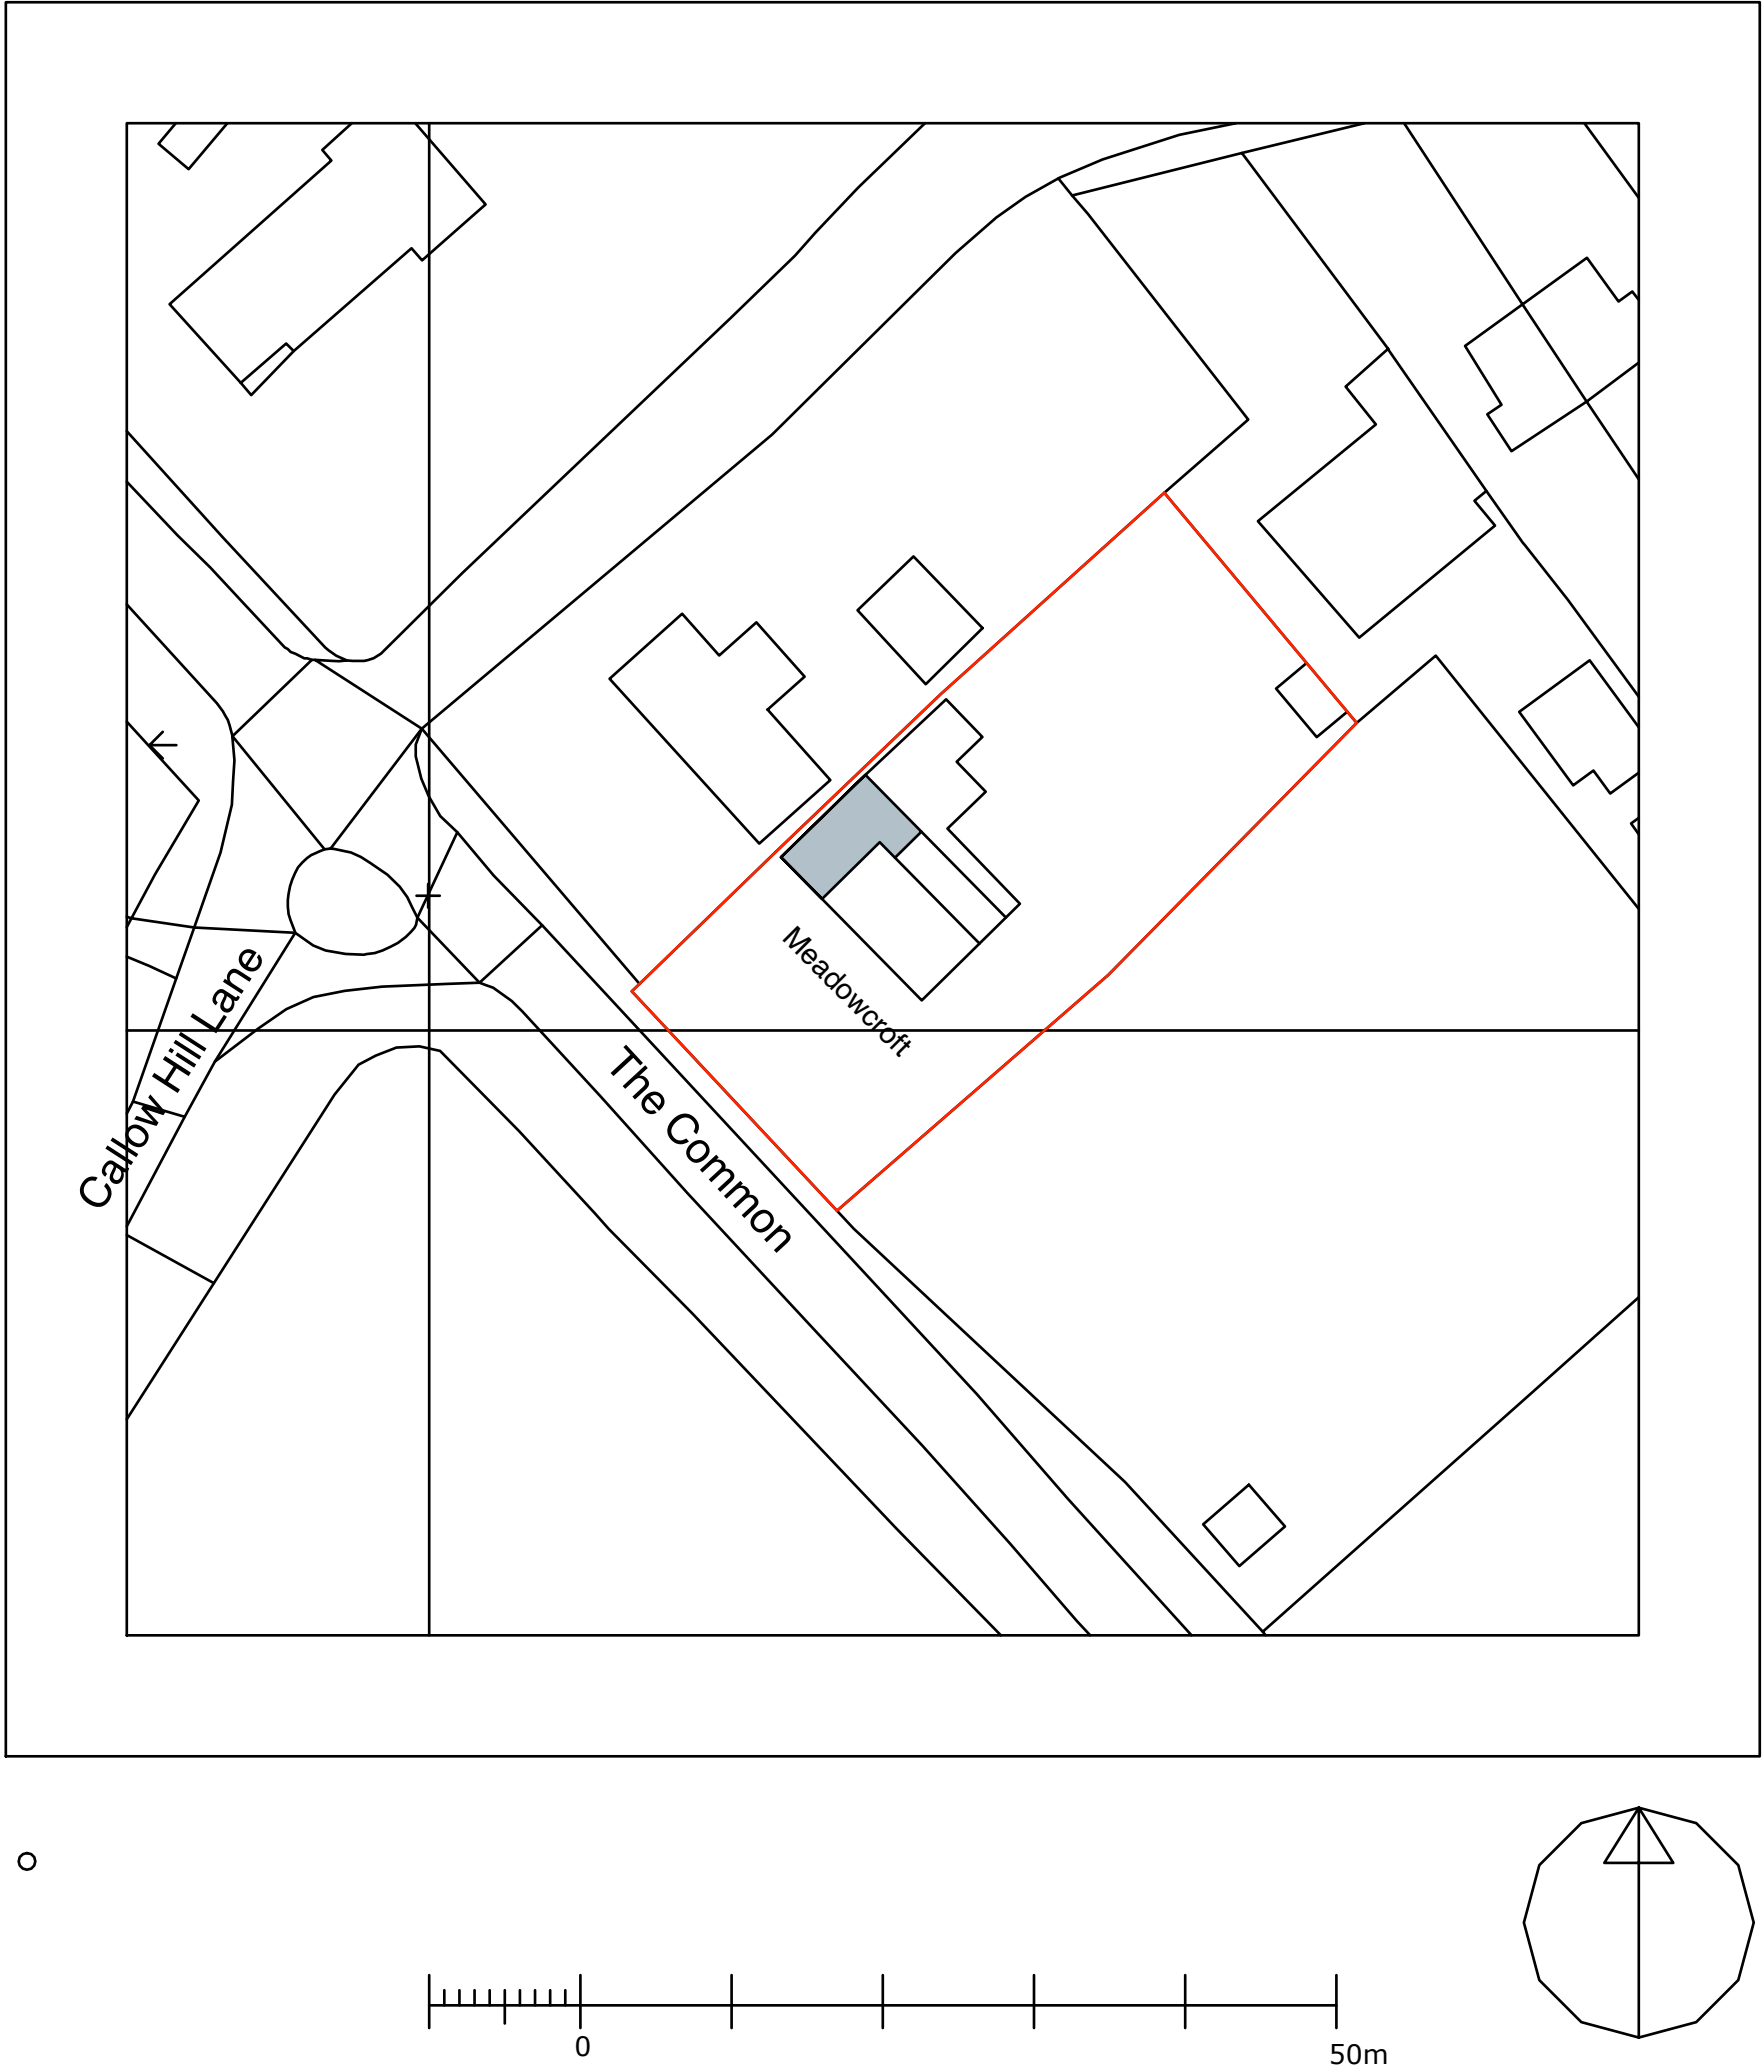

Proposed Site Plan 1:500

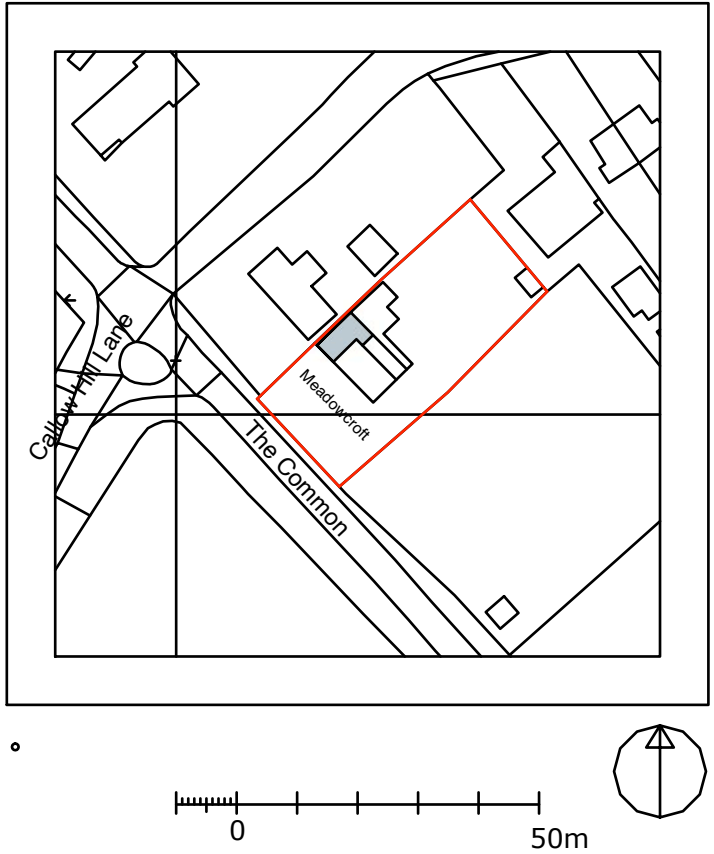

Location Plan 1:1250

Rev.	Date	Remark
—	—	—

Site Address

Meadowcroft
The Common Dilhorne

Client : Mr & Mrs Drakeford

Project

First Floor Side Extension

Scale : As Denoted

Drawing No. MC/TC/01

Drawing Title : Site Plans



47 Rockside Mow Cop ST7 4PG
Tel. 07889364105
Email phil@philipkelsall.co.uk