

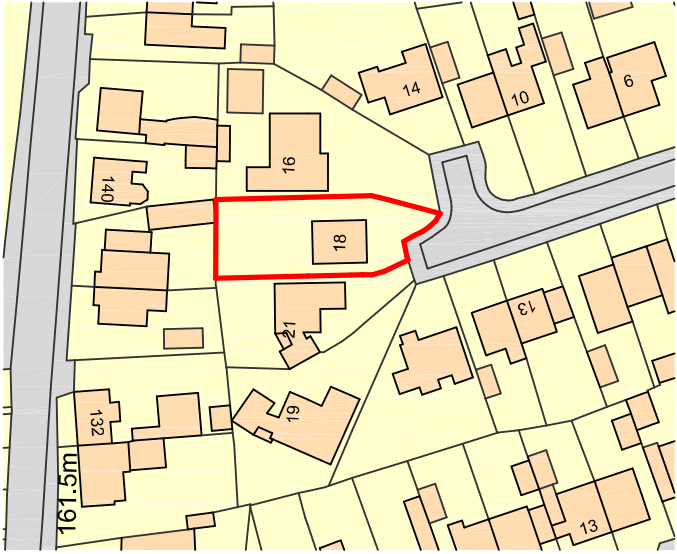


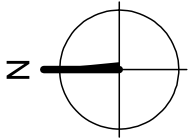

Ordnance Survey, (c) Crown Copyright 2021. All rights reserved. Licence number 100022432

Site Location Plan

 

DBD Architectural Consultancy Ltd ©2021

1. Copyright is vested with DBD Architectural Consultancy Ltd.
2. All dimensions to be checked on site before proceeding.
3. Contractor to check/judge dimensions of new work to suit existing conditions.
4. Contractor must notify the architect of any discrepancies before proceeding.
5. All drawings to be read in conjunction with all other construction drawings and specs.

No.	Date	Description




DBD Architectural Consultancy Ltd
50 Broad Street, Leeds,
Leeds LS1 3NS
01538 389118
www.dbdconsultants.co.uk

Mr & Mrs Bromley
18 Elm Drive
Chiswick
Uxbridge, Middlesex



Single Storey Side and Rear Extension

Site Plans

Scale: 1:200
Date: 18.05.21
Drawing No: PL 01

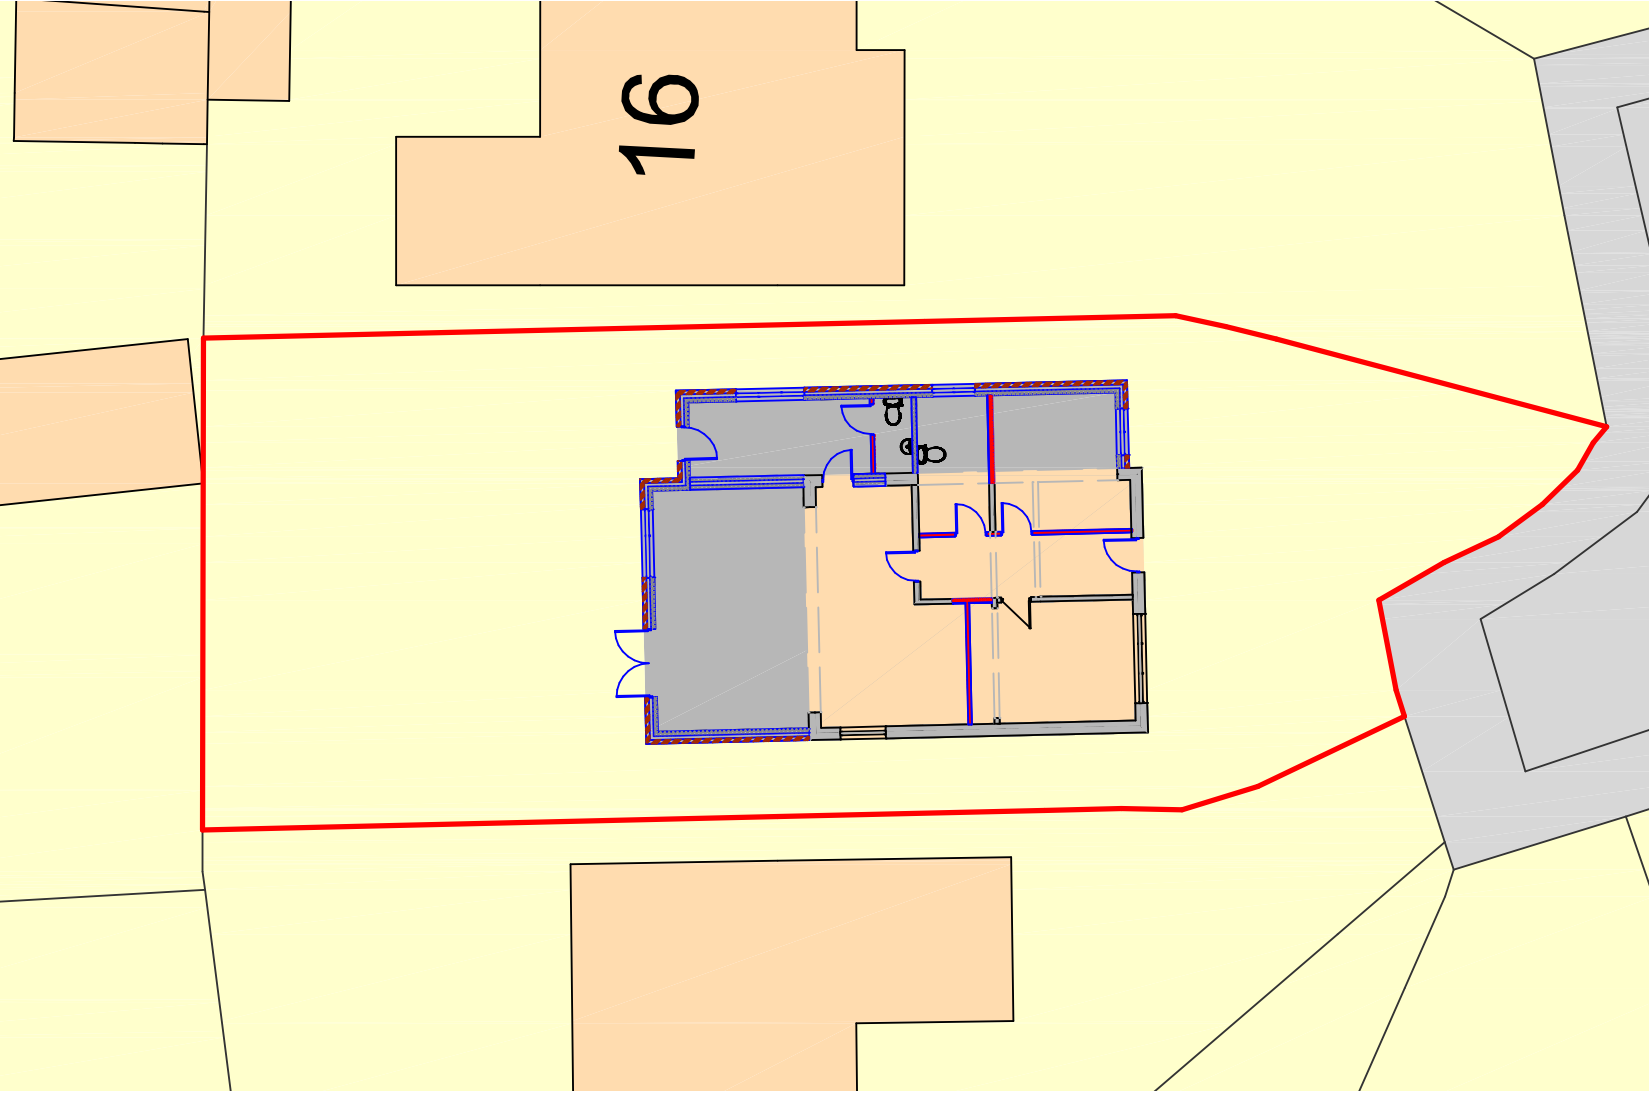

Site Plan as Proposed

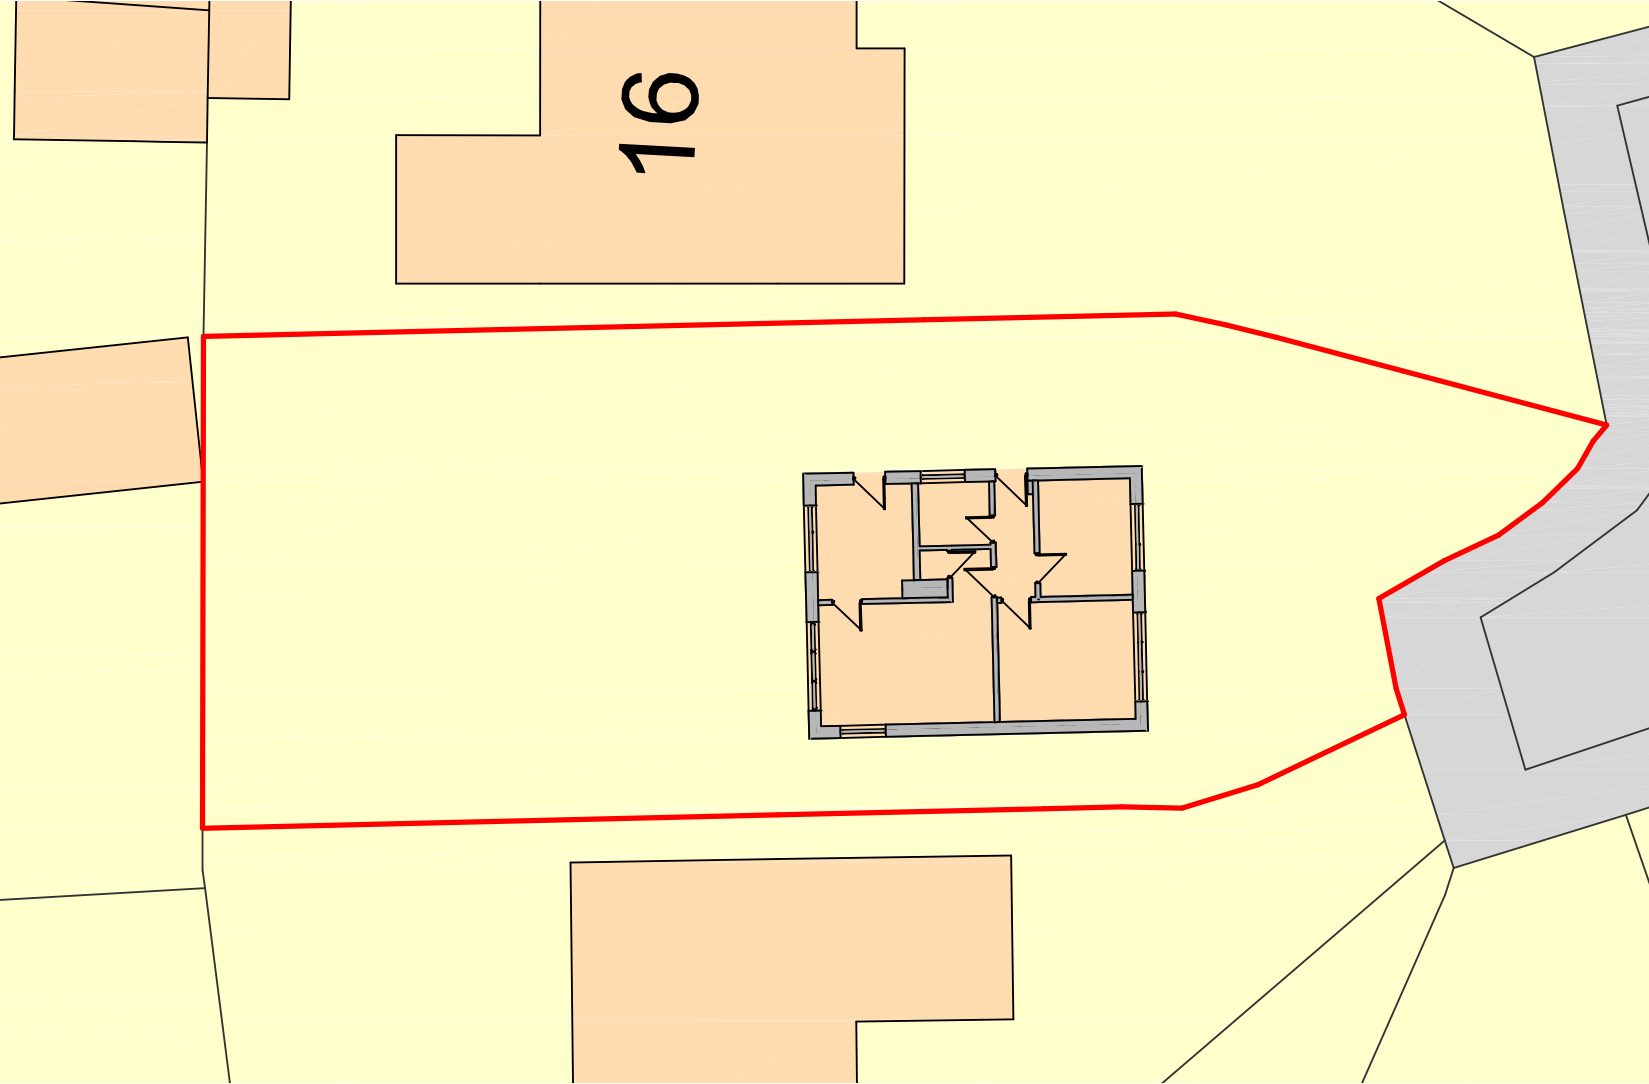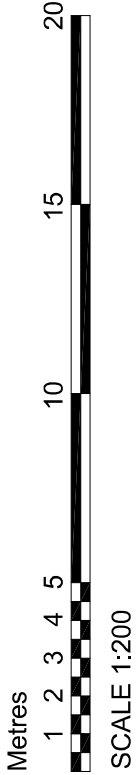

Site Plan as Existing

