




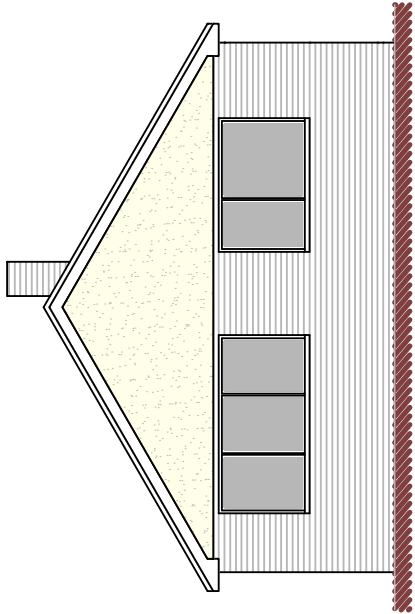


Front Elevation

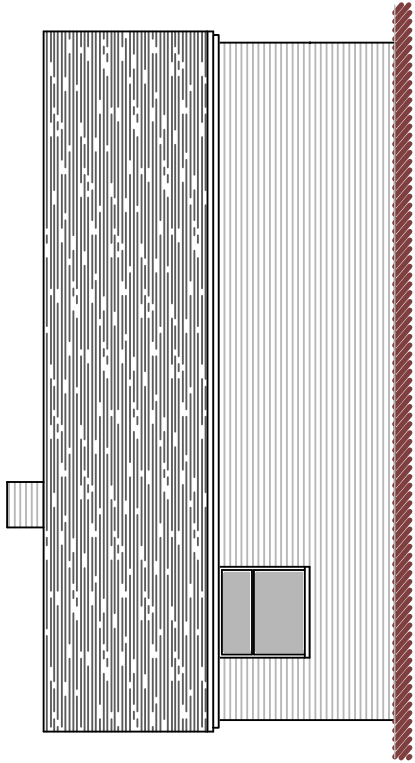


Side Elevation

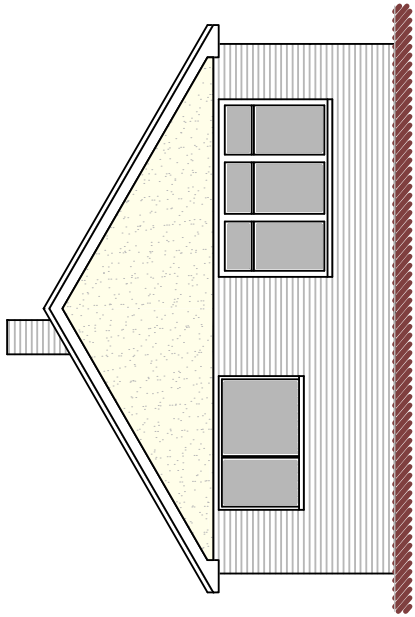

Rear Elevation

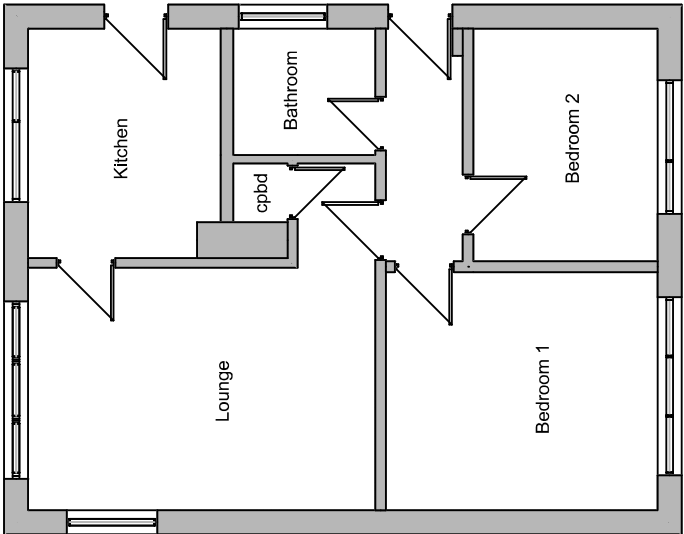

Ground Floor Plan

 

SCALE 1:100

**DBD Architectural
Consultancy Ltd ©2021**

1. Copyright is vested with DBD Architectural Consultancy Ltd.
2. All dimensions to be checked on site before proceeding.
3. Contractor to check/adjust dimensions of new work to suit existing conditions.
Do not assume existing structure or details are plumb, square or level.
4. Contractor must notify the architect of any discrepancies before proceeding.
5. All drawings to be read in conjunction with all other consultants drawings and specs.

Rev	Date	Description



DBD Architectural Consultancy Ltd
50 Broad Street, Leek,
Staffordshire, ST13 5NS
01538 383118
mail@dbdconsultants.co.uk
www.dbdconsultants.co.uk

Mr & Mrs Bromley
18 Elm Drive
Cheadle
S110 1SG
Client

Single Storey Side and Rear Extension
Project

Title

Plans as Existing

Stage: Planning	Date:	Job No:
Size: A3	14.05.21	2137
Scale: 1:100	Drawing Number:	

PL 02

Single Storey Side and Rear Extension