


All heights, sizes and dimensions should be checked on site by the contractor before any work is put in hand.

Figured dimensions should be taken in preference to scaling and any errors or omissions reported to the architect at once.



This drawing has been prepared in accordance with the CDM (Construction Design and Management) and all foreseeable design risks to those involved or affected by construction have been avoided wherever possible.

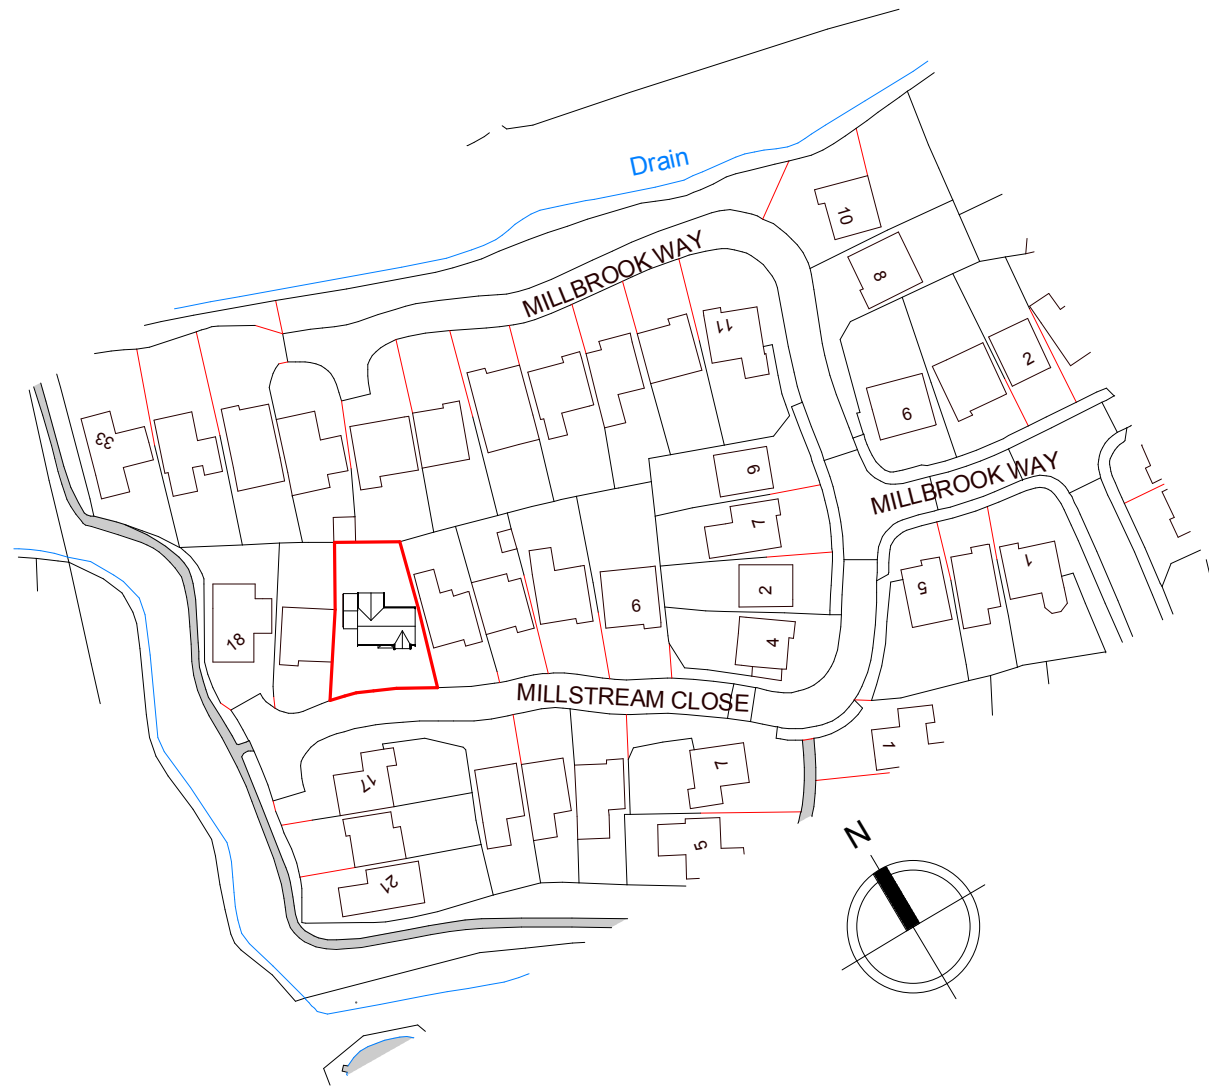

Site - Location Plan


1 : 1250

Ordinance Survey . Crown Copyright 2020.
License Number 1000222432

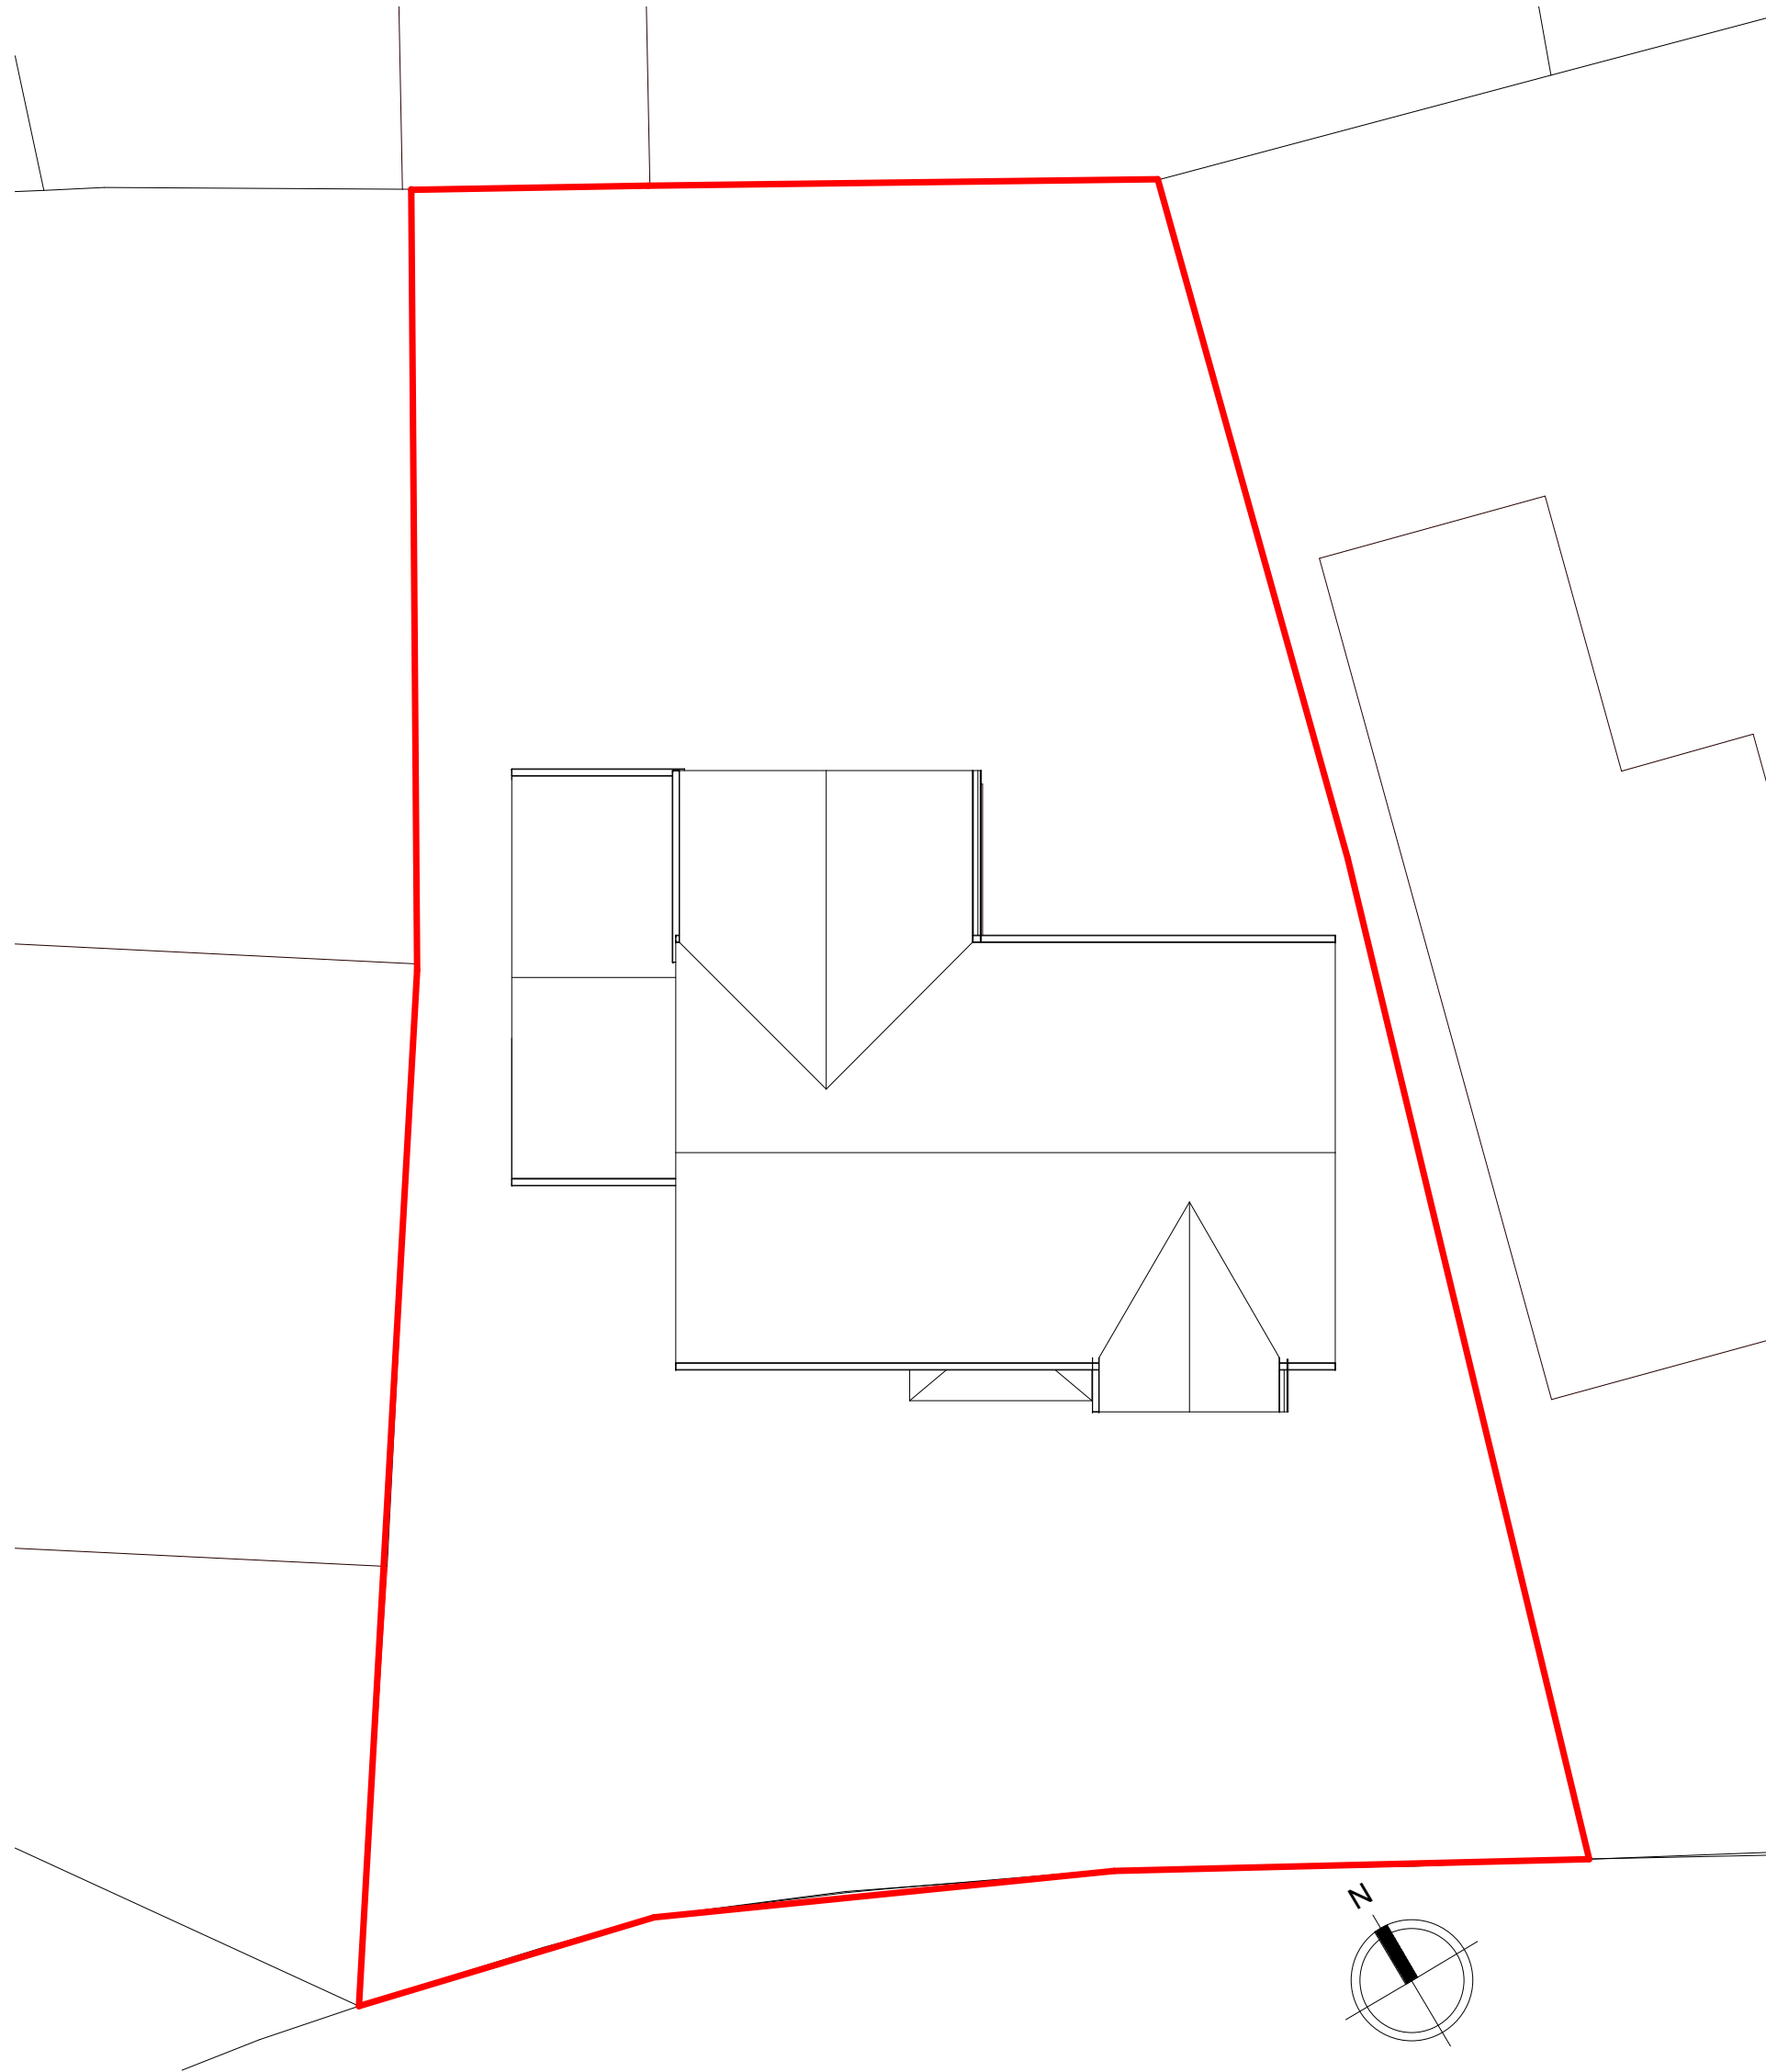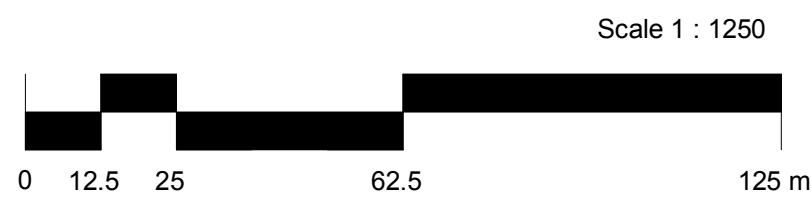

Site - Block Plan - As Existing

1 : 100

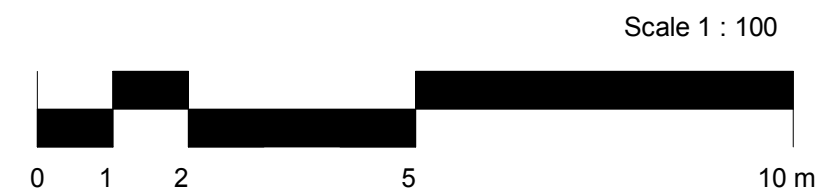

Rev	Date	By	Detail
-----	------	----	--------

Drawing status			
----------------	--	--	--

Client			
--------	--	--	--

Mr & Mrs A Nicholls			
---------------------	--	--	--

Project/Location			
------------------	--	--	--

Proposed Extension to 14 Millstream Close Cheadle, Staffs. ST10 1XN.			
--	--	--	--

Drawing title			
---------------	--	--	--

Site Plans - As Existing			
--------------------------	--	--	--

Date	Drawn	Checked	Job No.
04/13/21	AT	TM	3157

Scale(s)			
----------	--	--	--

As indicated @A2			
------------------	--	--	--

Drawing number		Revision	
----------------	--	----------	--

AT20-SA-XX-XX-DR-A-0101			
-------------------------	--	--	--



12 High Street, Tean,
Stoke-on-Trent
ST10 4DZ

T: +44 (0)1538 722097
E: mail@smytheman.co.uk
W: www.smytheman.co.uk

