

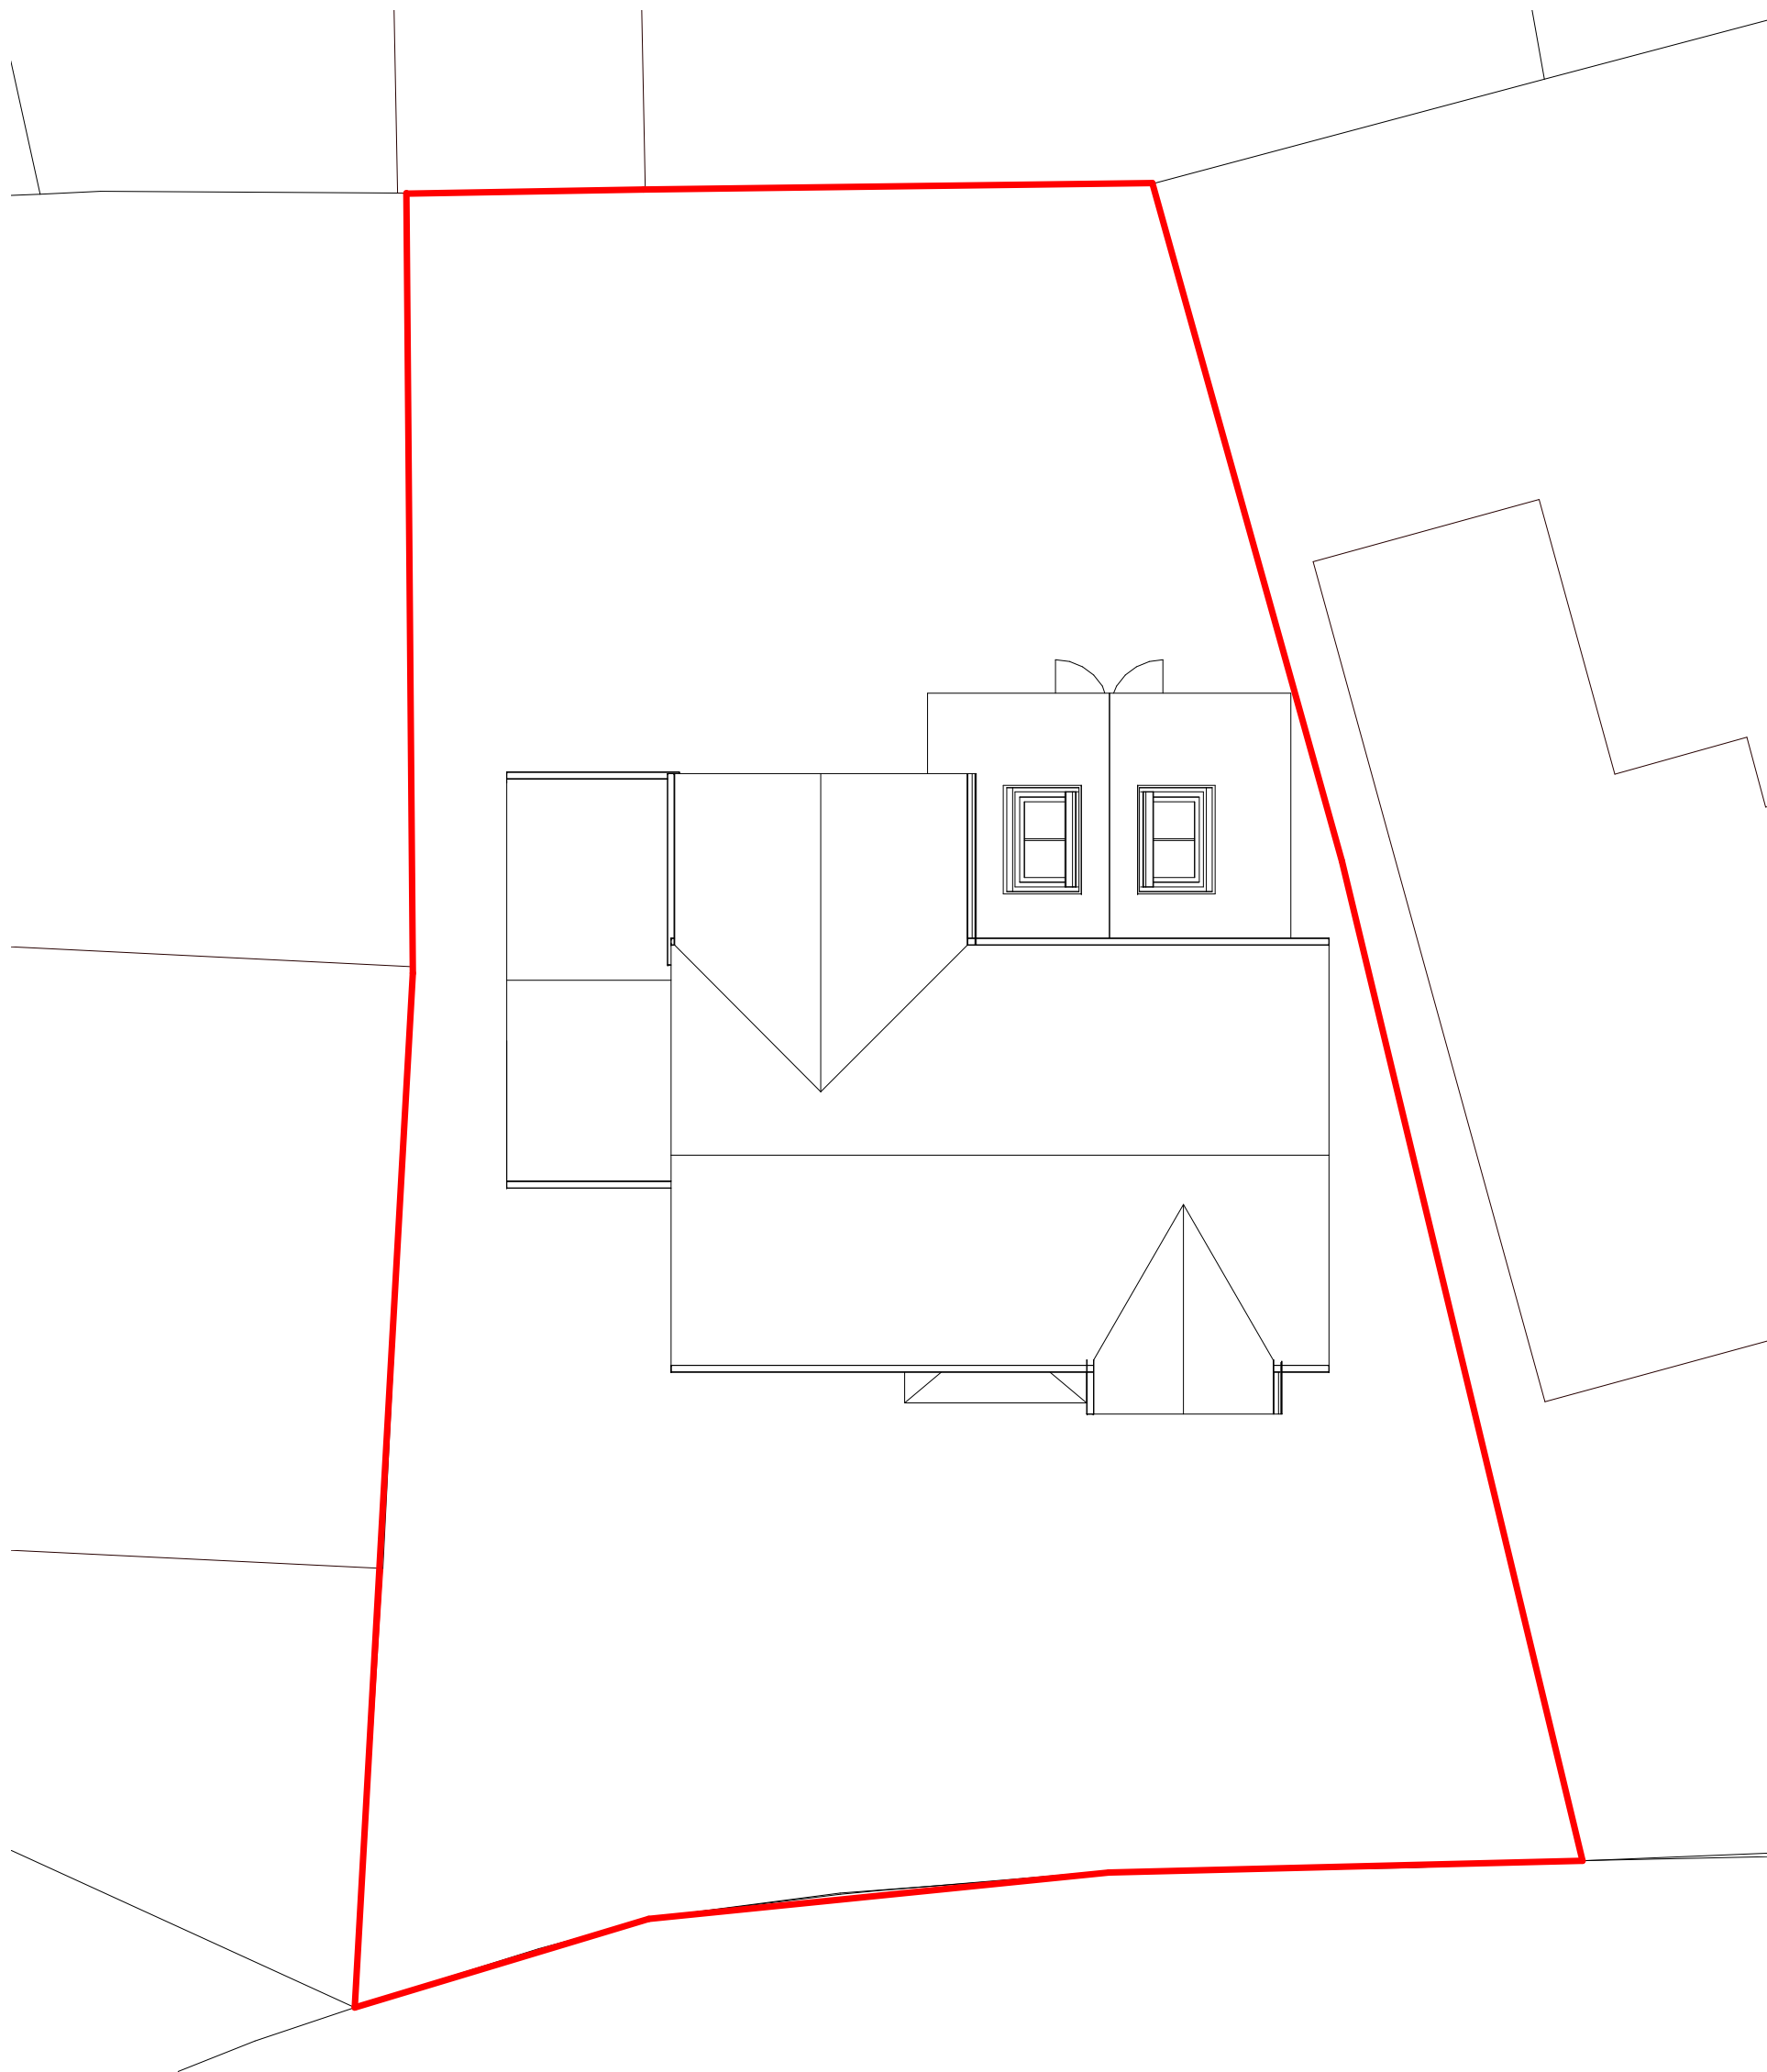


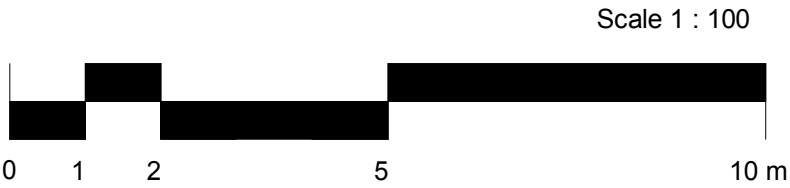

Site - Block Plan - As Proposed  
1 : 100

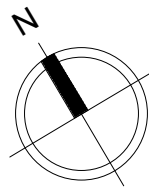

All heights, sizes and dimensions should be checked on site by the contractor before any work is put in hand.

Figured dimensions should be taken in preference to scaling and any errors or omissions reported to the architect at once.

This drawing has been prepared in accordance with the CDM (Construction Design and Management) and all foreseeable design risks to those involved or affected by construction have been avoided wherever possible.

| Rev | Date | By | Detail |
|-----|------|----|--------|
|-----|------|----|--------|

Drawing status

Client

Mr & Mrs A Nicholls

Project/Location

Proposed Extension to  
14 Millstream Close  
Cheadle, Staffs. ST10 1XN.

Drawing title

Site Plan - As Proposed

| Date       | Drawn | Checked | Job No. |
|------------|-------|---------|---------|
| 23/01/2021 | TM    | TM      | 3157    |

Scale(s)

1 : 100 @A2

Drawing number

AT20-SA-XX-XX-DR-A-0102

Revision



12 High Street, Tean,  
Stoke-on-Trent  
ST10 4DZ

T: +44 (0)1538 722097  
E: [mail@smytheman.co.uk](mailto:mail@smytheman.co.uk)  
W: [www.smytheman.co.uk](http://www.smytheman.co.uk)

