



All heights, sizes and dimensions should be checked on site by the contractor before any work is put in hand.

Figured dimensions should be taken in preference to scaling and any errors or omissions reported to the architect at once.

This drawing has been prepared in accordance with the CDM (Construction Design and Management) and all foreseeable design risks to those involved or affected by construction have been avoided wherever possible.

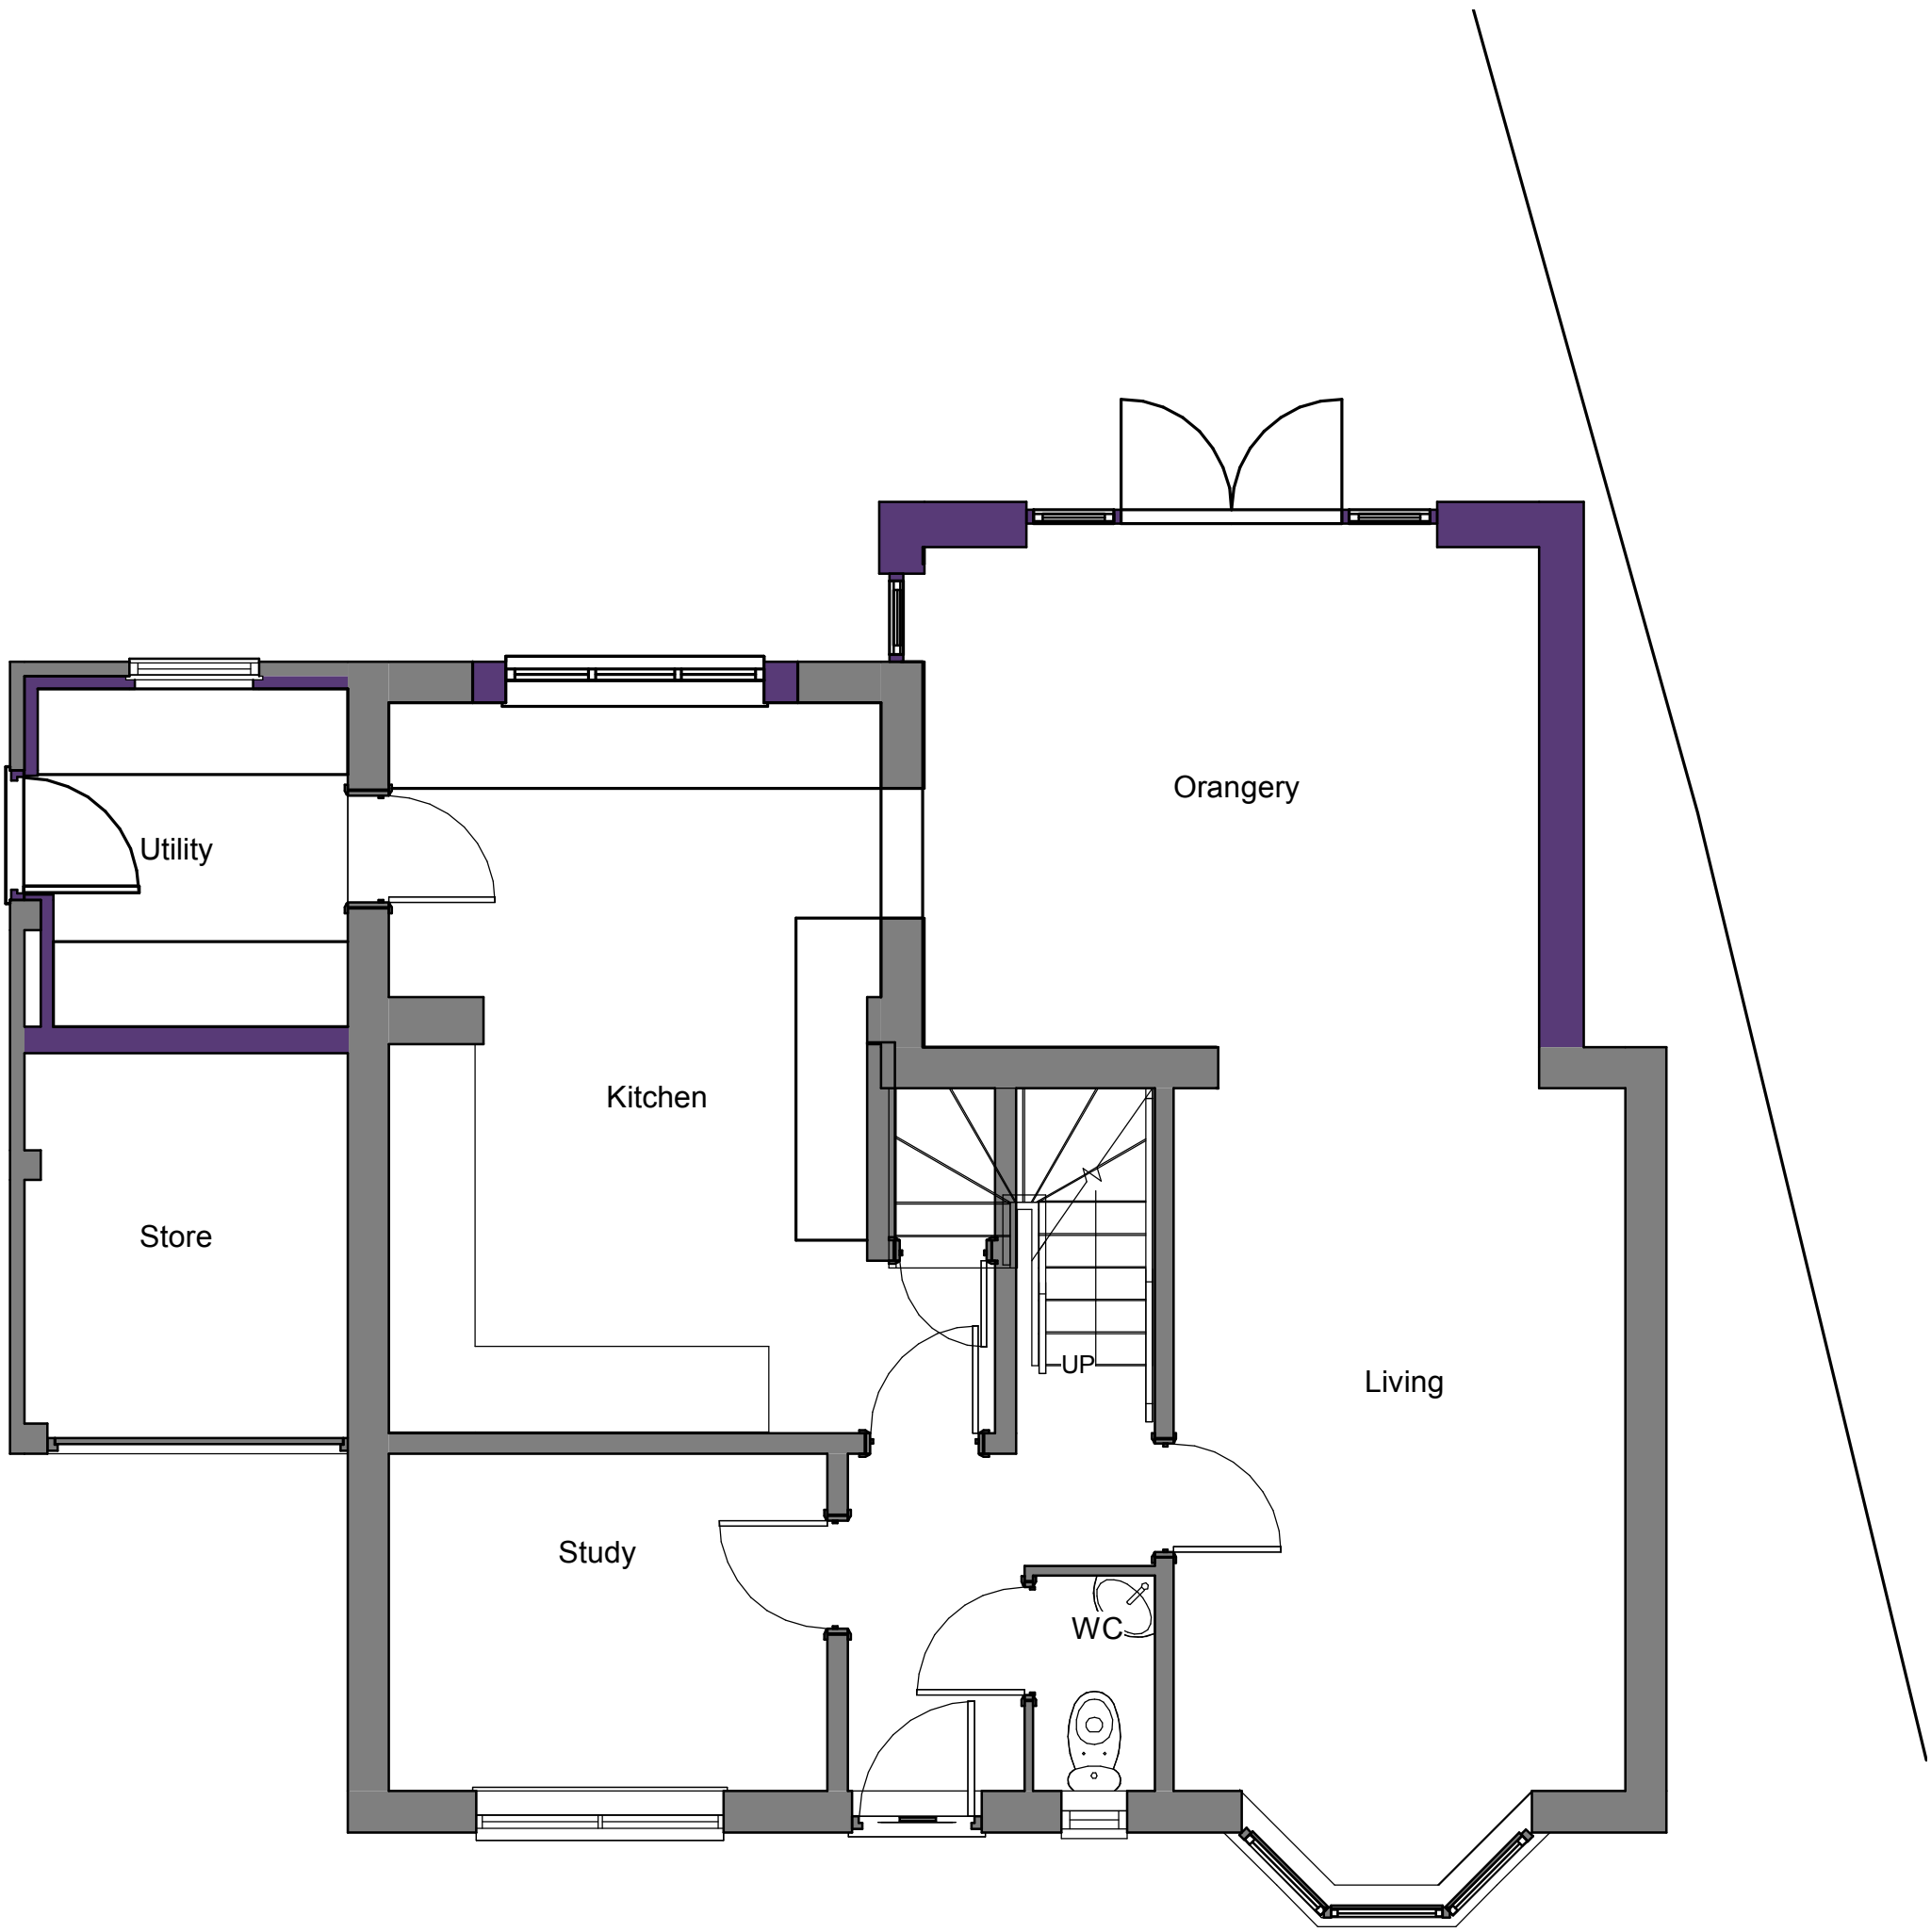

Ground Floor - As Proposed
1 : 50

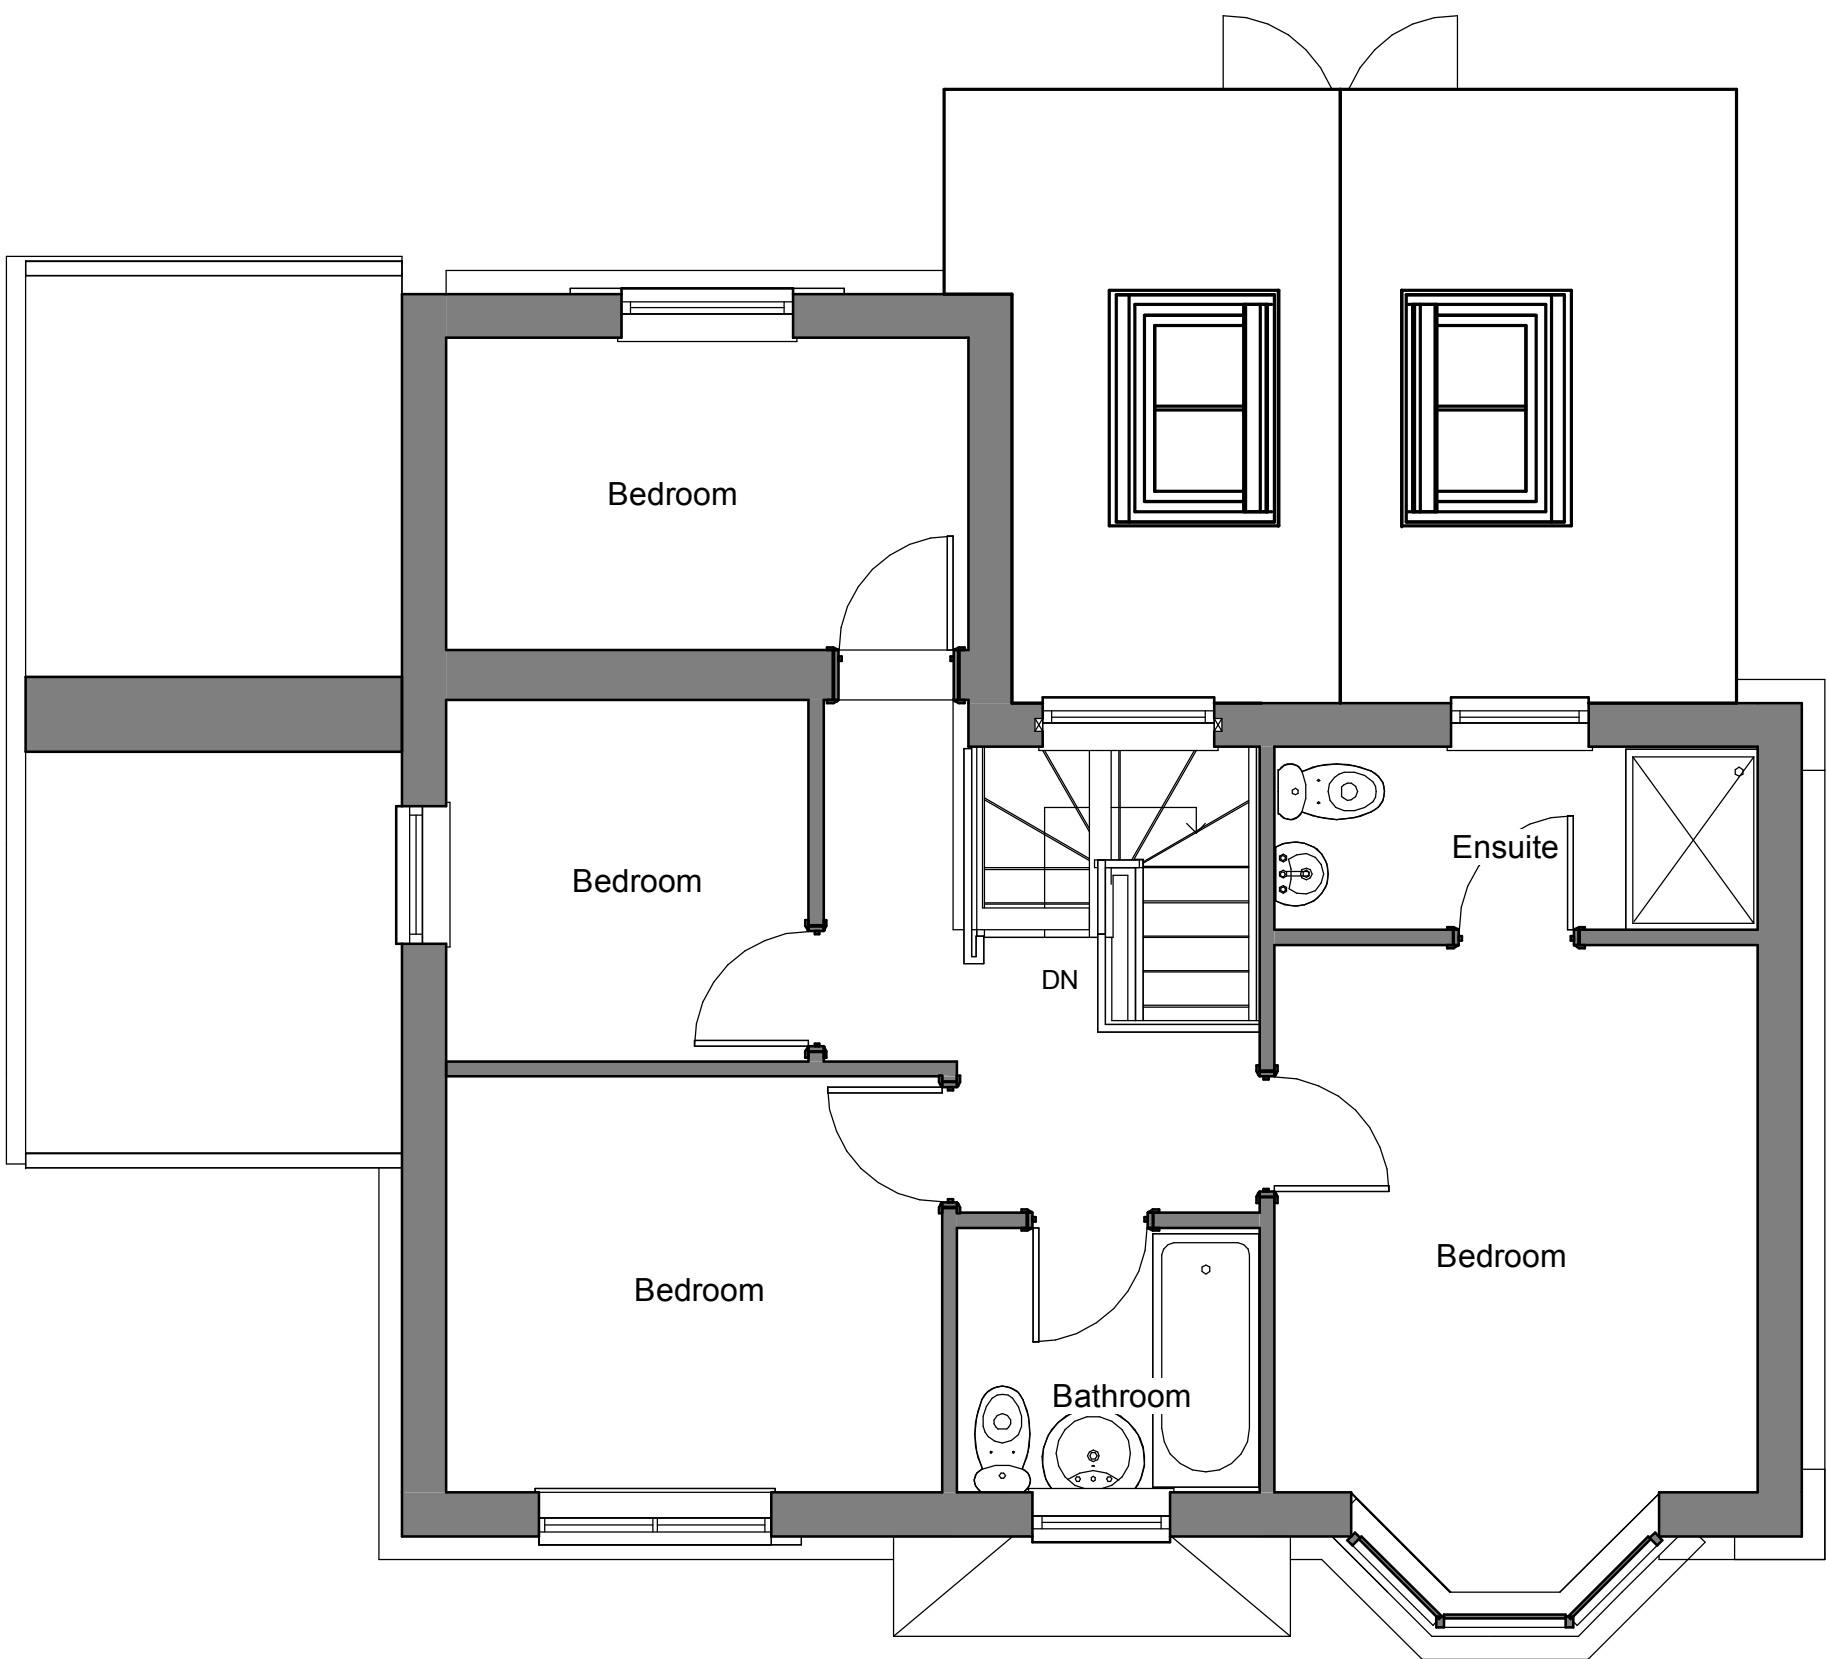

First Floor - As Proposed
1 : 50

P.2	12/05/2021	Alterations made for planing
P.1	29/04/2021	Alterations to rear elevation

Rev	Date	By	Detail
-----	------	----	--------

Drawing status

Client

Mr & Mrs A Nicholls

Project/Location

Proposed Extension to
14 Millstream Close
Cheadle, Staffs. ST10 1XN.

Drawing title

Floor Plans - As Proposed

Date	Drawn	Checked	Job No.
23/04/2021	AT	TM	3157

Scale(s)

1 : 50 @A1

Drawing number

AT20 -SA -XX -XX -DR -A -0202

Revision

P.2

SA **SMYTHEMAN**
ARCHITECTURAL

12 High Street, Tean,
Stoke-on-Trent
ST10 4DZ

T: +44 (0)1538 722097
E: mail@smytheman.co.uk
W: www.smytheman.co.uk

