


All heights, sizes and dimensions should be checked on site by the contractor before any work is put in hand.

Figured dimensions should be taken in preference to scaling and any errors or omissions reported to the architect at once.

This drawing has been prepared in accordance with the CDM (Construction Design and Management) and all foreseeable design risks to those involved or affected by construction have been avoided wherever possible.




Front Elevation - As Existing
1 : 50

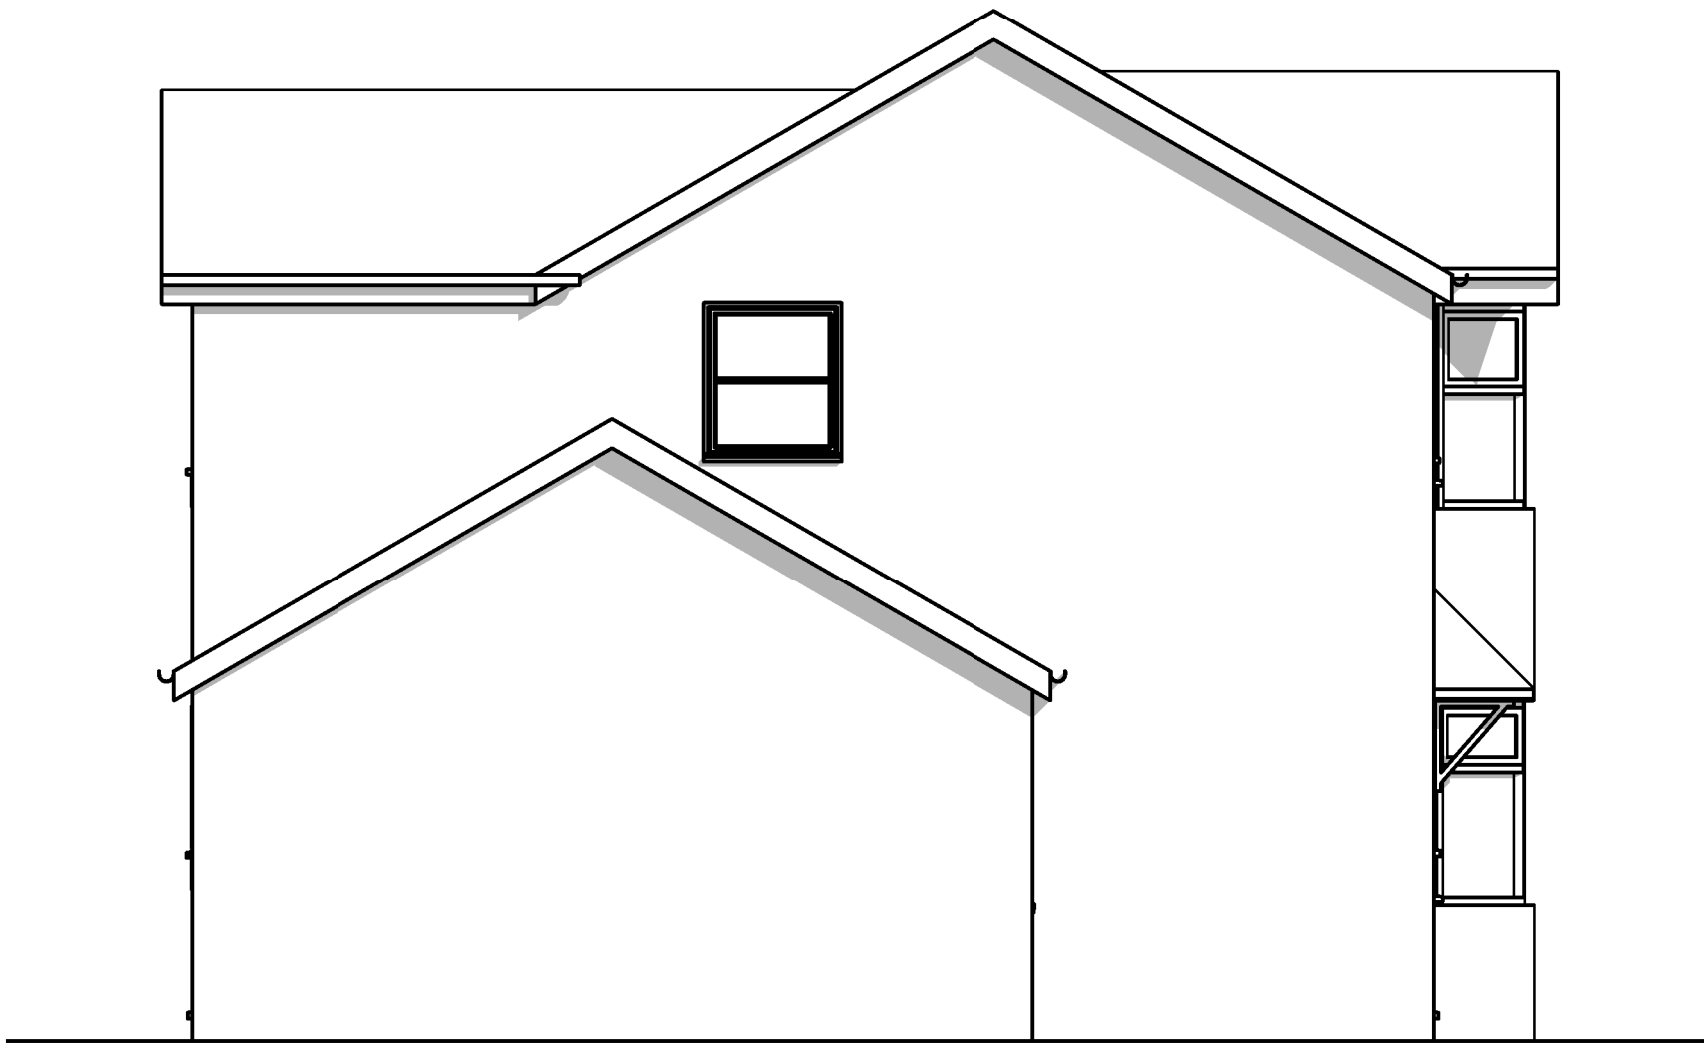

Side Elevation -As Existing
1 : 50



Rear Elevation- As Existing
1 : 50

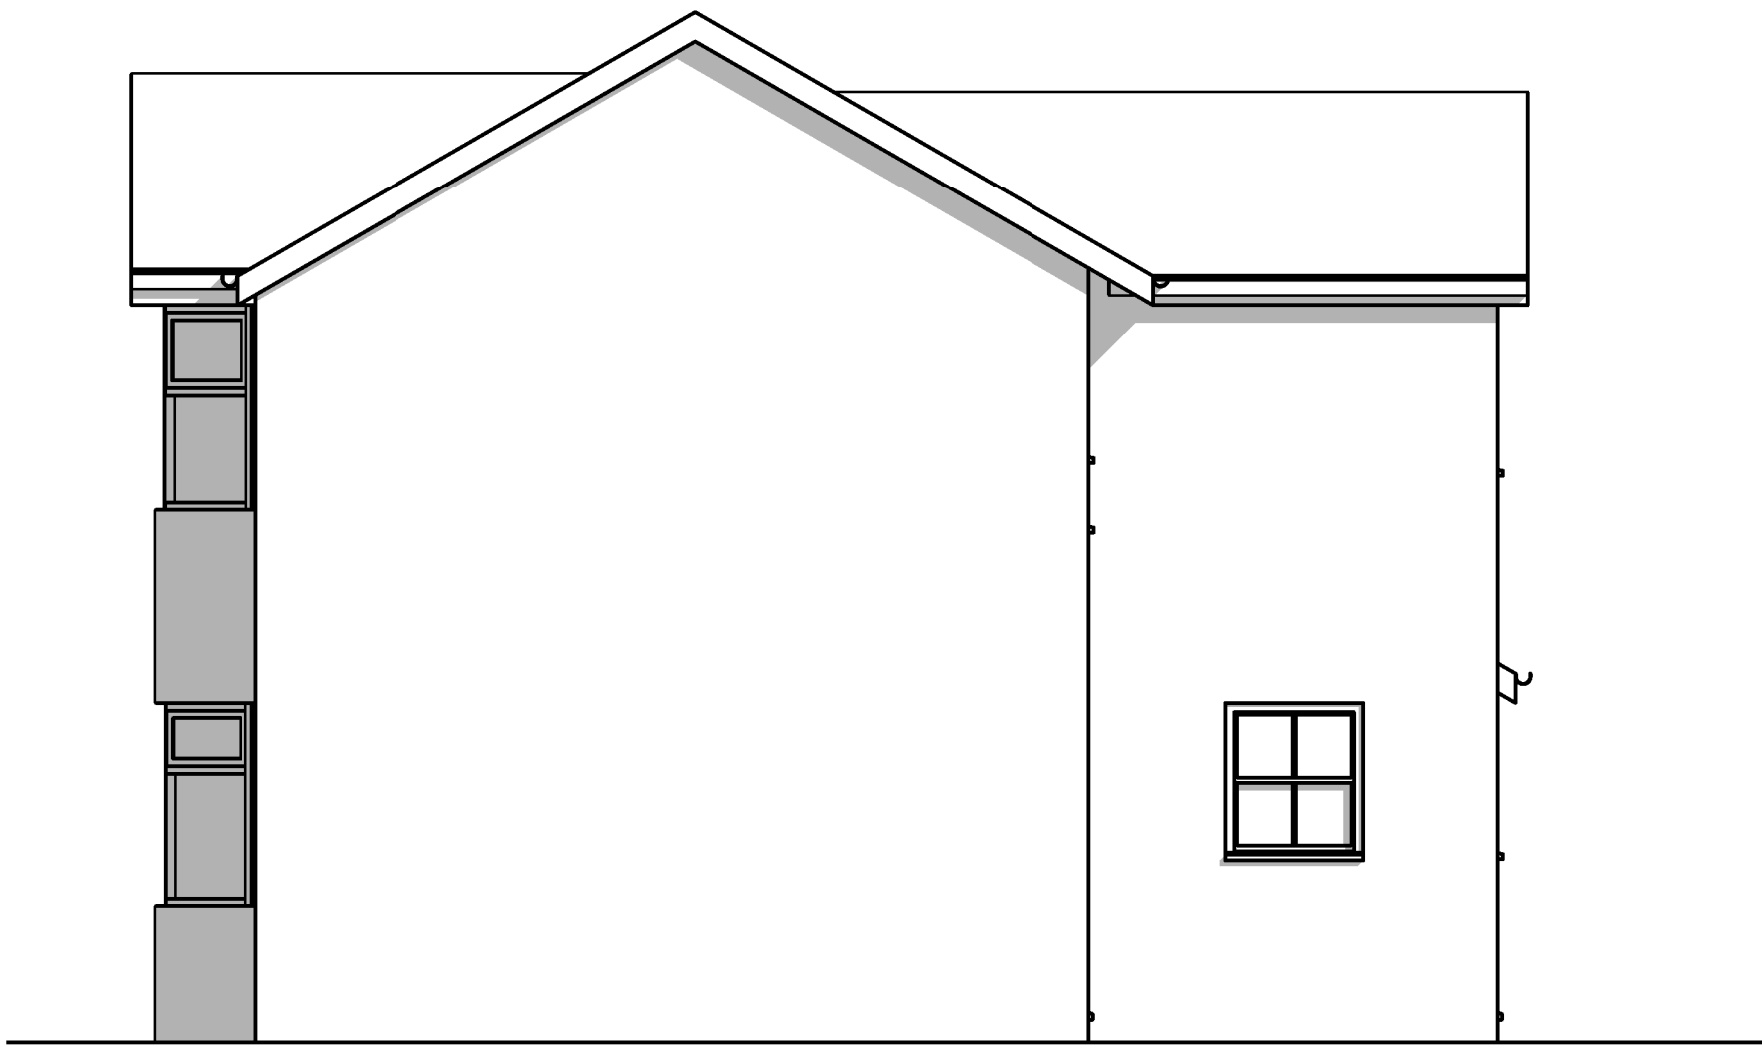

Side Elevation - As Existing
1 : 50

Rev	Date	By	Detail
Drawing status			

Client
Mr & Mrs A Nicholls

Project/Location
Proposed Extension to
14 Millstream Close
Cheadle, Staffs. ST10 1XN.

Drawing title
Elevations - As Existing

Date	Drawn	Checked	Job No.
23/04/2021	AT	TM	3157

Scale(s)
1 : 50 @A1

Drawing number	Revision
AT20 -SA -XX -XX -DR -A -0401	

SA **SMYTHEMAN**
ARCHITECTURAL

12 High Street, Tean,
Stoke-on-Trent
ST10 4DZ
T: +44 (0)1538 722097
E: mail@smytheman.co.uk
W: www.smytheman.co.uk

CIAT
CHARTERED PRACTICE

