




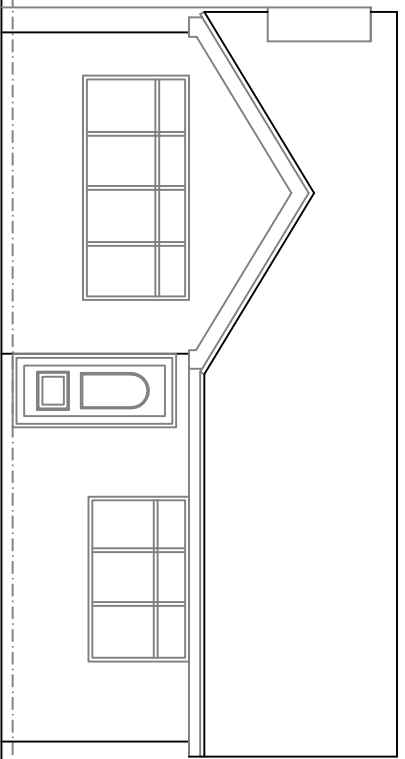


existing front elevation

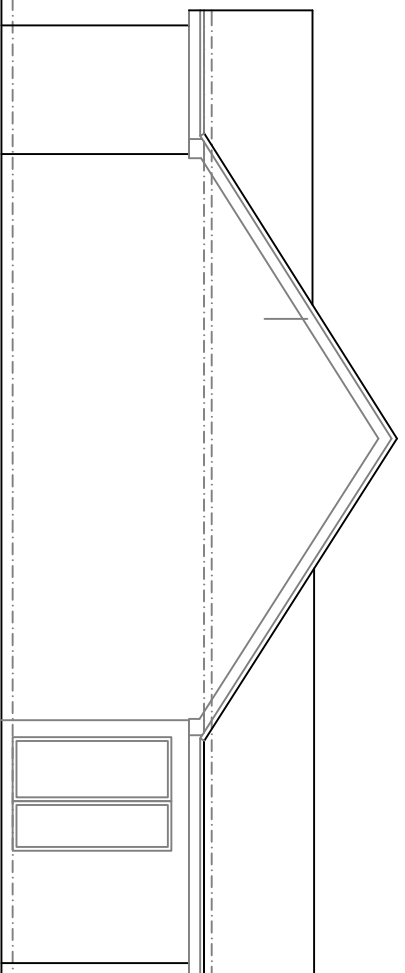


existing side elevation

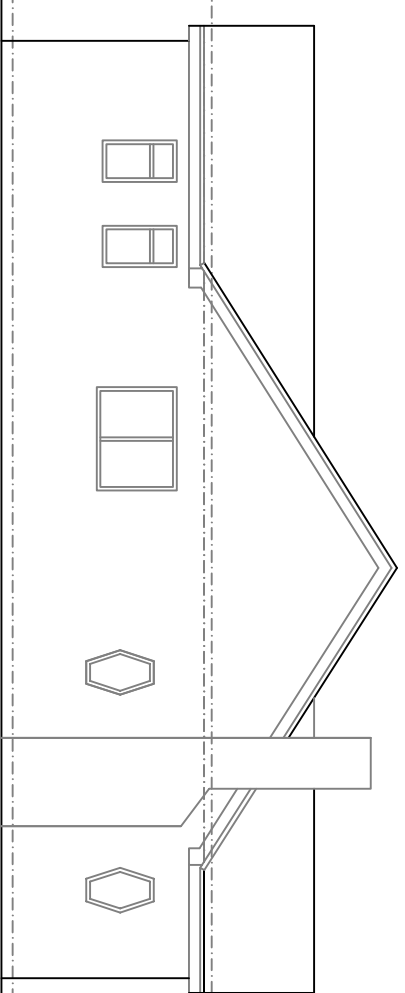


existing side elevation

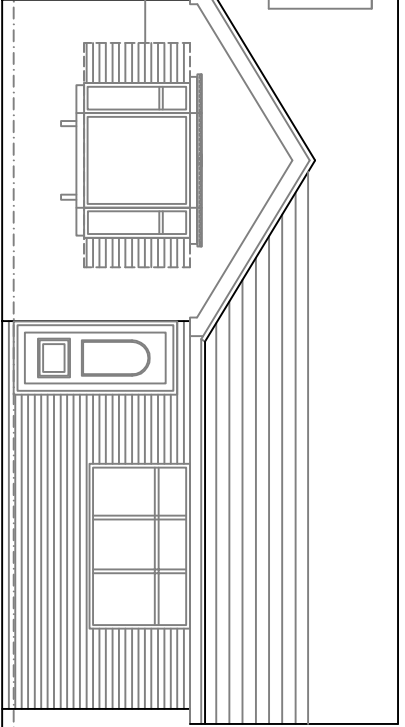

proposed front elevation

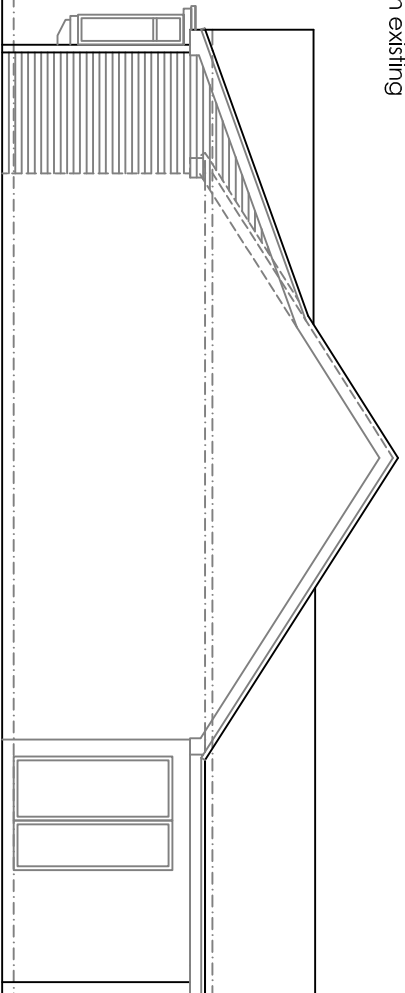


proposed side elevation

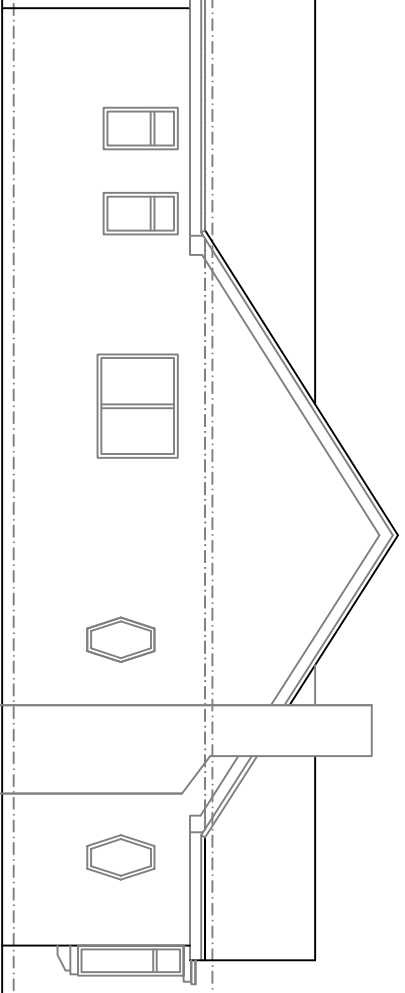


proposed side elevation


External finishes
Red / Brown facing brickwork to match existing
Blue / Grey roofing tiles to match existing

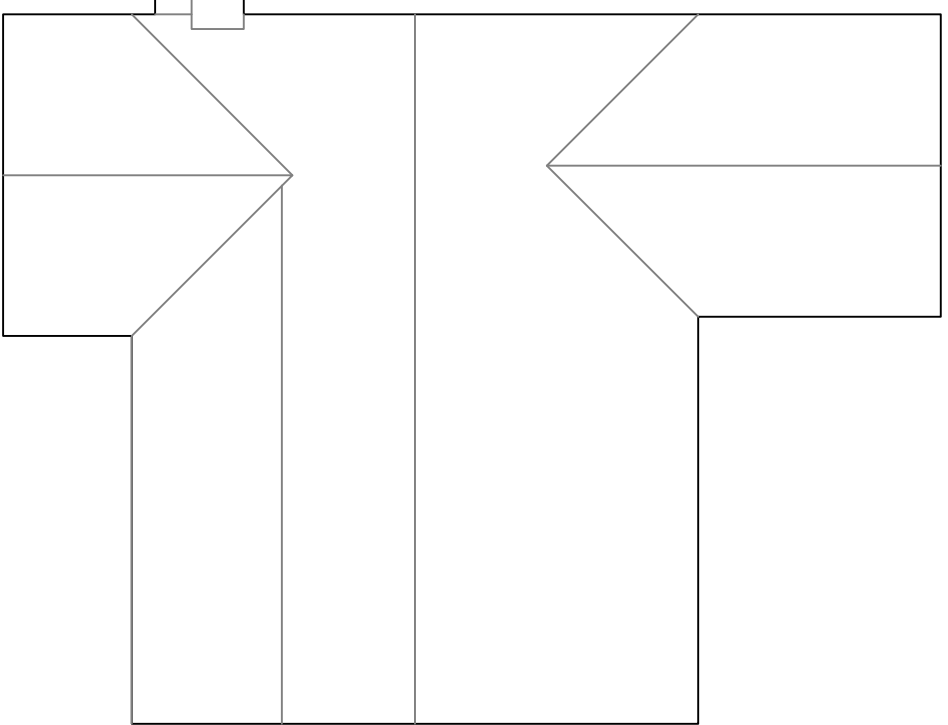


existing roof plan

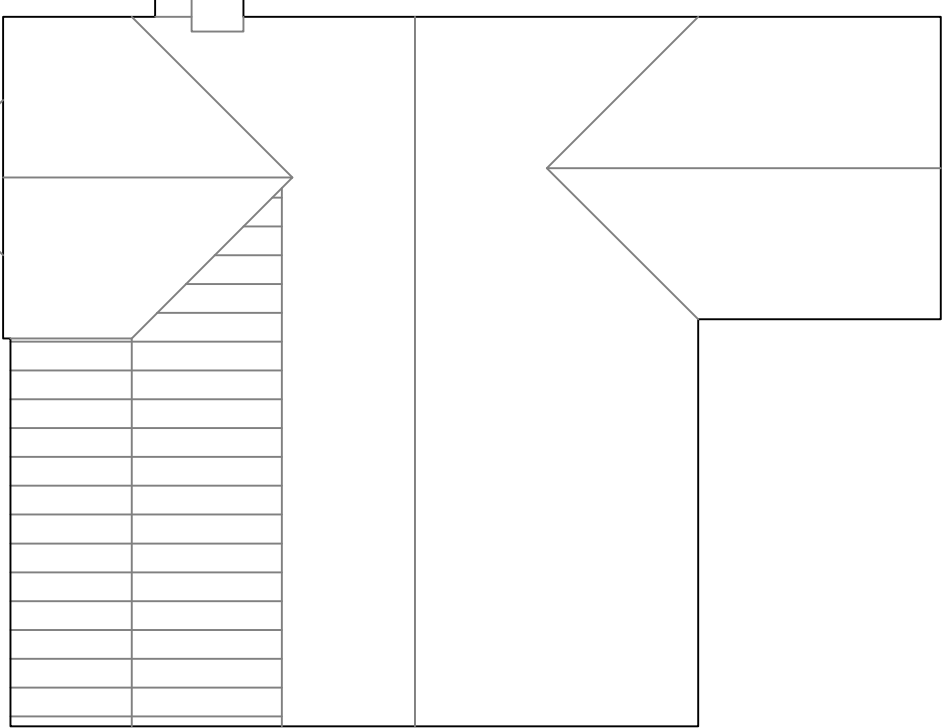


proposed roof plan

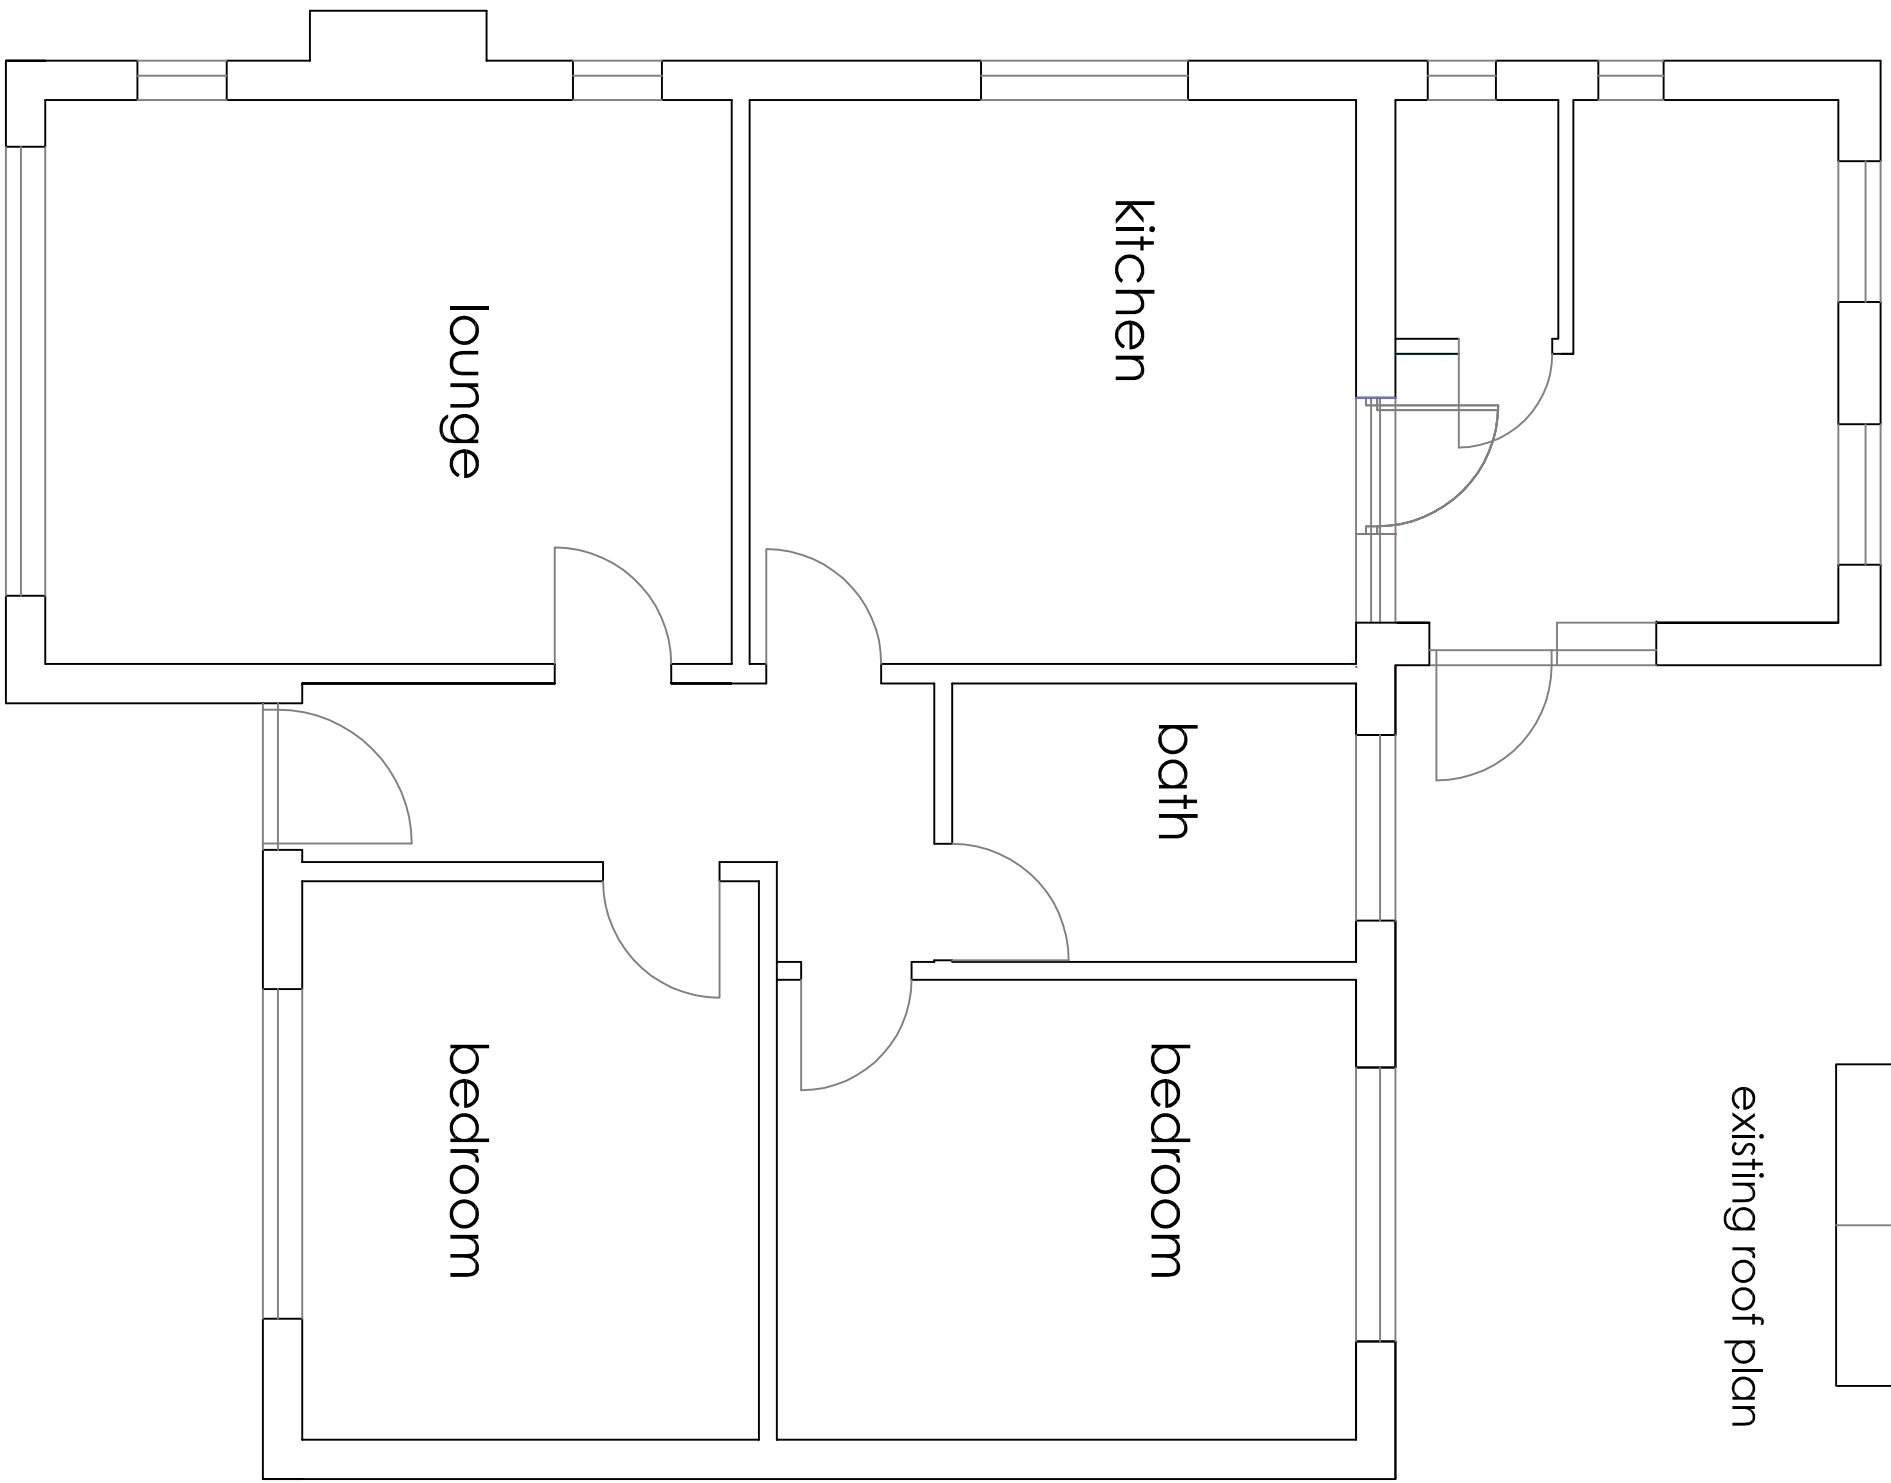

existing ground floor plan

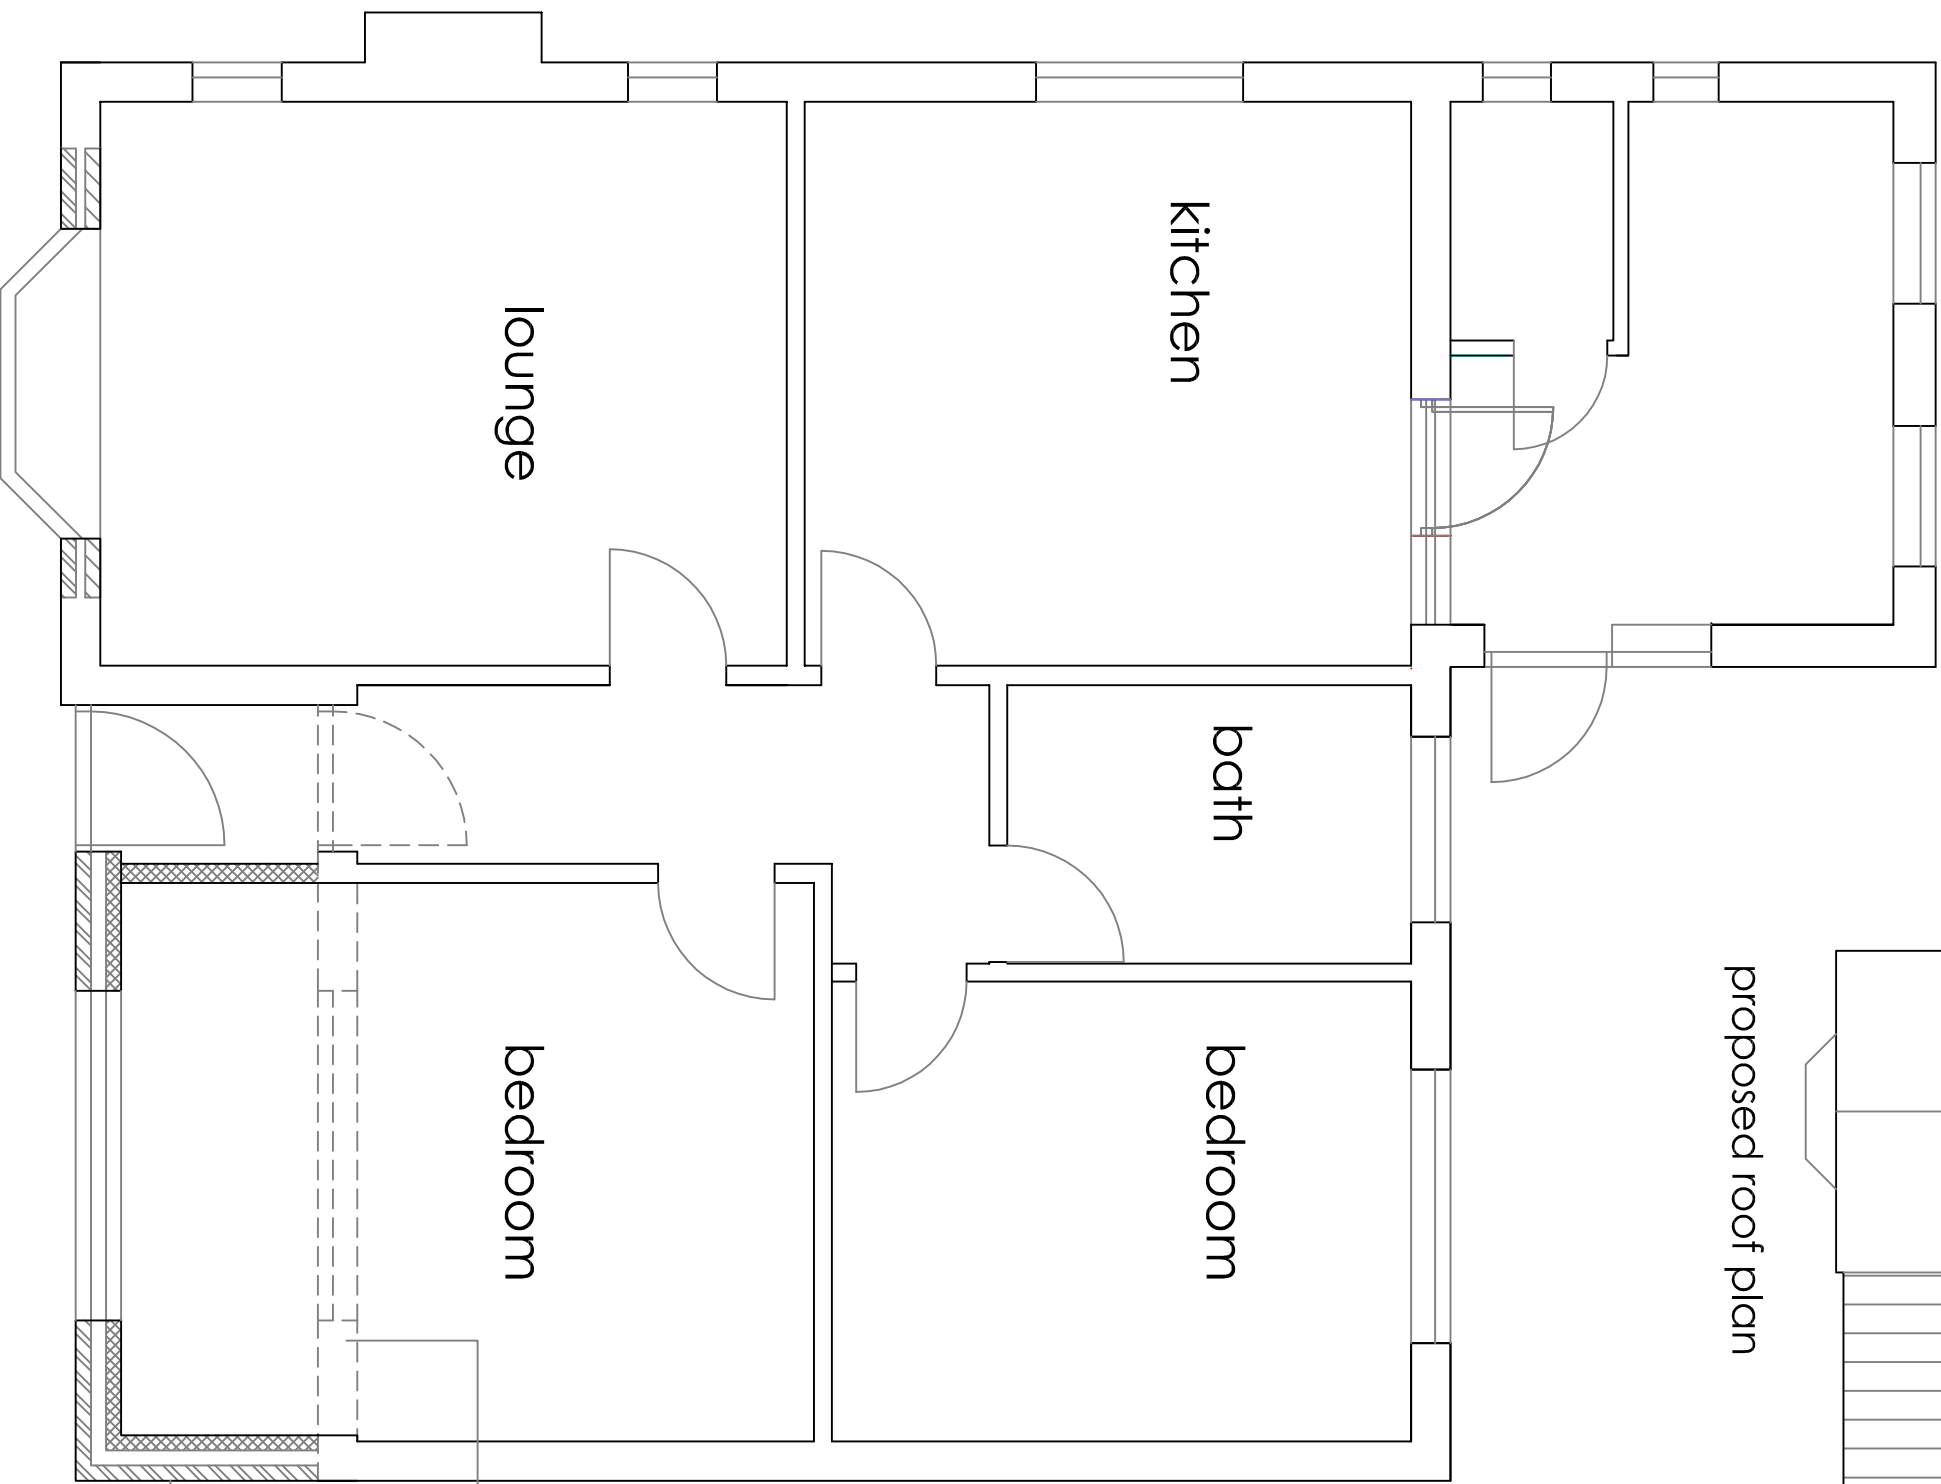

proposed ground floor plan

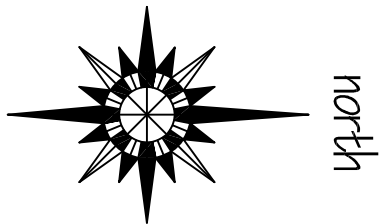


north

This drawing is copyright and should not be reproduced without permission.
The contractor is responsible for checking dimensions and levels and for ensuring that the work is carried out in accordance with the current Building Regulations, British Standards/Codes of practice and statutory authority bye laws and recommendations.


Revision	Comments	Date
----------	----------	------



site plan 1:500

 

location plan 1:1250

 

Robert Berry MCIAT
Architectural services
10 Turin Close, Congleton, Cheshire, CW12 3BD
t: 01260 276798 m: 07790 179673 e: robert.berry10@btopenworld.co.uk

Client
Mr & Mrs Adams

Project
Proposed extension at
16 Orme Road, Knypersley
ST8 7BS

Title
Scheme layout plan

Scale BA1 1:50 1:100
Date May 2021
Dwg no 2113 /02 Rev