


1:50 Scale to be measured

Avemont

Lounge

Driveway

Parking Area

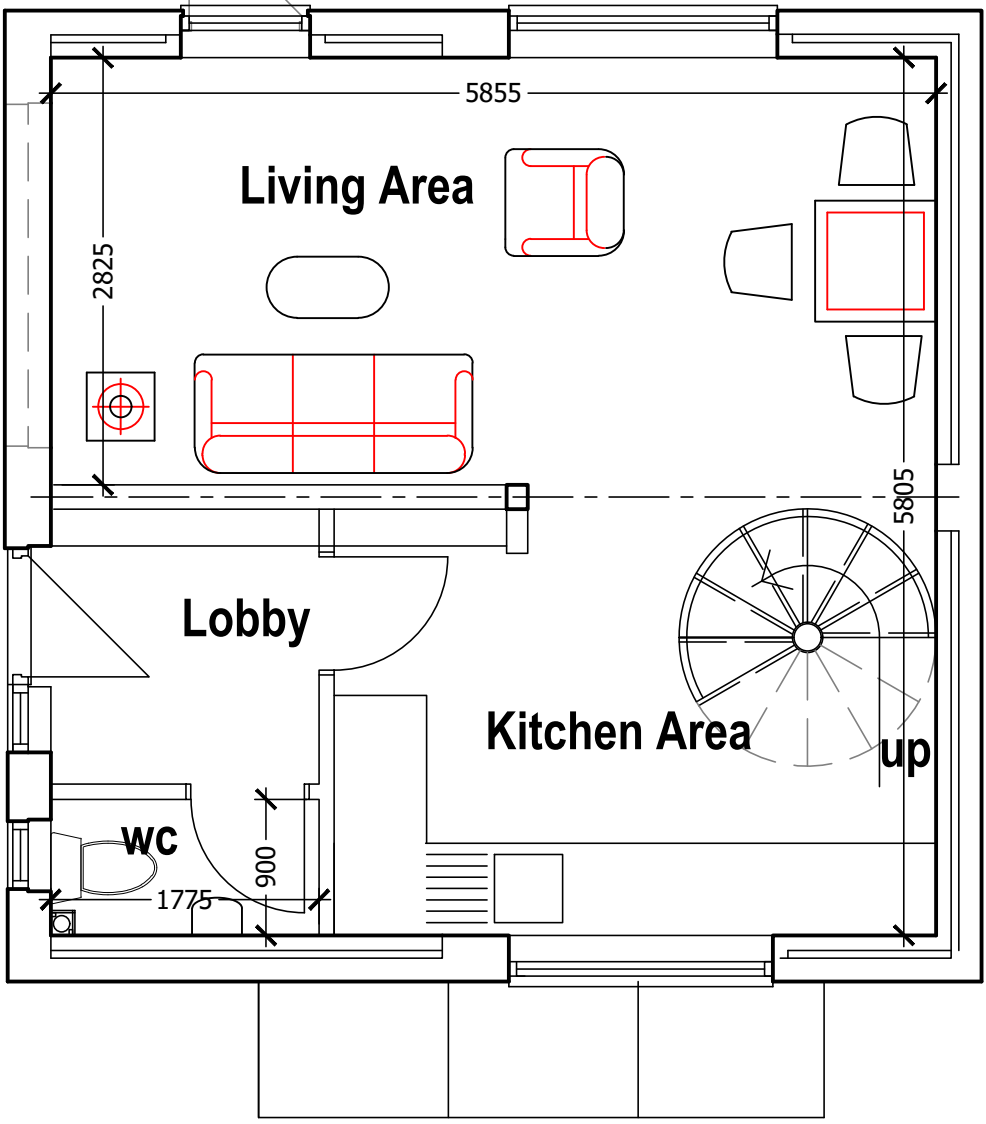


Willfield Lane

Proposed Ground Floor Plan


REPLACEMENT GARAGE TO BE BUILT UNDER PERMITTED DEVELOPMENT RIGHTS

PROPOSED TIMBER FRAMED SINGLE GARAGE MAX 30m2 FLOOR AREA MIN 2.1m AWAY FROM BOUNDARY FENCE MAX 2.7m HEIGHT AT EAVES LEVEL AND RIDGE HEIGHT MAX 4m


GARAGE TO BE CONVERTED TO ANCILLARY ACCOMMODATION

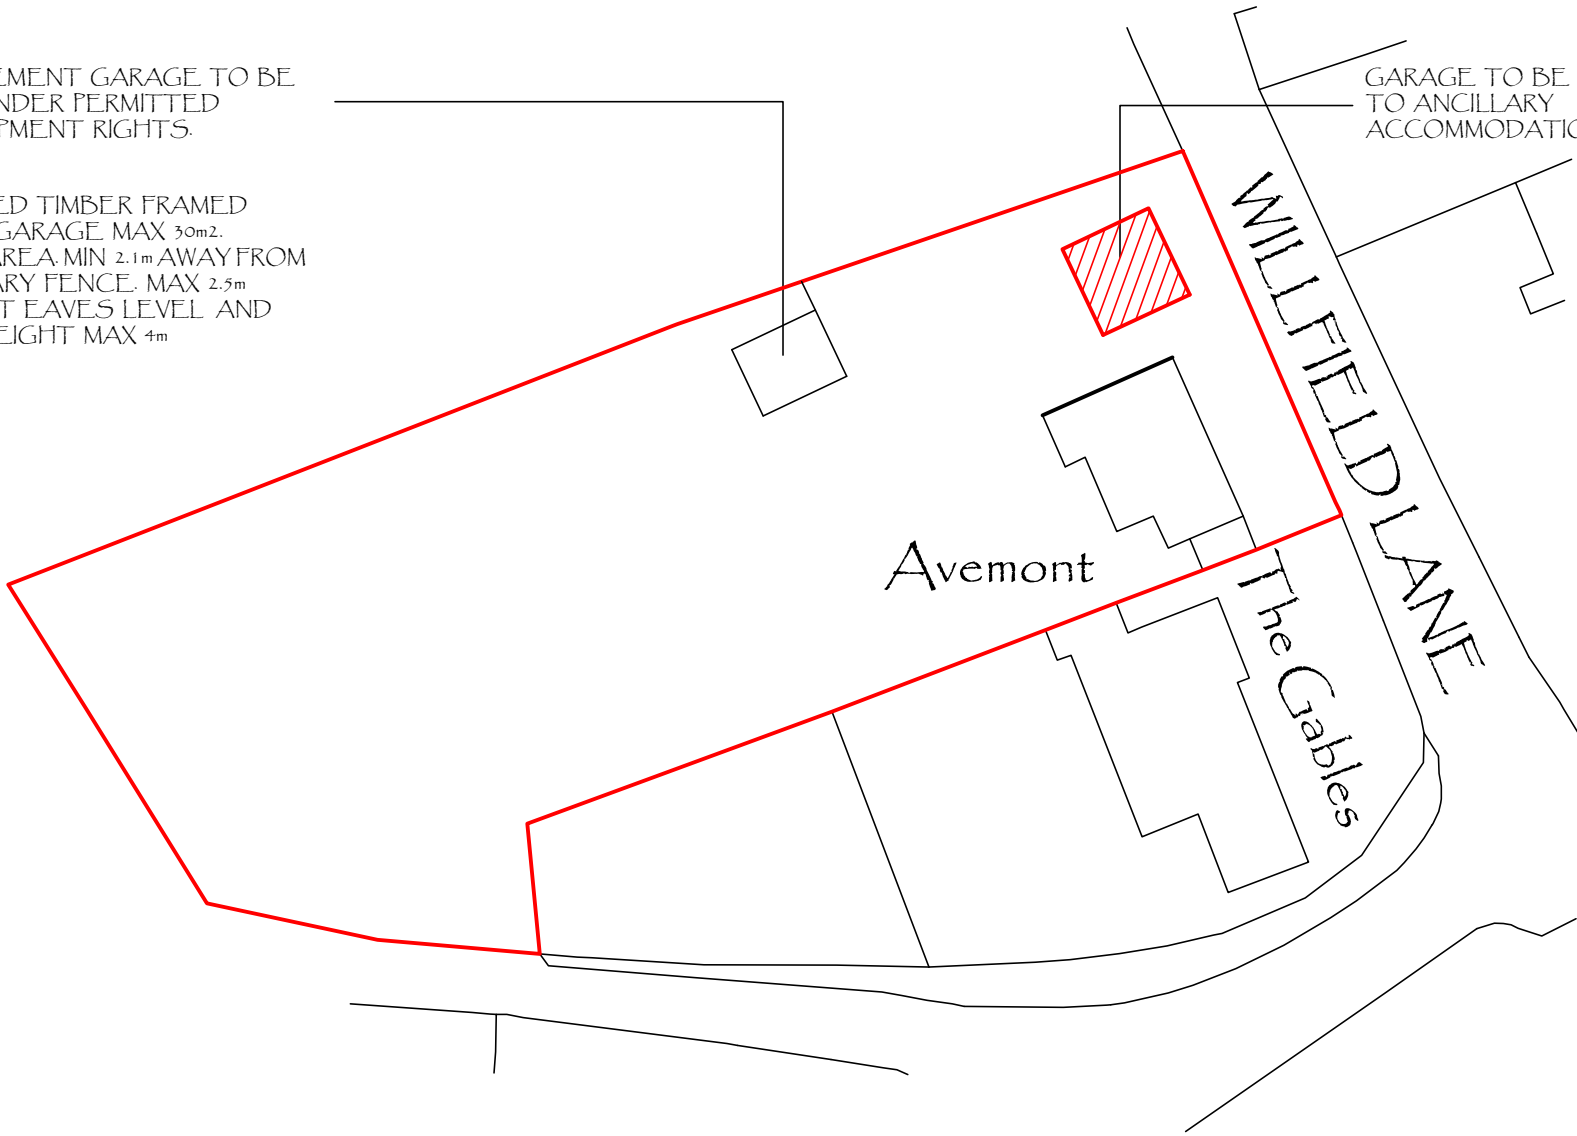


Block Plan 1:500

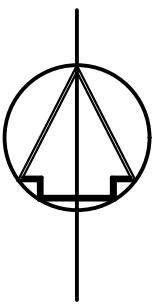

Bull Edge

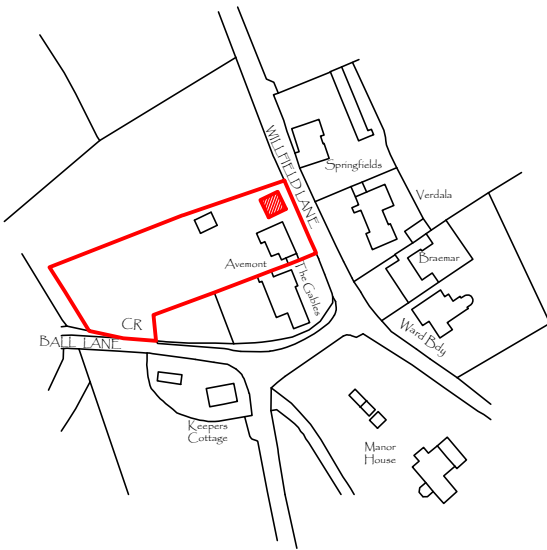

Location Plan 1:2500

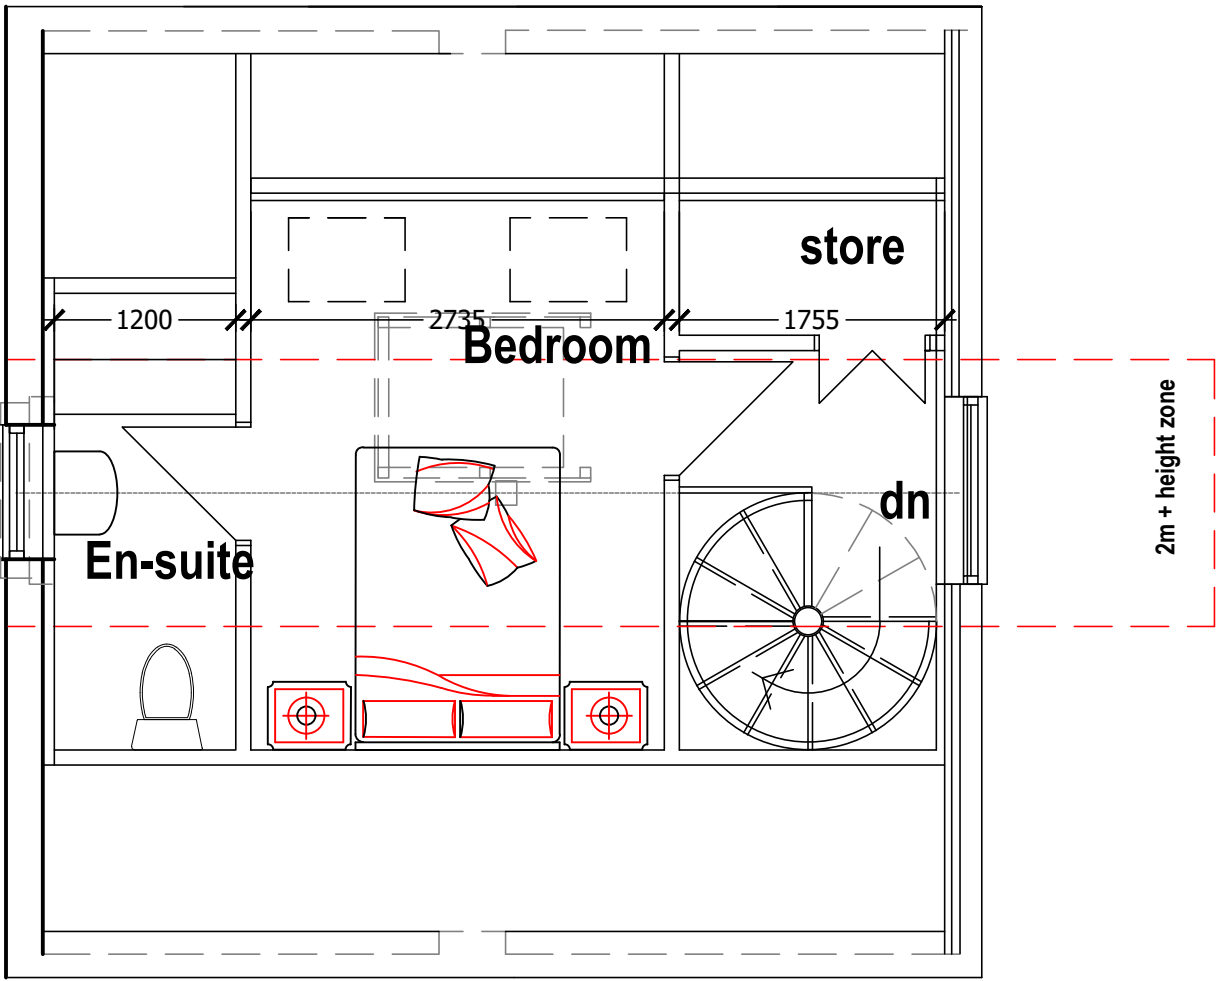

Proposed First Floor Plan

REV	DATE	DESCRIPTION
DRAWING STATUS		
PLANNING		

THIS DRAWING IS COPYRIGHT AND MUST NOT BE REPRODUCED IN WHOLE OR IN PART WITHOUT THE PRIOR PERMISSION OF P4 Architecture.
DIMENSIONS TO BE VERIFIED ON SITE. ONLY FIGURED DIMENSIONS TO BE USED AND ANY DISCREPANCY BETWEEN THIS DRAWING AND SITE CONDITIONS TO BE REFERRED TO P4 Architecture IMMEDIATELY. NO DIMENSIONS ARE TO BE SCALED OFF PRINTED DRAWINGS. ANY AREAS THAT ARE INDICATED ON THIS DRAWING ARE FOR GUIDANCE ONLY. NO RESPONSIBILITY IS TAKEN FOR THEIR ACCURACY.
THERE IS A RISK OF DEATH OR INJURY IN CONSTRUCTION IF THE WORKS ARE NOT PROPERLY PLANNED AND SUPERVISED. THE CONTRACTOR MUST NOT UNDERTAKE ANY ELEMENT OF WORK WITHOUT HAVING FIRST CARRIED OUT THE NECESSARY RISK ASSESSMENT AND PREPARED DETAILED METHOD STATEMENT.

CLIENT		
Mr M. & Mrs S. Phillips		
PROJECT		
Proposed Garage Conversion at Avemont Willfield Lane Brown Edge Stoke on Trent		
DRAWING TITLE		
Proposed Garage Conversion Layout Plans		
SCALE	DATE	
1:50 @ A1	March 2021	
DRAWING No.	MAPH /PP/01/003	REV
P4 Architecture		
A Member of the Chartered Institute of Architectural Technologists		
Architectural & Construction Project Management Services Lodge Hill, Wallbridge Drive, Leek, Staffordshire, ST13 8NE. Tel. 07962 062 618 Email. P4architecture@hotmail.co.uk		