






REAR ELEVATION

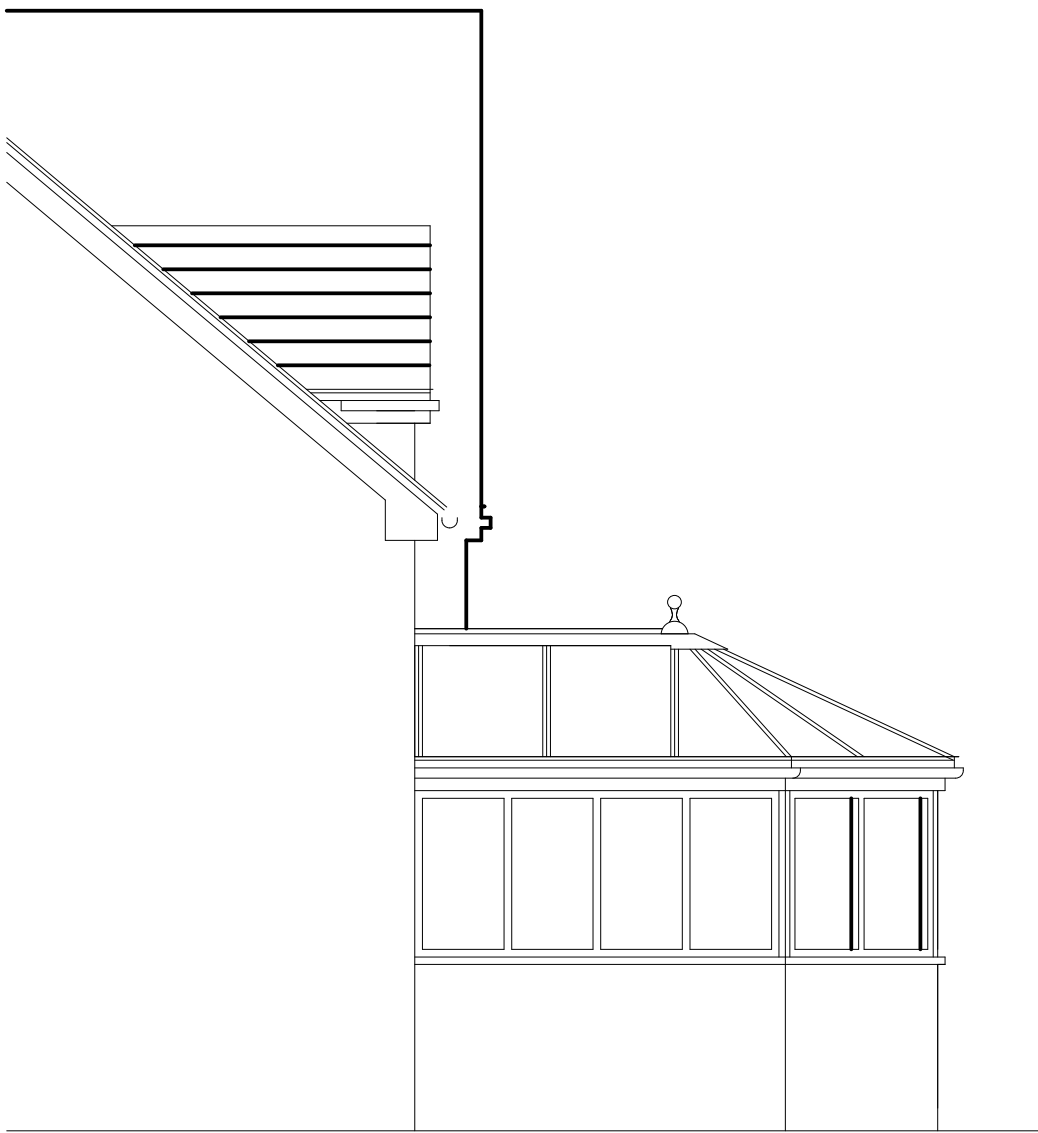

SIDE ELEVATION

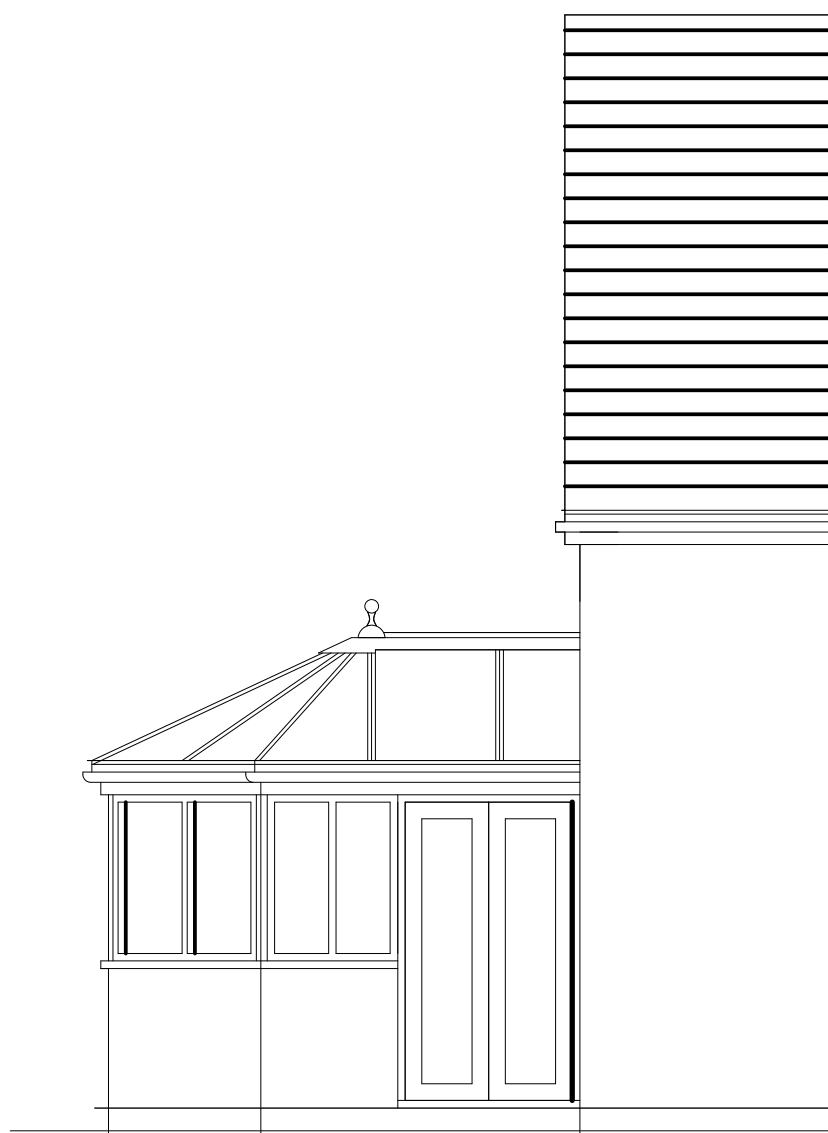


SIDE ELEVATION

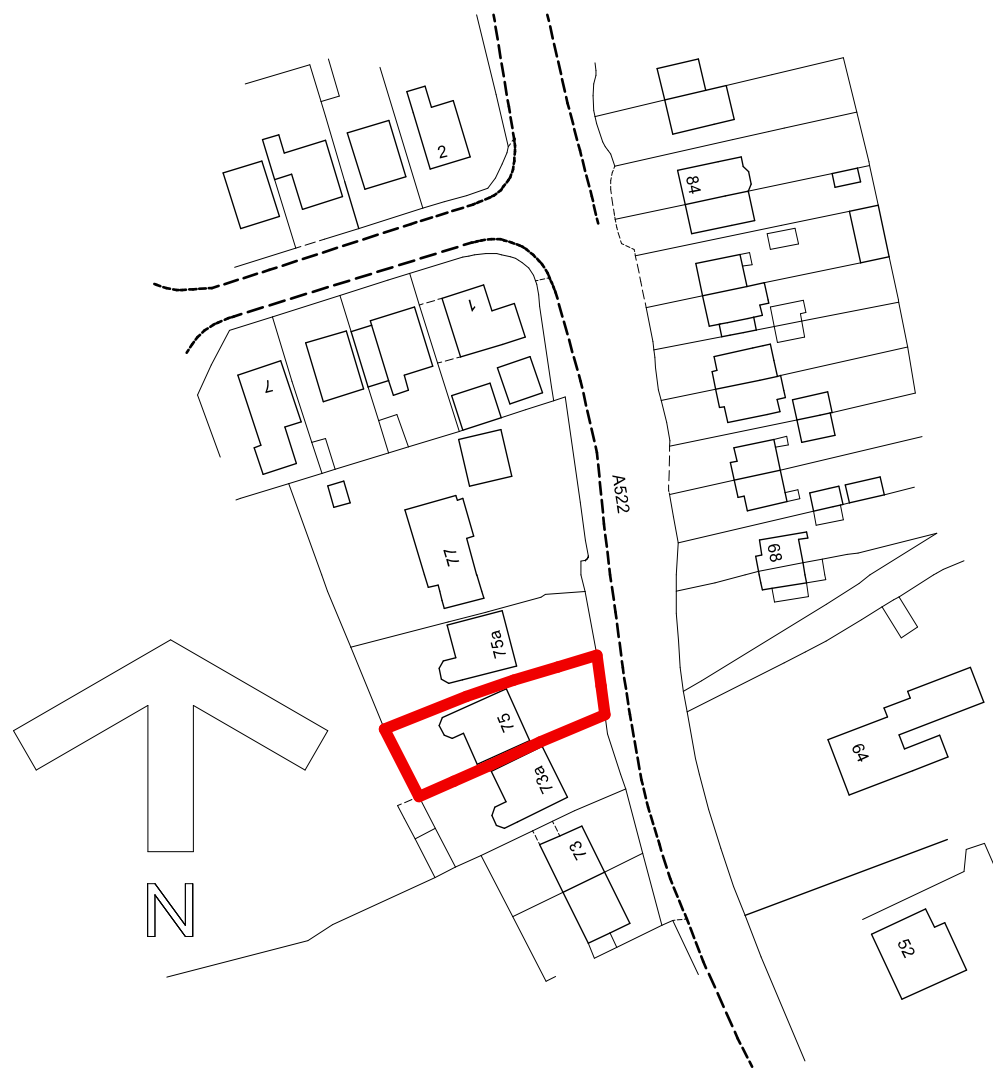


Ordnance Survey (c) Crown Copyright 2021. All rights reserved. Licence number 100022432

LOCATION PLAN

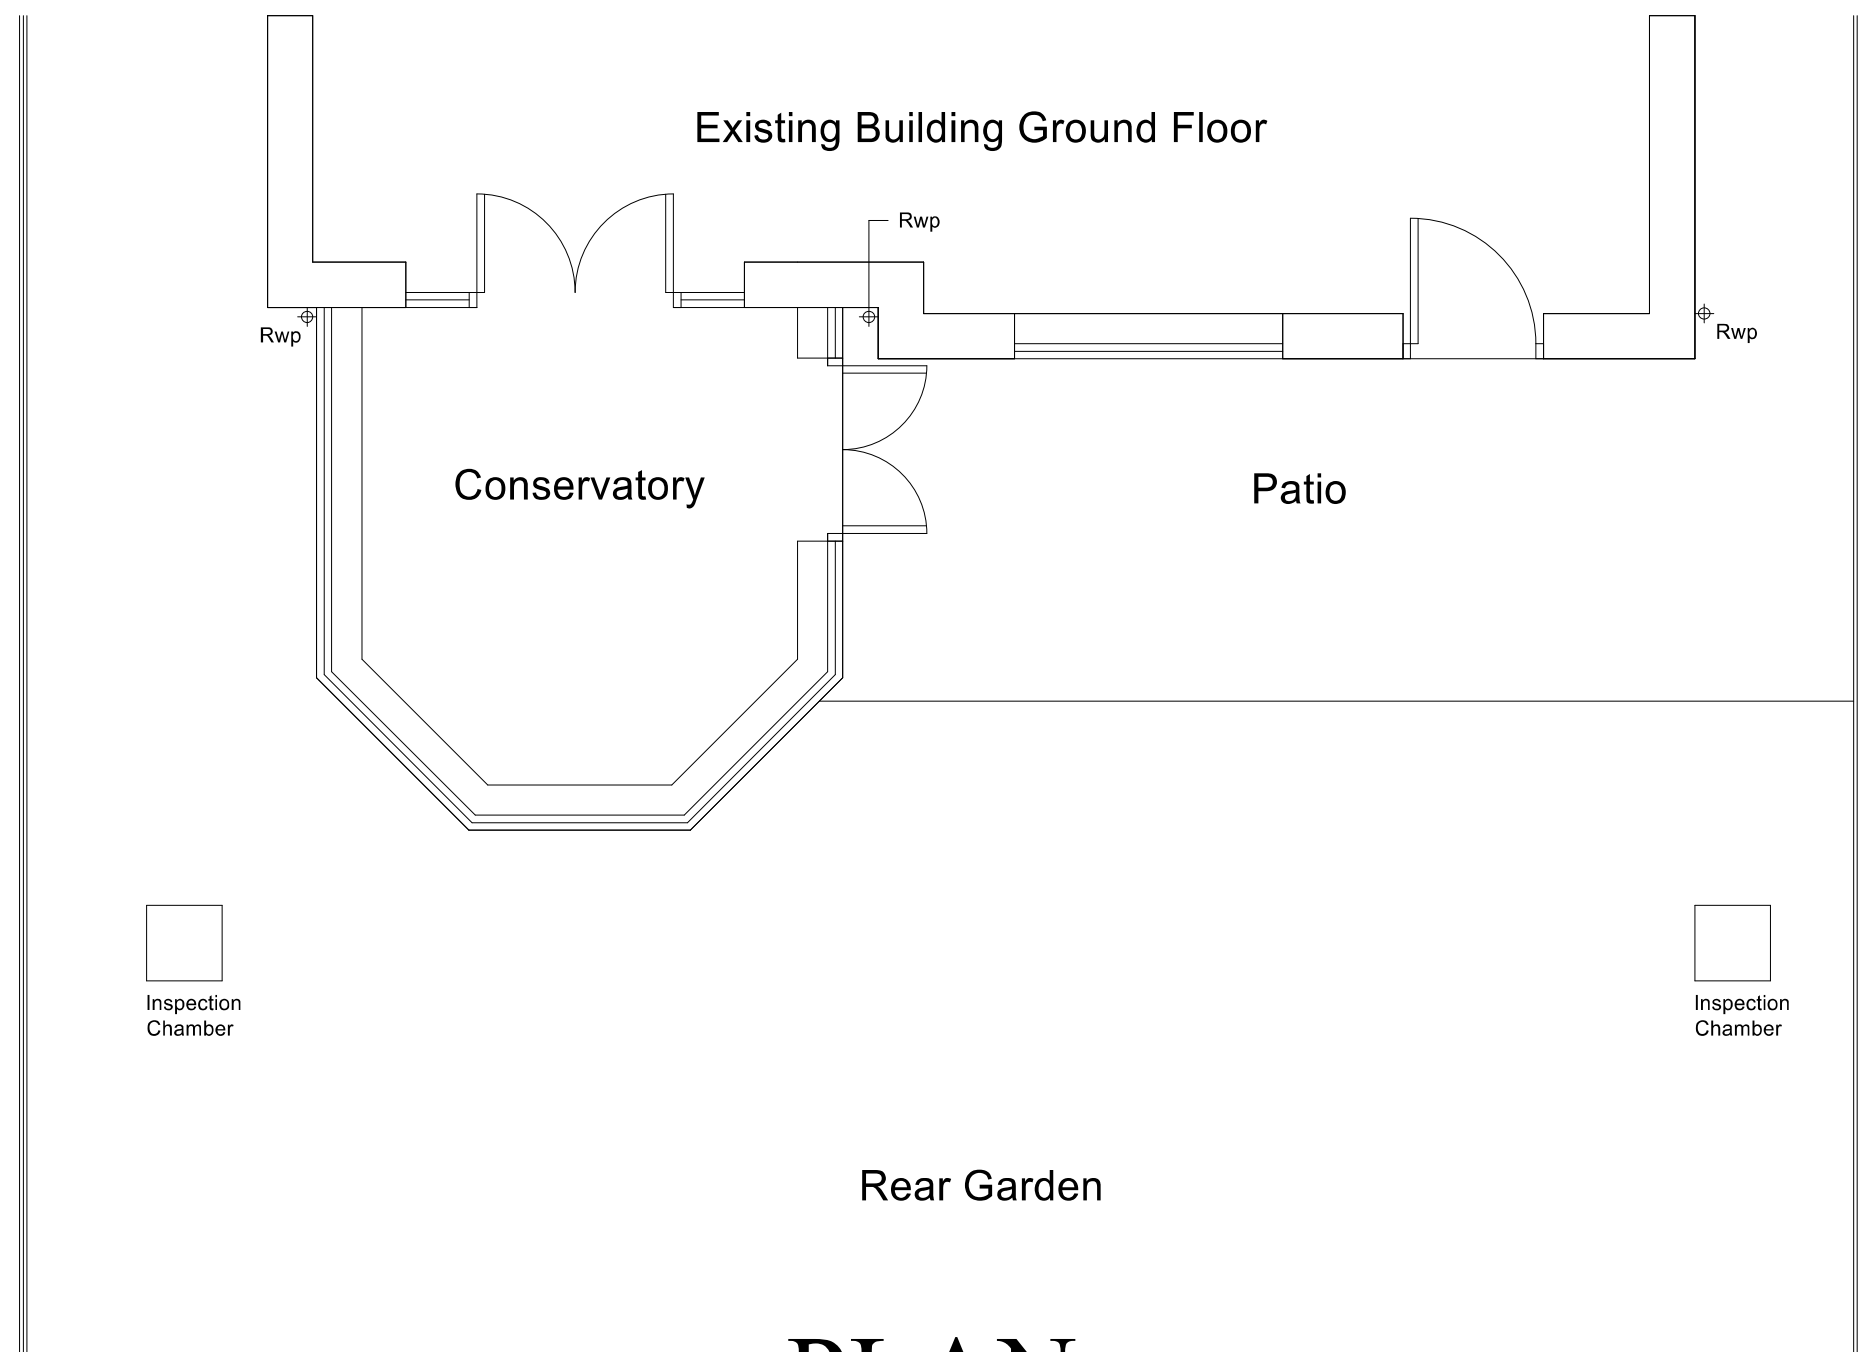

PLAN

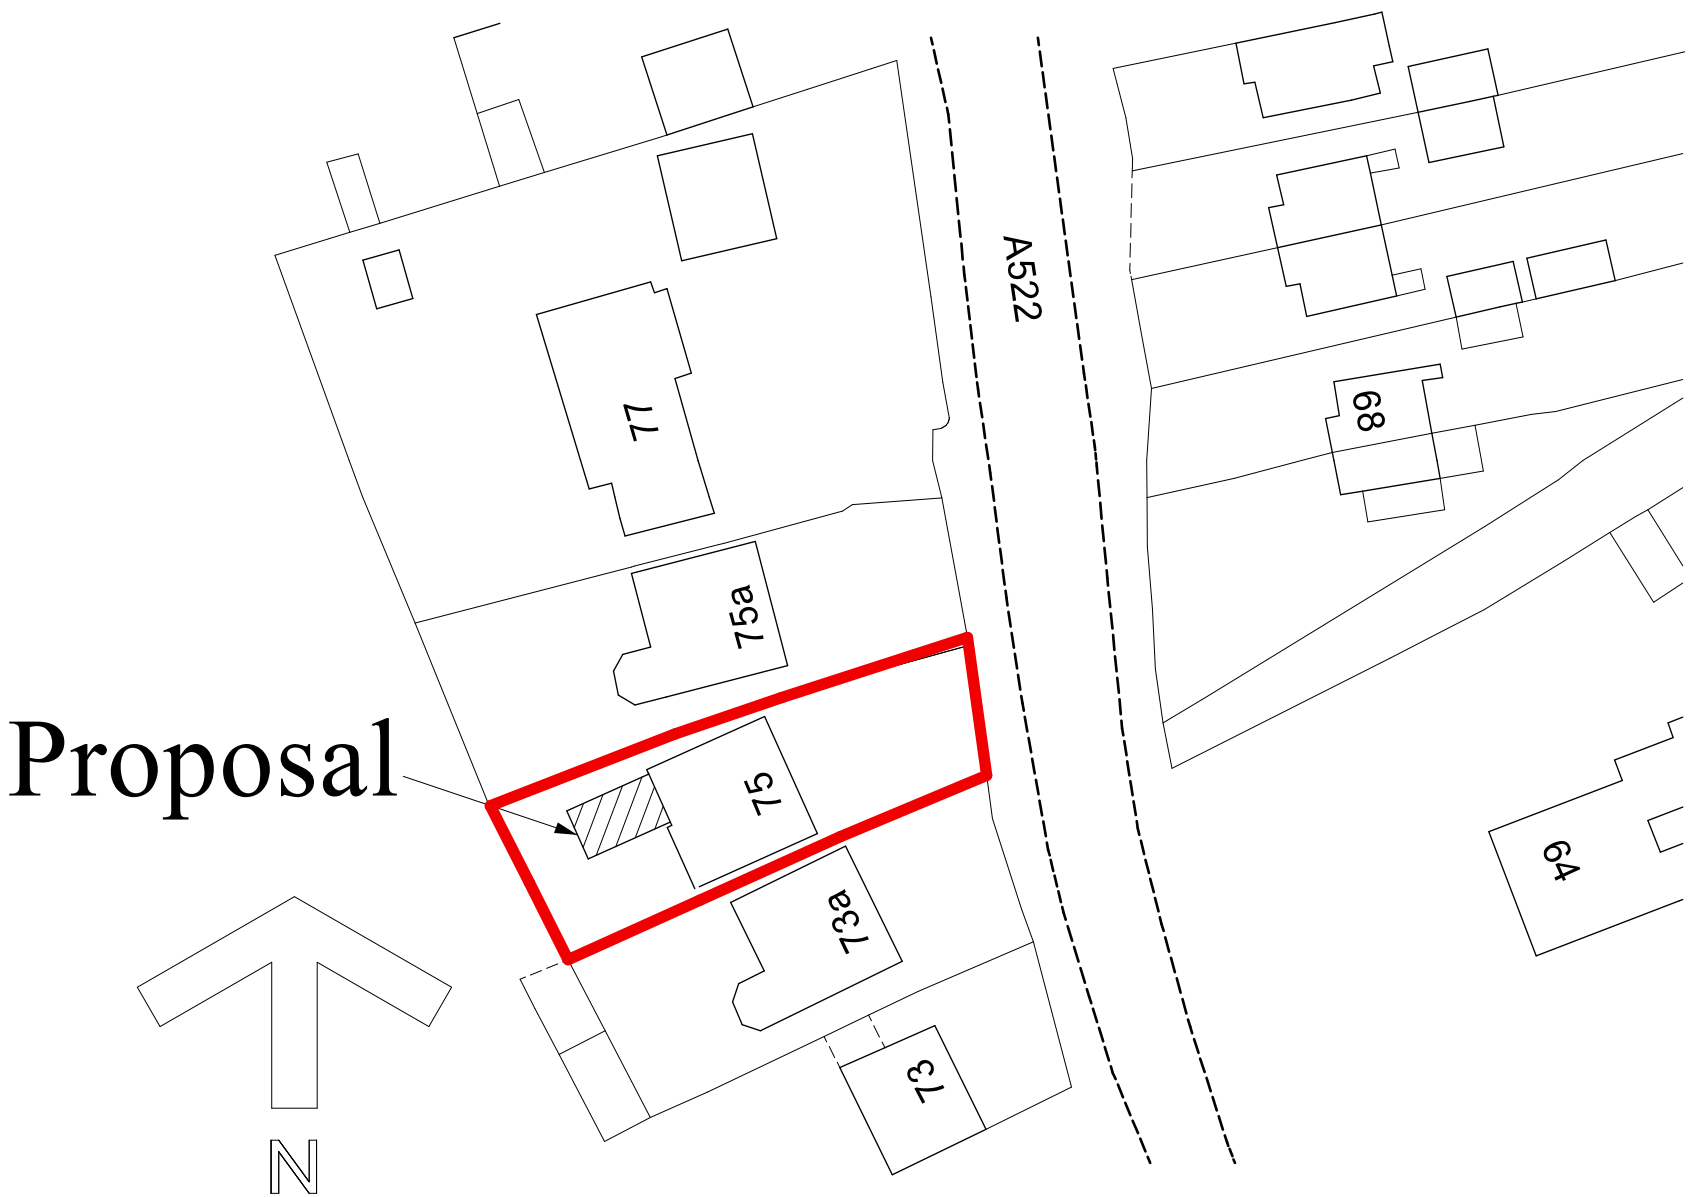

BLOCK PLAN

MR. D. MALLINSON

DATE APRIL 2021

PROPOSED EXTENSION

AT
75, CHEADLE ROAD,
TEAN,
STOKE-ON-TRENT,
STAFFS. ST10 4DR

SCALES (at A1):
PLAN 1:50
ELEVATIONS 1:50
BLOCK PLAN 1:500
LOCATION PLAN 1:1250

DRAWN BY:

MALCOLM SALES
QUANTITY SURVEYORS, DESIGNERS
& BUILDING COST CONSULTANTS
CHURCHILL SUITE,
LULWORTH HOUSE,
51, HIGH STREET,
CHEADLE, STOKE-ON-TRENT,
STAFFS. ST10 1AR
TEL: 01538 757233
MOB: 07889 225437
E-MAIL: Malcolm.sales@salesqs.co.uk

AS EXISTING

FOR PLANNING & BUILDING
REGULATIONS APPLICATIONS

DRAWING NR. 2102/15/01