


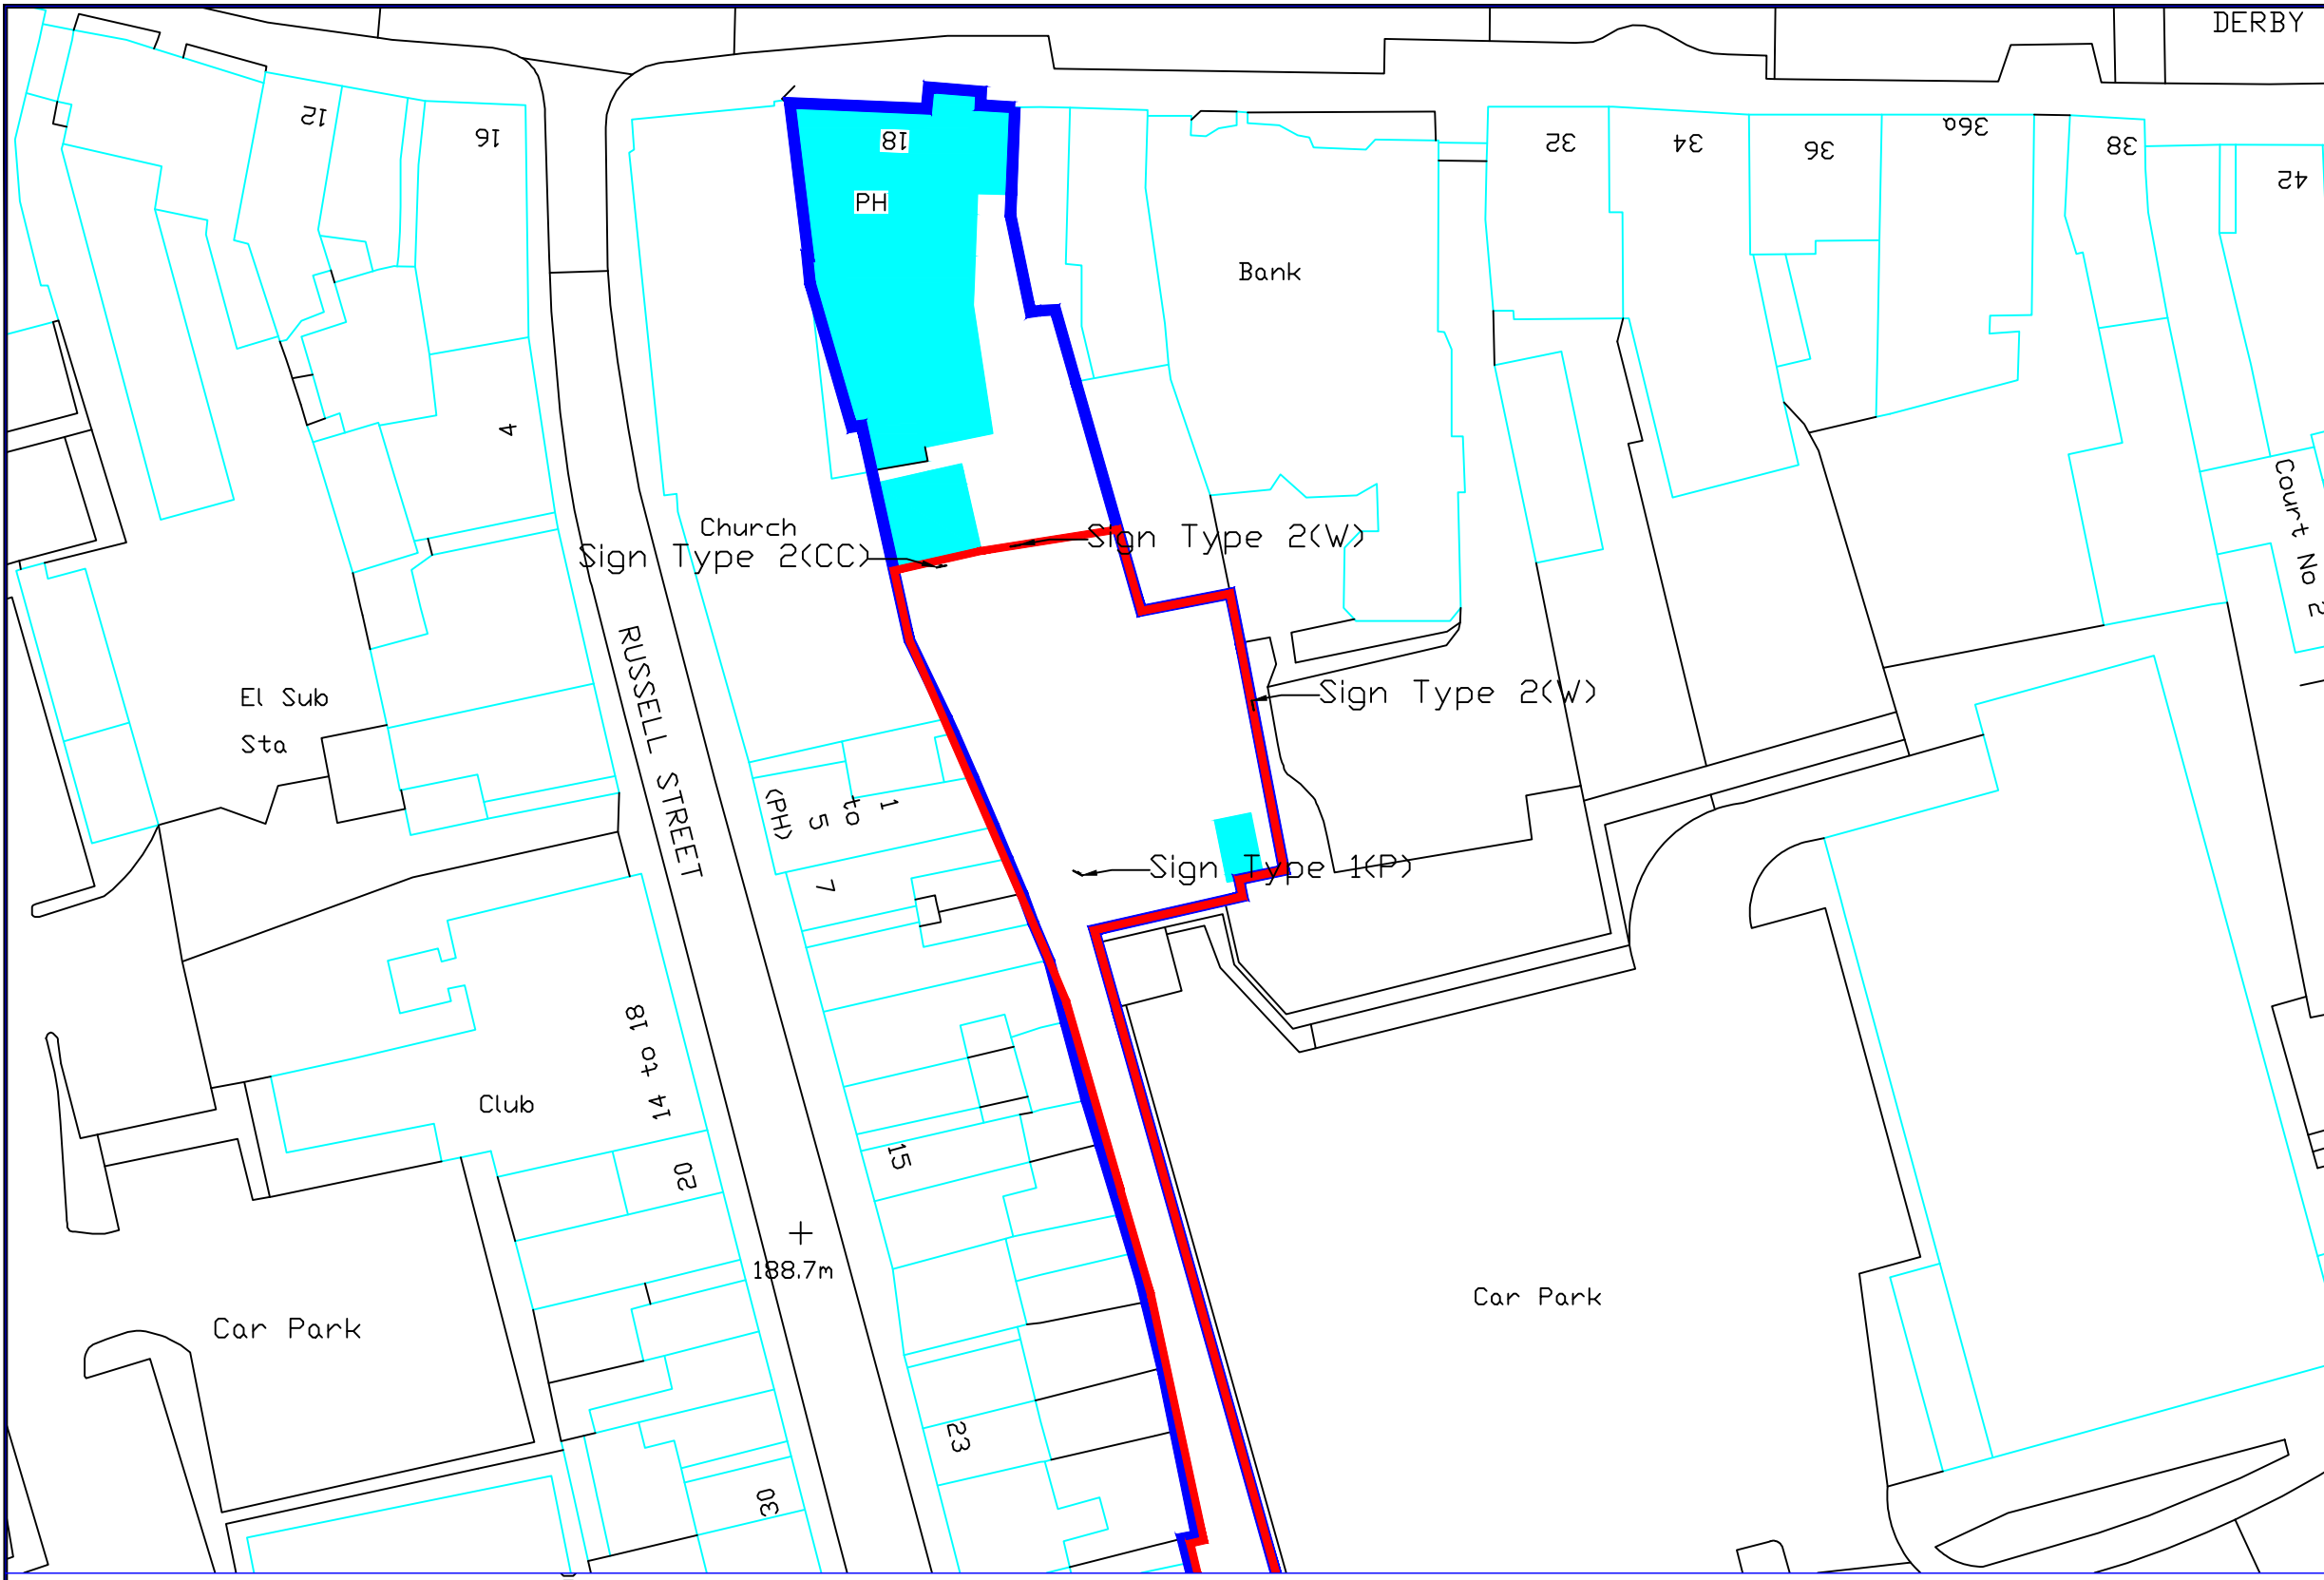

Notes:

1. Contractors to check dimensions and notify any discrepancies or errors to the company immediately.
2. Work to figured dimensions only and to be checked before commencement of work on site.
3. Drawing to be used for planning purposes only.
4. All dimensions in millimeters unless otherwise stated.

Legend

Location Plan

Site Plan

(P) Pole Mounted

(W) Wall Mounted

(CC) Camera Column Mounted

Rev	Purpose Of Issue	Drn	Ckd	App	Date
ParkingEye car park solutions Office Contact: 40 Eaton Avenue, Matrix Park Buckshaw Village, Chorley, Lancashire, PR7 7NA Tel: 01772 450 970 Fax: 01772 450 979 Email: Planning@parkingeye.co.uk Client: Titanic Brewery Co Limited Project: The Roebuck Leek Title: Signage Plan Purpose: Information Drawn: <i>Gemma Lang</i> Date: 04/06/2021 Status: Planning Checked: <i>G. Lang</i> Date: Scale @ A3: 1:500 Approved: <i>G. Lang</i> Date: Drg. No: C-26737-003 Rev: C					