


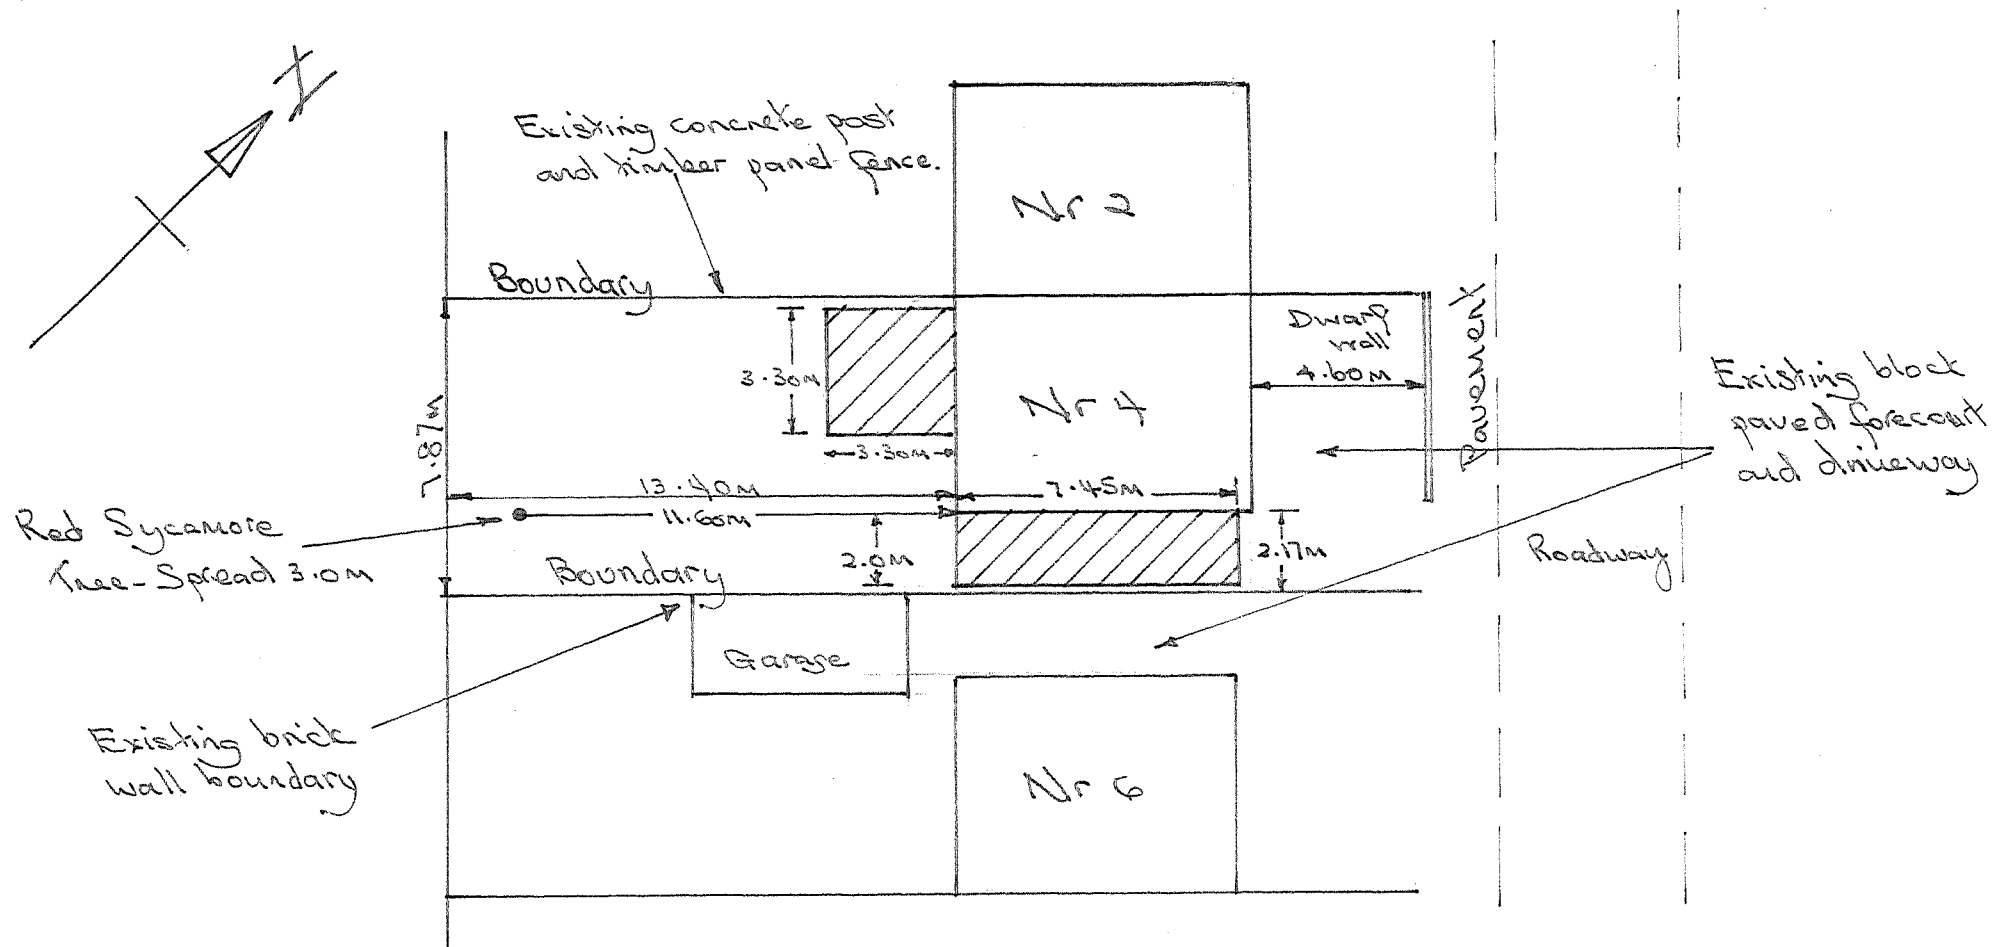

SITE PLAN OF 4, MILFORD AVENUE, WERRINGTON, STOKE-ON-TRENT FOR MR.S.McATEER

APPLICATION REF SMD/2021/0256

SCALE 1:200

DATE - MAY, 2021