

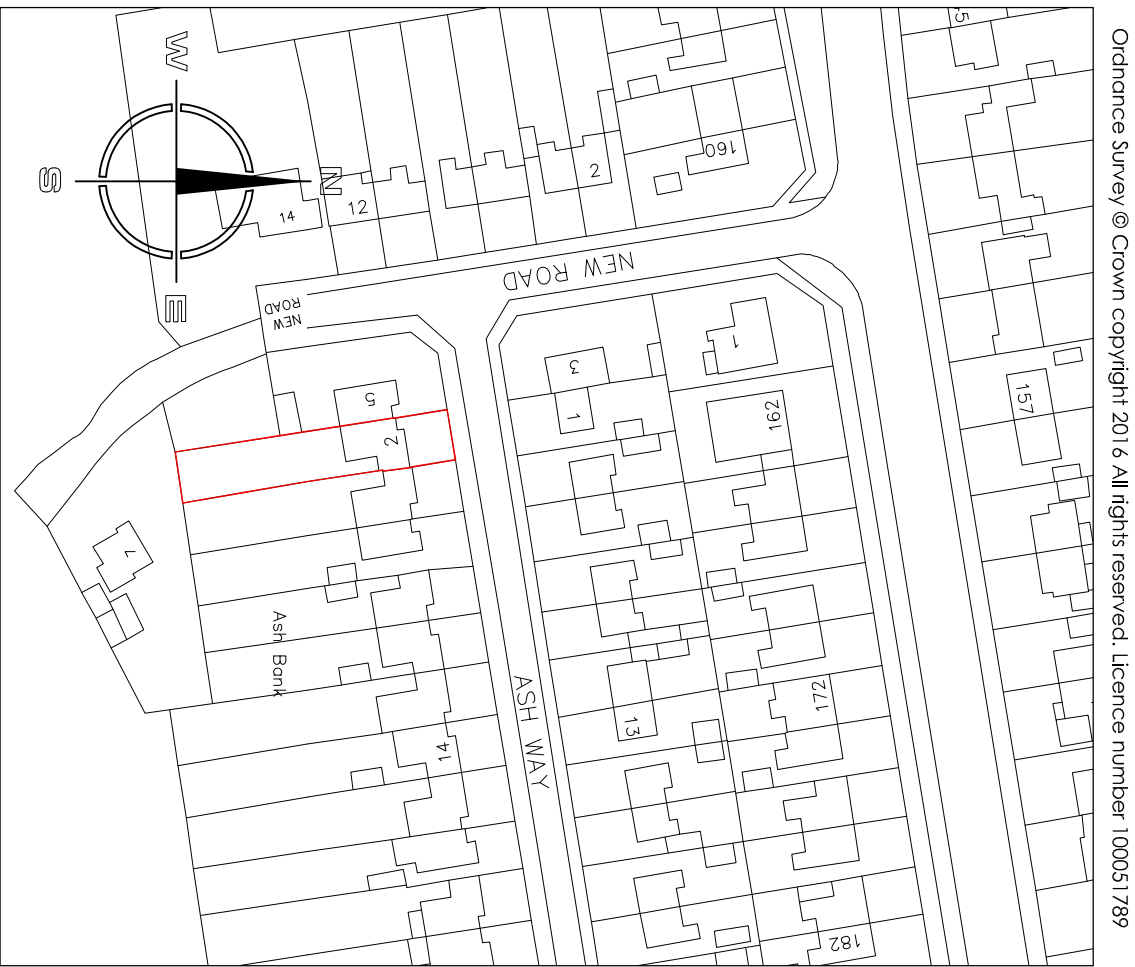


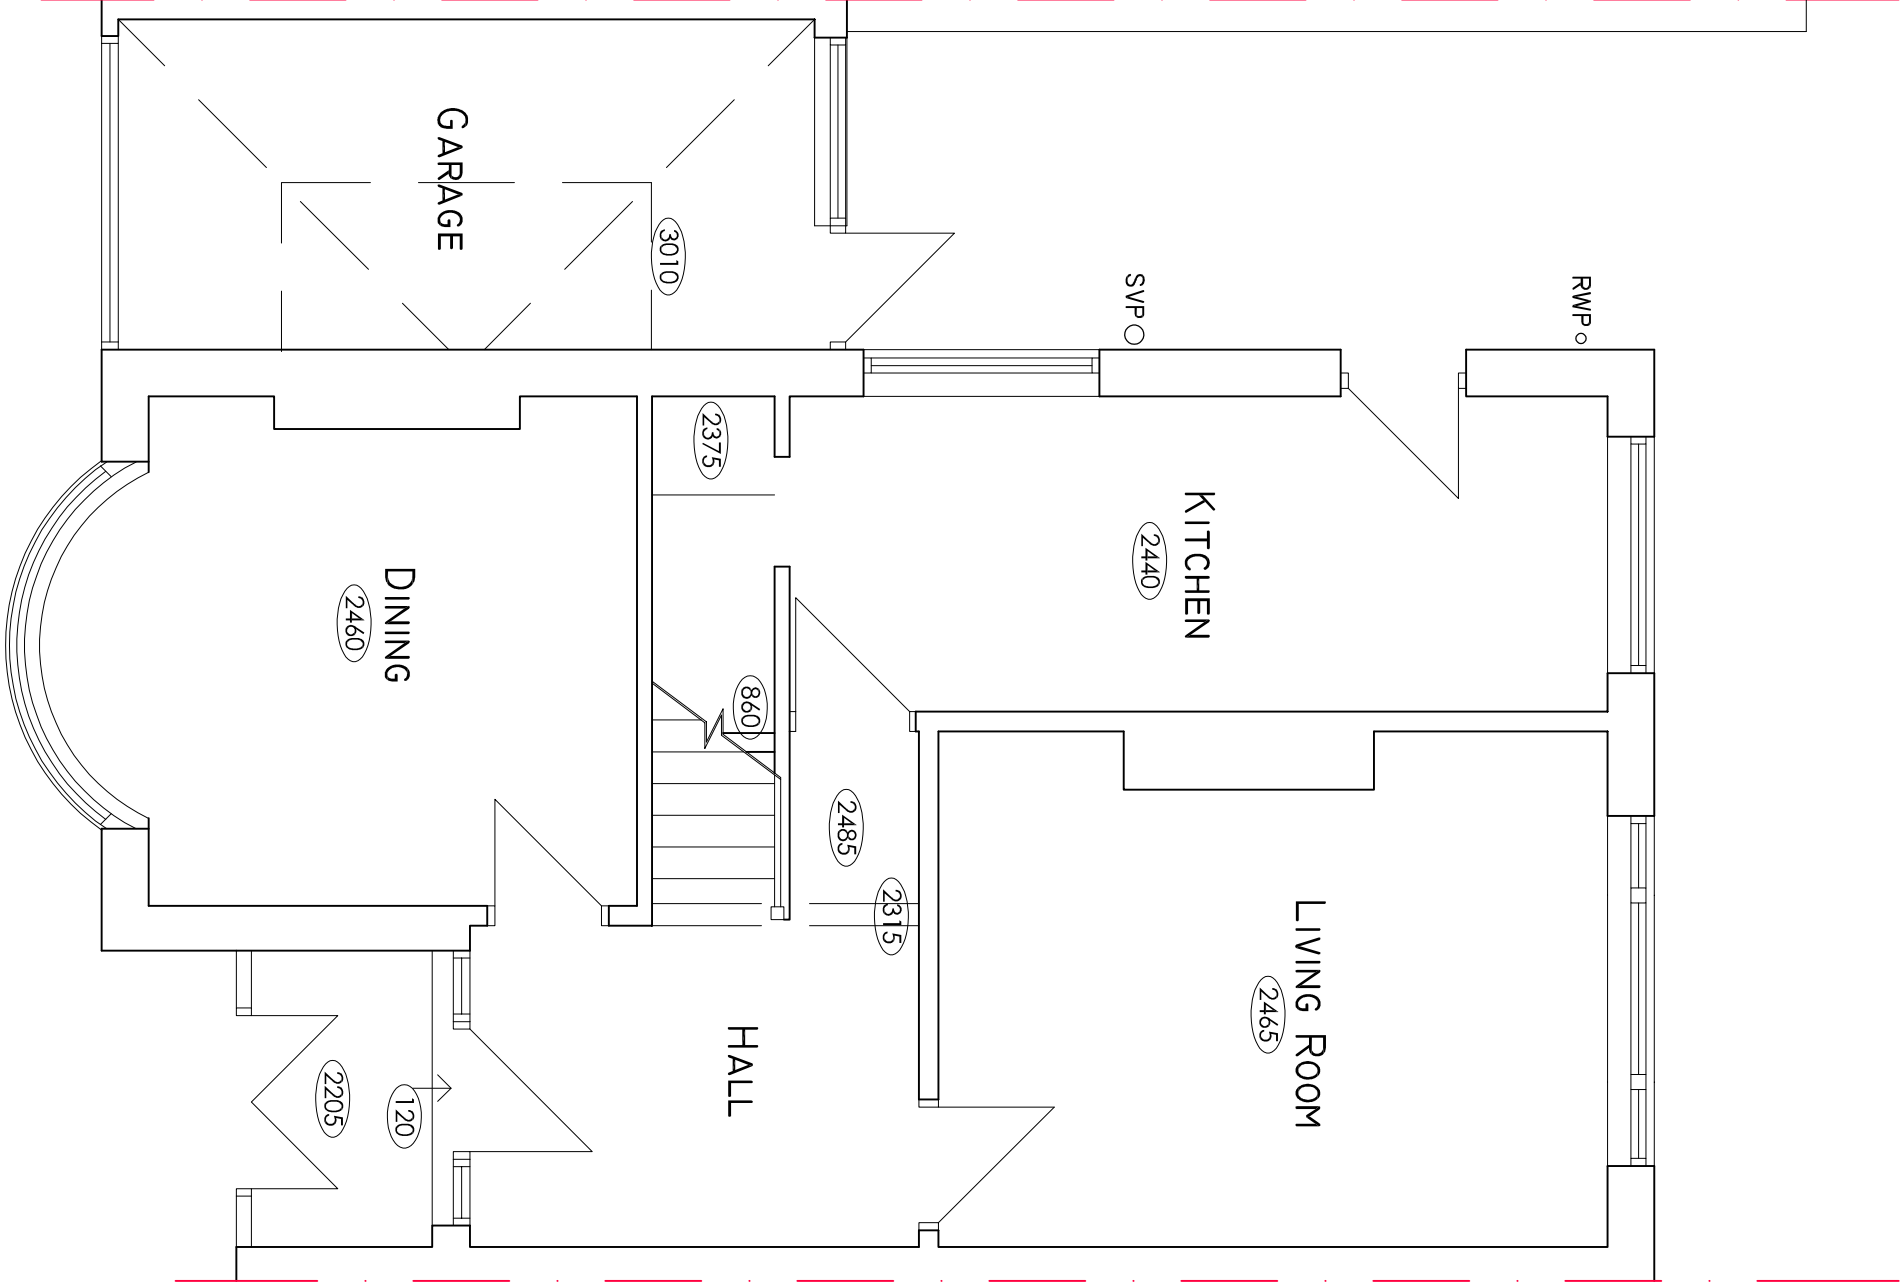


Ordnance Survey © Crown copyright 2016 All rights reserved. Licence number 100051789

REAR ELEVATION

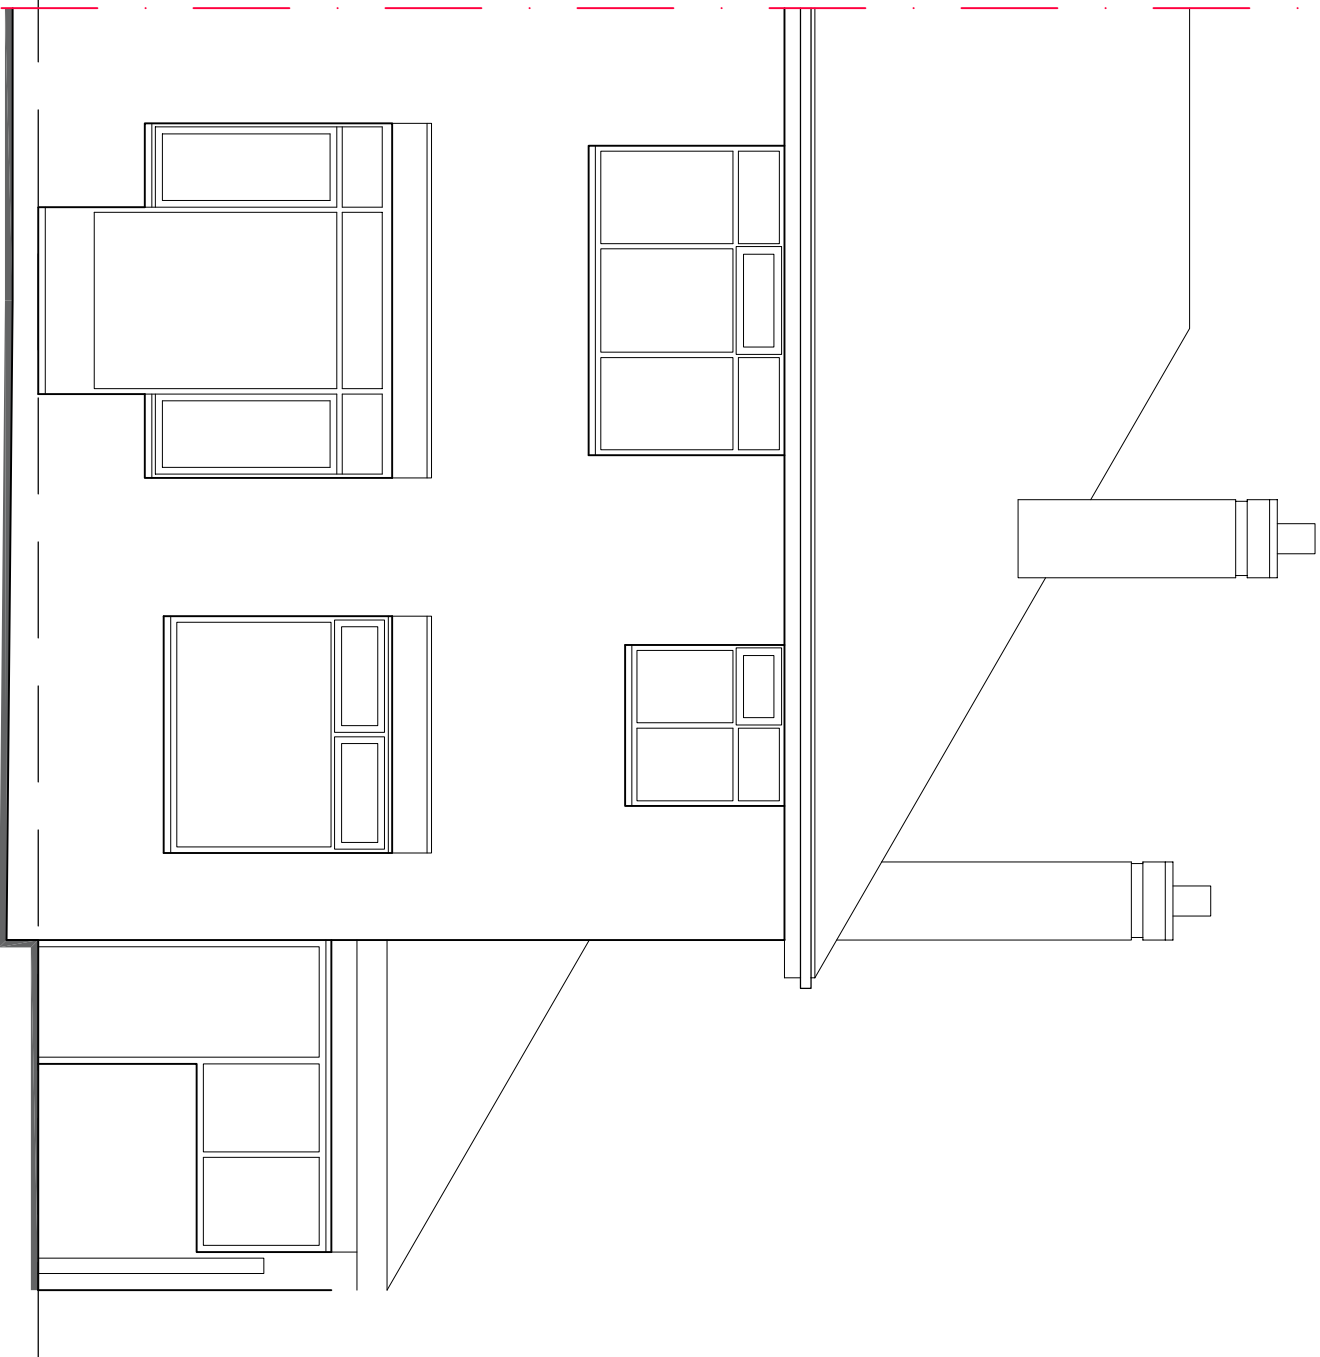

GROUND FLOOR PLAN

SIDE ELEVATION

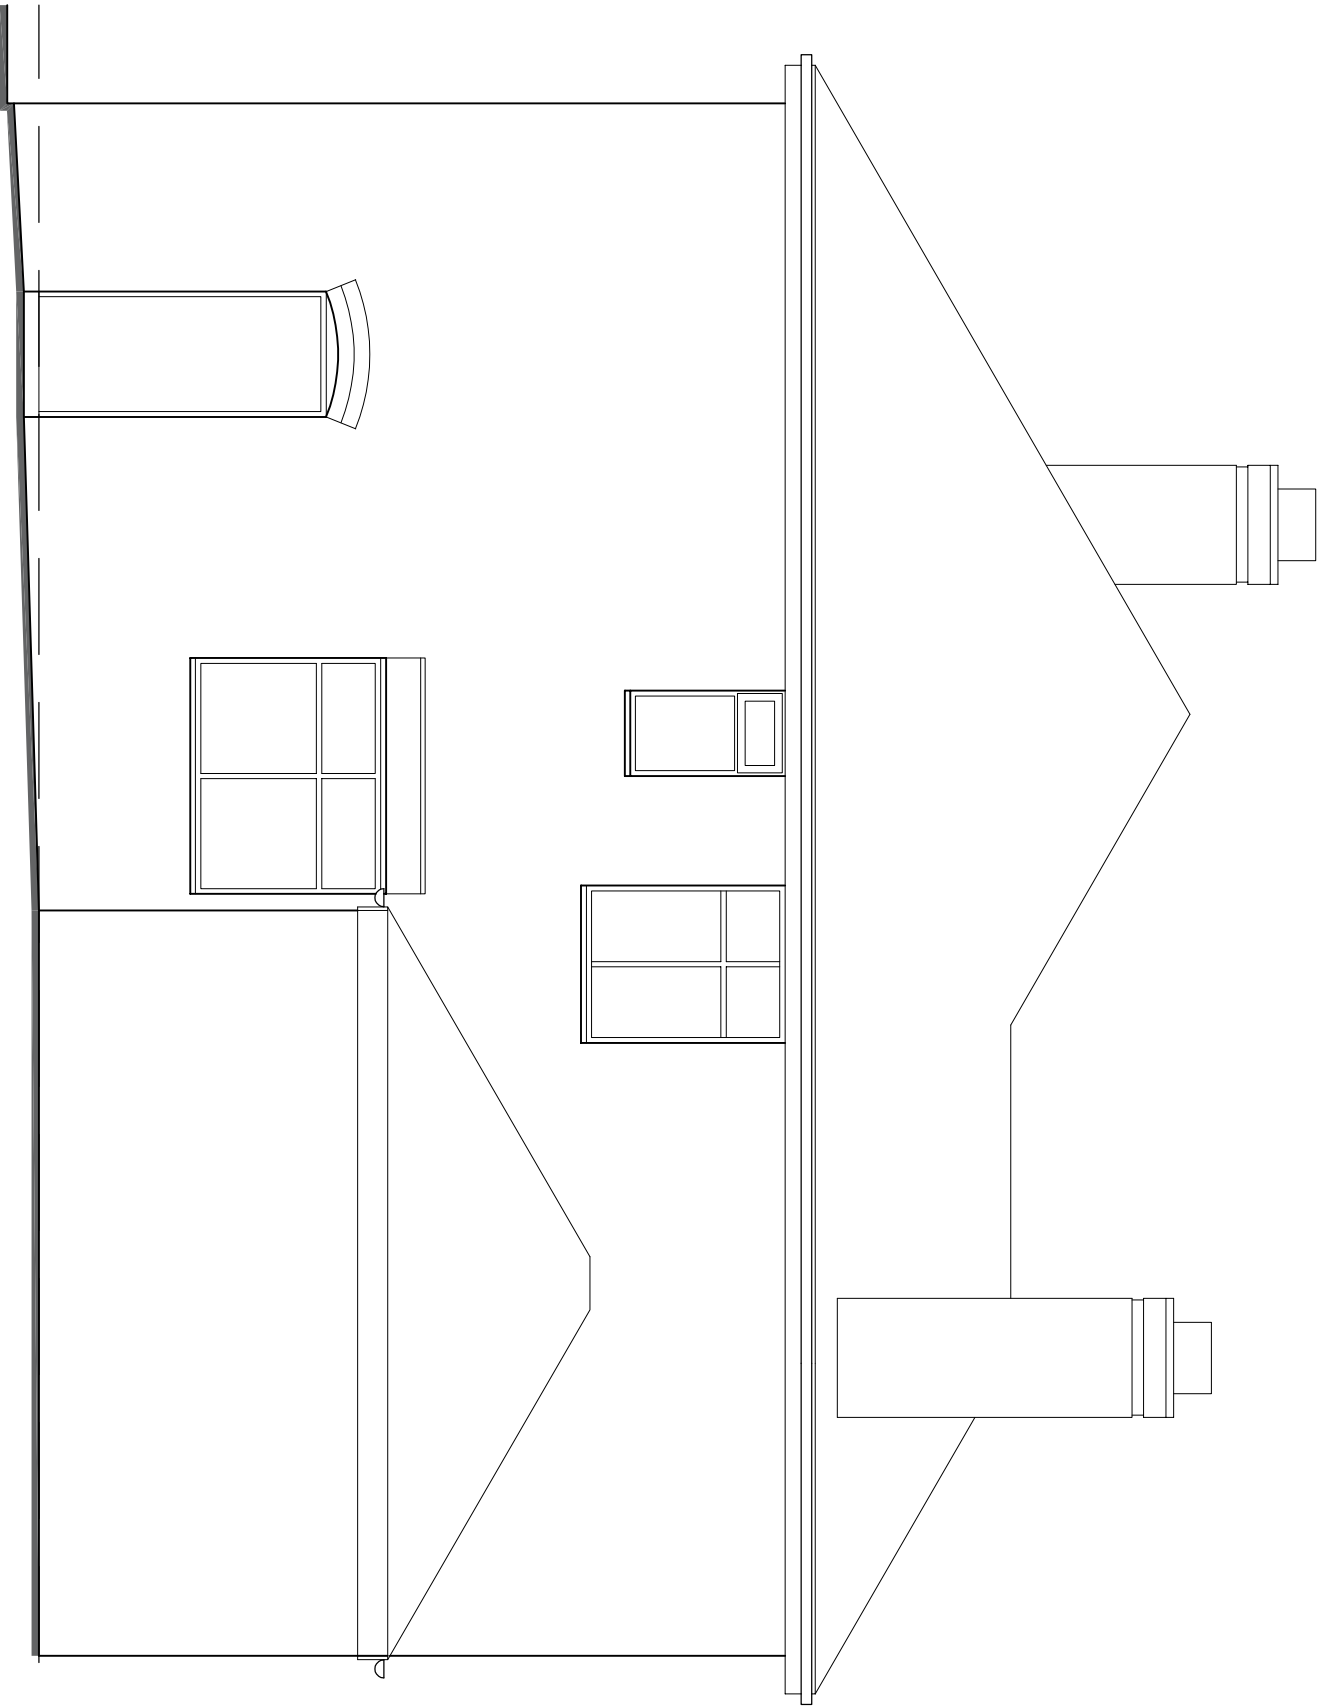

Architects & Development

01782 479644
info@mode—architects.co.uk
www.mode—architects.co.uk

Client Ms Cooper

Project Side Extension to Existing Kitchen
to Open up in Existing Kitche
at 2 Ash way, ST2 9DZ

Title Plans and Elevations as Existing

Status Survey			
Scale @A2	Date	Drawn	Checked
1: 50	Mar '21	KLB	
Drawing No.			Rev
21 024 AL (0) 01			