


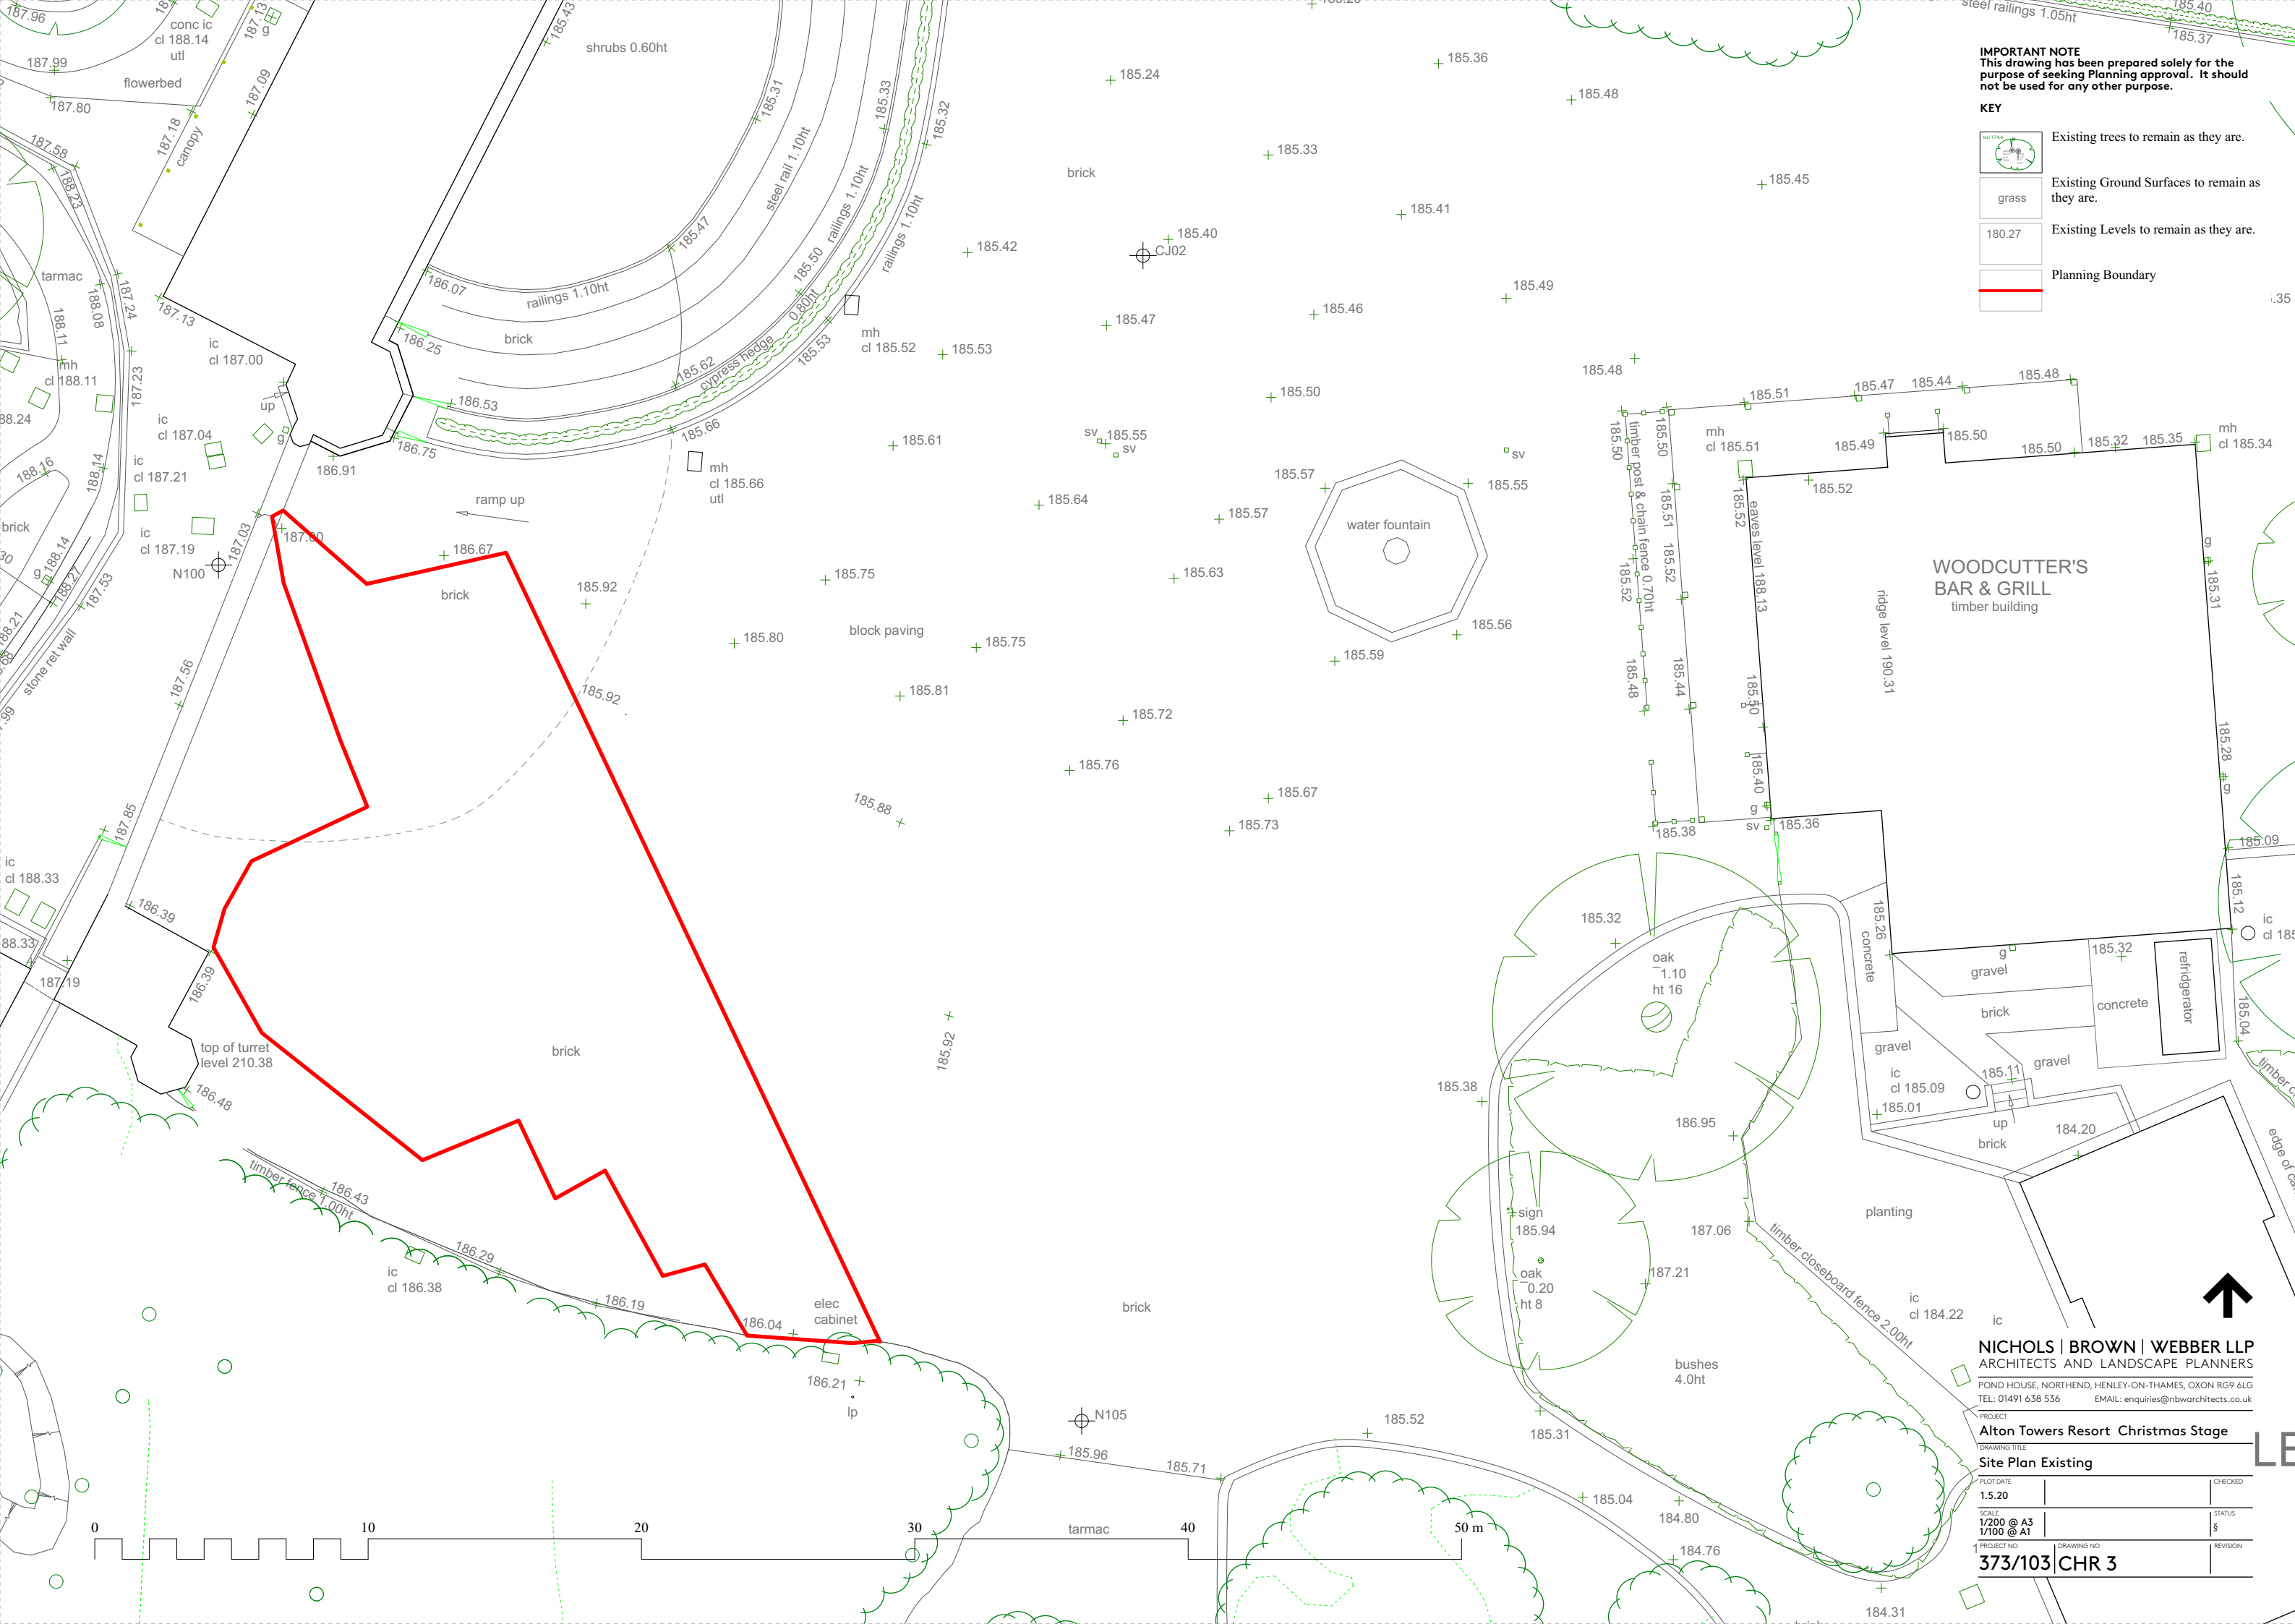

IMPORTANT NOTE
This drawing has been prepared solely for the purpose of seeking Planning approval. It should not be used for any other purpose.

KEY

-  Existing trees to remain as they are.
-  Existing Ground Surfaces to remain as they are.
-  Existing Levels to remain as they are.
-  Planning Boundary

WOODCUTTER'S BAR & GRILL
timber building

NICHOLS | BROWN | WEBBER LLP
ARCHITECTS AND LANDSCAPE PLANNERS
POND HOUSE, NORTHEND, HENLEY-ON-THAMES, OXON RG9 6LG
TEL: 01491 638 536 EMAIL: enquiries@nbwarchitects.co.uk

PROJECT Alton Towers Resort Christmas Stage		
DRAWING TITLE Site Plan Existing		
PLOT DATE 1.5.20	CHECKED	
SCALE 1/200 @ A3 1/100 @ A1	STATUS	
PROJECT NO 373/103	DRAWING NO CHR 3	REVISION