


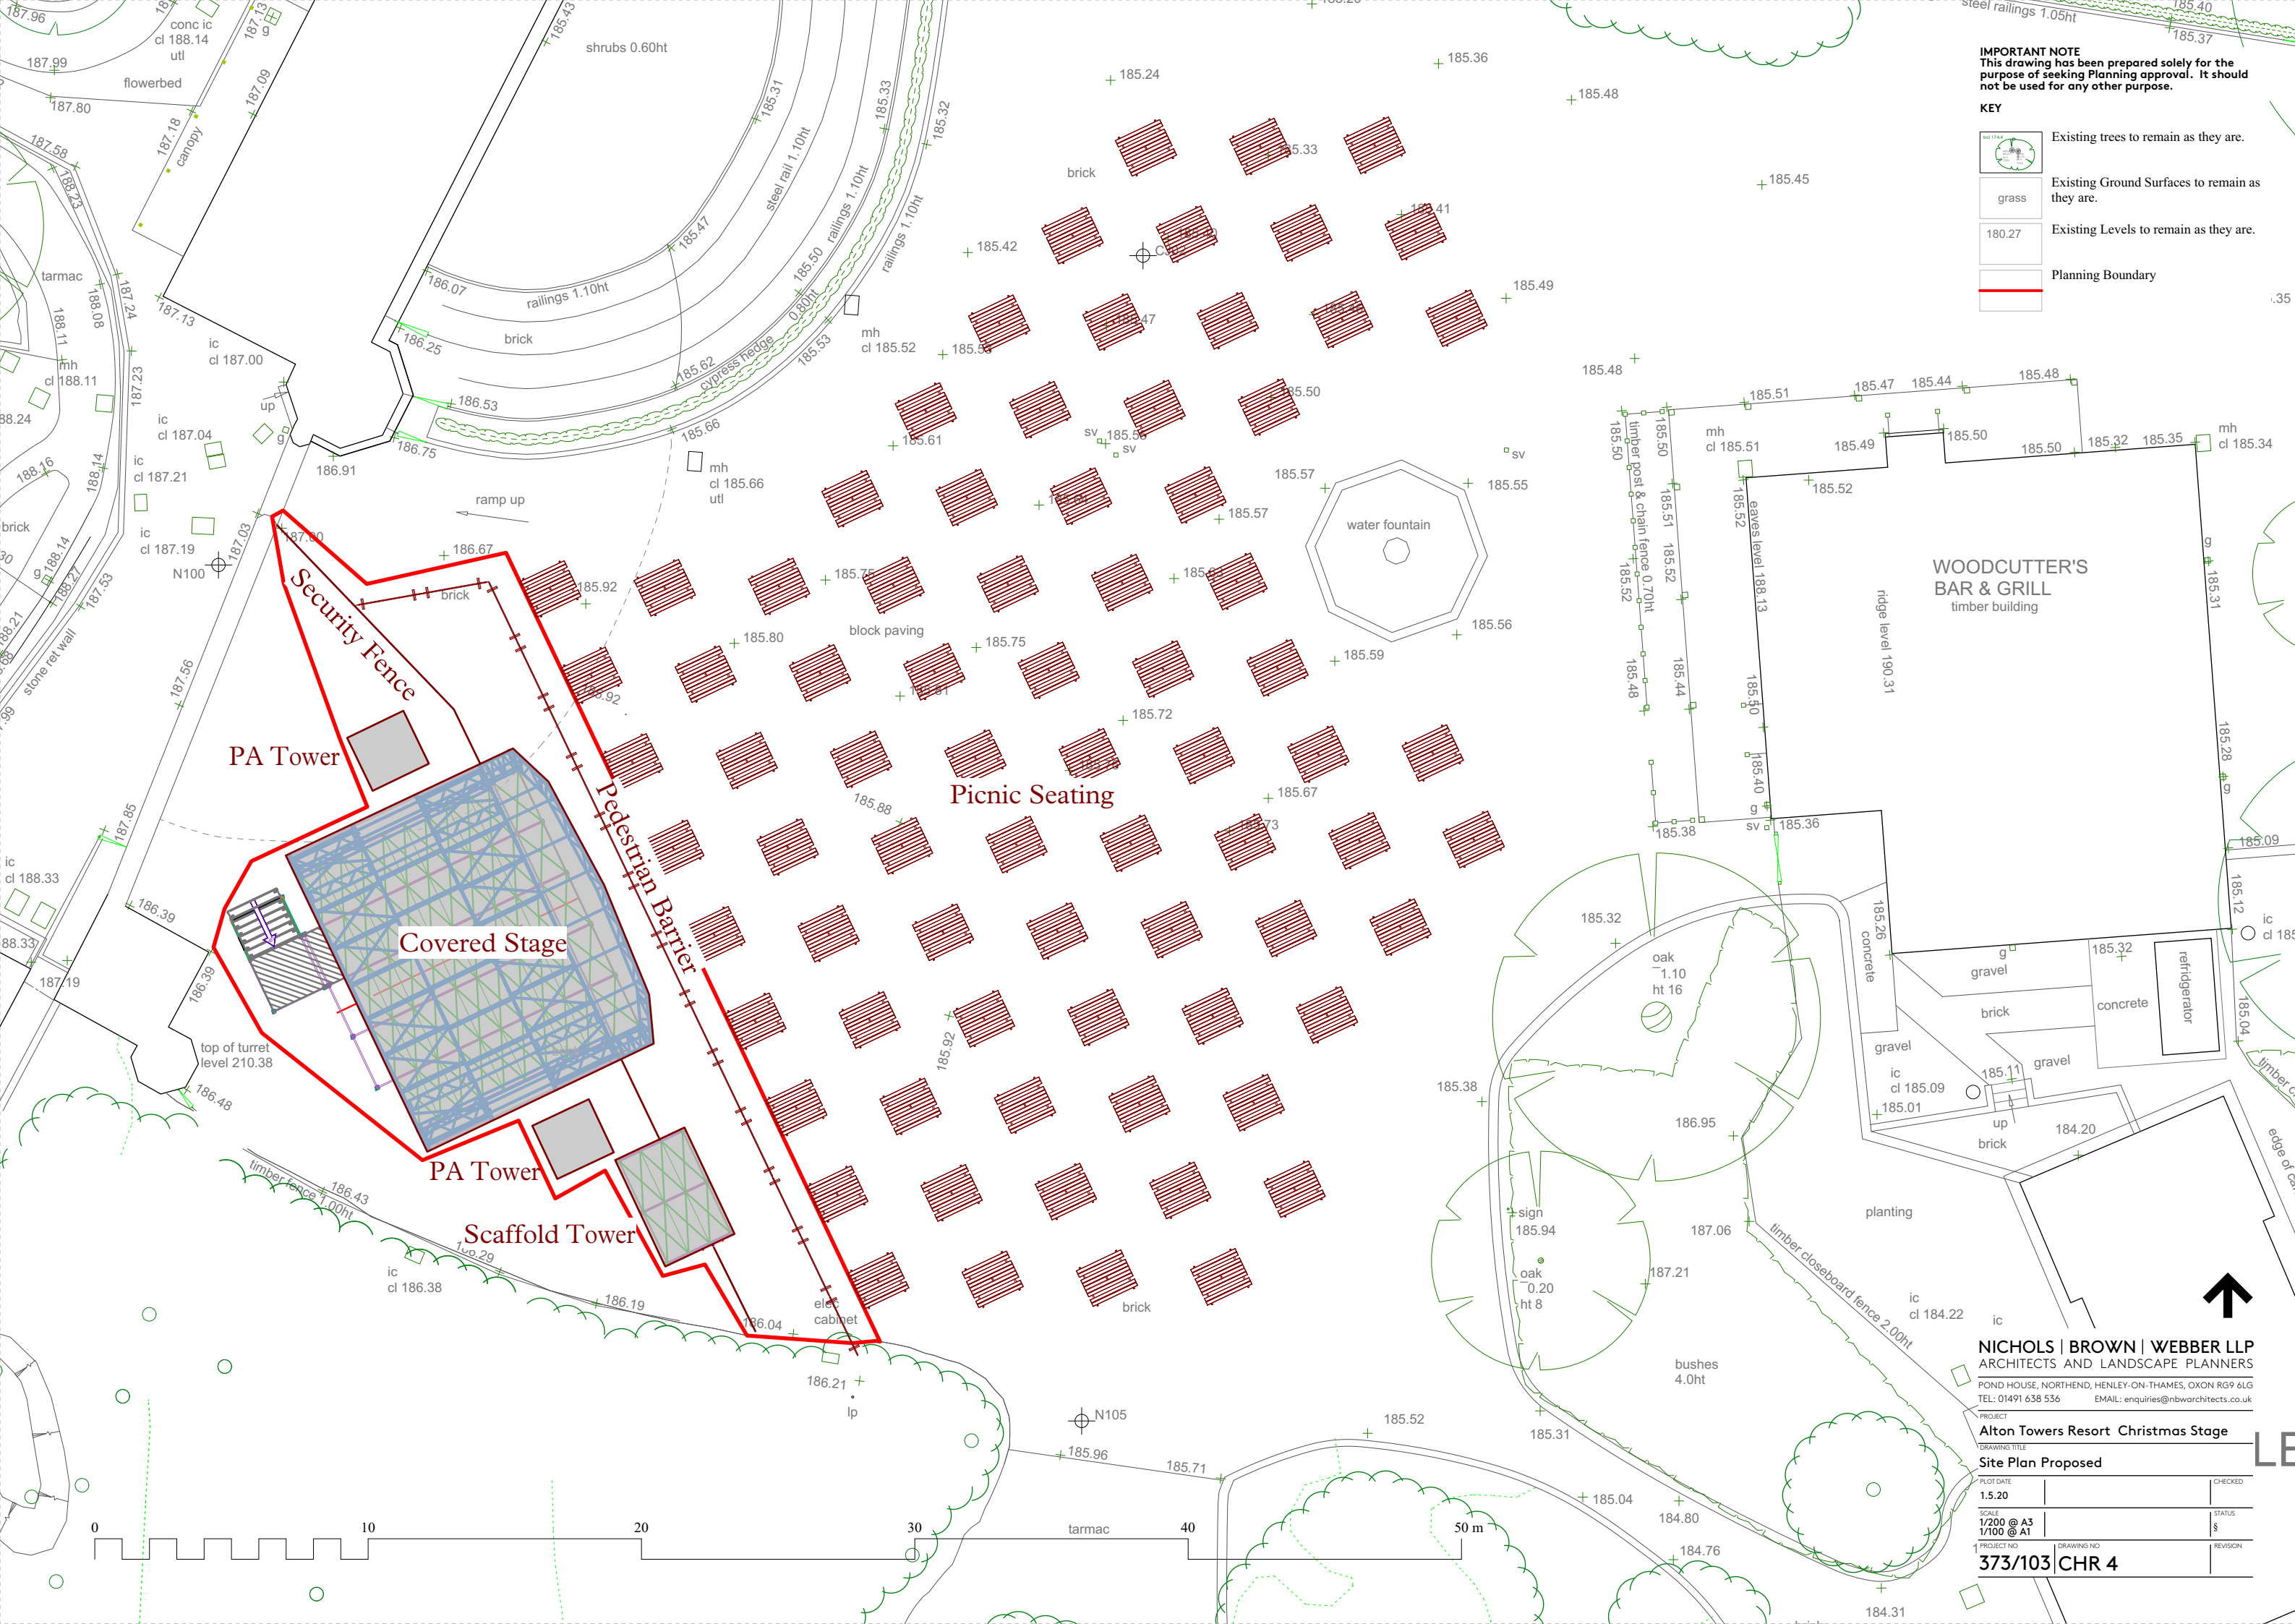

**IMPORTANT NOTE**  
This drawing has been prepared solely for the purpose of seeking Planning approval. It should not be used for any other purpose.

**KEY**



Existing trees to remain as they are.



Existing Ground Surfaces to remain as they are.



Existing Levels to remain as they are.



Planning Boundary

**WOODCUTTER'S BAR & GRILL**  
timber building

reiridgator

**NICHOLS | BROWN | WEBBER LLP**  
ARCHITECTS AND LANDSCAPE PLANNERS  
POND HOUSE, NORTHEND, HENLEY-ON-THAMES, OXON RG9 6LG  
TEL: 01491 638 536 EMAIL: enquiries@nbwarchitects.co.uk

**Alton Towers Resort Christmas Stage**  
Site Plan Proposed

|            |            |         |
|------------|------------|---------|
| PROJECT NO | DRAWING NO | CHECKED |
| 373/103    | CHR 4      |         |
| SCALE      | STATUS     |         |
| 1/200 @ A3 | \$         |         |
| 1/100 @ A1 | REVISION   |         |