




North East Elevation in Context. (Scale is true at facade of stage and through tower at right)

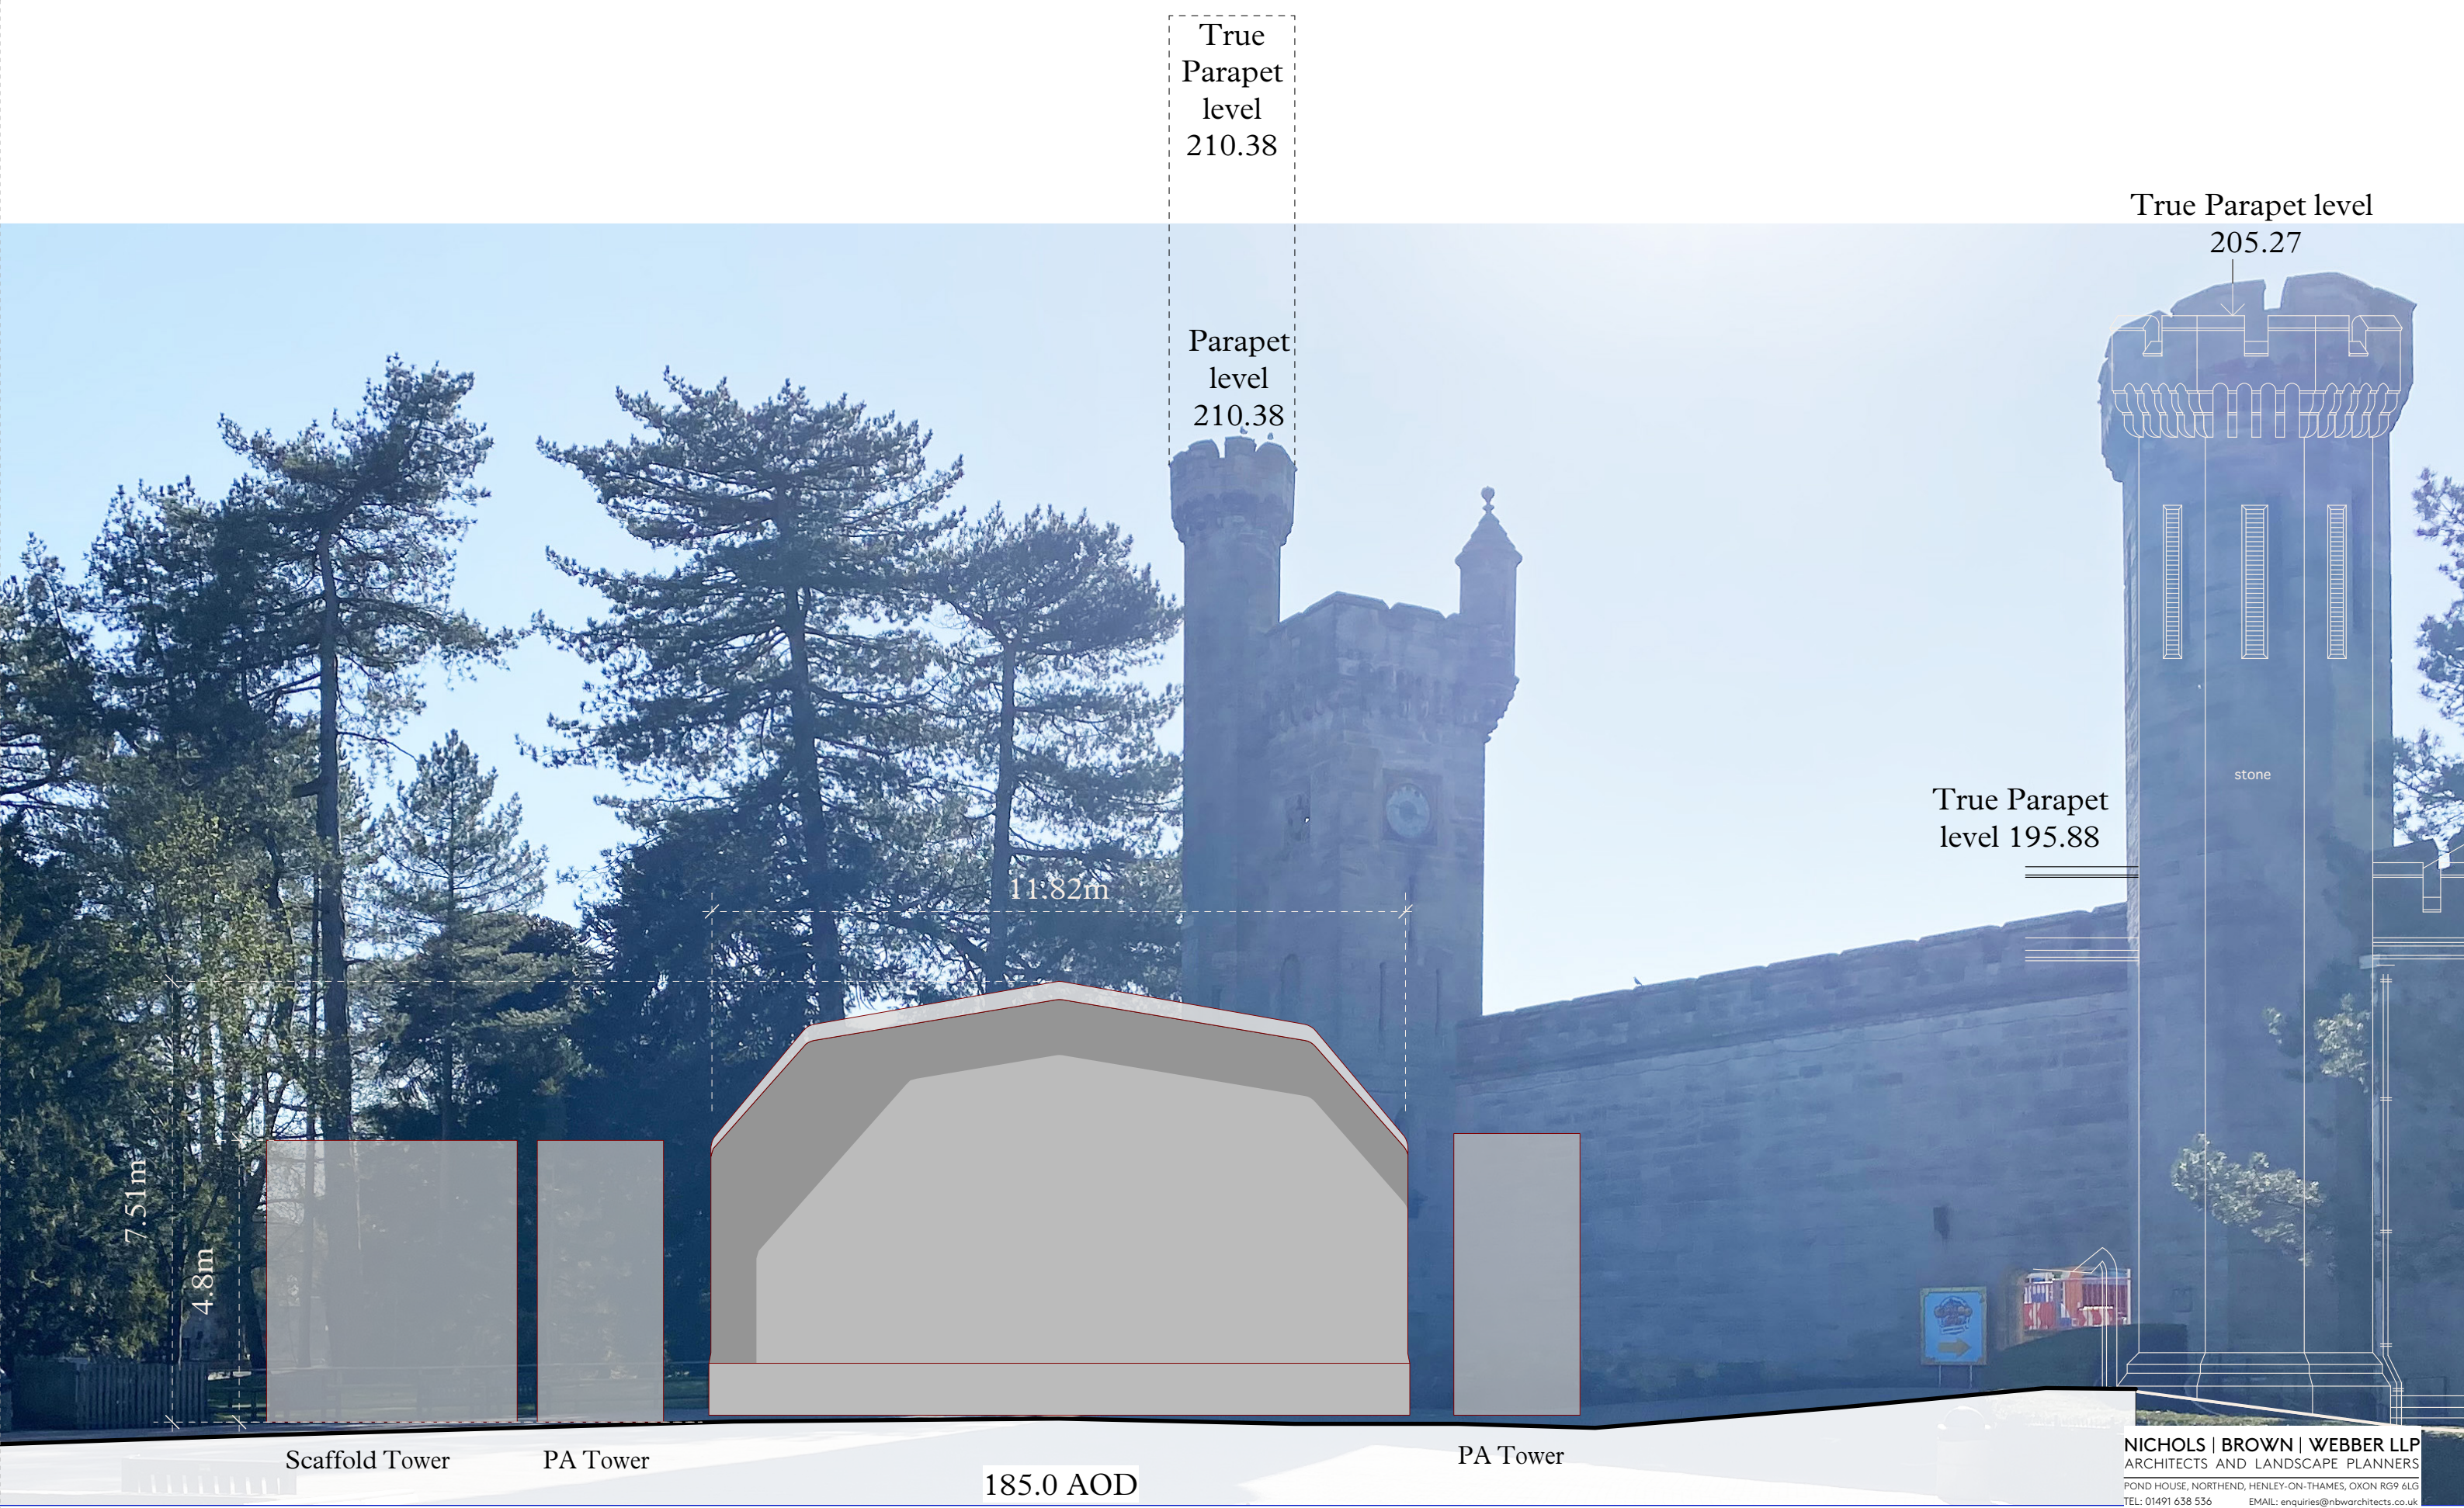

NICHOLS | BROWN | WEBBER LLP
ARCHITECTS AND LANDSCAPE PLANNERS
POND HOUSE, NORTHEND, HENLEY-ON-THAMES, OXON RG9 6LG
TEL: 01491 638 536 EMAIL: enquiries@nbwarchitects.co.uk

PROJECT Alton Towers Resort Christmas Stage		
DRAWING TITLE NE Elevation Proposed in Context		
PLOT DATE 1.5.20		CHECKED
SCALE 1/100 @ A3		STATUS §
PROJECT NO 373/103	DRAWING NO CHR 6	REVISION