


Floor Plan Proposed

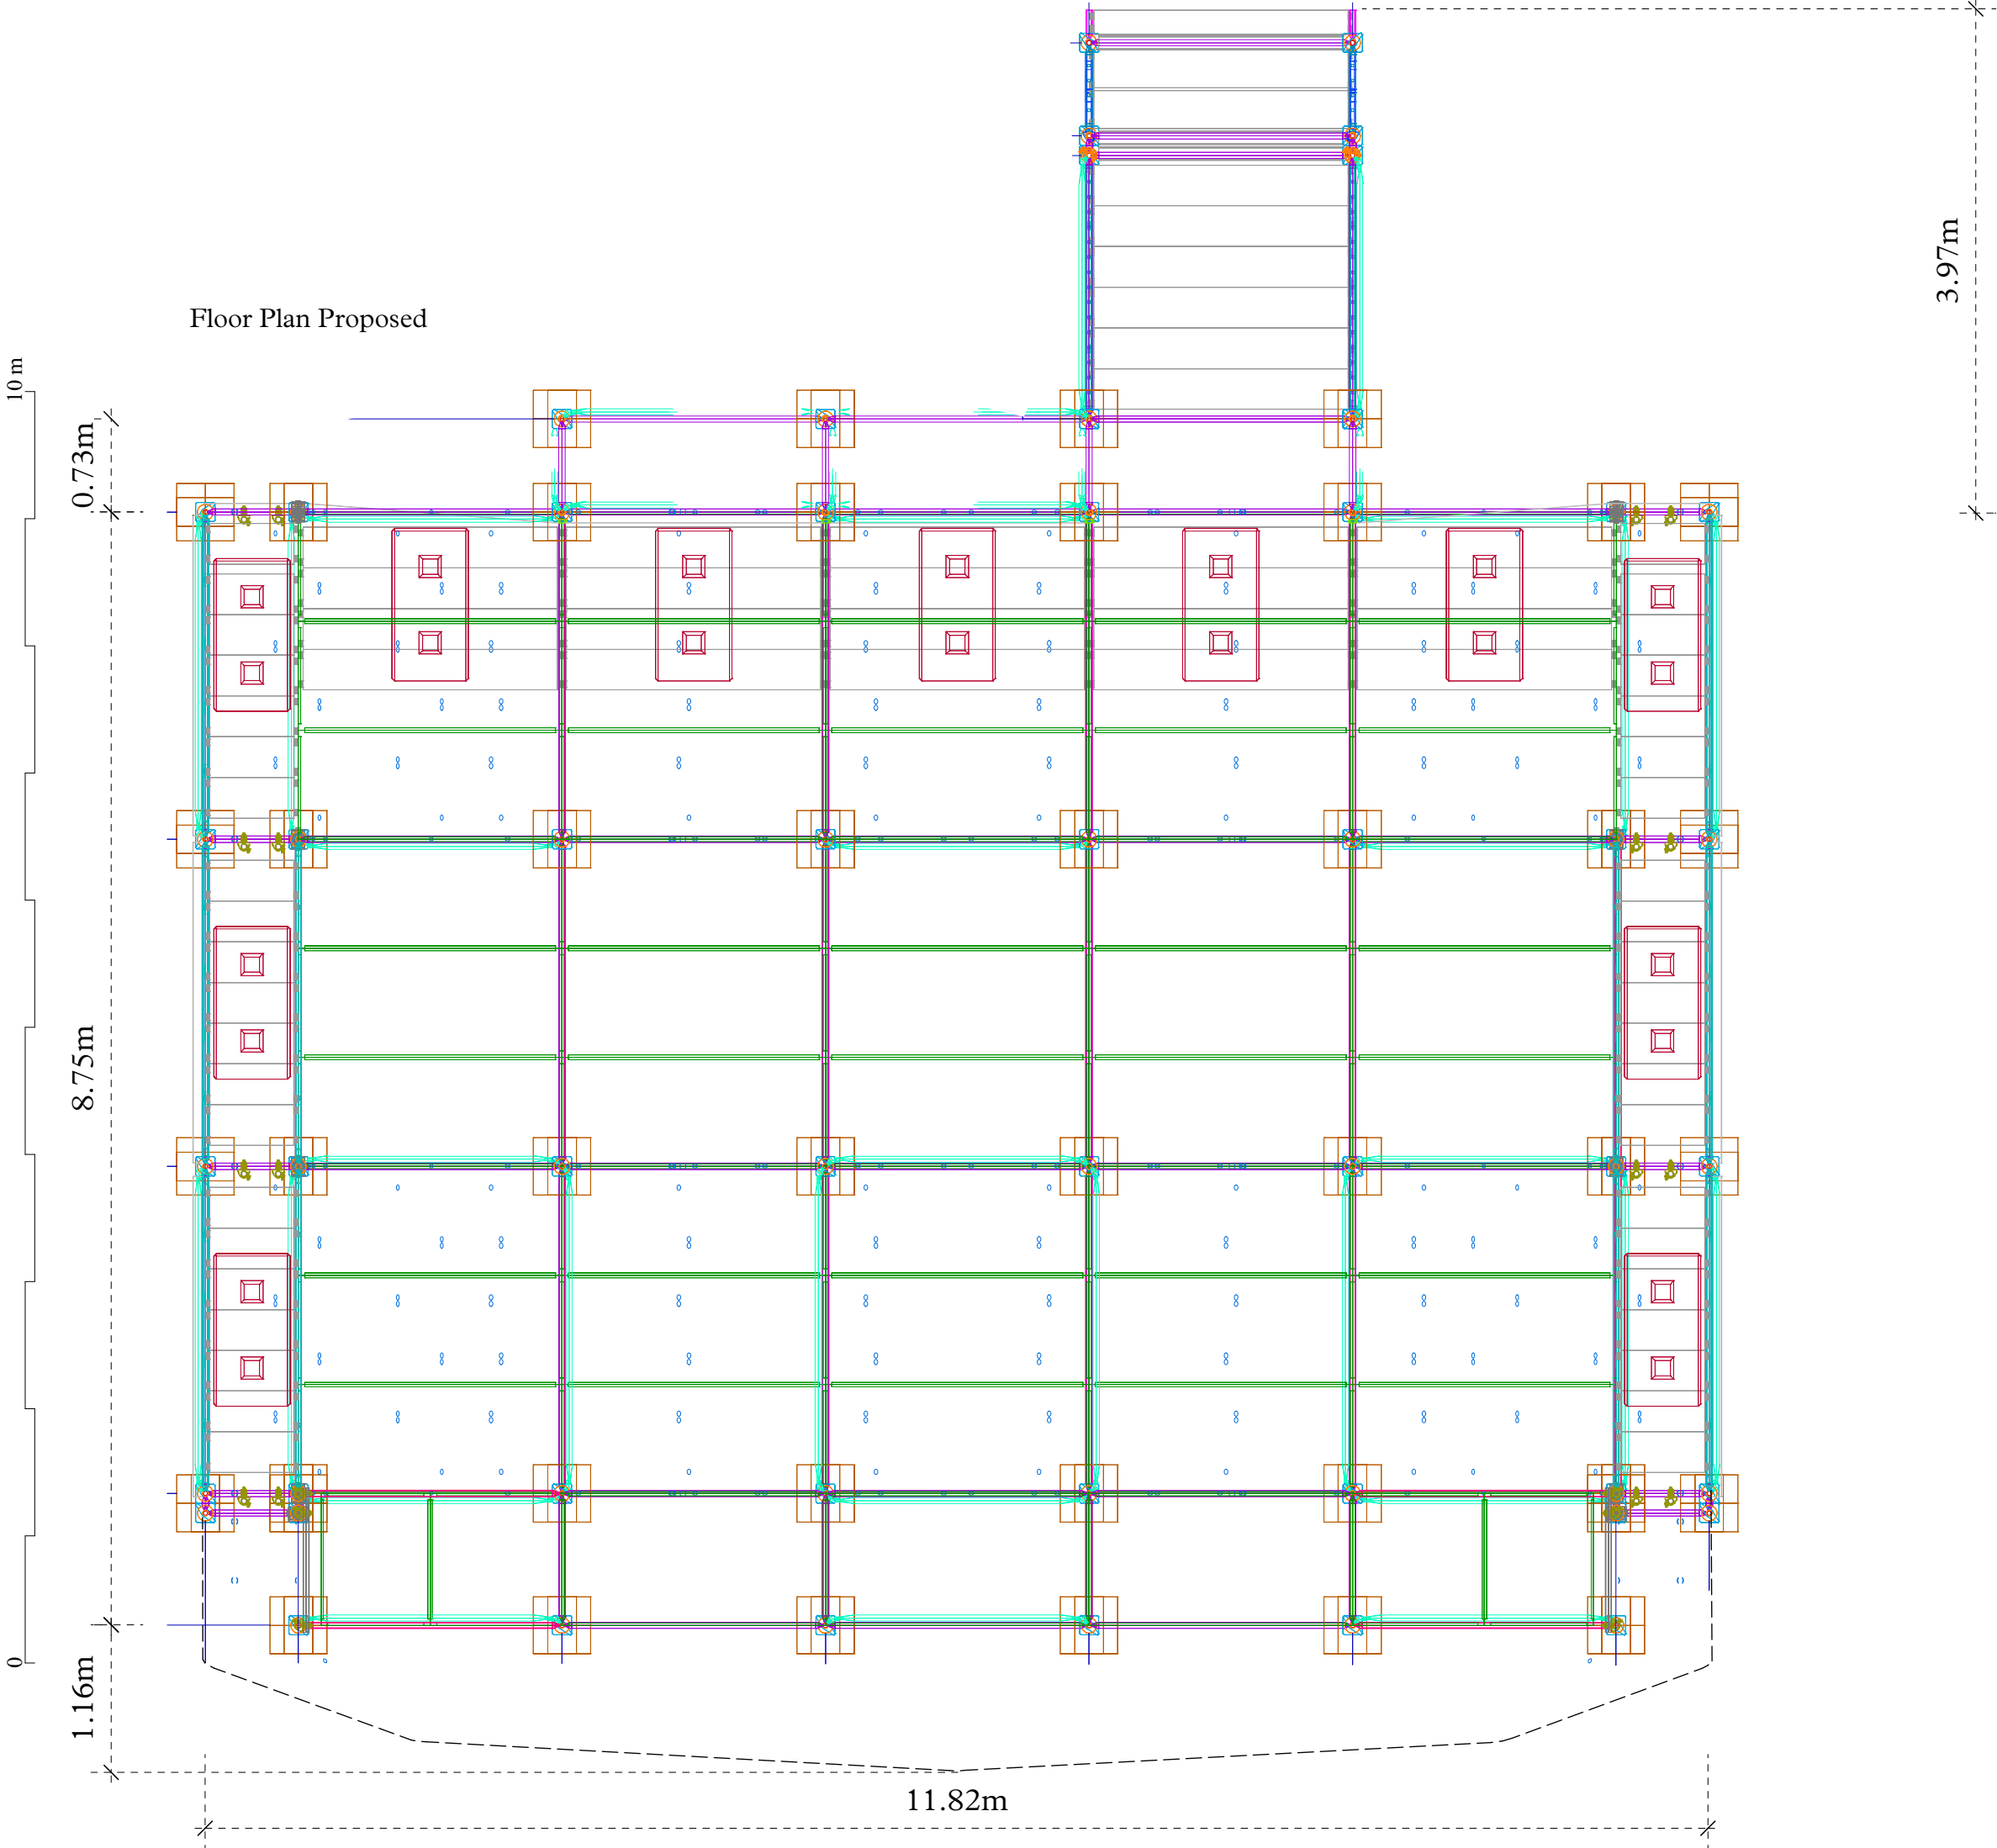

IMPORTANT NOTE
This drawing has been prepared solely for the purpose of seeking Planning approval. It should not be used for any other purpose.

KEY

Areas
Gross External Floor Area: 116 sqm
Gross Internal Floor Area: 88 sqm

Materials
Frame: Galvanised steel and aluminium
Cladding: Coloured PVC similar to samples below
Compound: Heras fencing with decorative pvc covering.
Personnel Fencing: Galvanised steel barrier with decorative pvc covering.



NICHOLS | BROWN | WEBBER LLP
ARCHITECTS AND LANDSCAPE PLANNERS

POND HOUSE, NORTHERD, HENLEY-ON-THAMES, OXON RG9 6LG
TEL: 01491 638 536 EMAIL: enquiries@nbwarchitects.co.uk

PROJECT
Alton Towers Resort Christmas Stage

DRAWING TITLE
Plan Proposed

PLOT DATE
1.5.20

SCALE
**1/50 @ A3
1/25 @ A1**

PROJECT NO
373/103

DRAWING NO
CHR 7