


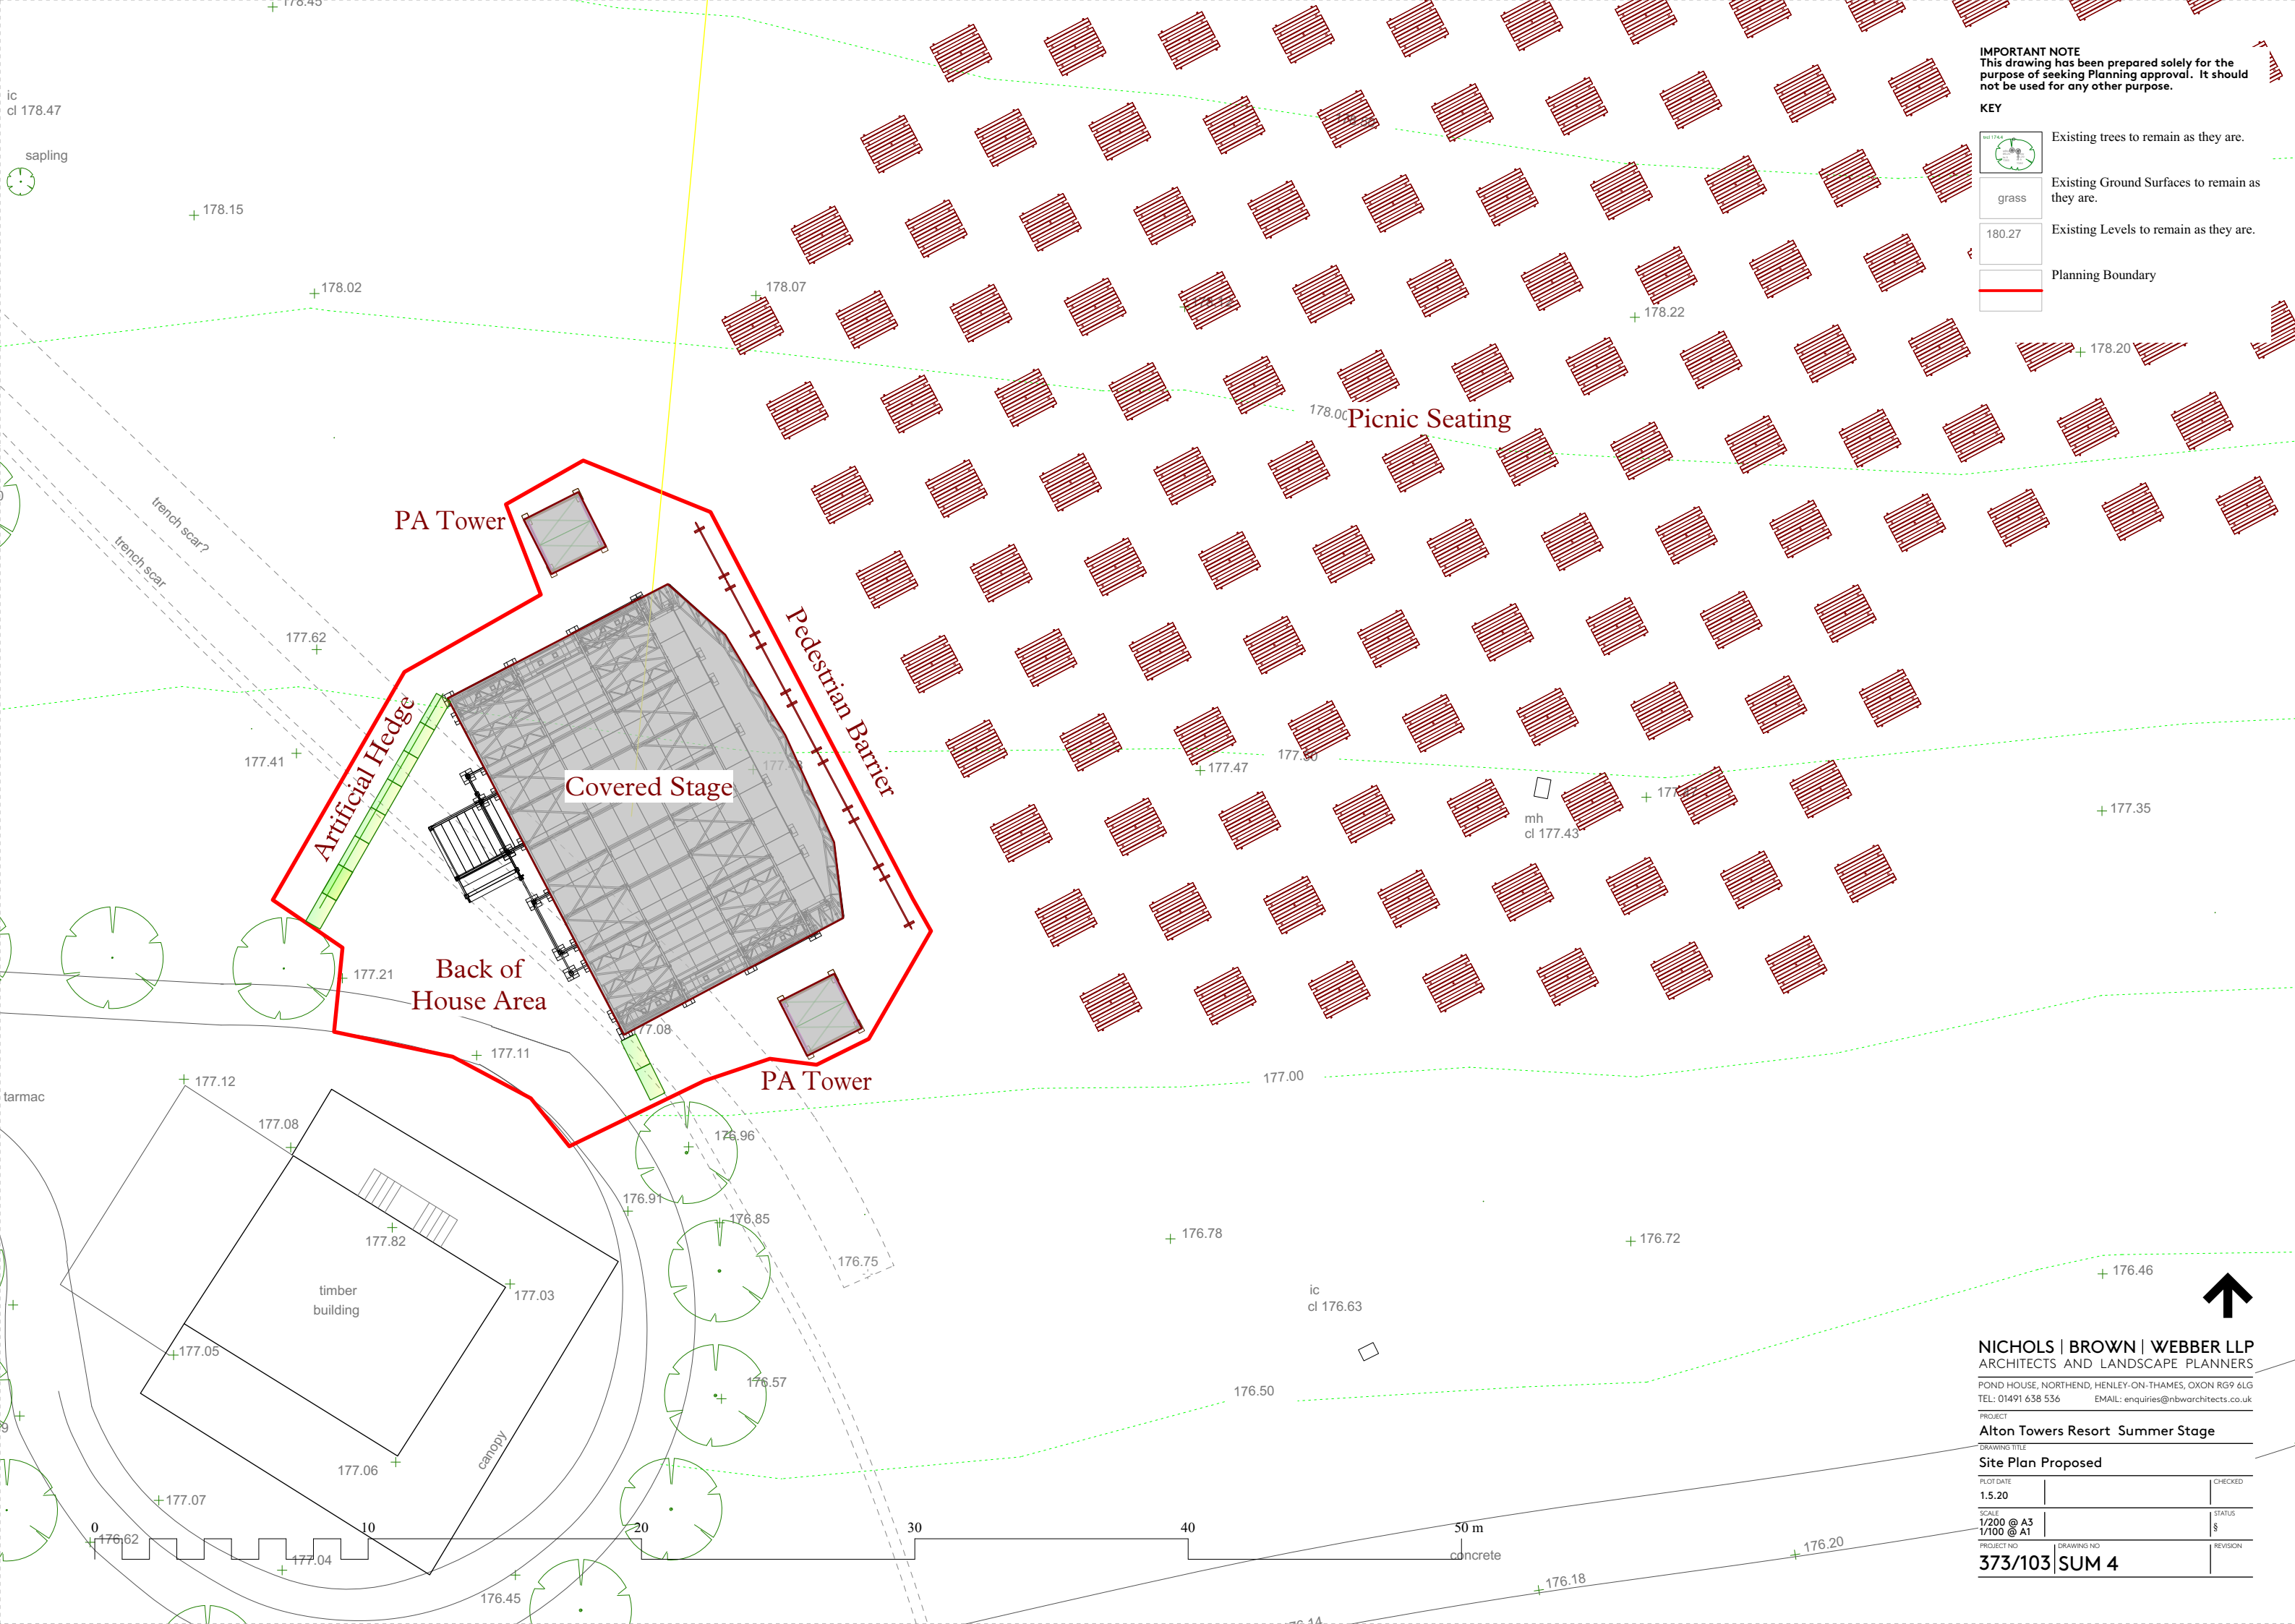

IMPORTANT NOTE
This drawing has been prepared solely for the purpose of seeking Planning approval. It should not be used for any other purpose.

KEY



Existing trees to remain as they are.



Existing Ground Surfaces to remain as they are.



Existing Levels to remain as they are.



Planning Boundary

NICHOLS | BROWN | WEBBER LLP
ARCHITECTS AND LANDSCAPE PLANNERS

POND HOUSE, NORTHEND, HENLEY-ON-THAMES, OXON RG9 6LG
TEL: 01491 638 536 EMAIL: enquiries@nbwarchitects.co.uk

PROJECT
Alton Towers Resort Summer Stage

DRAWING TITLE
Site Plan Proposed

PLOT DATE
1.5.20

SCALE
**1/200 @ A3
1/100 @ A1**

PROJECT NO
373/103

DRAWING NO
SUM 4

