


Floor Plan Proposed

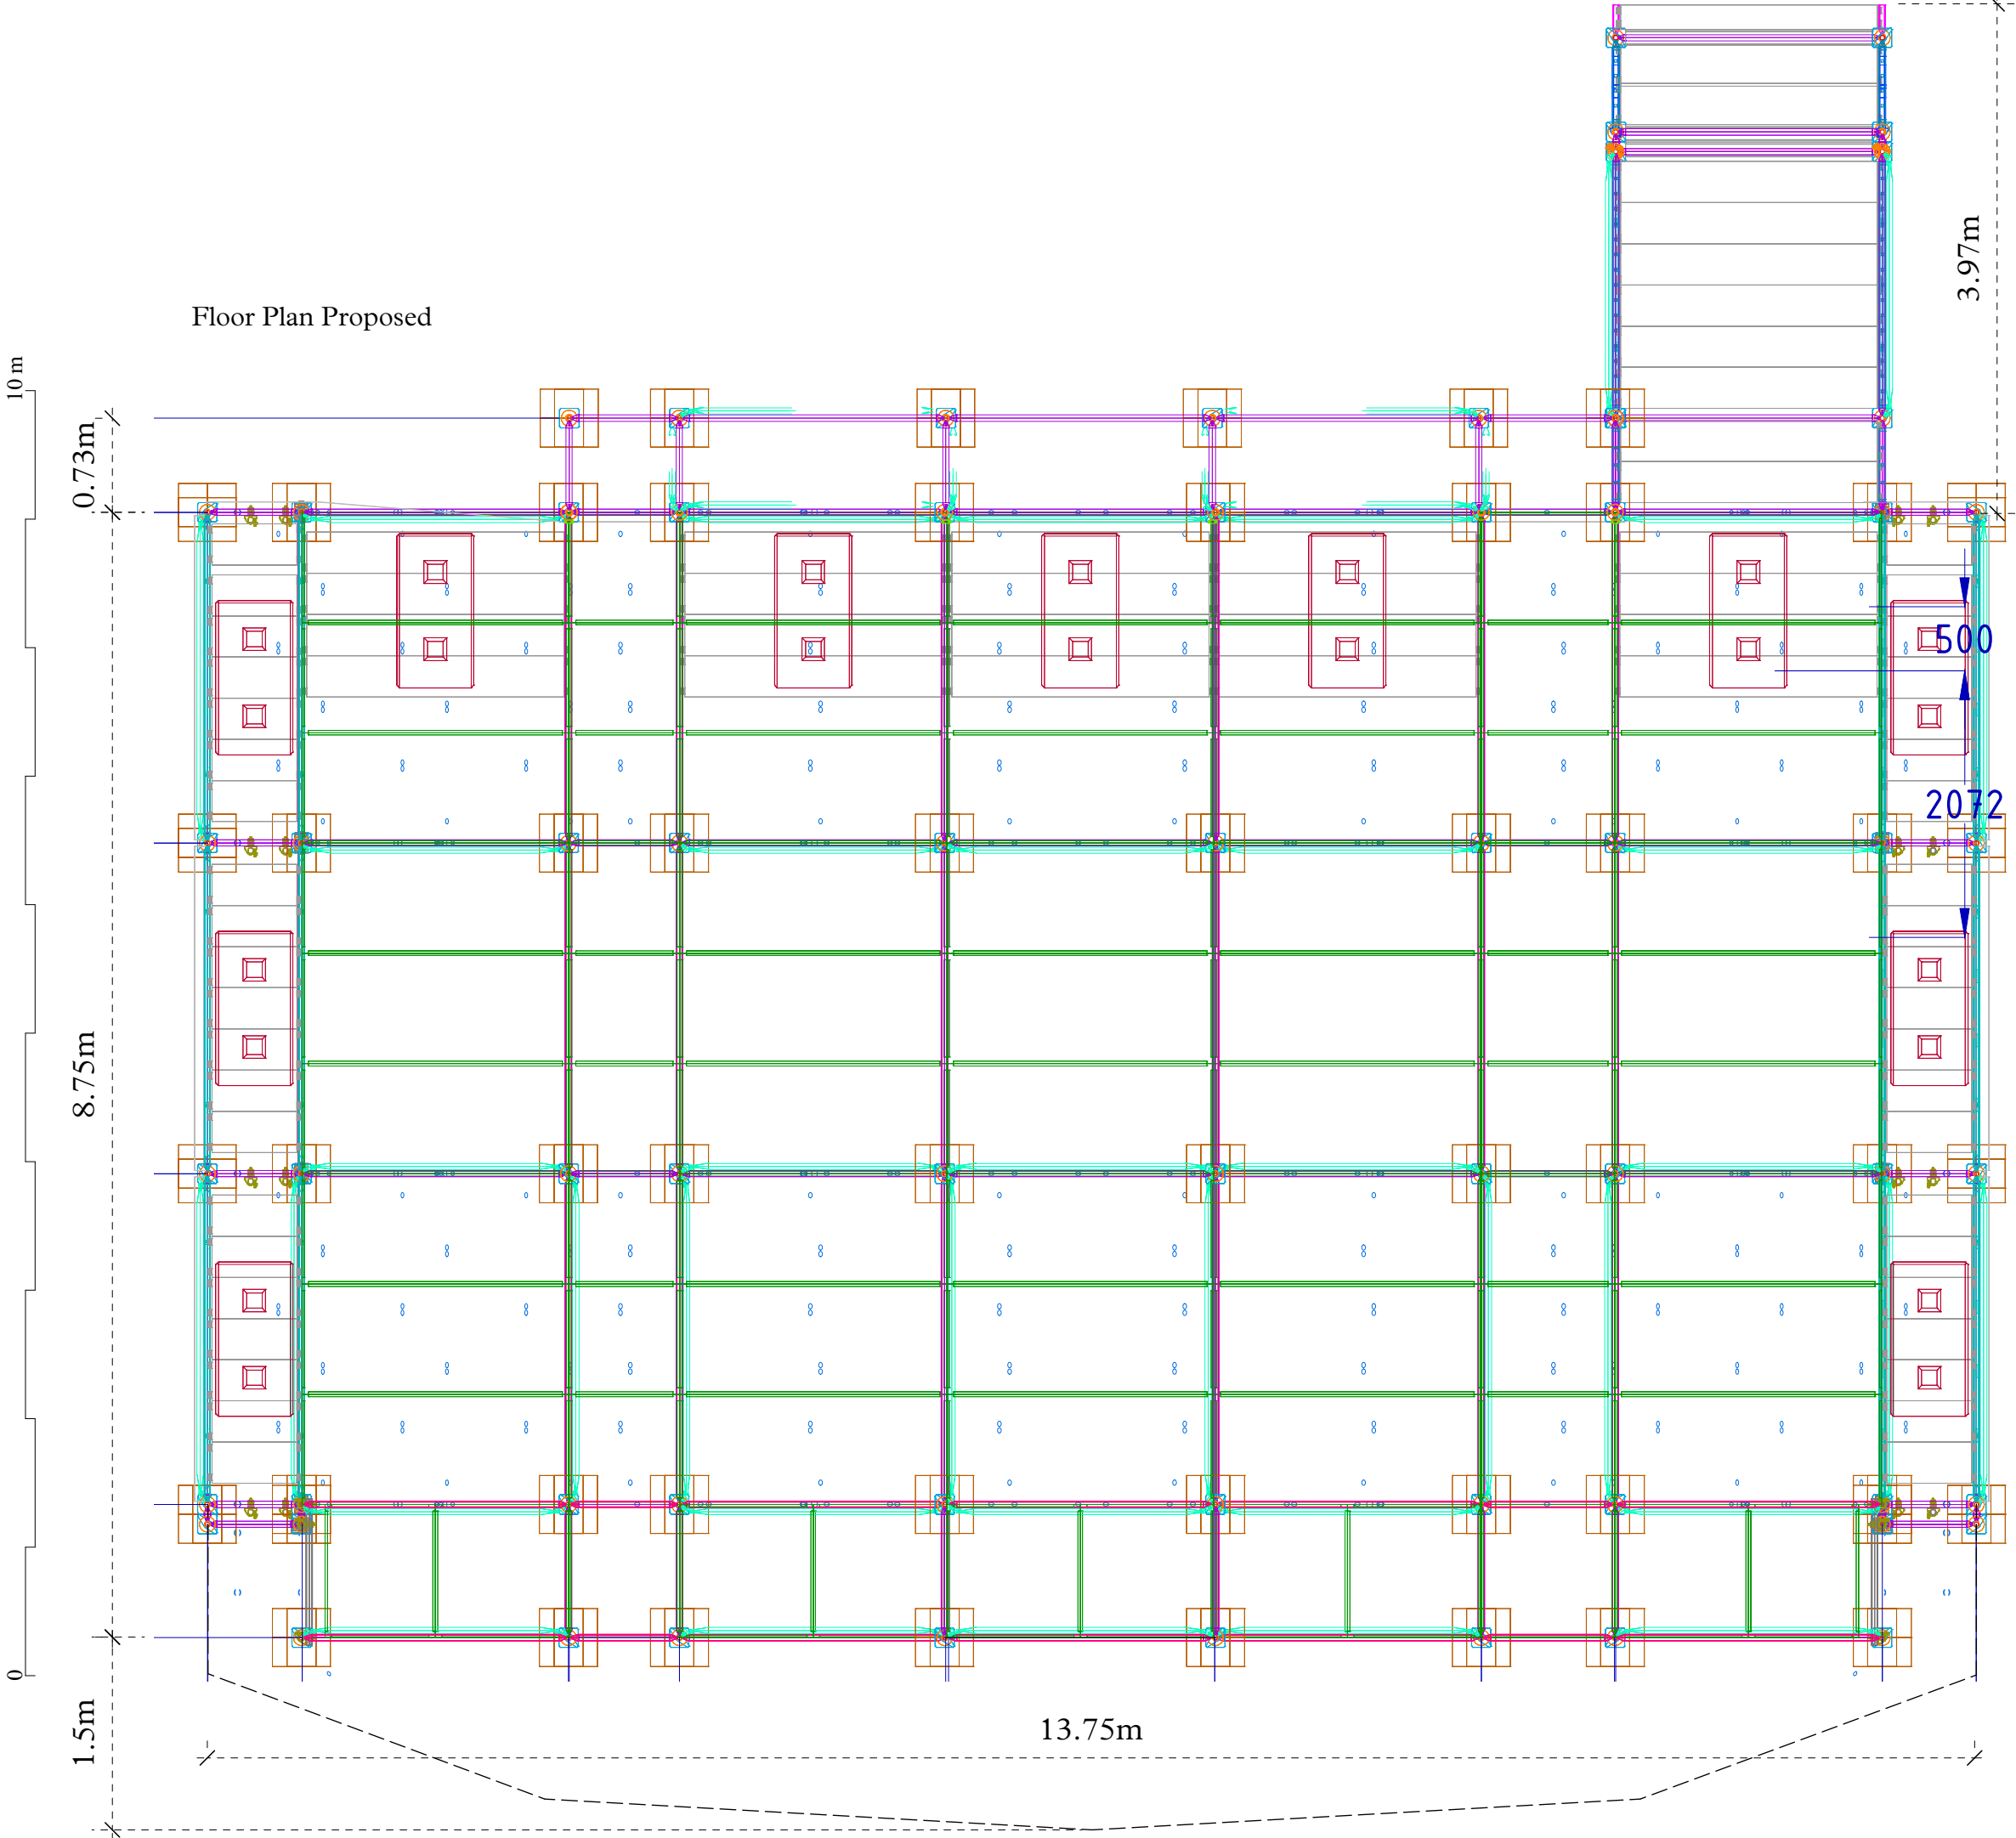

IMPORTANT NOTE
This drawing has been prepared solely for the purpose of seeking Planning approval. It should not be used for any other purpose.

KEY

Areas
Gross External Floor Area: 138 sqm
Gross Internal Floor Area: 105 sqm

Materials
Frame: Galvanised steel and aluminium
Cladding: Coloured PVC similar to samples below
Compound: Dark stained timber fencing to 1.2m with 1.0m of artificial hedge above.
Personnel Fencing: Galvanised steel barrier with decorative pvc covering.



NICHOLS | BROWN | WEBBER LLP
ARCHITECTS AND LANDSCAPE PLANNERS
POND HOUSE, NORTHEND, HENLEY-ON-THAMES, OXON RG9 6LG
TEL: 01491 638 536 EMAIL: enquiries@nbwarchitects.co.uk

PROJECT Alton Towers Resort Summer Stage		
DRAWING TITLE Plan Proposed		
PLOT DATE 1.5.20		CHECKED
SCALE 1/50 @ A3 1/25 @ A1		STATUS §
PROJECT NO 373/103	DRAWING NO SUM 7	REVISION