


IMPORTANT NOTE
This drawing has been prepared solely for the purpose of seeking Planning approval. It should not be used for any other purpose.

KEY

Roof Plan Proposed

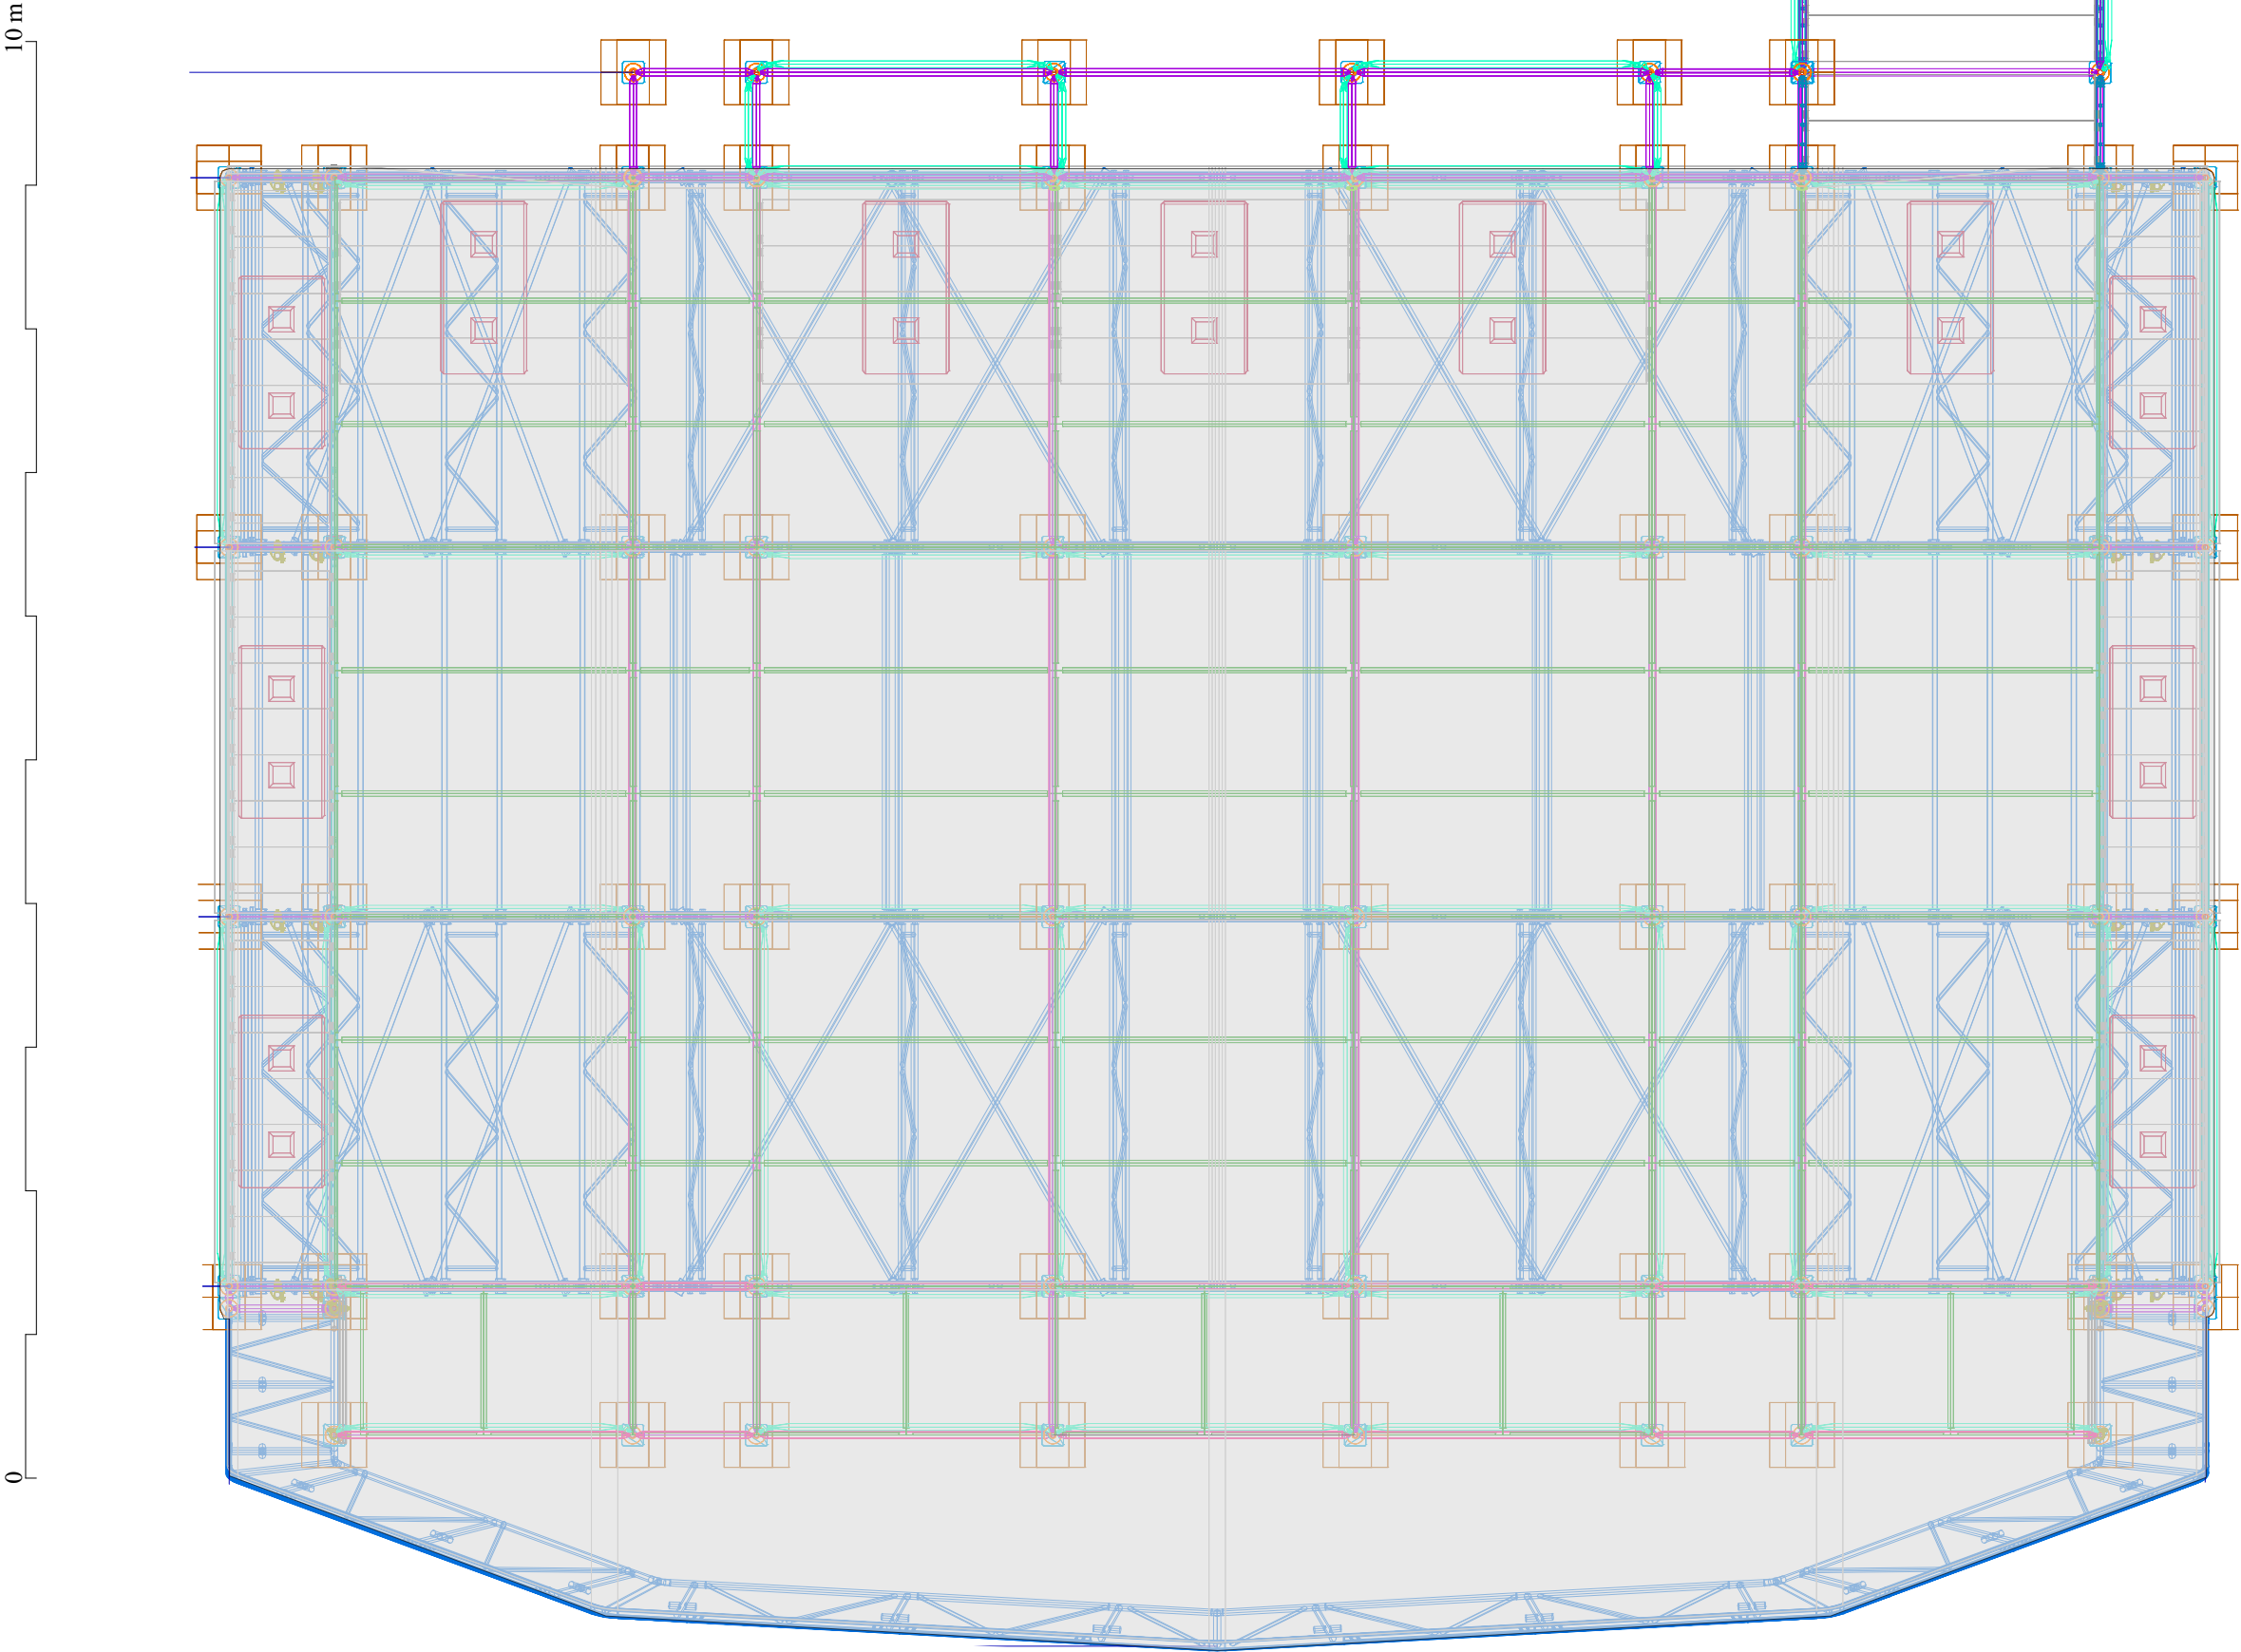

NICHOLS | BROWN | WEBBER LLP
ARCHITECTS AND LANDSCAPE PLANNERS

POND HOUSE, NORTHEND, HENLEY-ON-THAMES, OXON RG9 6LG
TEL: 01491 638 536 EMAIL: enquiries@nbwarchitects.co.uk

PROJECT
Alton Towers Resort Summer Stage

DRAWING TITLE
Roof Plan Proposed

PLOT DATE 1.5.20	CHECKED
---------------------	---------

SCALE 1/50 @ A3 1/25 @ A1	STATUS §
---------------------------------	-------------

PROJECT NO 373/103	DRAWING NO SUM 8	REVISION
-----------------------	---------------------	----------