



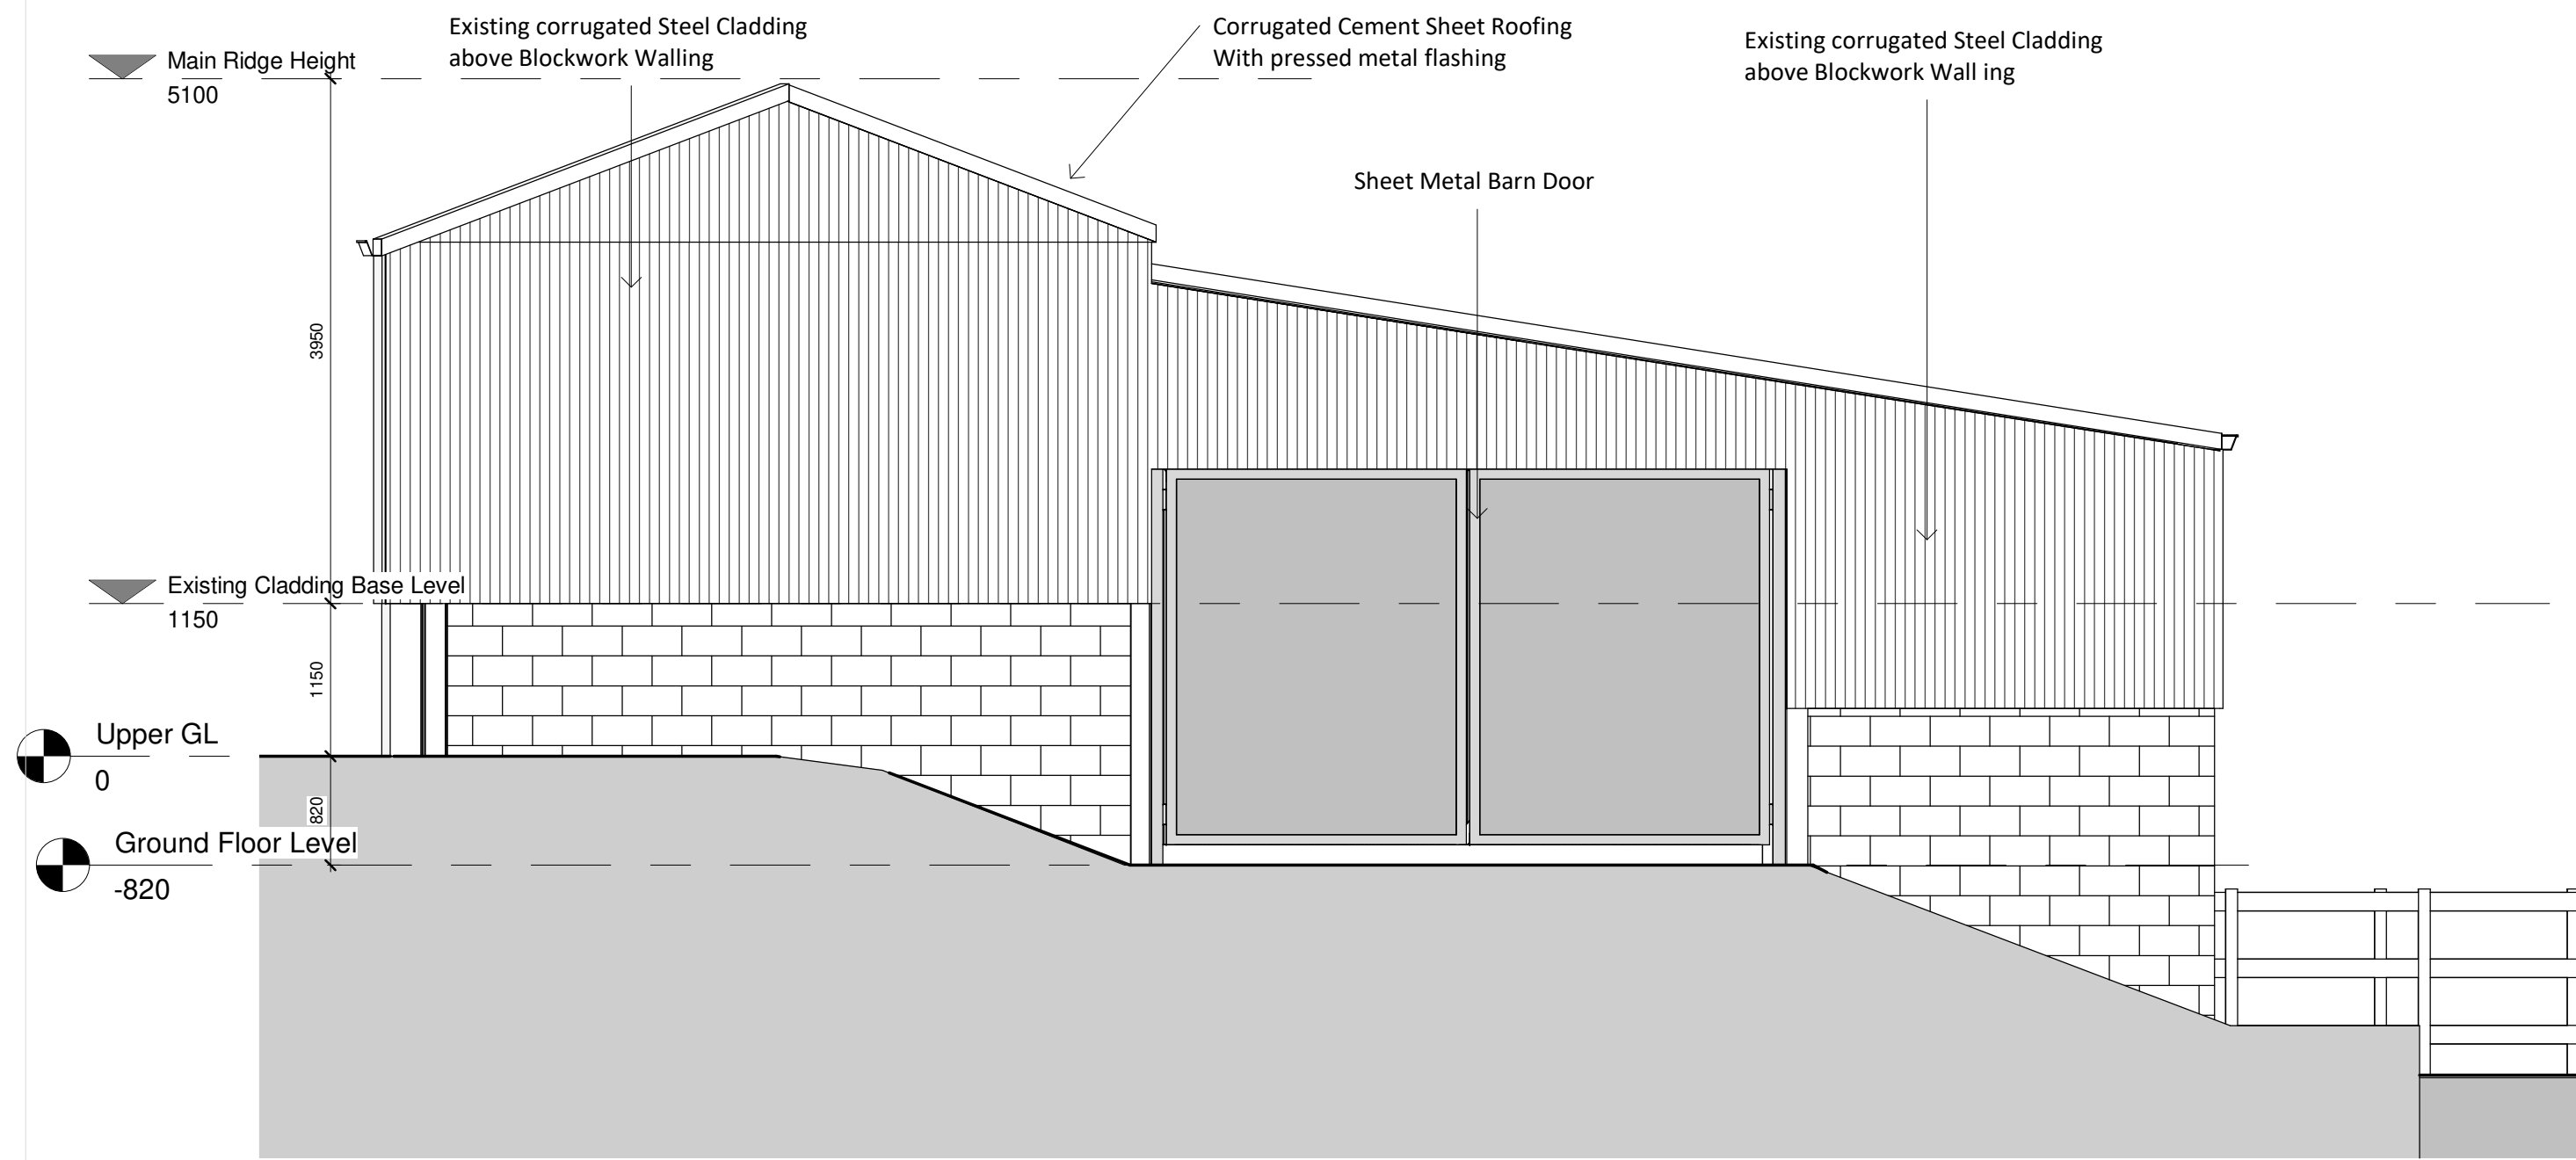


Existing West Elevation
1 : 50

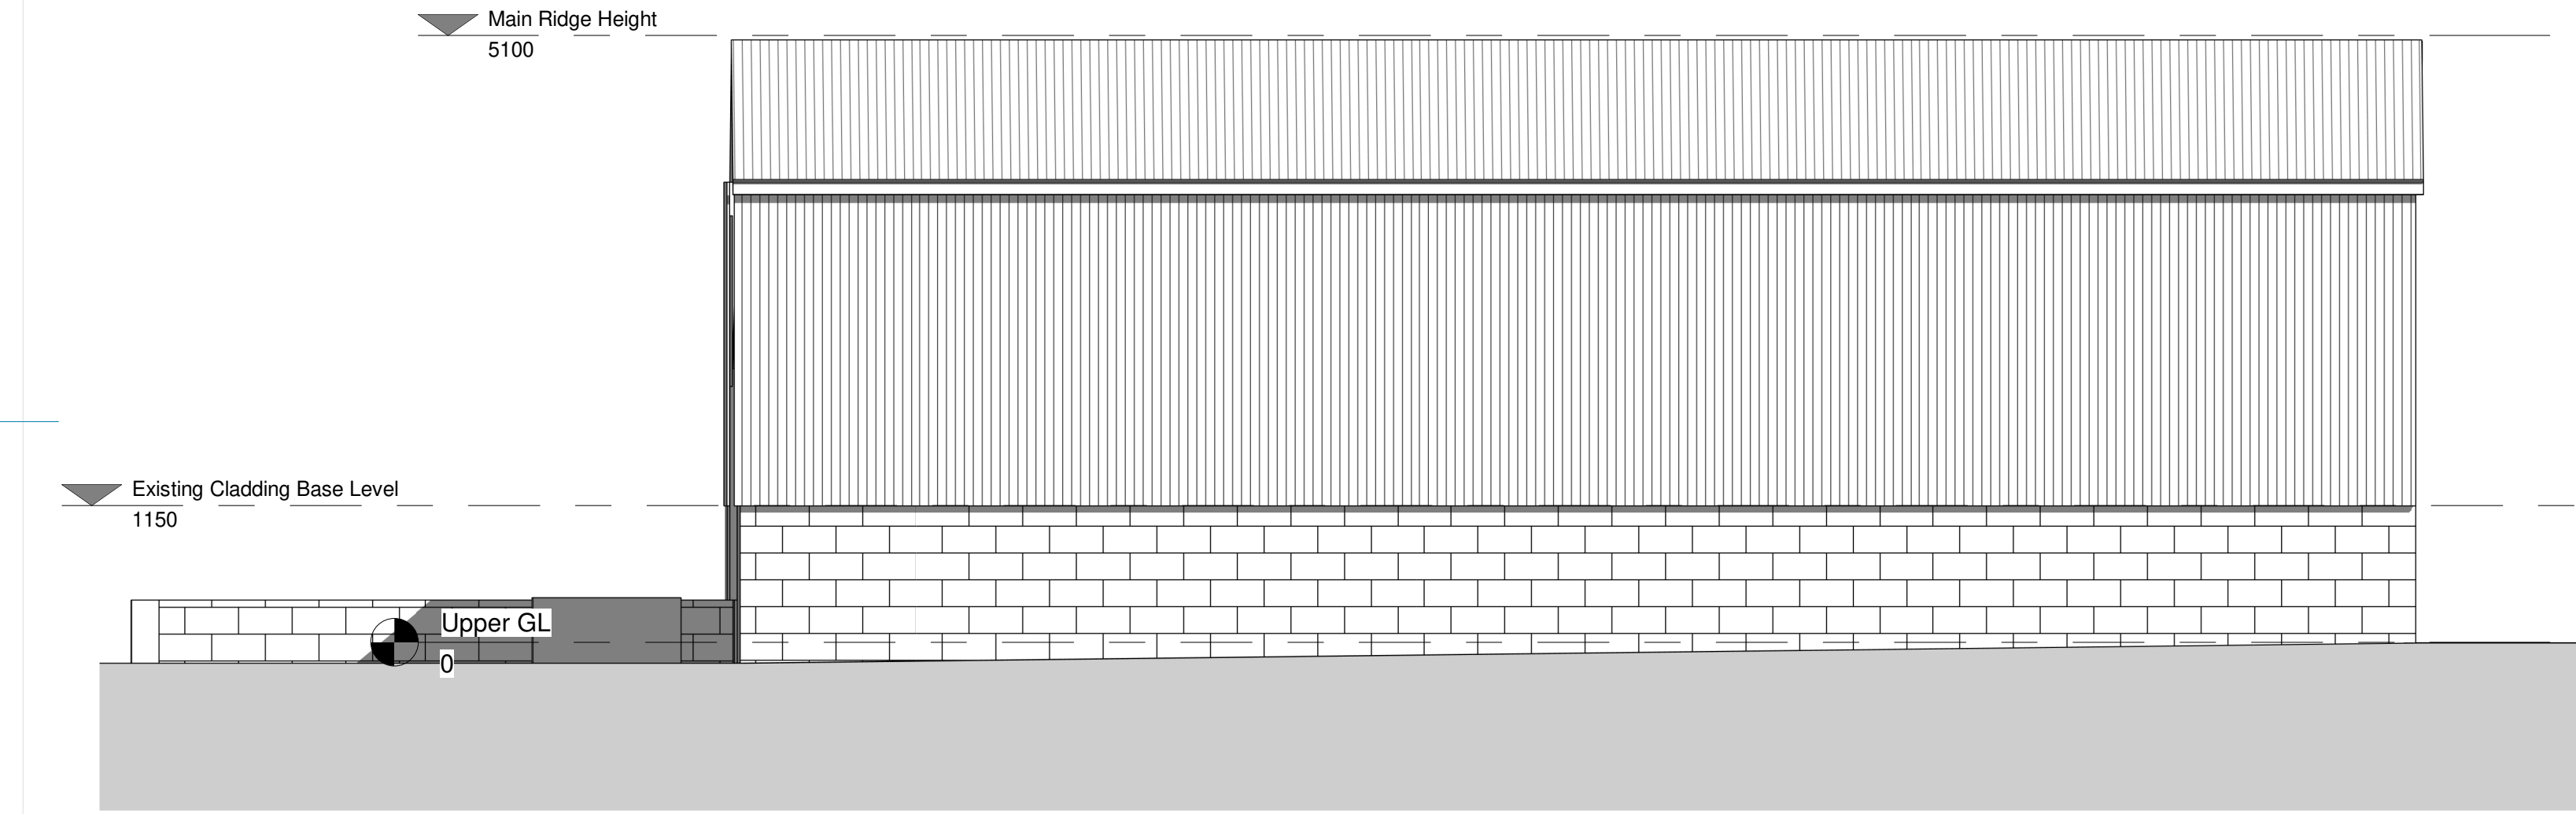


Existing East Elevation
1 : 50



Existing North Elevation
1 : 50

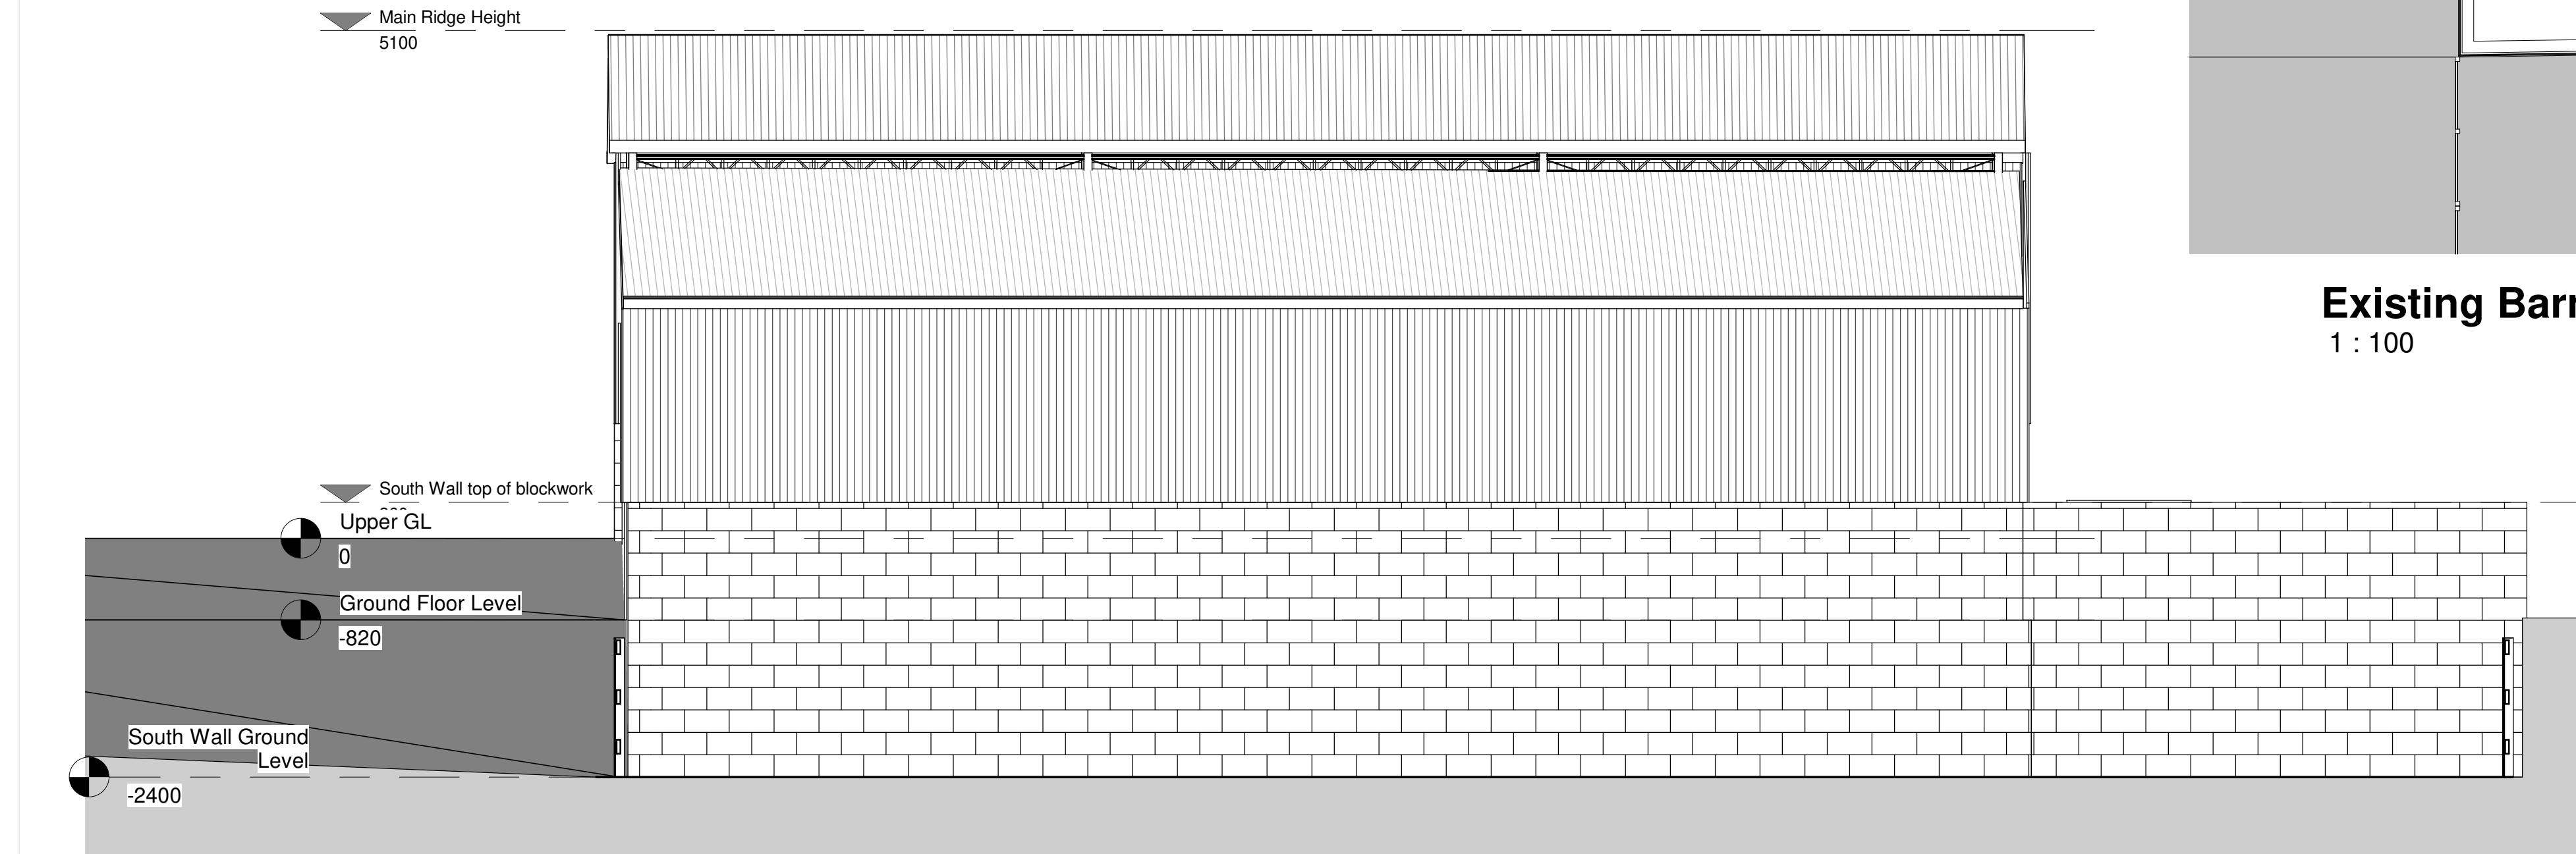


Existing South Elevation
1 : 50

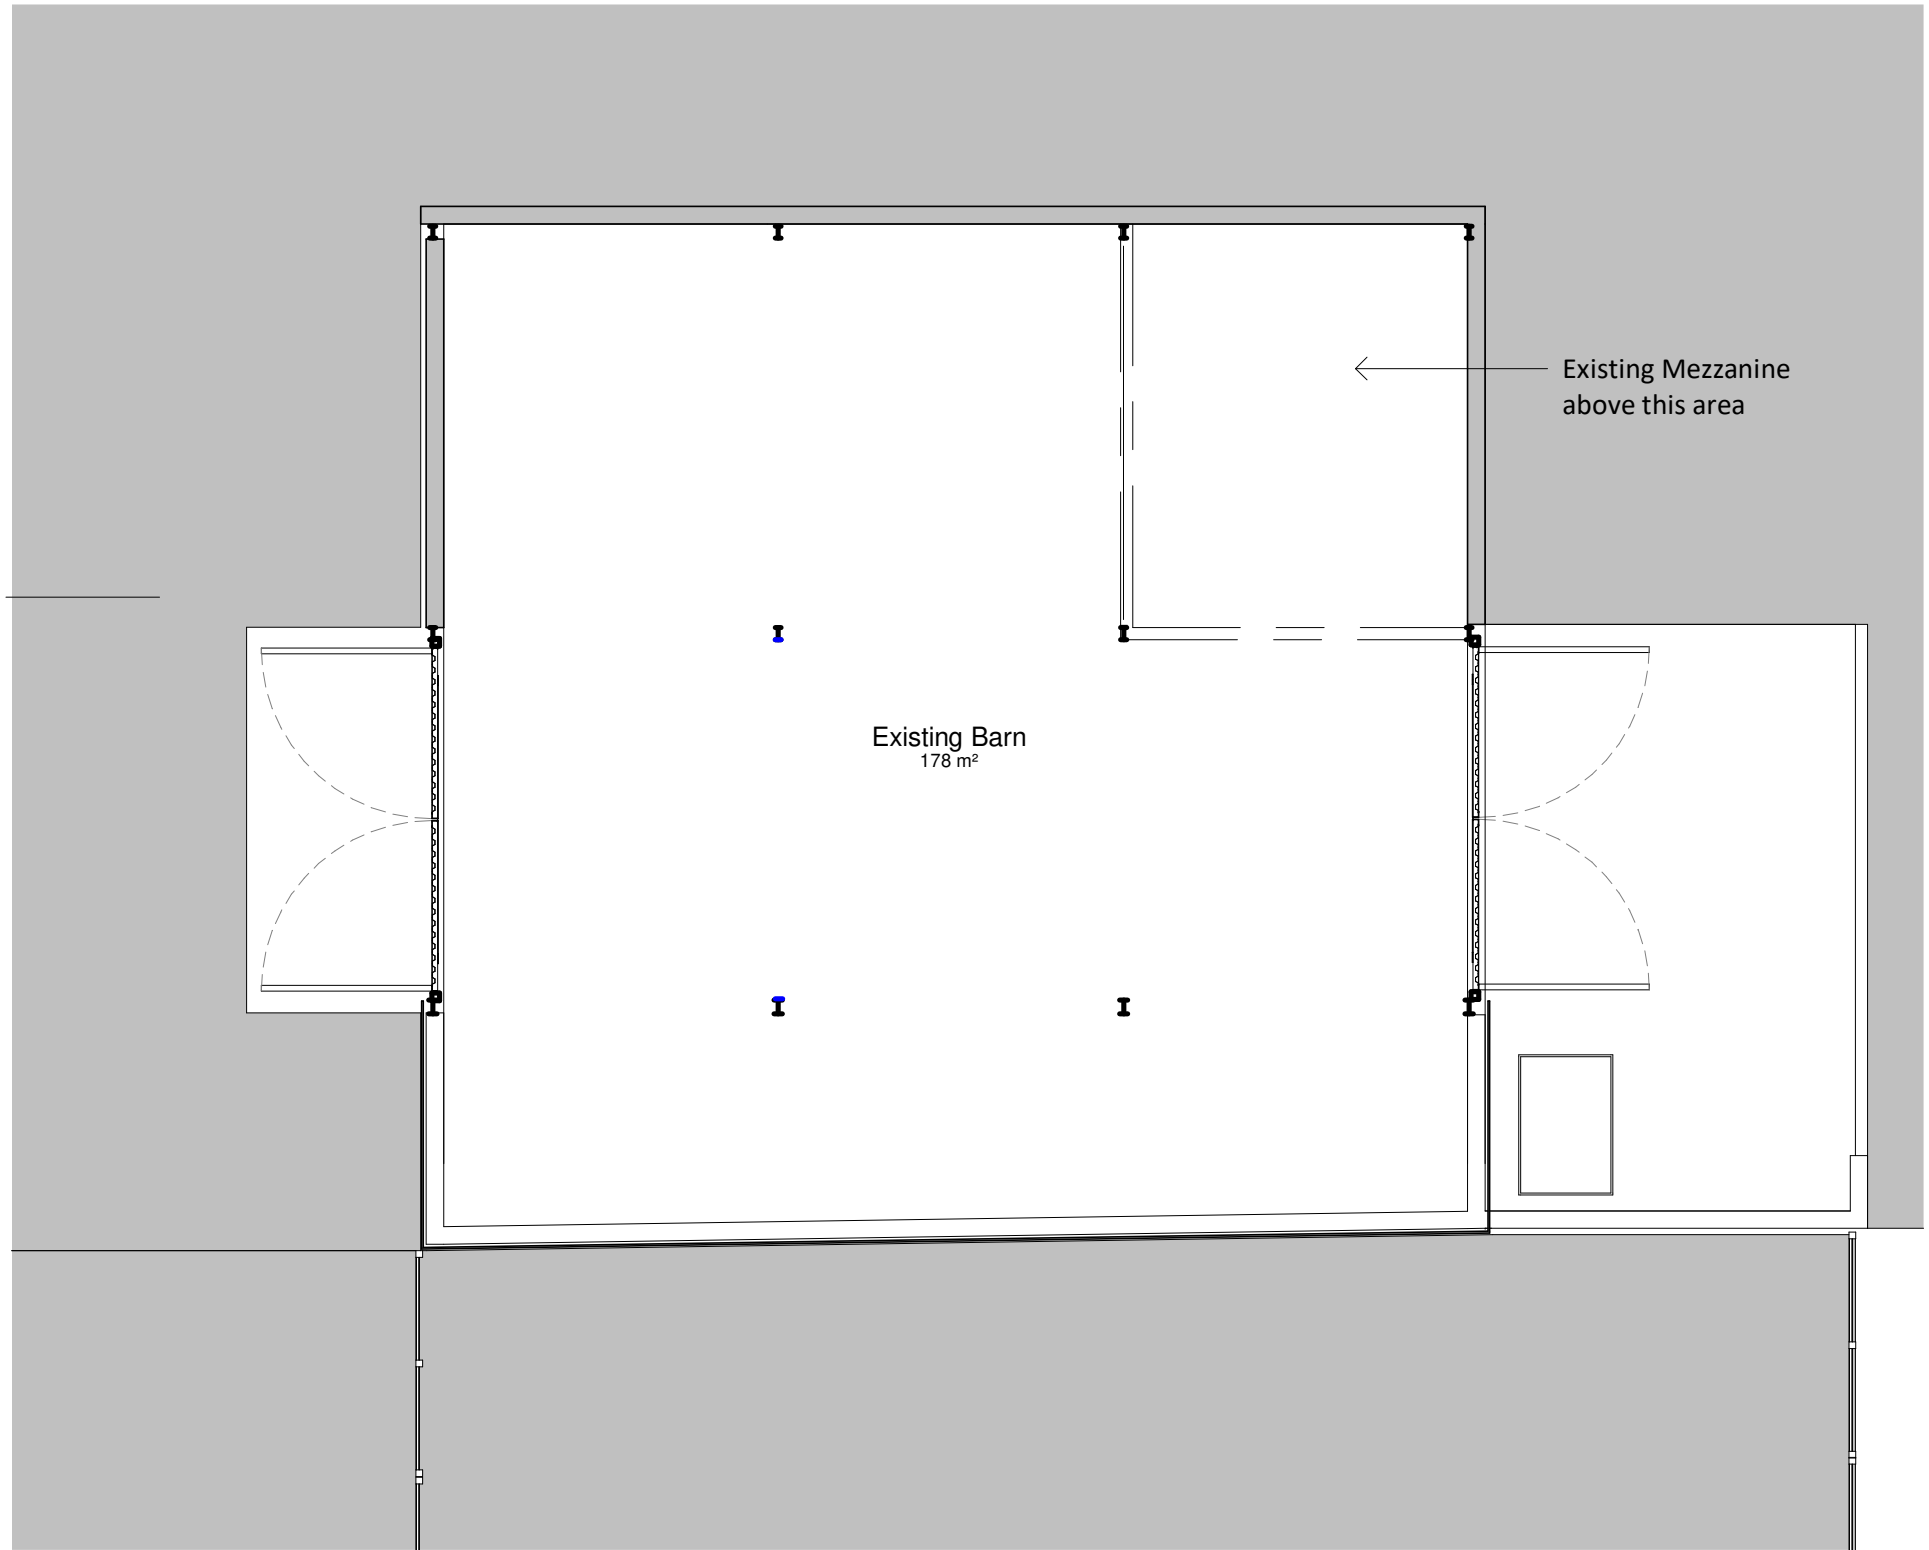

Existing Barn Floor Plan
1 : 100

Copyright: of this drawing is vested in the Architect and it must not be copied or reproduced without consent.
Approval: This drawing is prepared for the purpose shown in the drawing status. Unless marked as such, the drawing should not be used for construction purposes, as it may be necessary to augment/amend the drawing for this purpose. Detailed setting out drawings will need to be supplied for tender and construction purposes.
Prints: Please note that paper prints of this drawing may not be an accurate reproduction of the given scale. Figured dimensions only are to be taken from this drawing. A scale bar is shown for the purposes of scaling.
Dimensions and Levels: are to be checked on site, prior to commencement. All contractors are to be responsible for taking and checking all dimensions relative to their work. Dimensions are in millimetres unless otherwise stated.
Variations and Discrepancies: bpArchitecture are to be advised of any variation between drawings and site conditions.
This drawing is to be read in conjunction with all other consultant's drawings, specifications and schedules. IF IN DOUBT ASK
CDM: Work must not start on site before a Construction Phase Health and Safety Plan is in place (if applicable). The Client is responsible for ensuring that a Principal Designer and/or Principal Contractor has been appointed and the Health and Safety executive have been notified (for projects which will involve more than 500 person days and/or will last more than 30 working days on site).

Rev.	Drawn	Comments	Date
P1	BSP	Issue to Client for Comment	9 Jul 2020
P2	MQ	Planning Application	Aug 2020

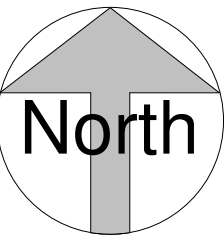

0 1 2 3 4 5 10
GRAPHIC SCALE: 1:100

0 1 2 3 4 5
GRAPHIC SCALE: 1:50

bpArchitecture
01782 515 555
Enquiries@bpArchitecture.co.uk
www.bparchitecture.co.uk
93 High Street, Biddulph, Staffs ST8 6AB
Architects : Interior Architecture : Conservation : Landscape

Client
Mr and Mrs C Dean
Project
**Birchendale Farm Barn
Hollington
ST10 4HL**
Title
Existing Plans & Elevations

Status **RIBA Stage 3: Planning**
Date
Scale @A1 **As indicated**
Project No **20-002**
Drawing No. **AS(0)04**
Drawn **MQ**
Checked **BSP**
Dwg Status Rev
P2