




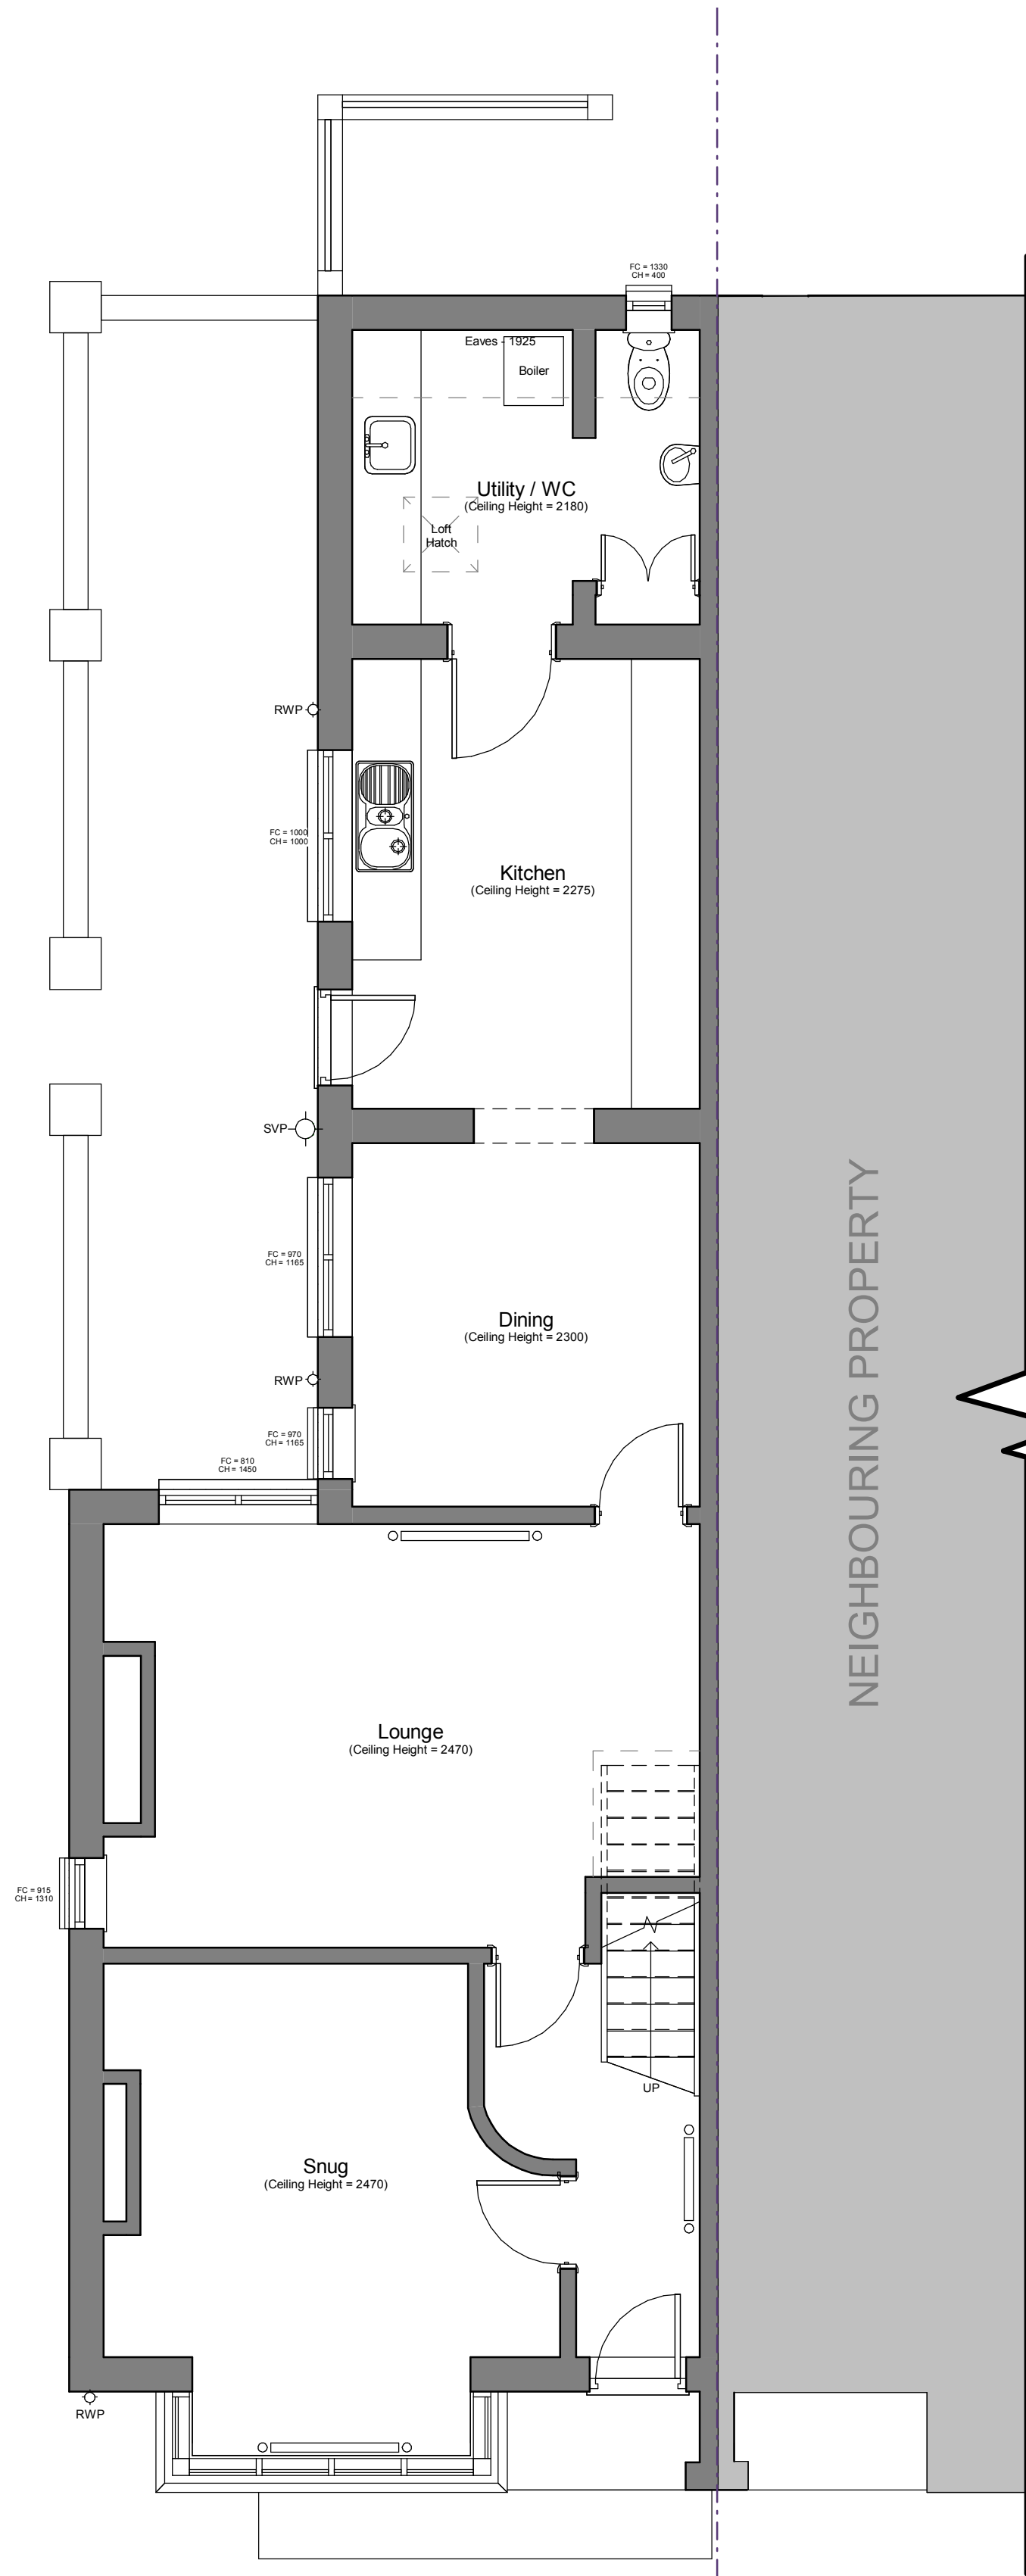

Ground Floor Plan
1 : 50

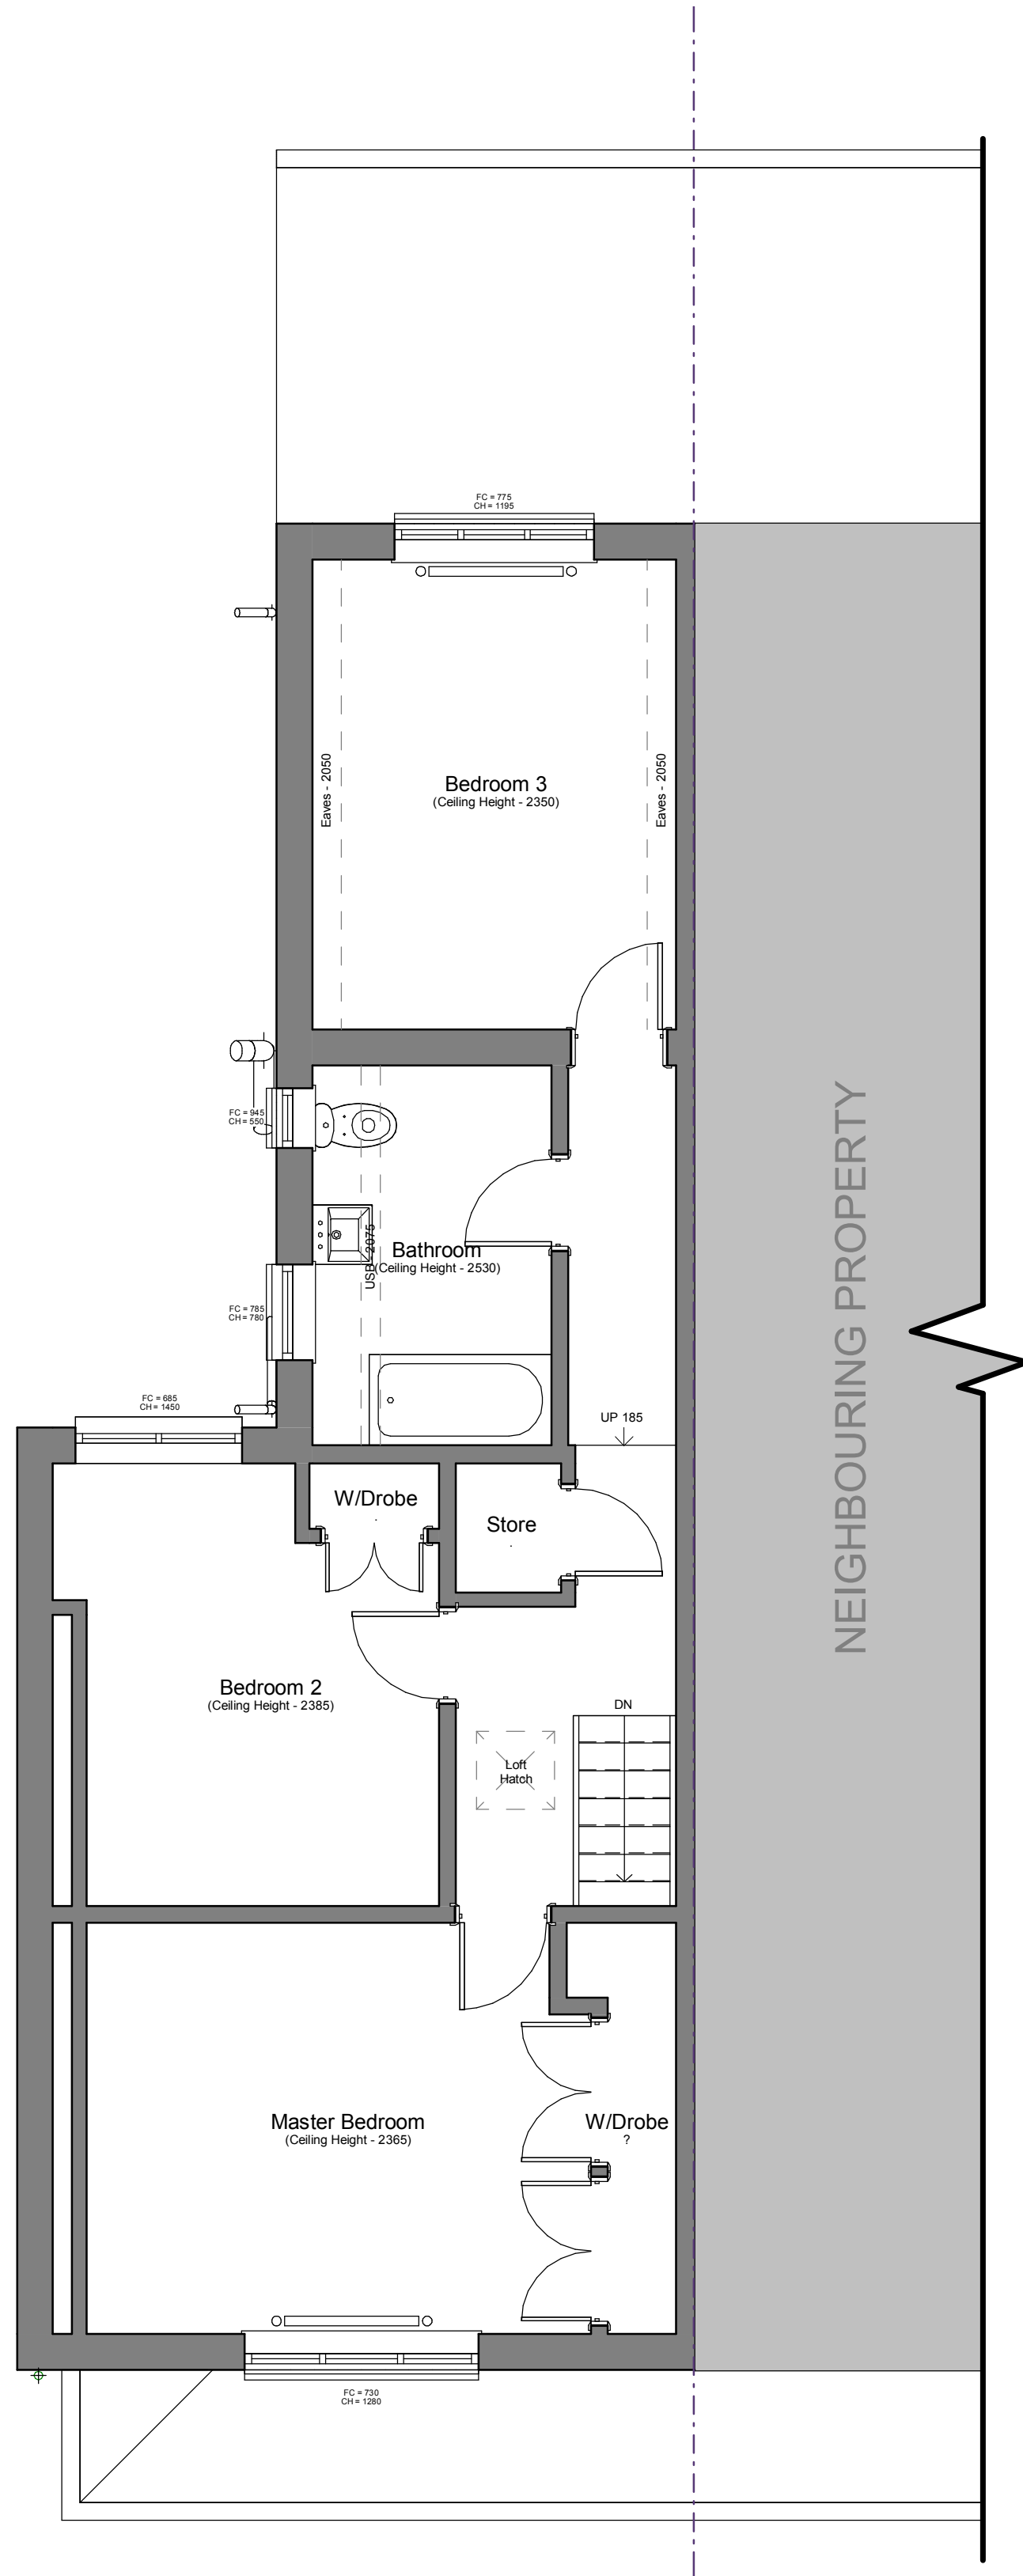

First Floor Plan
1 : 50

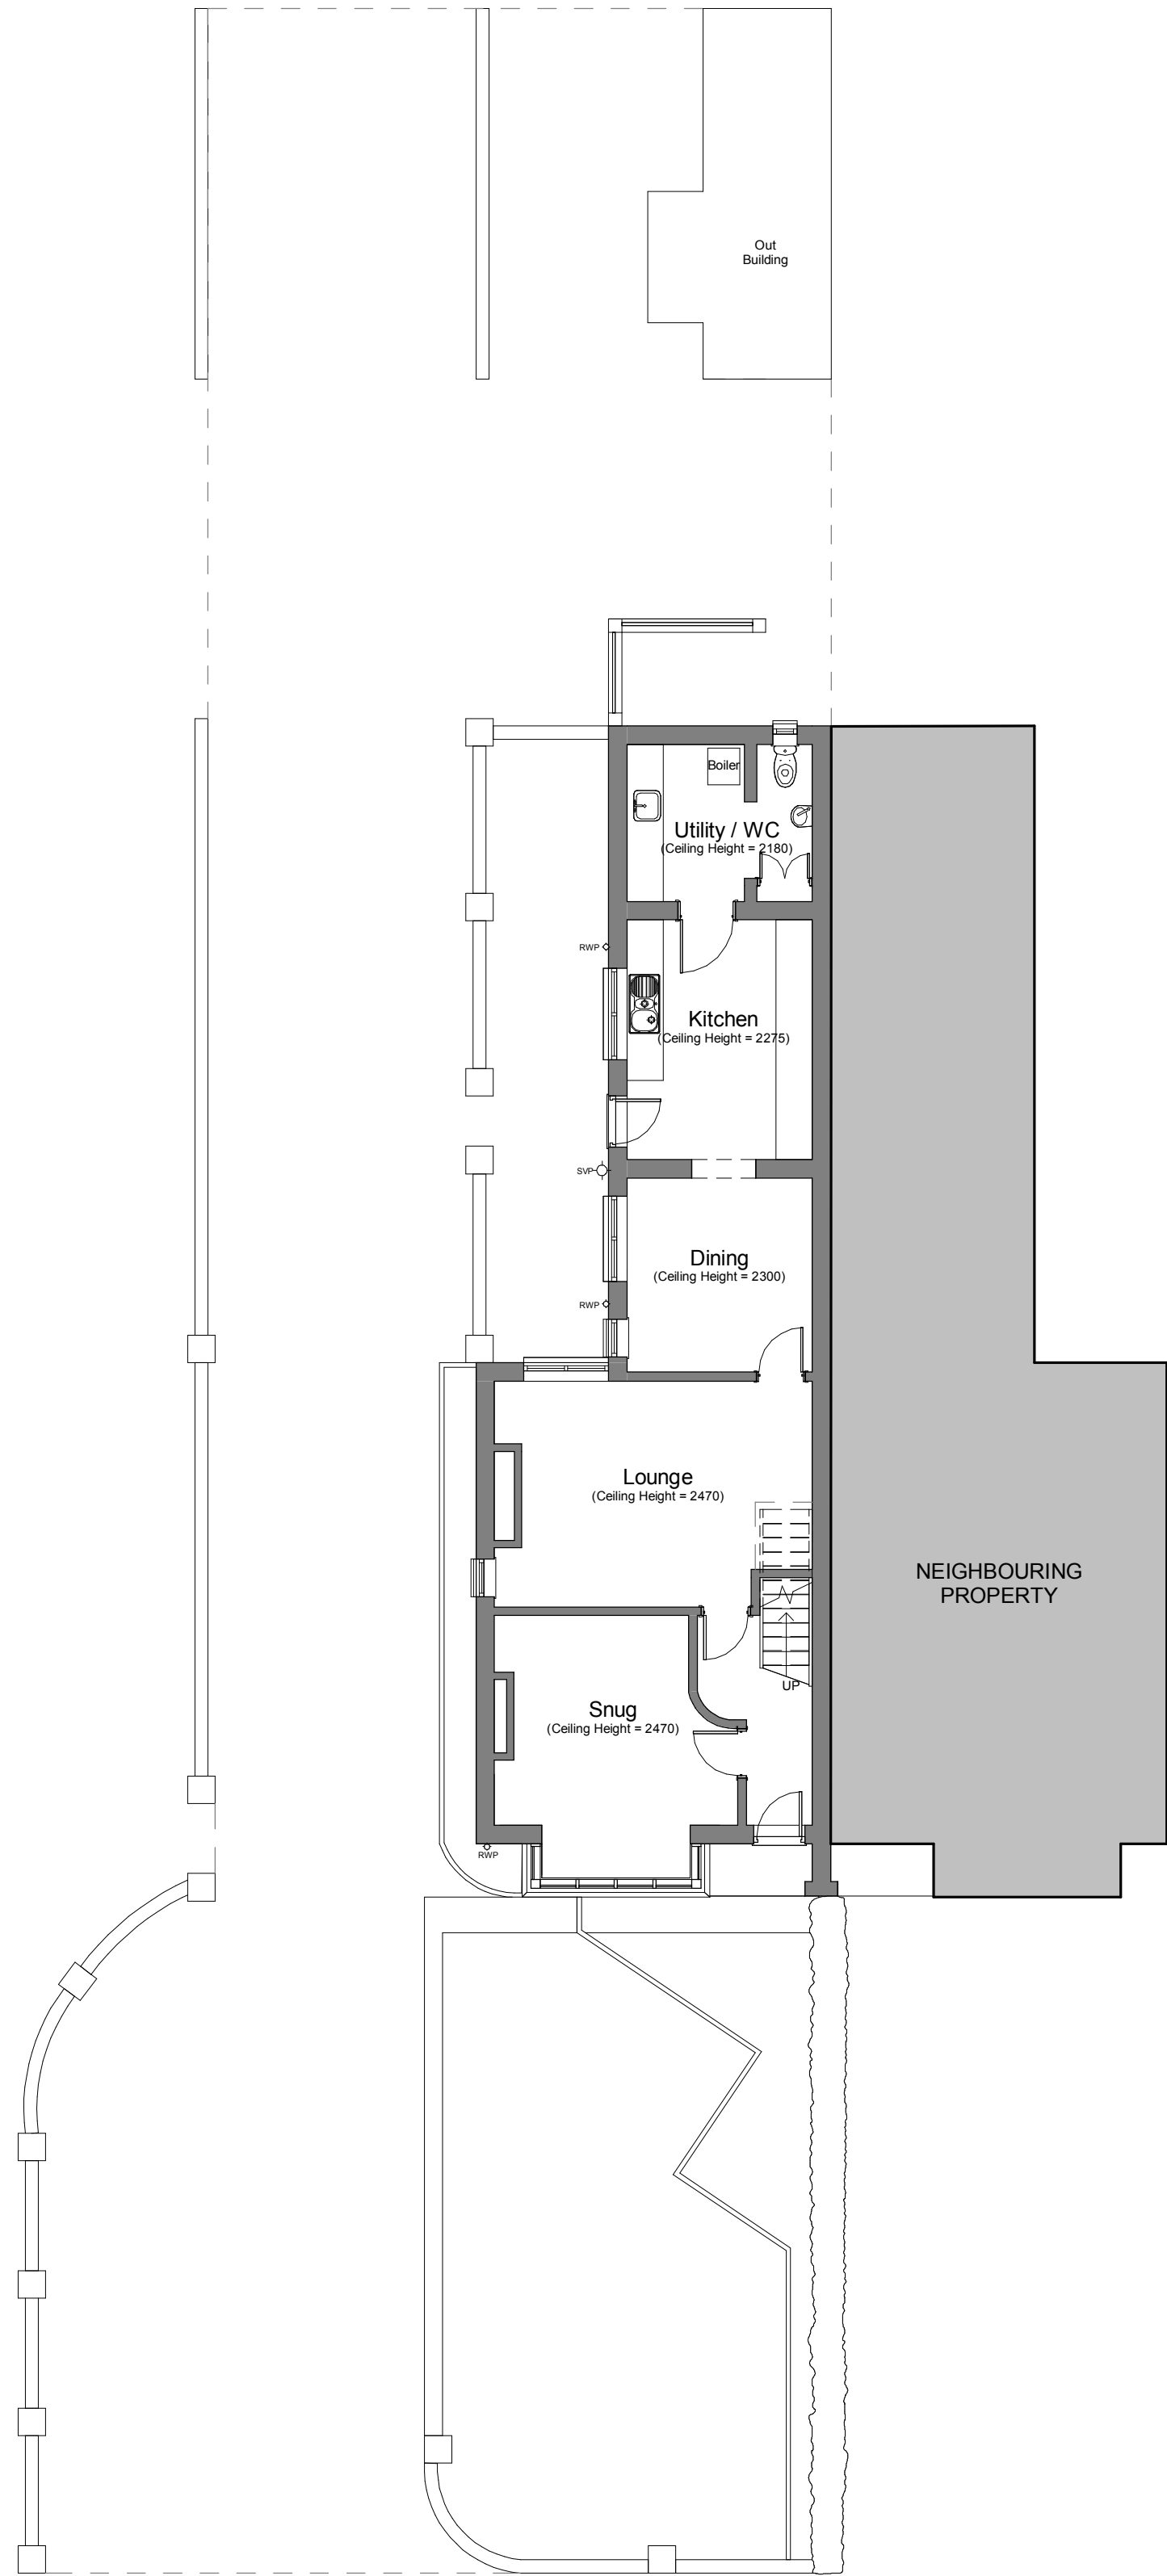


Site Plan
1 : 100

All heights, sizes and dimensions should be checked on site by the contractor before any work is put in hand.

Figured dimensions should be taken in preference to scaling and any errors or omissions reported to the architect at once.

This drawing has been prepared in accordance with the CDM (Construction Design and Management) and all foreseeable design risks to those involved or affected by construction have been avoided wherever possible.

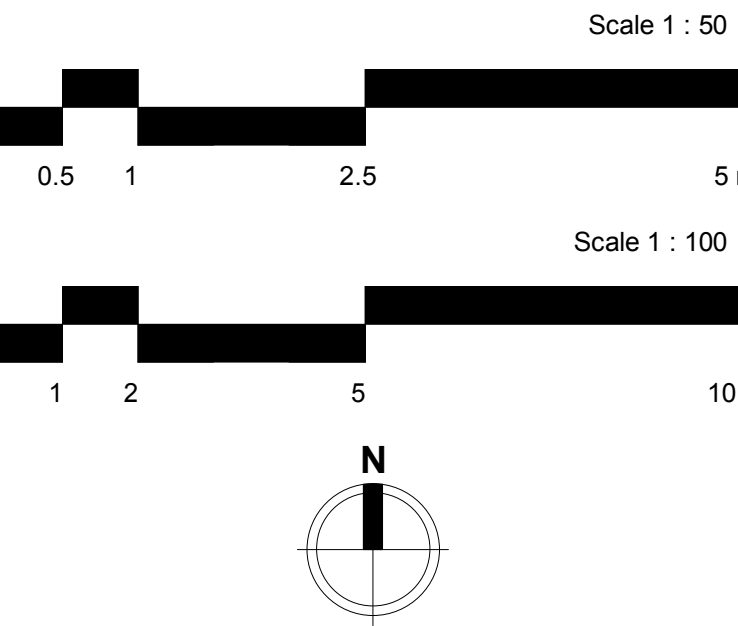

Rev	Date	By	Detail
Drawing status			

Client
Mr L Plimley

Project/Location
Beech Cottage
Cheadle Road
Oakamoor
Stoke-On-Trent
ST10 3AN

Drawing title
Existing Floor Plans

Date	Drawn	Checked	Job No.
04/09/21	LE	TM	3201

Scale(s)
As indicated @A1

Drawing number
MP21-SA-XX-XX-DR-A-0201

SMYTHEMAN
ARCHITECTURAL

12 High Street, Tean,
Stoke-on-Trent
ST10 4DZ
T: +44 (0)1538 722097
E: mail@smytheman.co.uk
W: www.smytheman.co.uk

