
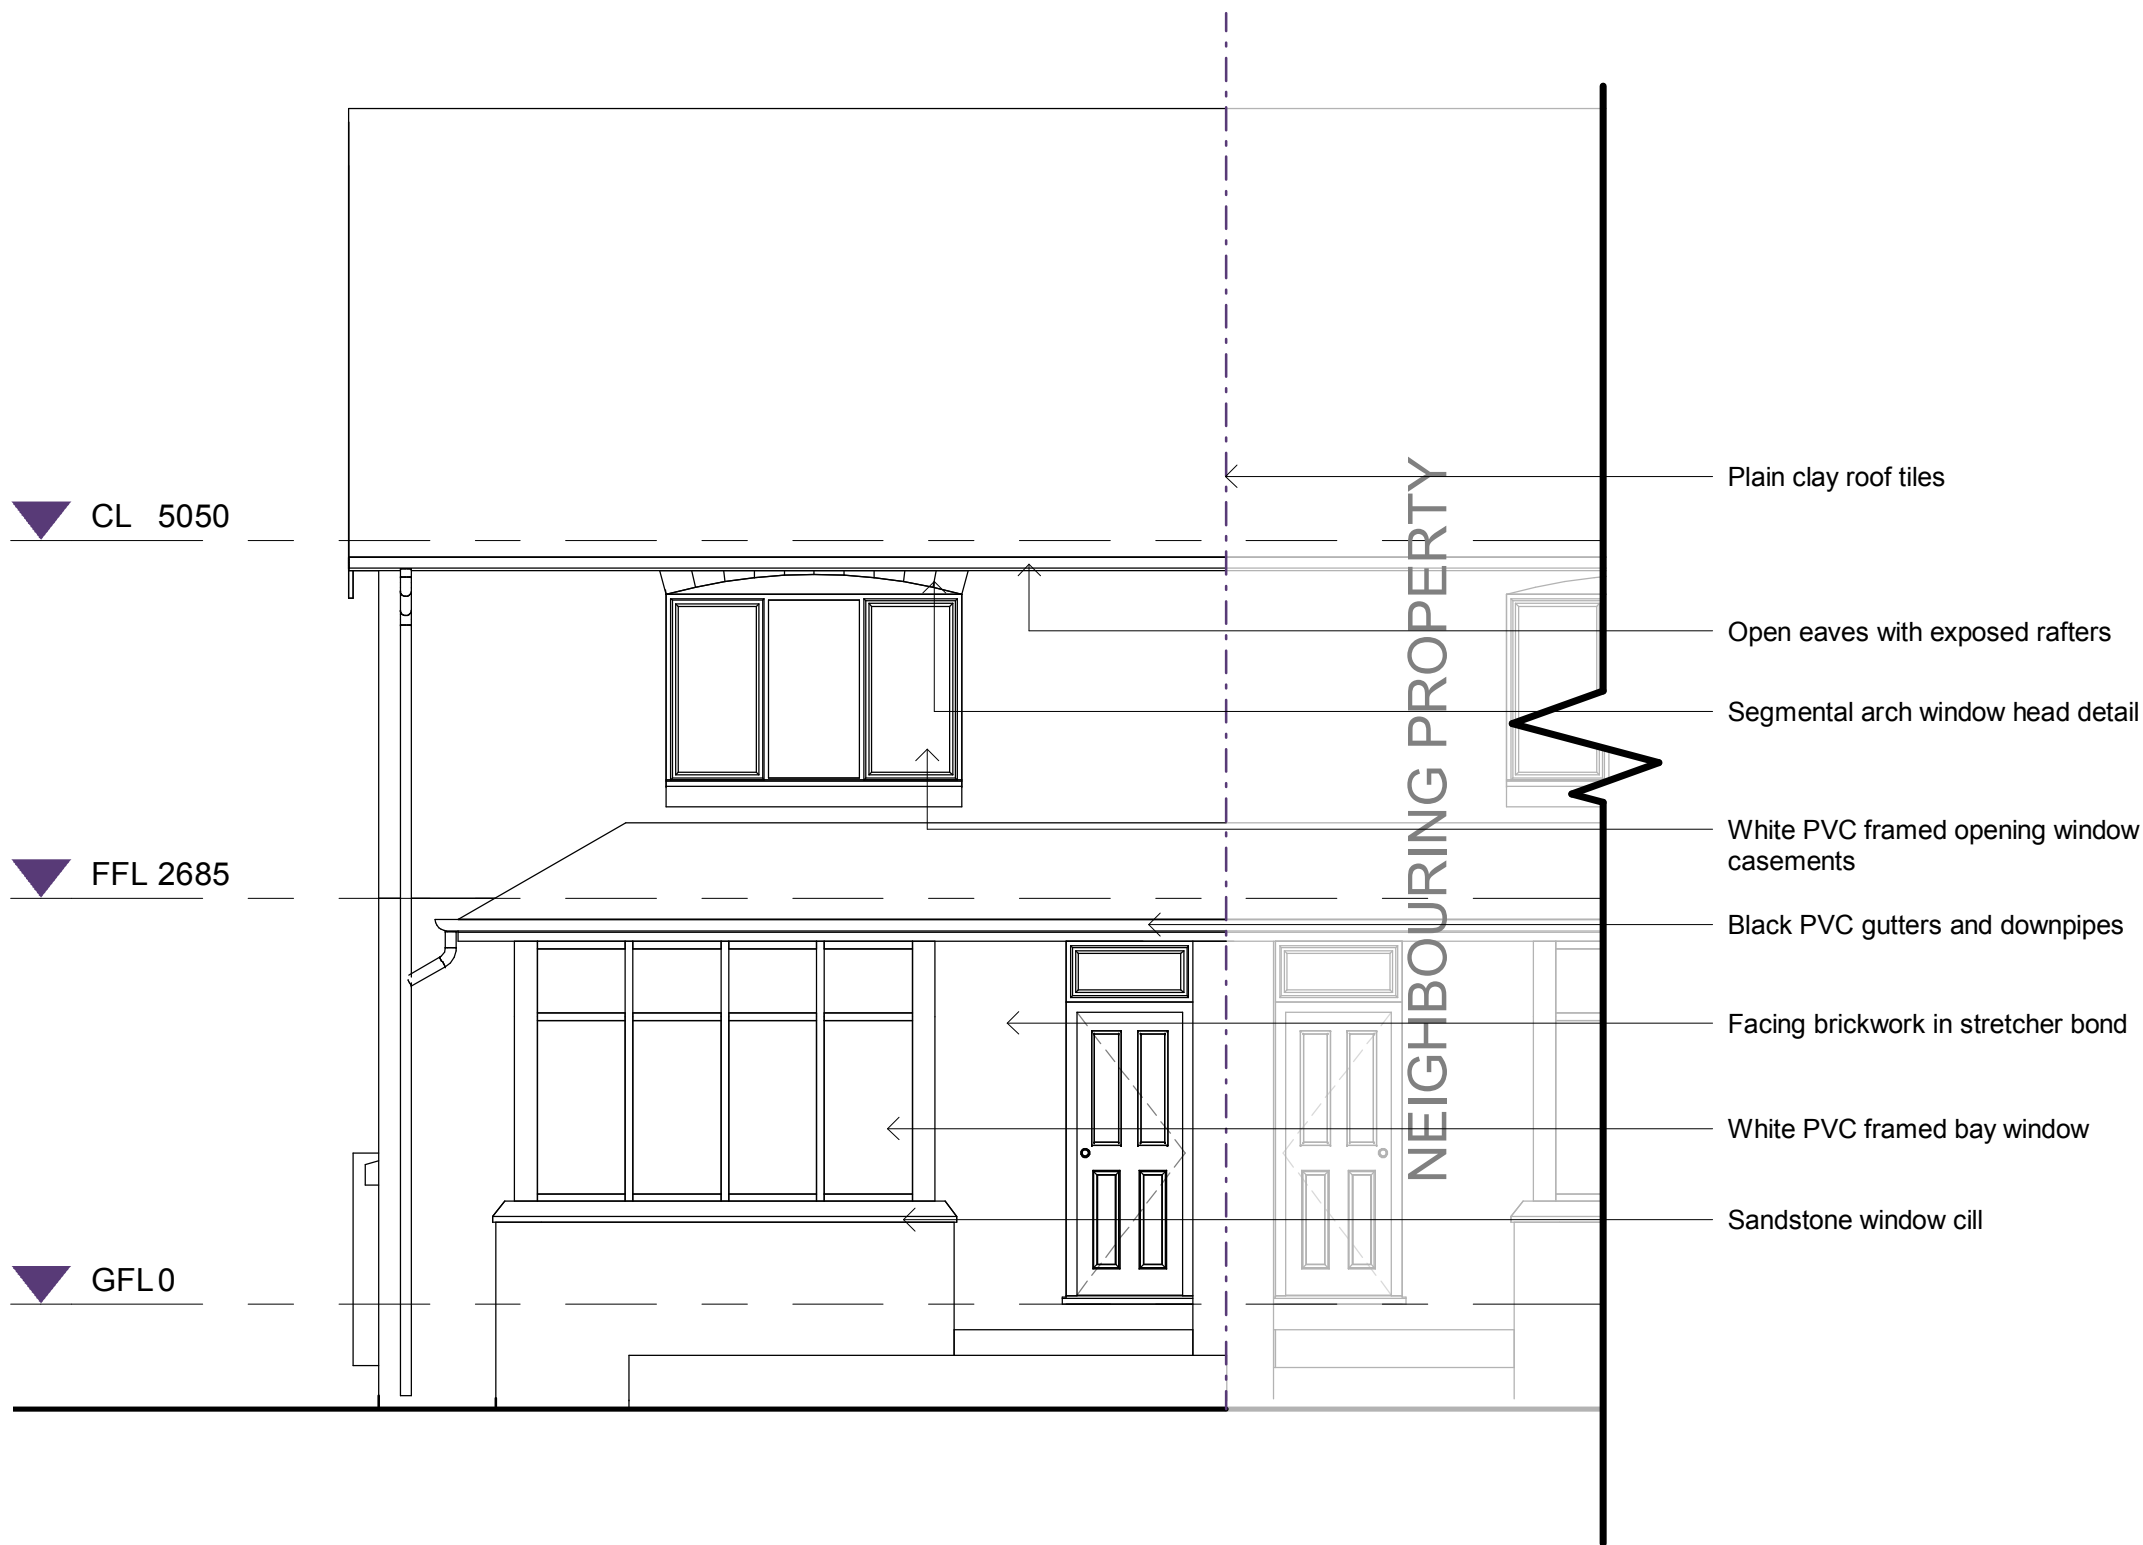


All heights, sizes and dimensions should be checked on site by the contractor before any work is put in hand.

Figured dimensions should be taken in preference to scaling and any errors or omissions reported to the architect at once.

This drawing has been prepared in accordance with the CDM (Construction Design and Management) and all foreseeable design risks to those involved or affected by construction have been avoided wherever possible.

Scale 1 : 50

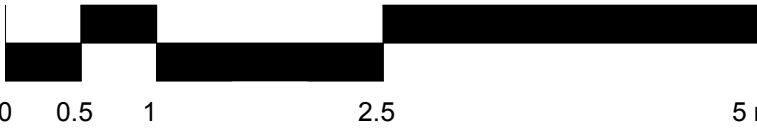

South Elevation
1 : 50



North Elevation
1 : 50



West Elevation
1 : 50

Rev	Date	By	Detail
-----	------	----	--------

Drawing status			
----------------	--	--	--

Client

Mr & Mrs L Plimley

Project/Location

Beech Cottage Cheadle Road Oakamoor Stoke-On-Trent ST10 3AN

Drawing title

Existing Elevations

Date	Drawn	Checked	Job No.
04/06/21	LE	TM	3201

Scale(s)

1 : 50 @A1

Drawing number	Revision
----------------	----------

MP21-SA-XX-XX-DR-A-0401	
-------------------------	--

SA **SMYTHEMAN**
ARCHITECTURAL

12 High Street, Tean,
Stoke-on-Trent
ST10 4DZ

T: +44 (0)1538 722097
E: mail@smytheman.co.uk
W: www.smytheman.co.uk

