
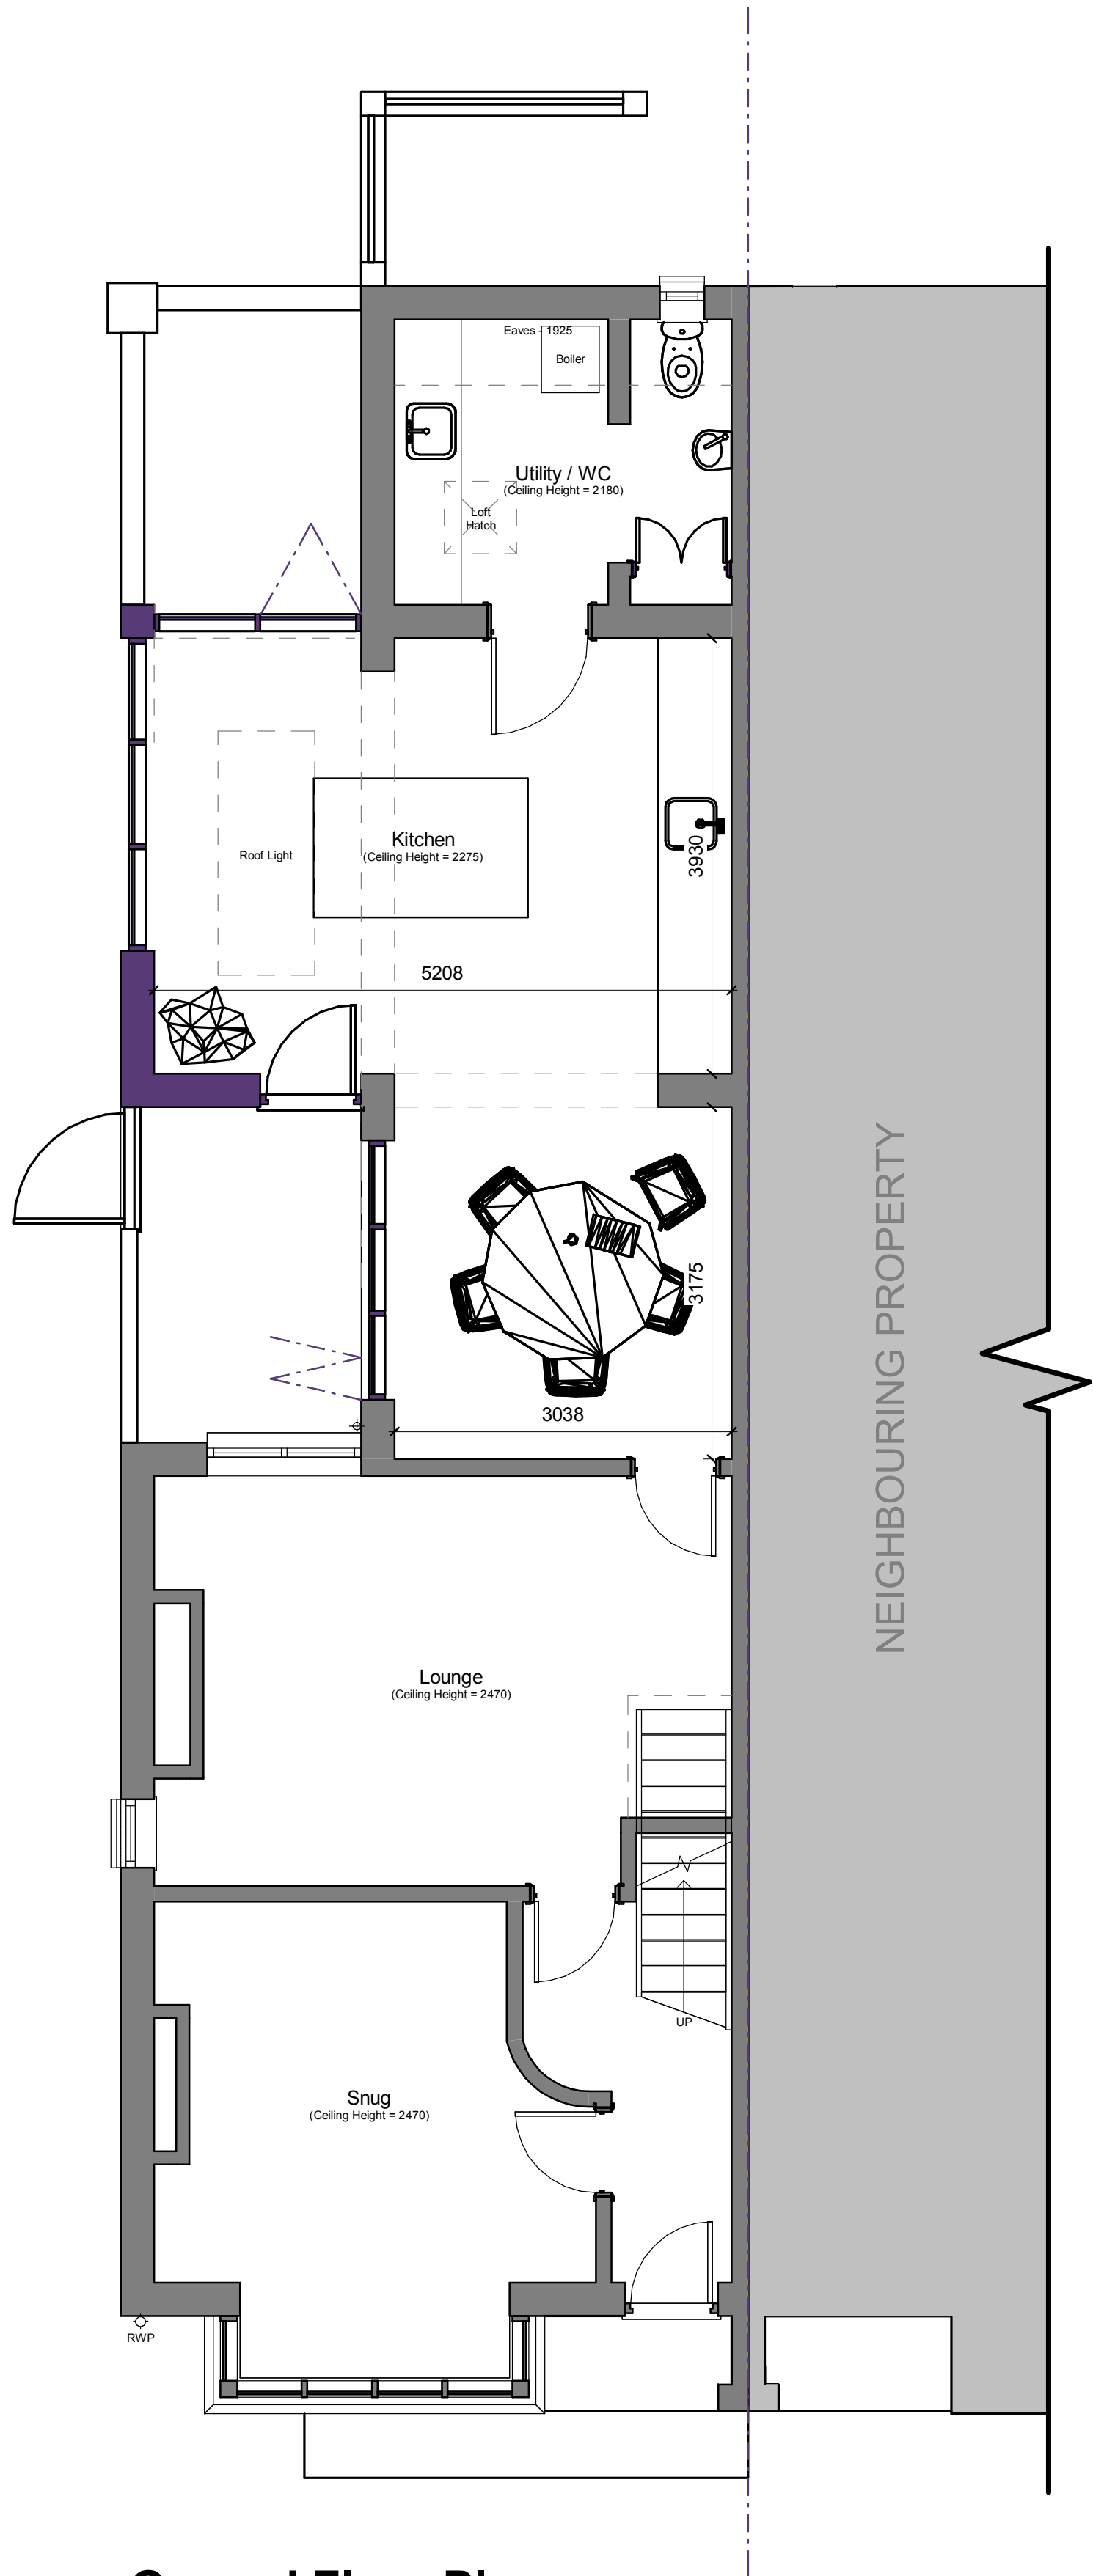
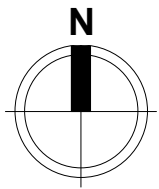


All heights, sizes and dimensions should be checked on site by the contractor before any work is put in hand.


Figured dimensions should be taken in preference to scaling and any errors or omissions reported to the architect at once.

This drawing has been prepared in accordance with the CDM (Construction Design and Management) and all foreseeable design risks to those involved or affected by construction have been avoided wherever possible.


Scale 1 : 50

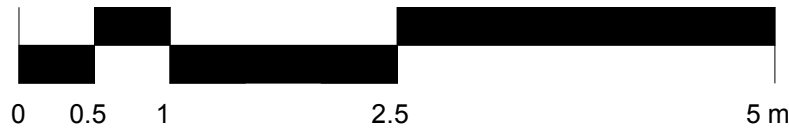

Ground Floor Plan
1 : 50

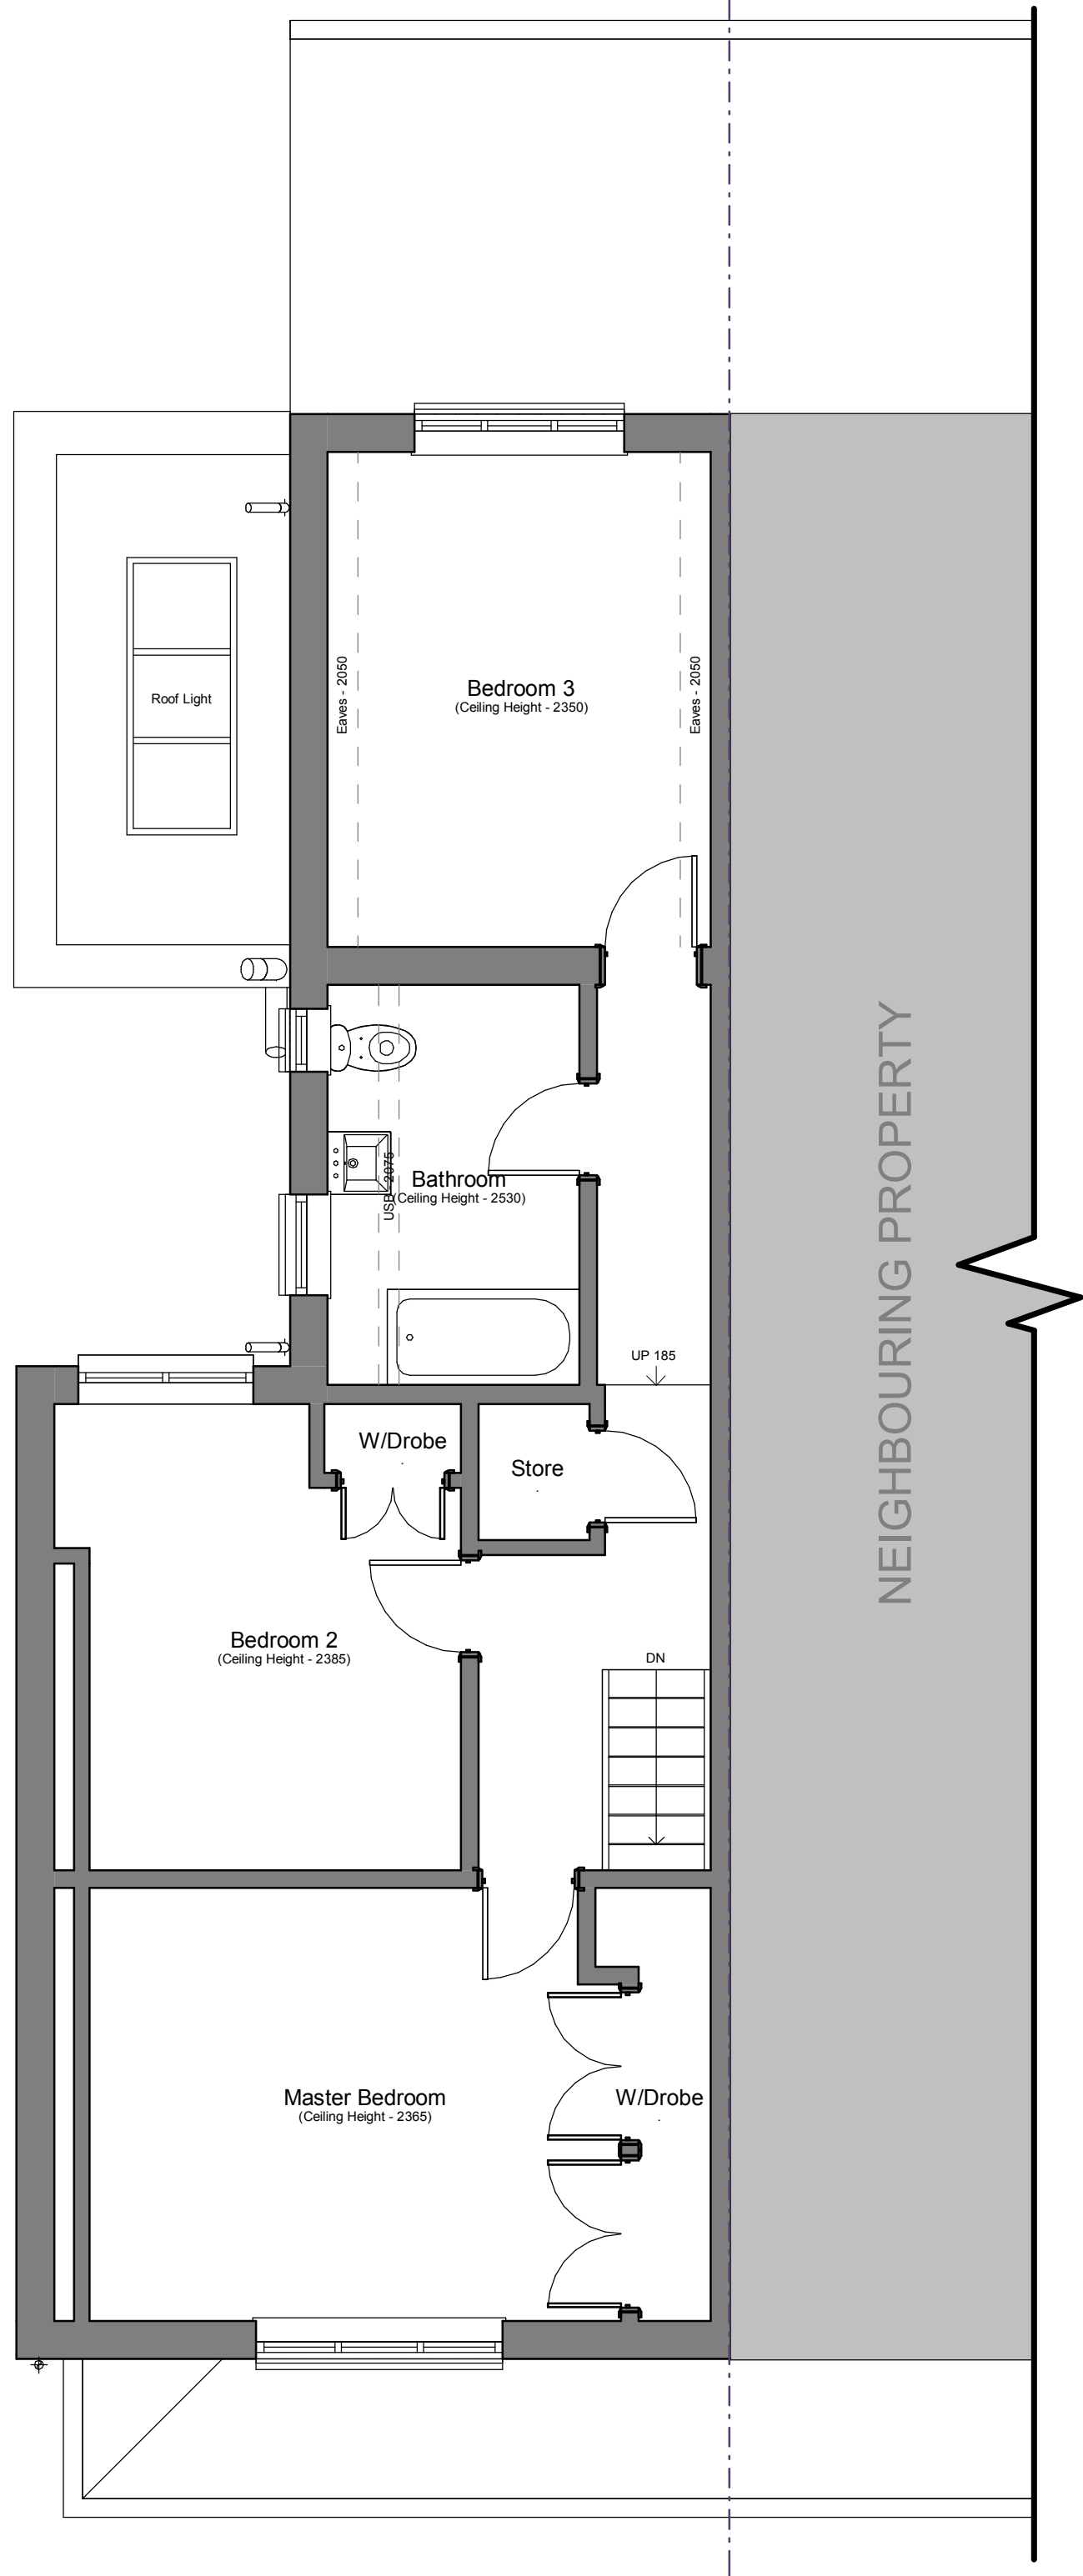

First Floor Plan
1 : 50

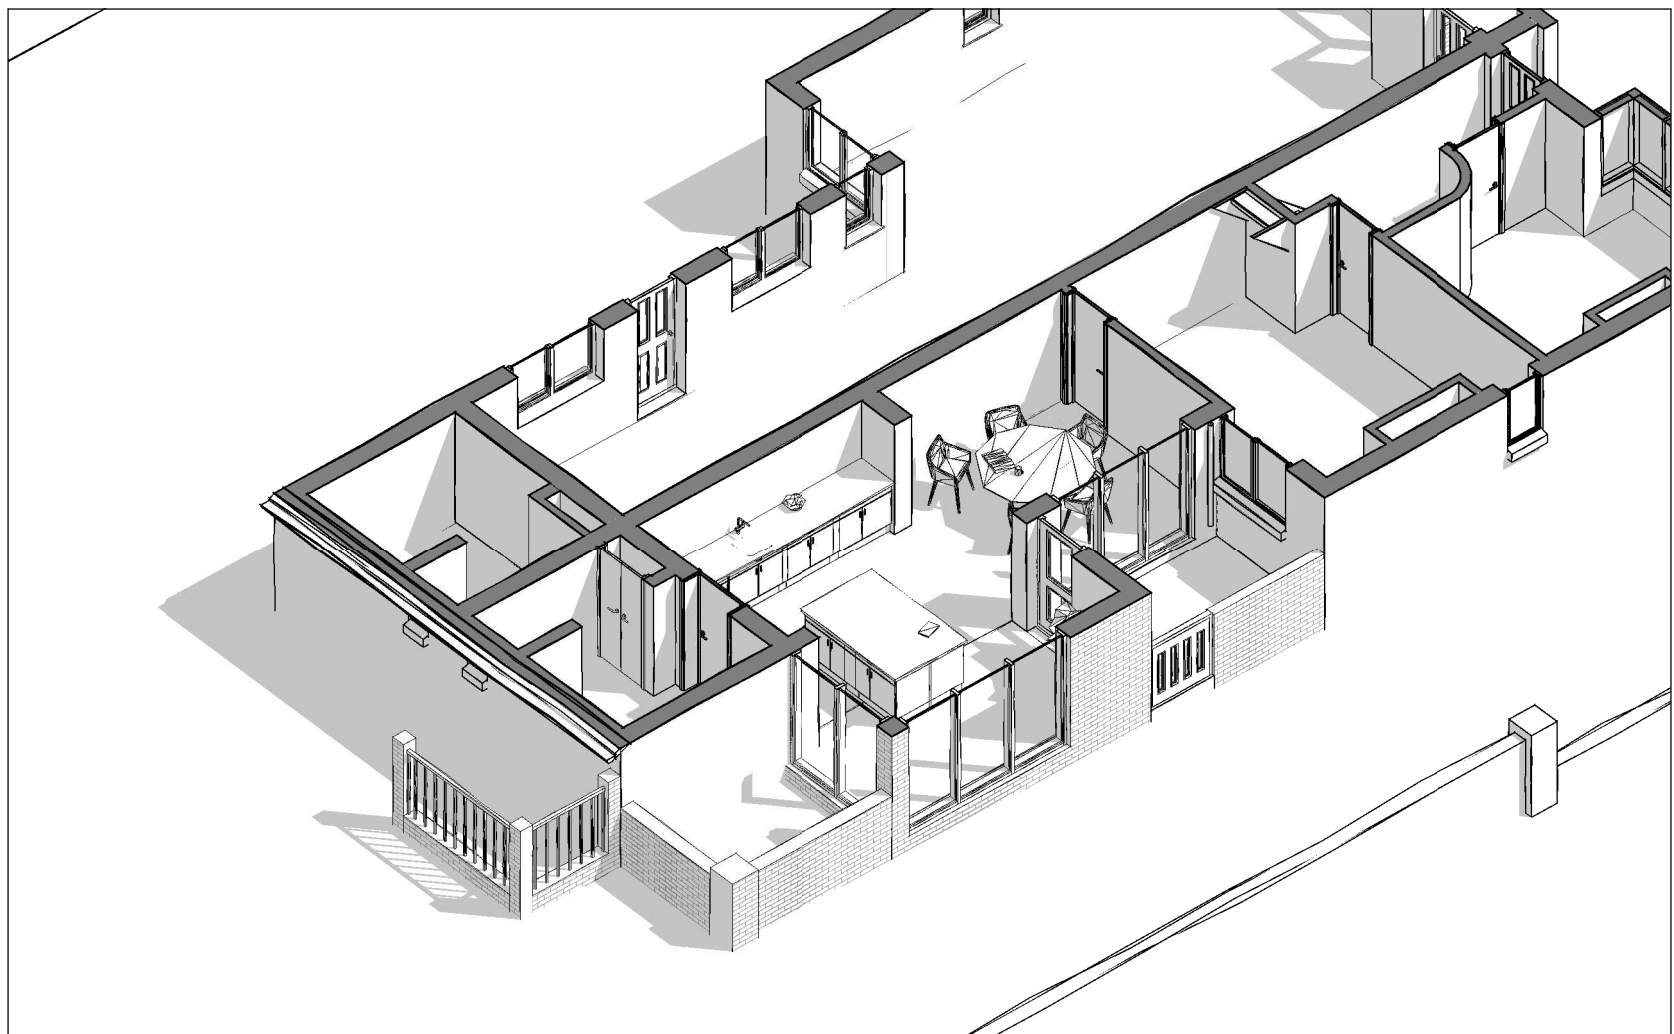

P.01 29/04/2021 Alterations made for planning

Rev Date By Detail

Drawing status

S3 - Planning

Client

Mr & Mrs L Plimley

Project/Location

Beech Cottage
Cheadle Road
Oakamoor
Stoke-On-Trent
ST10 3AN

Drawing title

Proposed Floor Plans

Date	Drawn	Checked	Job No.
26/04/2021	LE	TM	3201

Scale(s)

1 : 50 @A1

Drawing number

MP21-SA-XX-ZZ-DR-A-0204

Revision

P.01

SA **SMYTHEMAN**
ARCHITECTURAL

12 High Street, Tean,
Stoke-on-Trent
ST10 4DZ

T: +44 (0)1538 722097
E: email@smytheman.co.uk
W: www.smytheman.co.uk

