
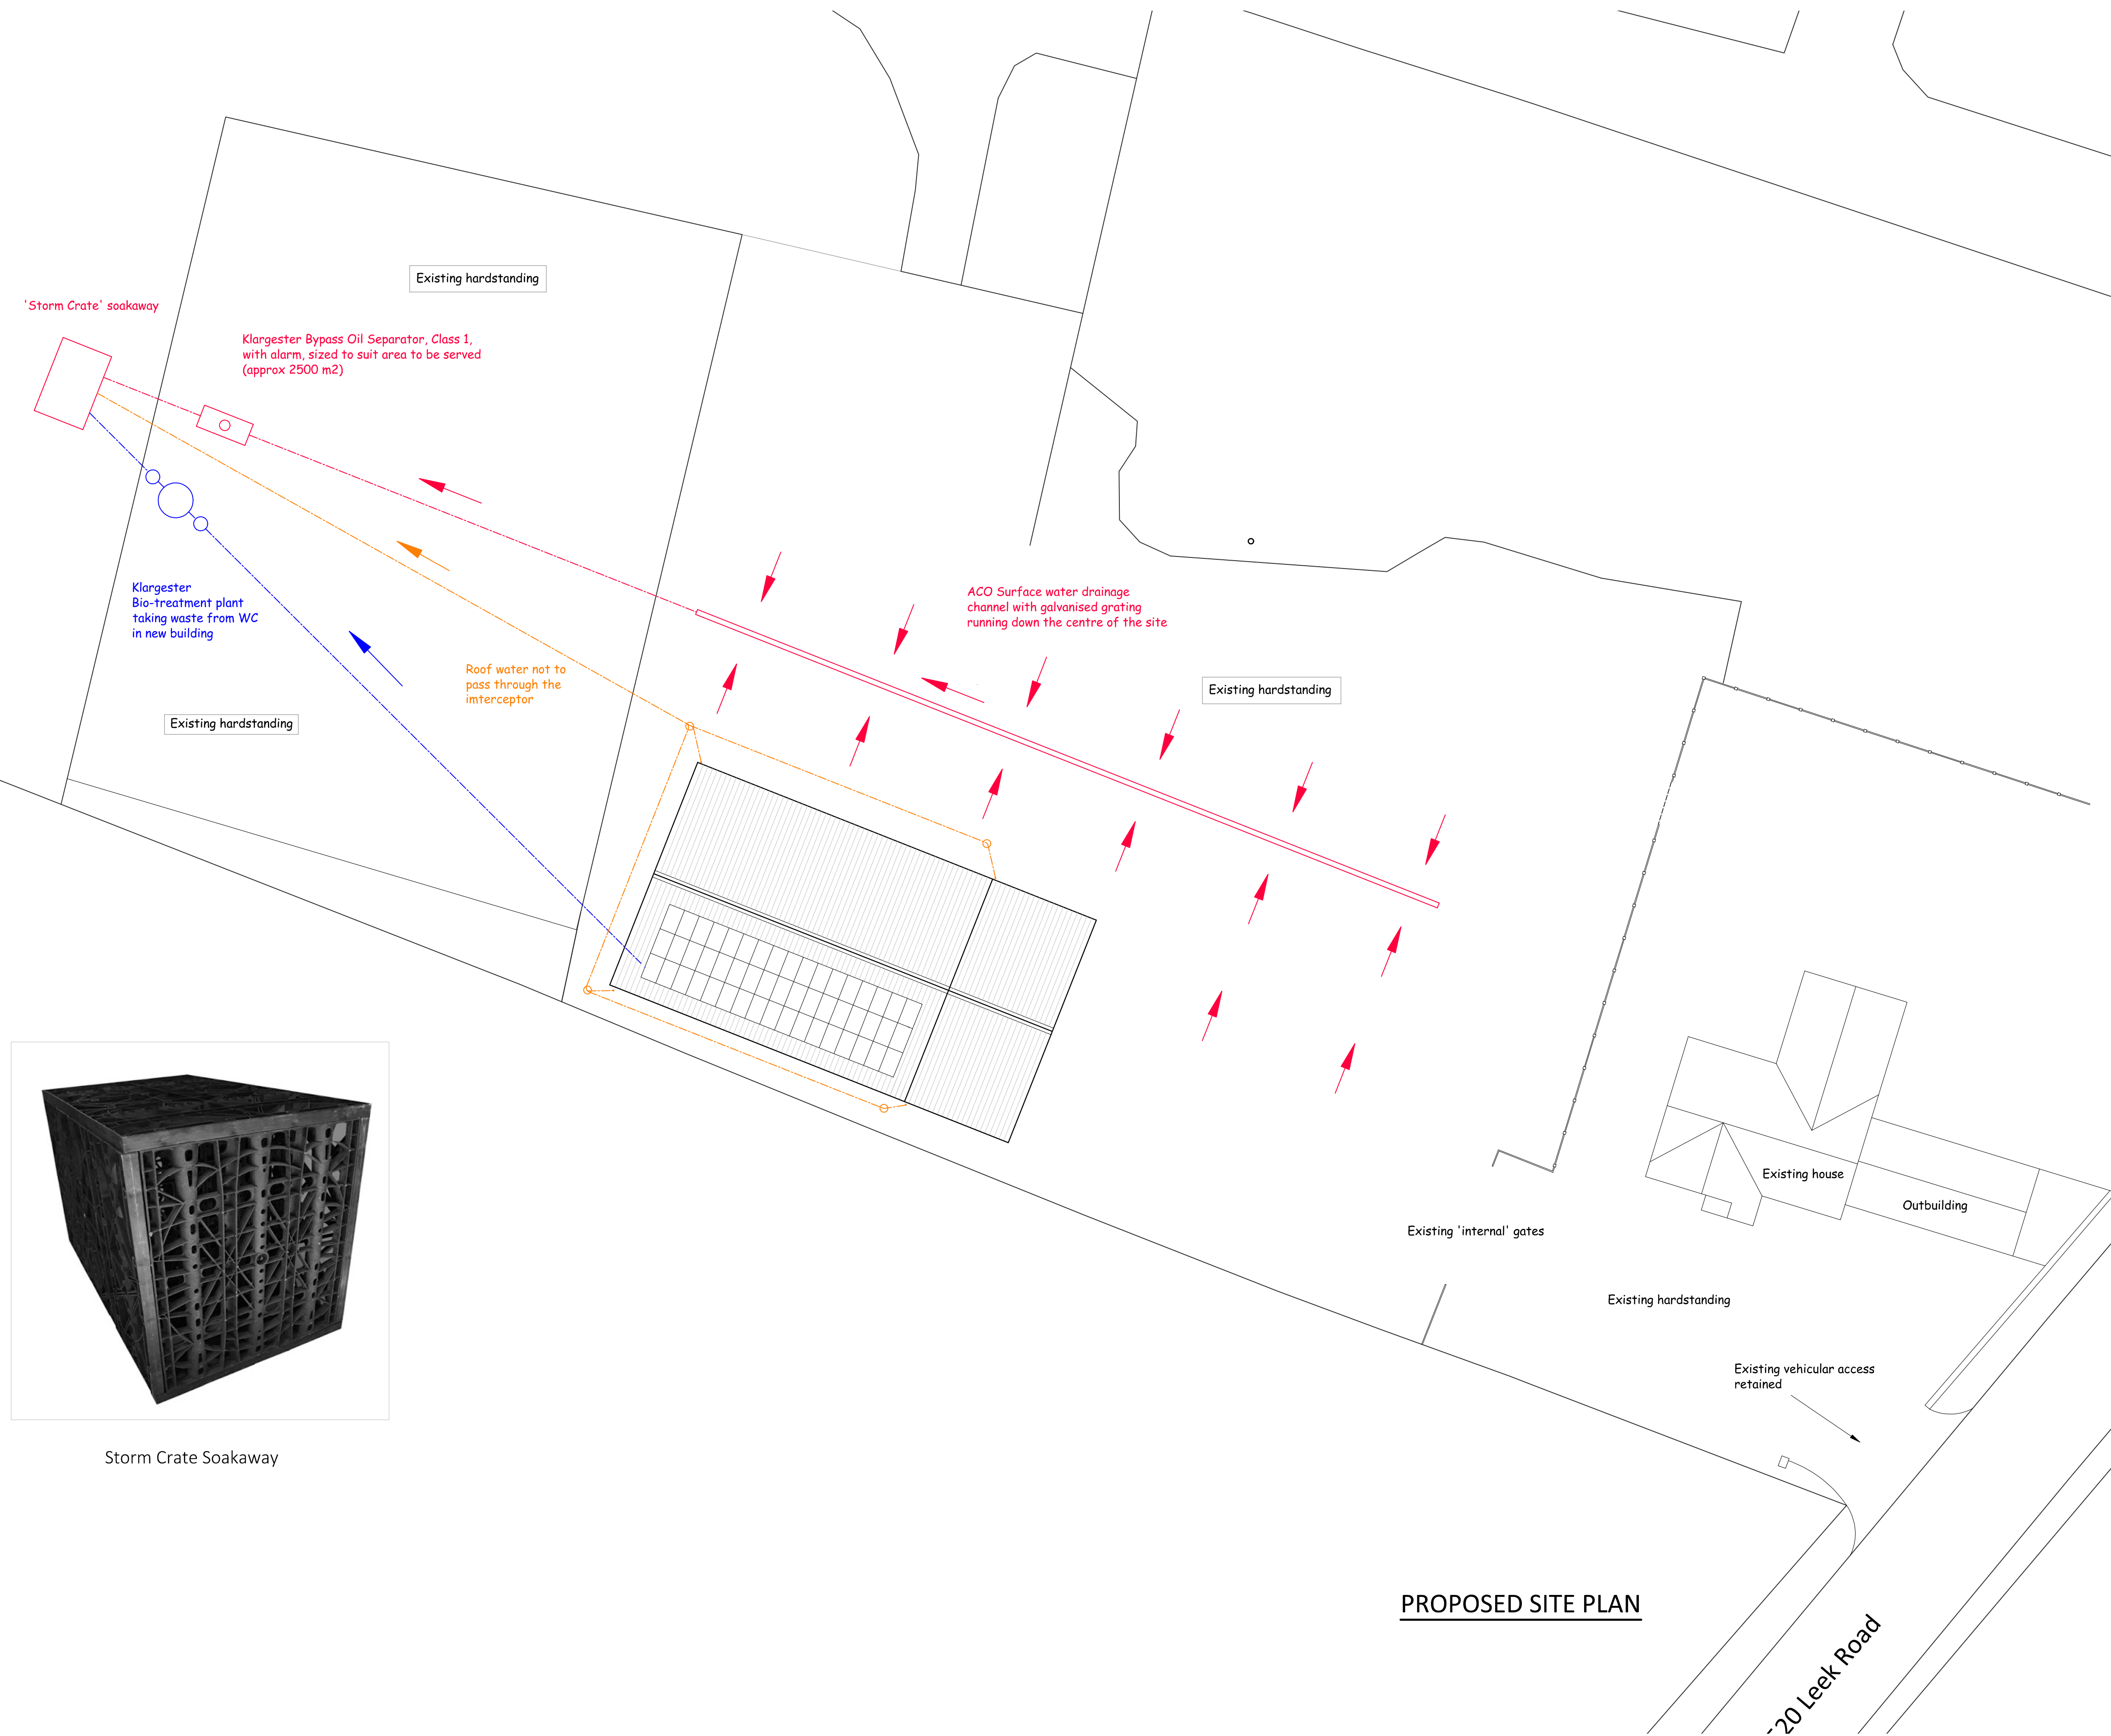


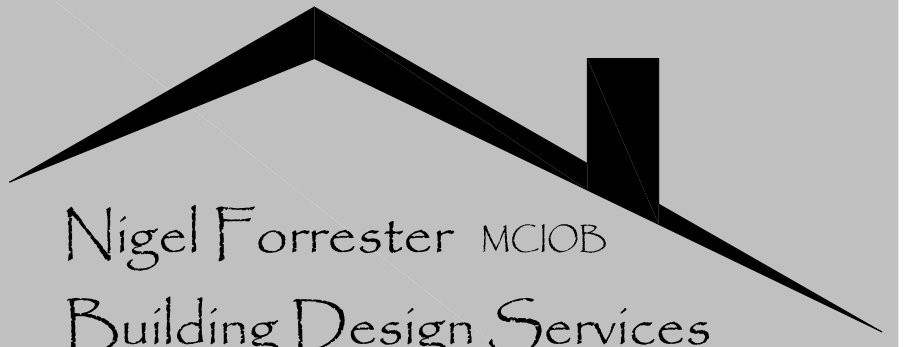

Storm Crate Soakaway

PROPOSED SITE PLAN

  
**Nigel Forrester** MCIOS  
Building Design Services  
  
ILETT HOUSE, SMITHY BANK, ALTON, STAFFS, ST10 4AD  
TEL 01538 702164  
[www.nigelforrester.co.uk](http://www.nigelforrester.co.uk) [www.sap-calc.co.uk](http://www.sap-calc.co.uk)

CLIENT

Mr G Plant

PROJECT

Proposed garage/workshop/office building  
and new vehicular access  
at  
South Field Farm  
Leek Road  
Wetley Rocks  
Stoke-on-Trent  
ST9 0AR

DRAWING NUMBER 19/578/10

Surface and foul water drainage

SCALES 1/200 @ A1