

Planning Scheme: Proposed Boundary Works, Knypersley Mill: Site Plan
(1:200@A2, 1:400@A4)

Pooldam: Architectural

DRAWING TITLE:
Planning Scheme:
Proposed Boundary Alterations:
Site Plan

JOB:
Knypersley Mill,
Judgefield Lane, Brown Edge

CLIENT:
Mr M Gutersohn

ORIGIN DATE:
29/03/2021

JOB No.
PD084

DWG No.
PS01
Revision
4

SCALE:
1:200
@
A2


STAGE:
P

TELEPHONE:
07905 325654

E-MAIL:
architectural@pooldam.co.uk

WEB:
www.pooldam.co.uk

REVISIONS:				
no.	date	description	initial	
0	30/03/2021	Issued for Client review	GW	
1	31/03/2021	Updated following client feedback - issued for P App	GW	
2	19/04/2021	Updated to show existing gate adjacent mill	GW	
3	17/05/2021	Spading annotation re-worked at the behest of SADC Planning	GW	
4	27/05/2021	Further revisions to standard caveat wording	GW	

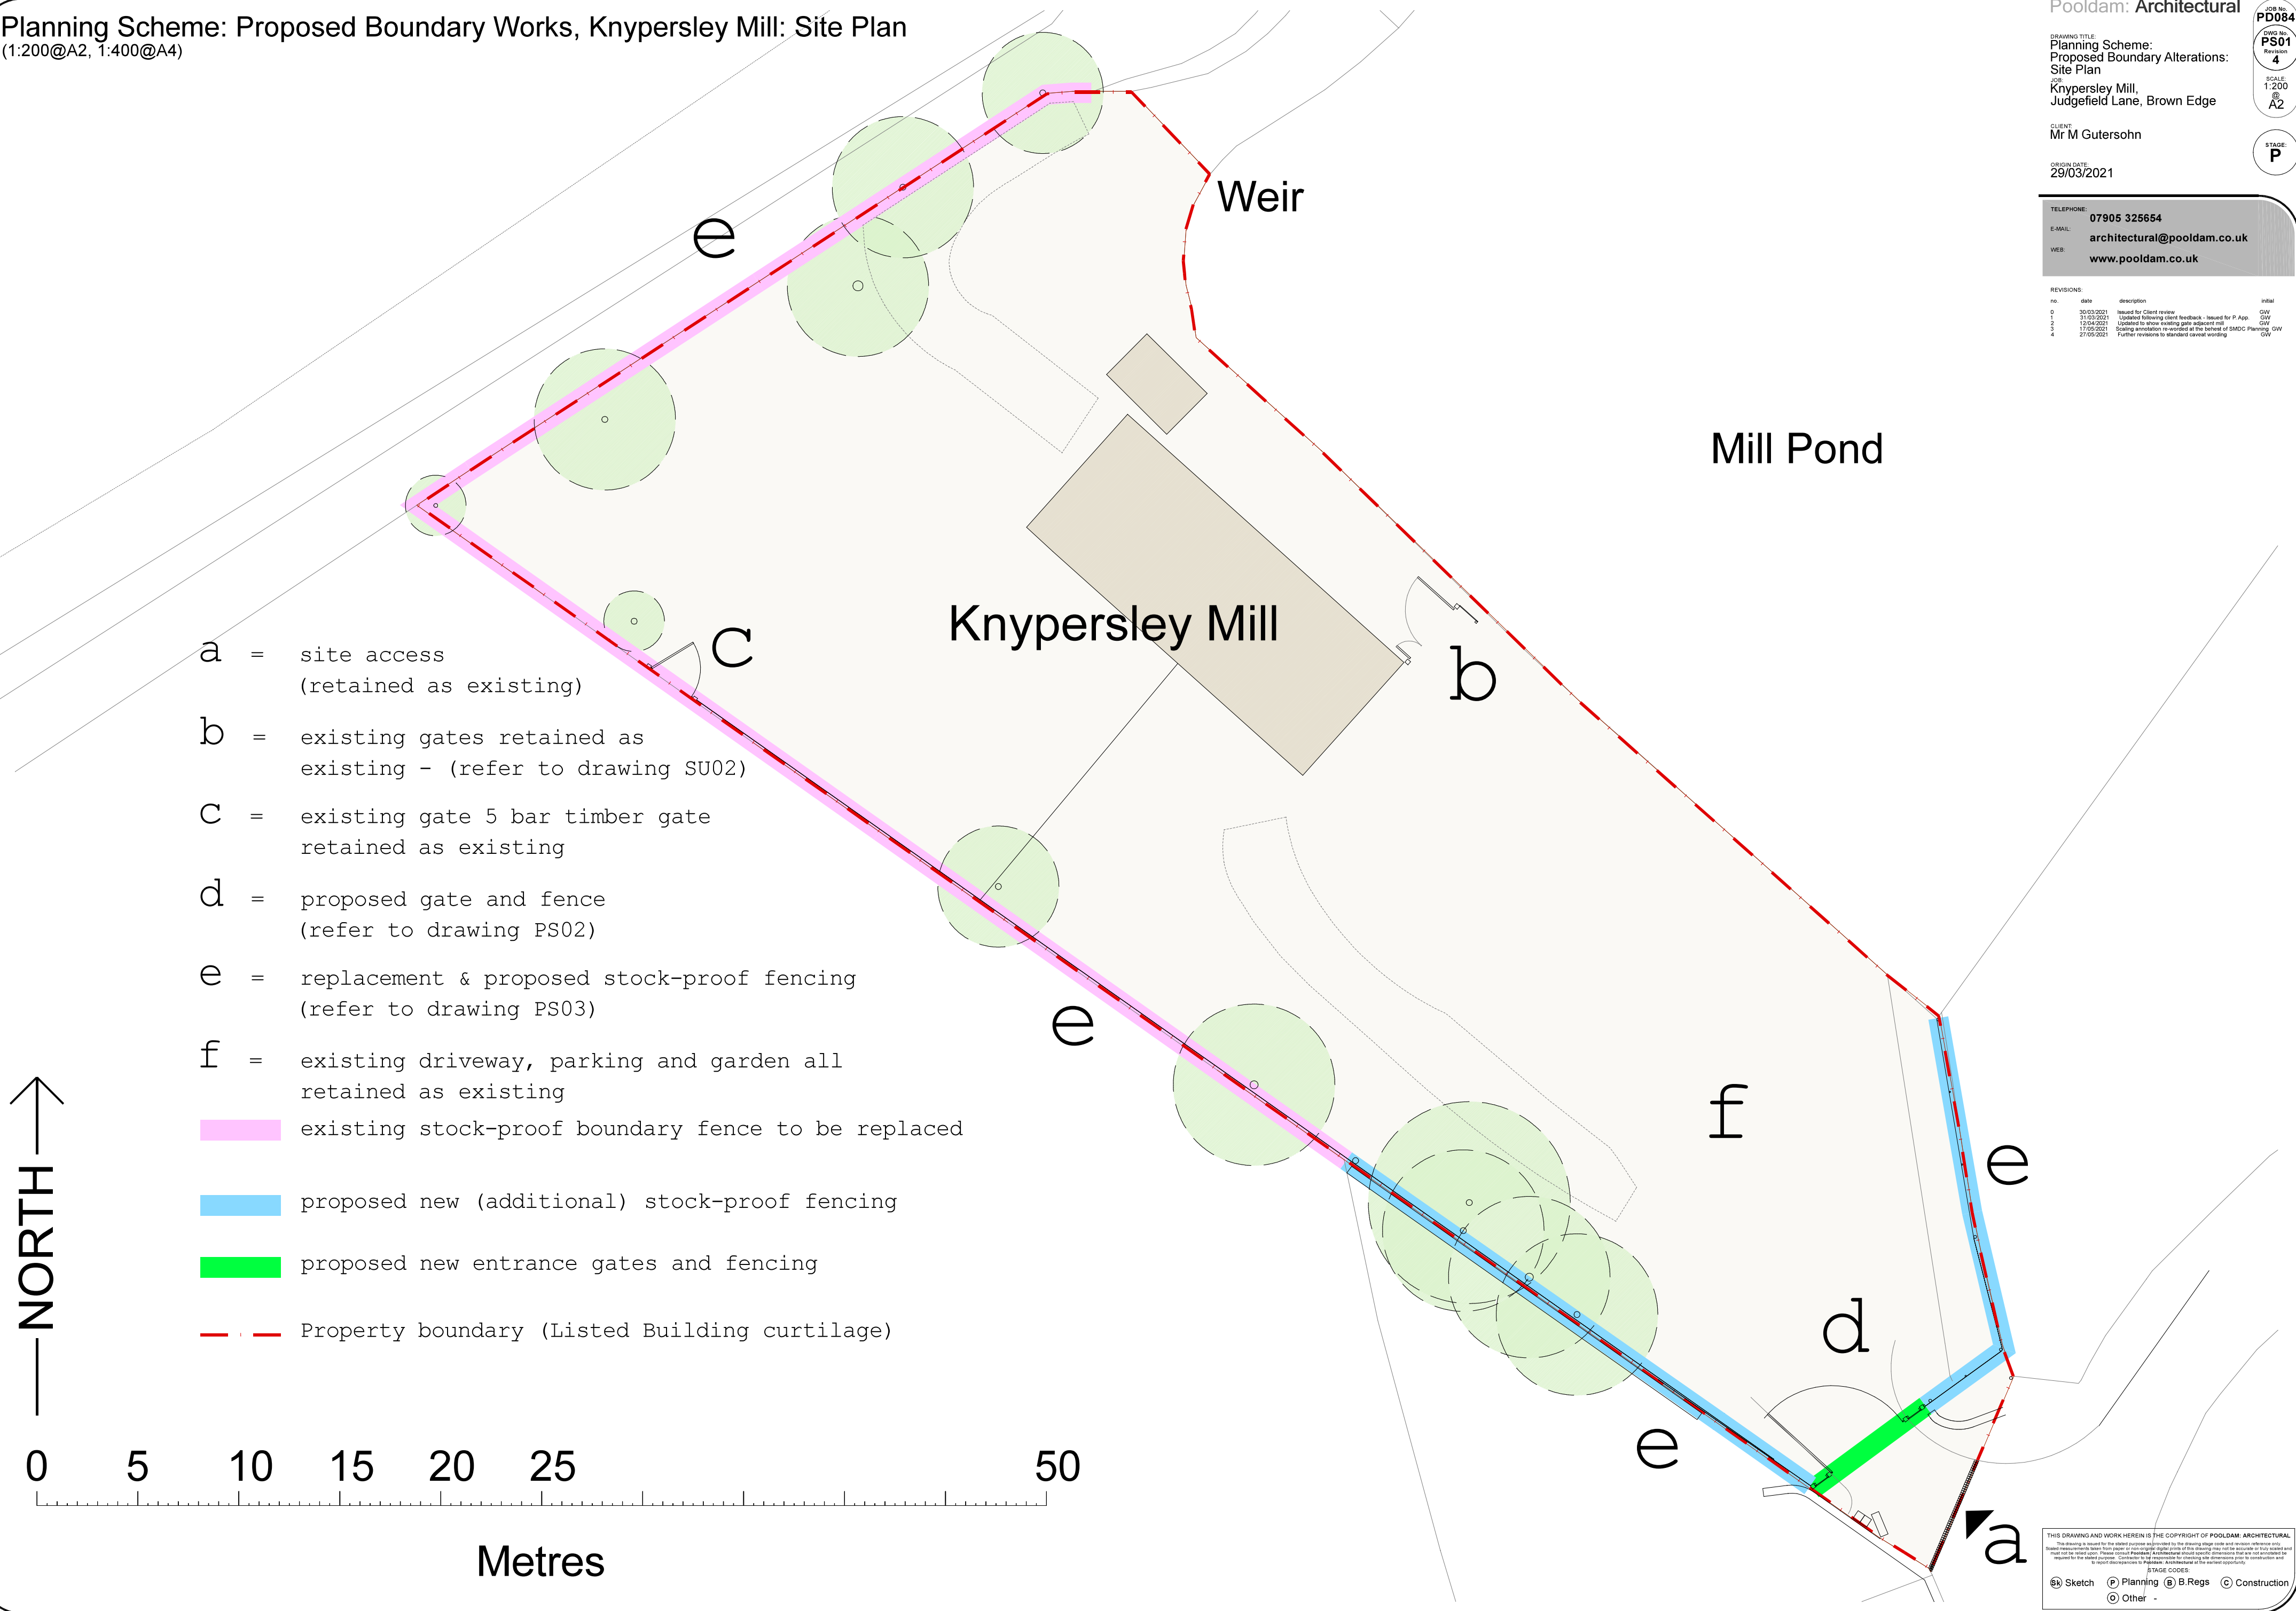

THIS DRAWING AND WORK HEREIN IS THE COPYRIGHT OF POOLDAM: ARCHITECTURAL

This drawing is issued for the stated purpose and is not to be used for any other purpose without the written consent of Pooldam: Architectural. It is not to be used for any other purpose without the written consent of Pooldam: Architectural. It is not to be used for any other purpose without the written consent of Pooldam: Architectural.

STAGE CODES:

- Sketch
- Planning
- B.Regs
- Construction
- Other