



1:50 Scale to be measured

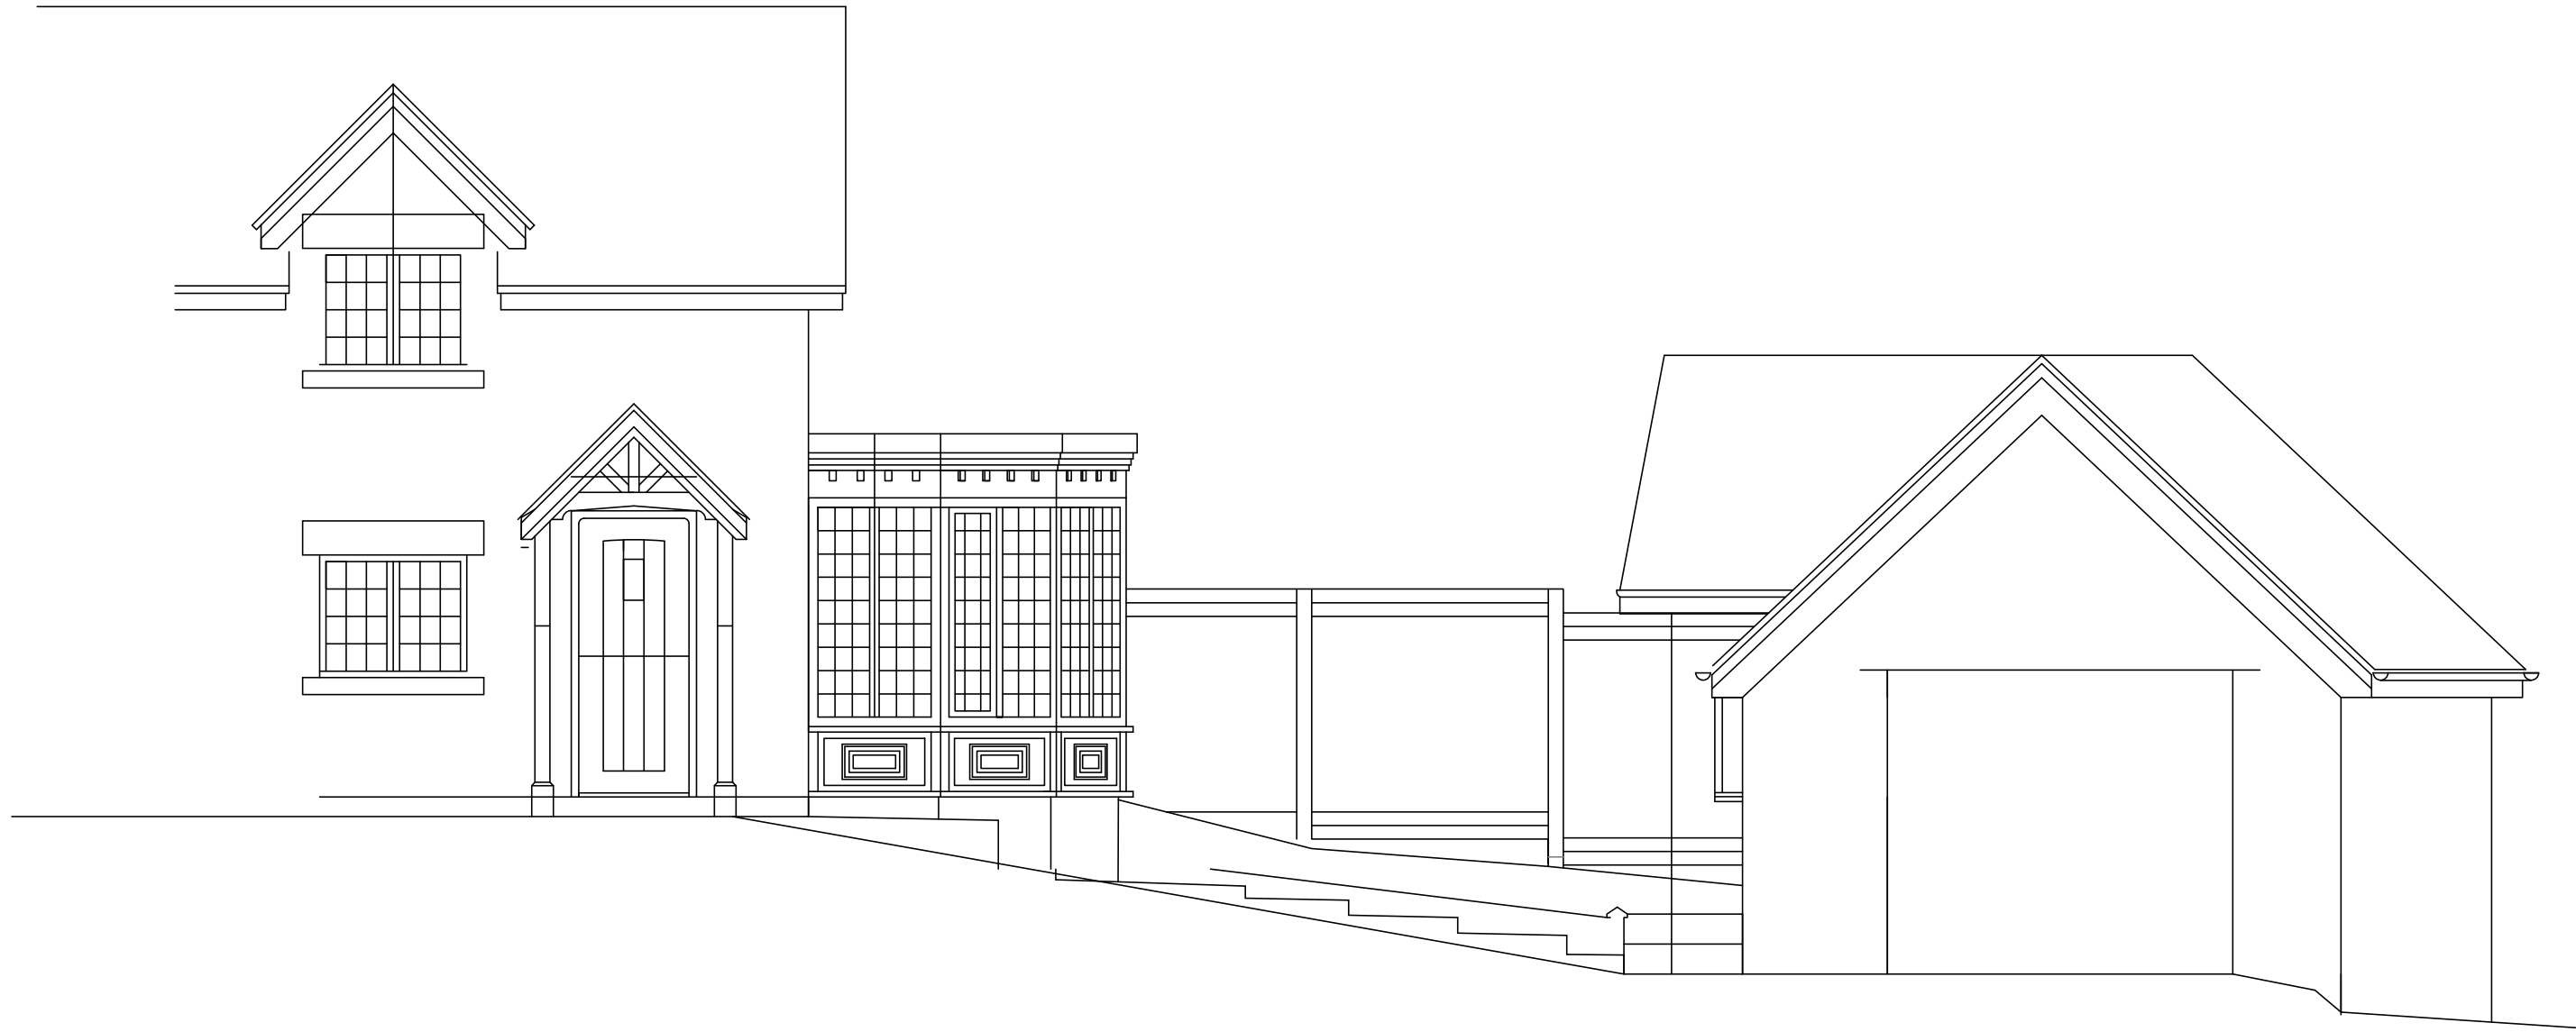

Existng Courtyard Elevation



Existing Side Elevation

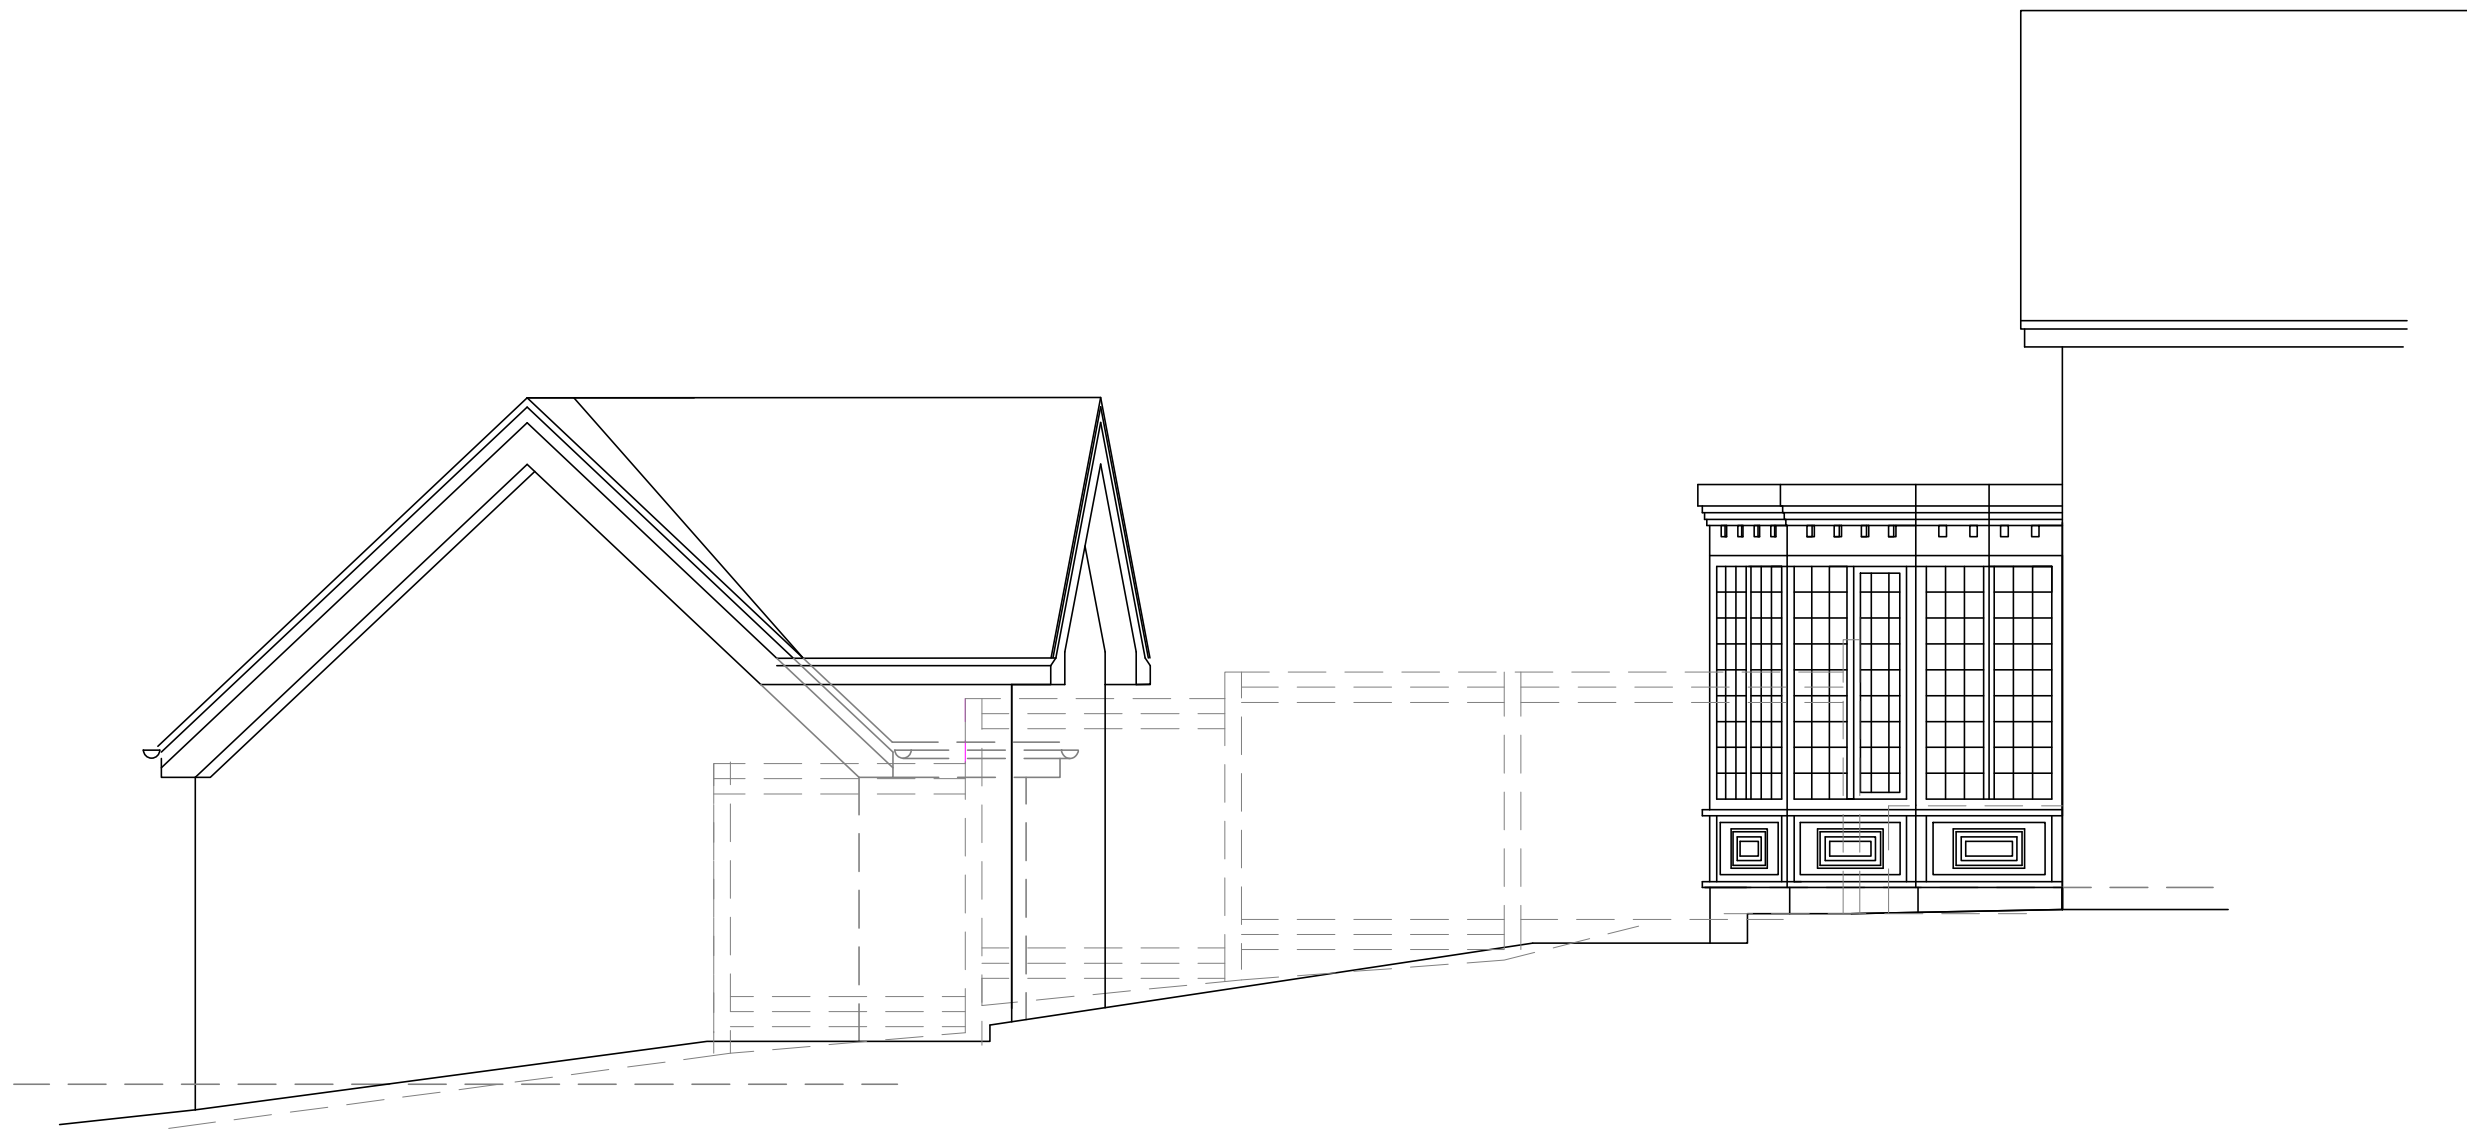

Existing Rear Elevation

REV	DATE	DESCRIPTION
-----	------	-------------

DRAWING STATUS
SURVEY

THIS DRAWING IS COPYRIGHT AND MUST NOT BE REPRODUCED IN WHOLE OR IN PART WITHOUT THE PRIOR PERMISSION OF P4 Architecture.

DIMENSIONS TO BE VERIFIED ON SITE. ONLY FIGURED DIMENSIONS TO BE USED AND ANY DISCREPANCY BETWEEN THIS DRAWING AND SITE CONDITIONS TO BE REFERRED TO P4 Architecture IMMEDIATELY. NO DIMENSIONS ARE TO BE SCALED OFF PRINTED DRAWINGS. ANY AREAS THAT ARE INDICATED ON THIS DRAWING ARE FOR GUIDANCE ONLY. NO RESPONSIBILITY IS TAKEN FOR THEIR ACCURACY.

THERE IS A RISK OF DEATH OR INJURY IN CONSTRUCTION IF THE WORKS ARE NOT PROPERLY PLANNED AND SUPERVISED. THE CONTRACTOR MUST NOT UNDERTAKE ANY ELEMENT OF WORK WITHOUT HAVING FIRST CARRIED OUT THE NECESSARY RISK ASSESSMENT AND PREPARED DETAILED METHOD STATEMENT.

CLIENT

Mr L. Millward & Ms. P.Walford

PROJECT

Proposed Alterations & Extension works at Churnet Croft Cottage
Wood Road,
Longsdon
Leek
Staffs.

DRAWING TITLE

Elevations as Existing

SCALE

1:50 @ A1

DATE

February 2018

DRAWING No.

LEMI /PP/03/002

REV

P4 Architecture

P4 Architecture
A Member of the Chartered Institute of Architectural Technologists


Chartered Institute of
Architectural Technologists

Architectural & Construction Project Management Services
Lodge Hill, Wallbridge Drive, Leek, Staffordshire, ST13 8NE.
Tel. 07962 062 618 Email: P4architecture@hotmail.co.uk