



TYPE A2 | Treehouse Lodge

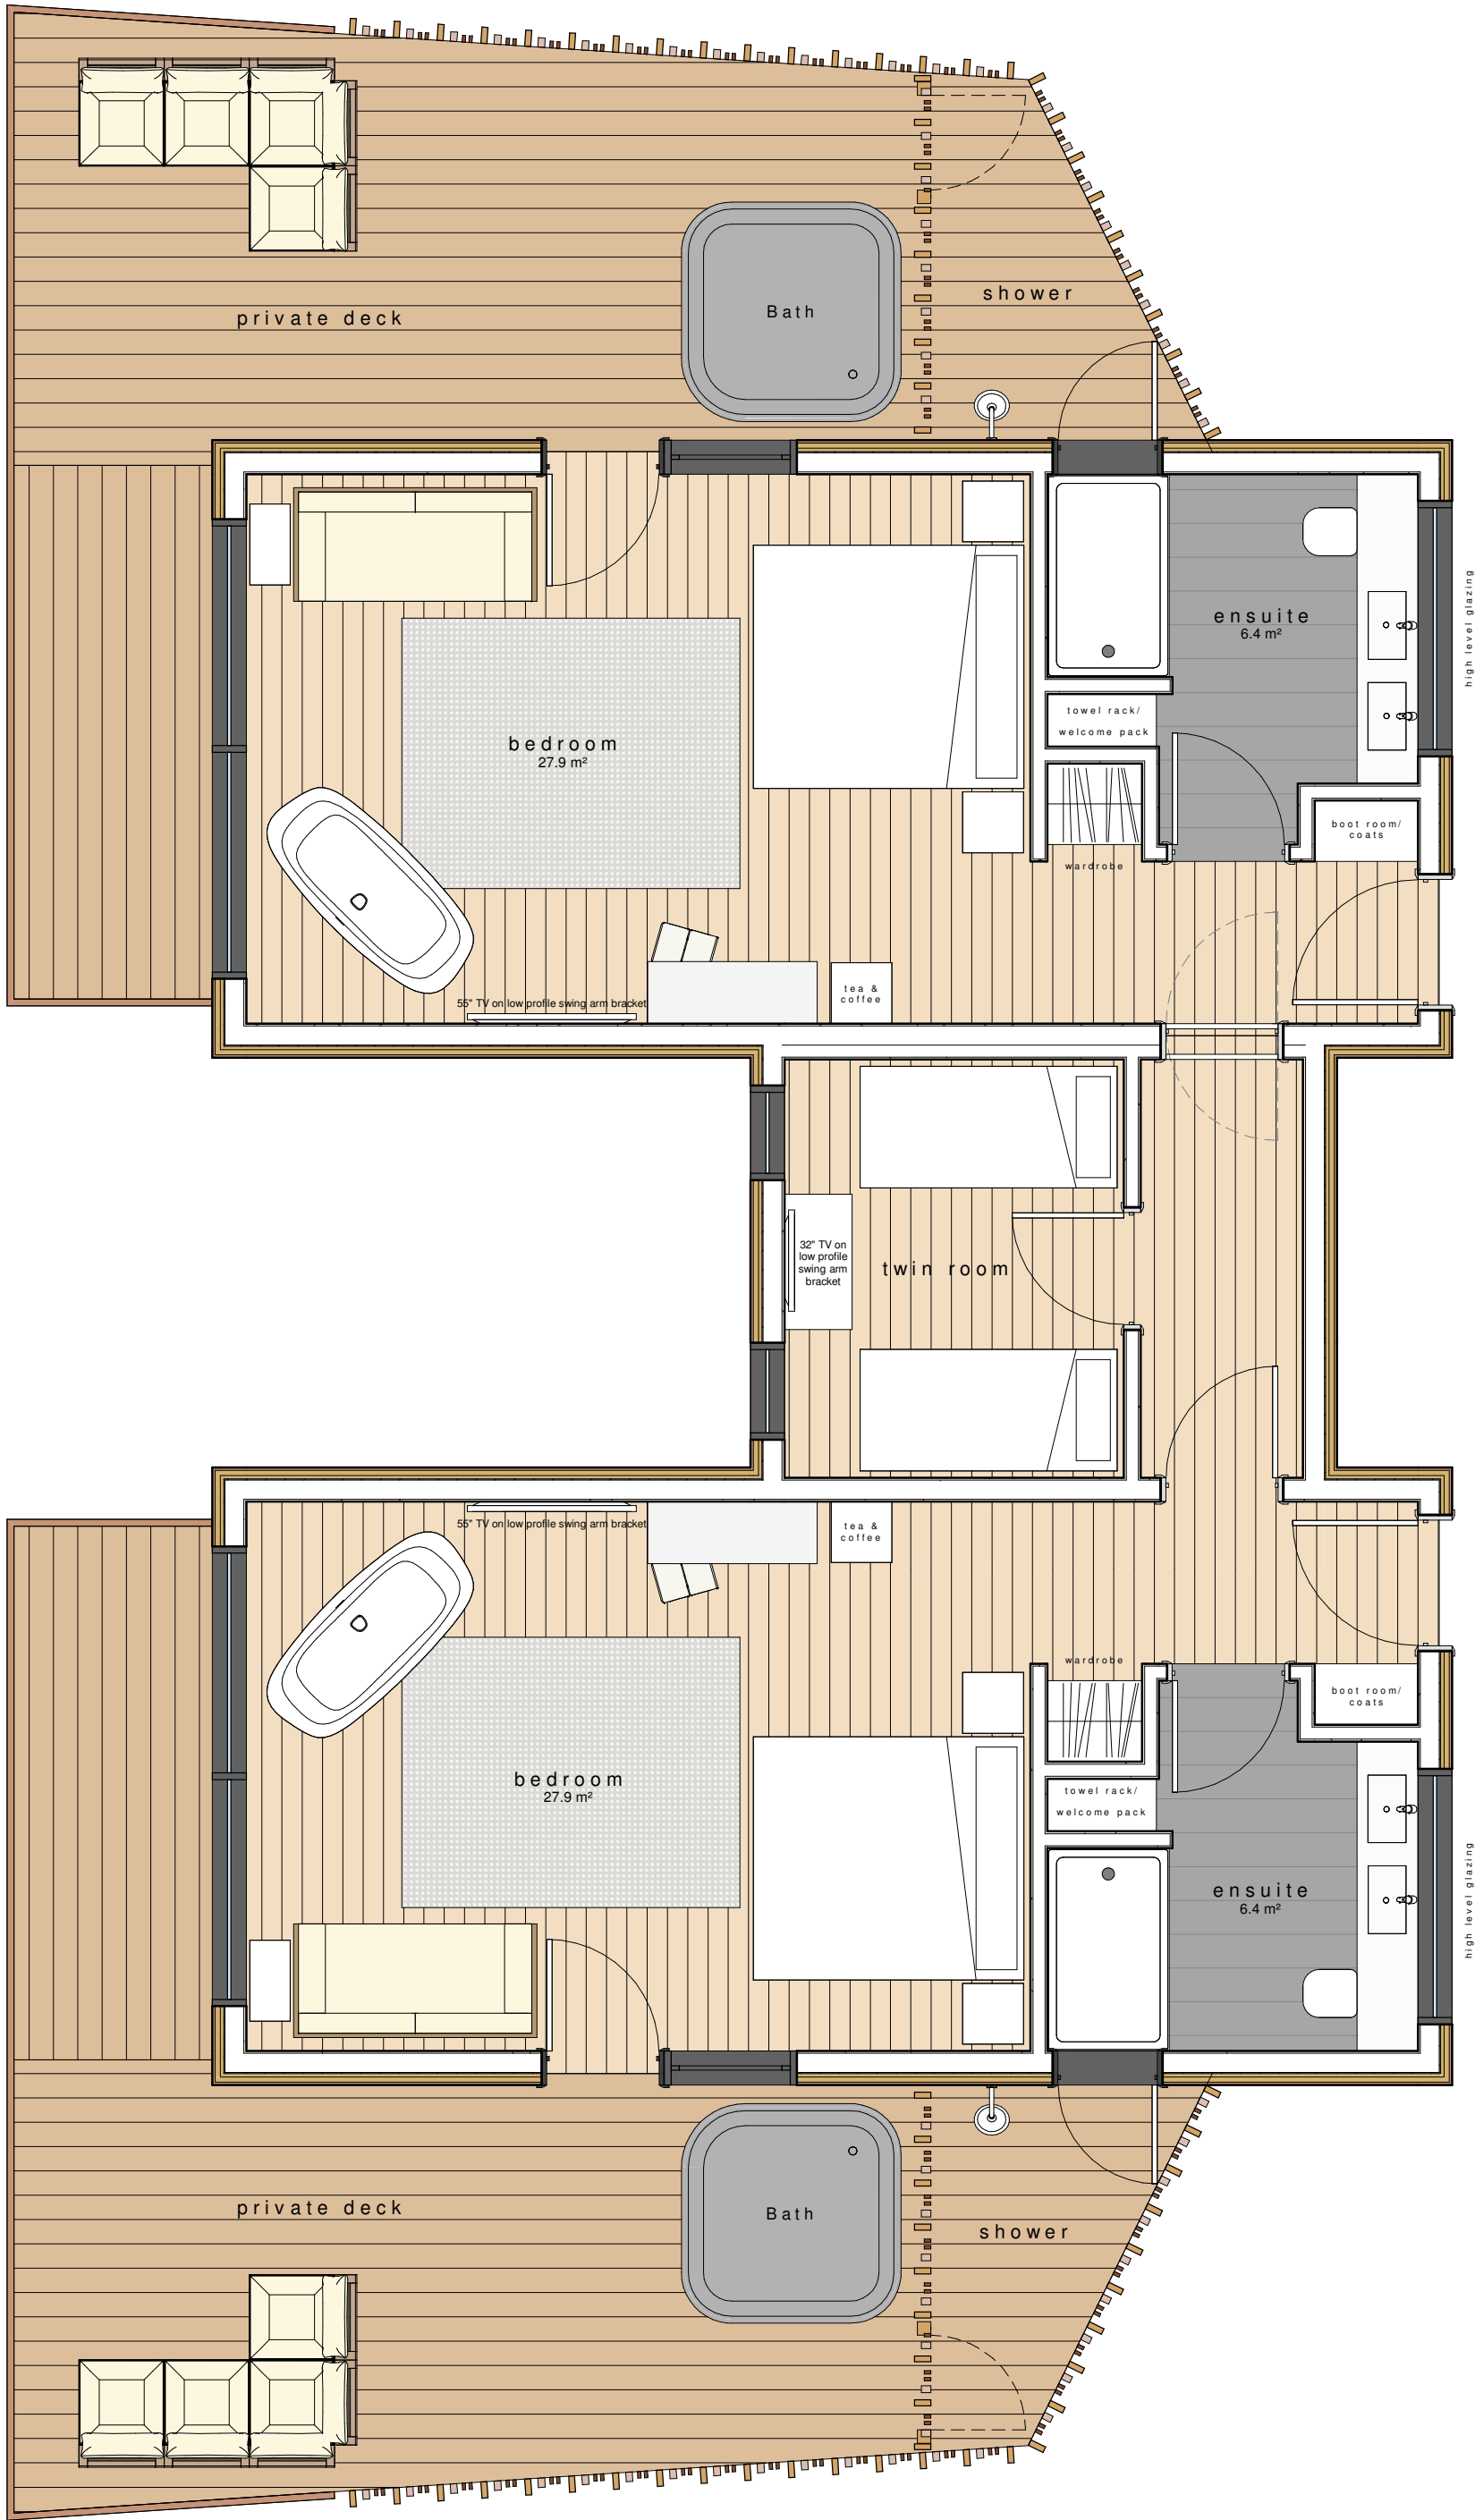


floor plan
1:50



front elevation
1:100

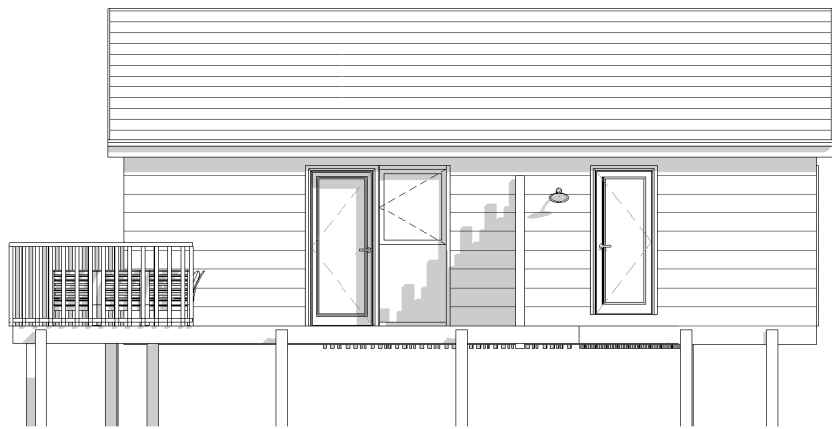


side elevation
1:100

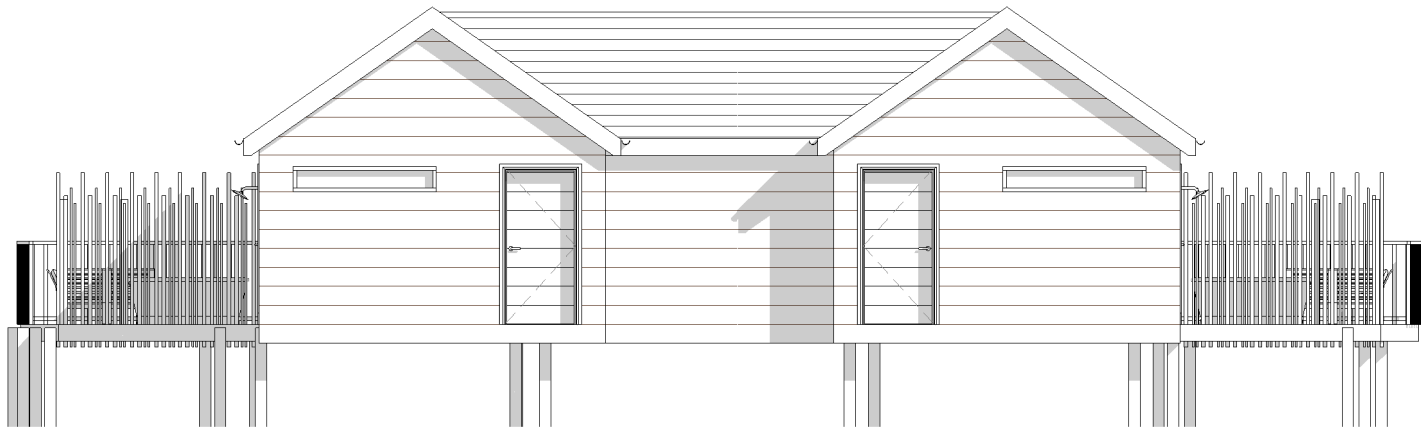

rear elevation
1:100



side elevation
1:100

 

A	25/05/21	AC	Twin Room added			
Rev	Date	Drawn	Description			
			Client		Project	
			Consall Hall Estate Limited		CONSALL HALL ESTATE Consall Hall Estate Consall Staffs ST9 0AG	
			t: 01538 373477 f: 01538 386503		e: info@ctdarchitects.co.uk w: www.ctdarchitects.co.uk	
			Scale: 1:50/100		Size: A2	
			Status: PLANNING		Job No. 1824	
			Title: Type A2 - Treehouse Lodge (Double)		Drawing No. AL152	
			Rev. A		Date: 11/01/19	