




floor plan
1:50

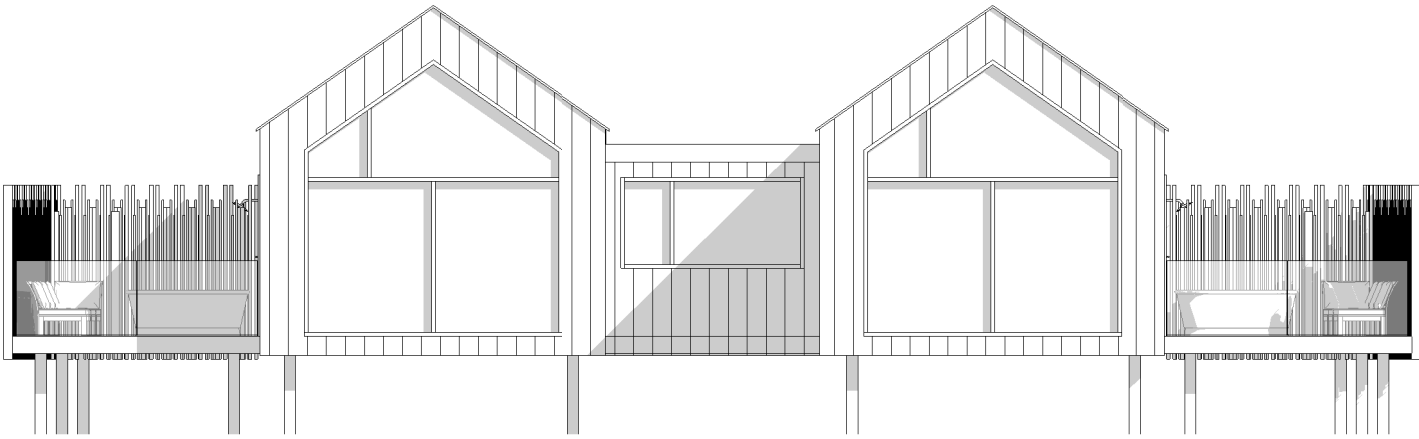

front elevation
1:100

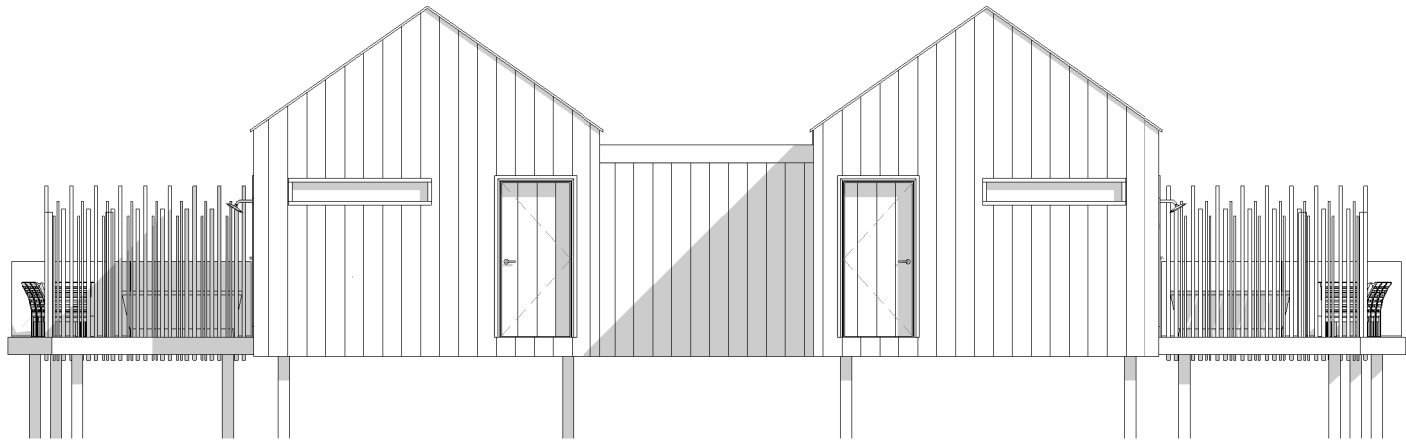


rear elevation
1:100

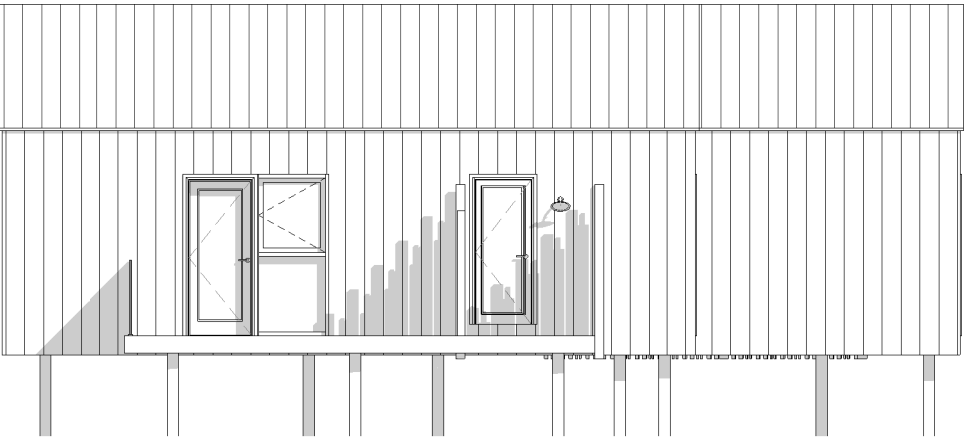

side elevation
1:100



side elevation
1:100

 

25/05/21		AC	Bink Room Addeds											
Rev	Date	Drawn	Description											
ctdarchitects Clerk Bank House Clerk Bank LEEK Staffordshire ST13 SHE t: 01538 373477 f: 01538 386503 e: info@ctdarchitects.co.uk w: www.ctdarchitects.co.uk					ctd architects © 2019 This drawing is copyright. All dimensions to be checked on site before proceeding. Contractor must notify the architect of any discrepancies before proceeding. Contractor to check/adjust dimensions of new work to suit existing conditions. Do not assume existing structure or details are plumb, square or level. All drawings to be read in conjunction with all other consultants drawings and specs.									
Client			Project		Scale	1:50/100	Size	A2	Drawn	ES	Chk'd	KL	Date	11/01/19
Consall Hall Estate Limited			CONSALL HALL ESTATE Consall Hall Estate Consall Staffs ST9 0AG		Status	P L A N N I N G								
			Title Type C3 - Lake Lodge (Double)		Job No.	1824		Drawing No	AL176		Rev.	A		