



TYPE D4 | Garden Lodge

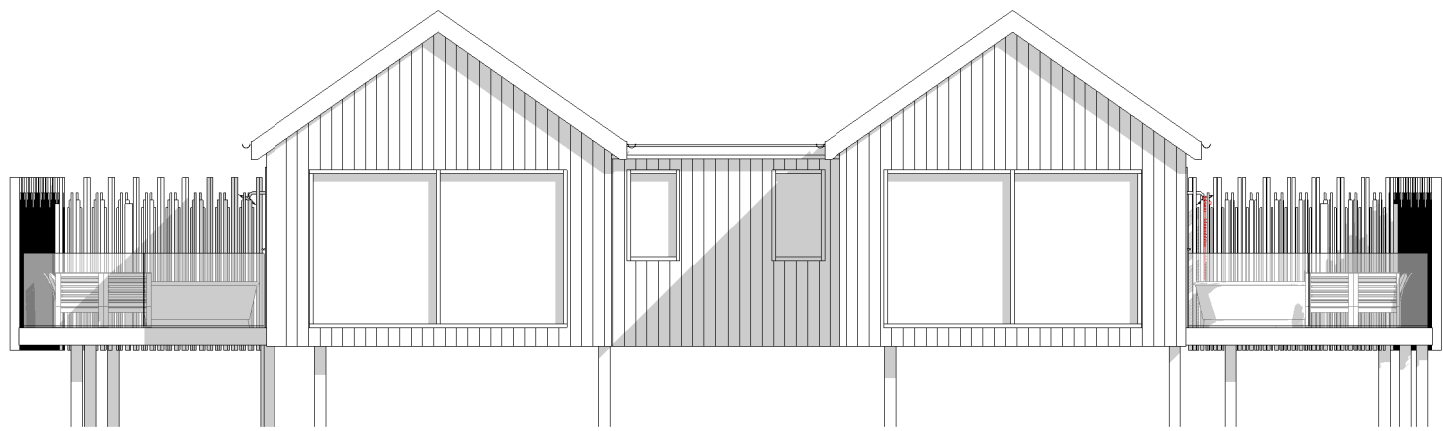

front elevation
1 : 100




side elevation
1 : 100

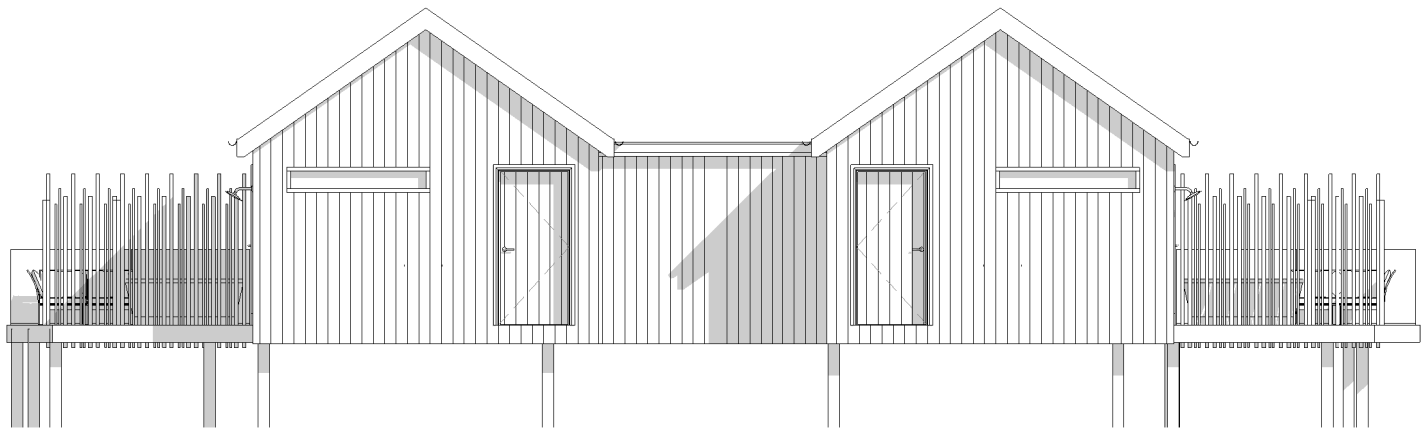

rear elevation
1 : 100



side elevation
1 : 100

 

floor plan
1 : 50

A		25/05/21	AC	Twin Room Added									
Rev		06/08/19	AC	Roof redesigned									
		Date	Drawn	Description									
ctdarchitects Client Consall Hall Estate Limited				Clerk Bank House Clerk Bank LEEK Staffordshire ST13 5HE t : 01538 373477 f : 01538 386503 e : info@ctdarchitects.co.uk w : www.ctdarchitects.co.uk									
				ctd architects © 2021 This drawing is copyright. All dimensions to be checked on site before proceeding. Contractor must notify the architect of any discrepancies before proceeding. Contractor to check/adjust dimensions of new work to suit existing conditions. Do not assume existing structure or details are plumb, square or level. All drawings to be read in conjunction with all other consultants drawings and specs.									
Consall Hall Estate Limited				Scale	1:50/100	Size	A2	Drawn	ES	Chk'd	KL	Date	11/01/19
				Status	P L A N N I N G								
				Title	Job No.			Drawing No			Rev.		
				Type D4 - Garden Lodge (DOUBLE)	1824			AL184			B		