




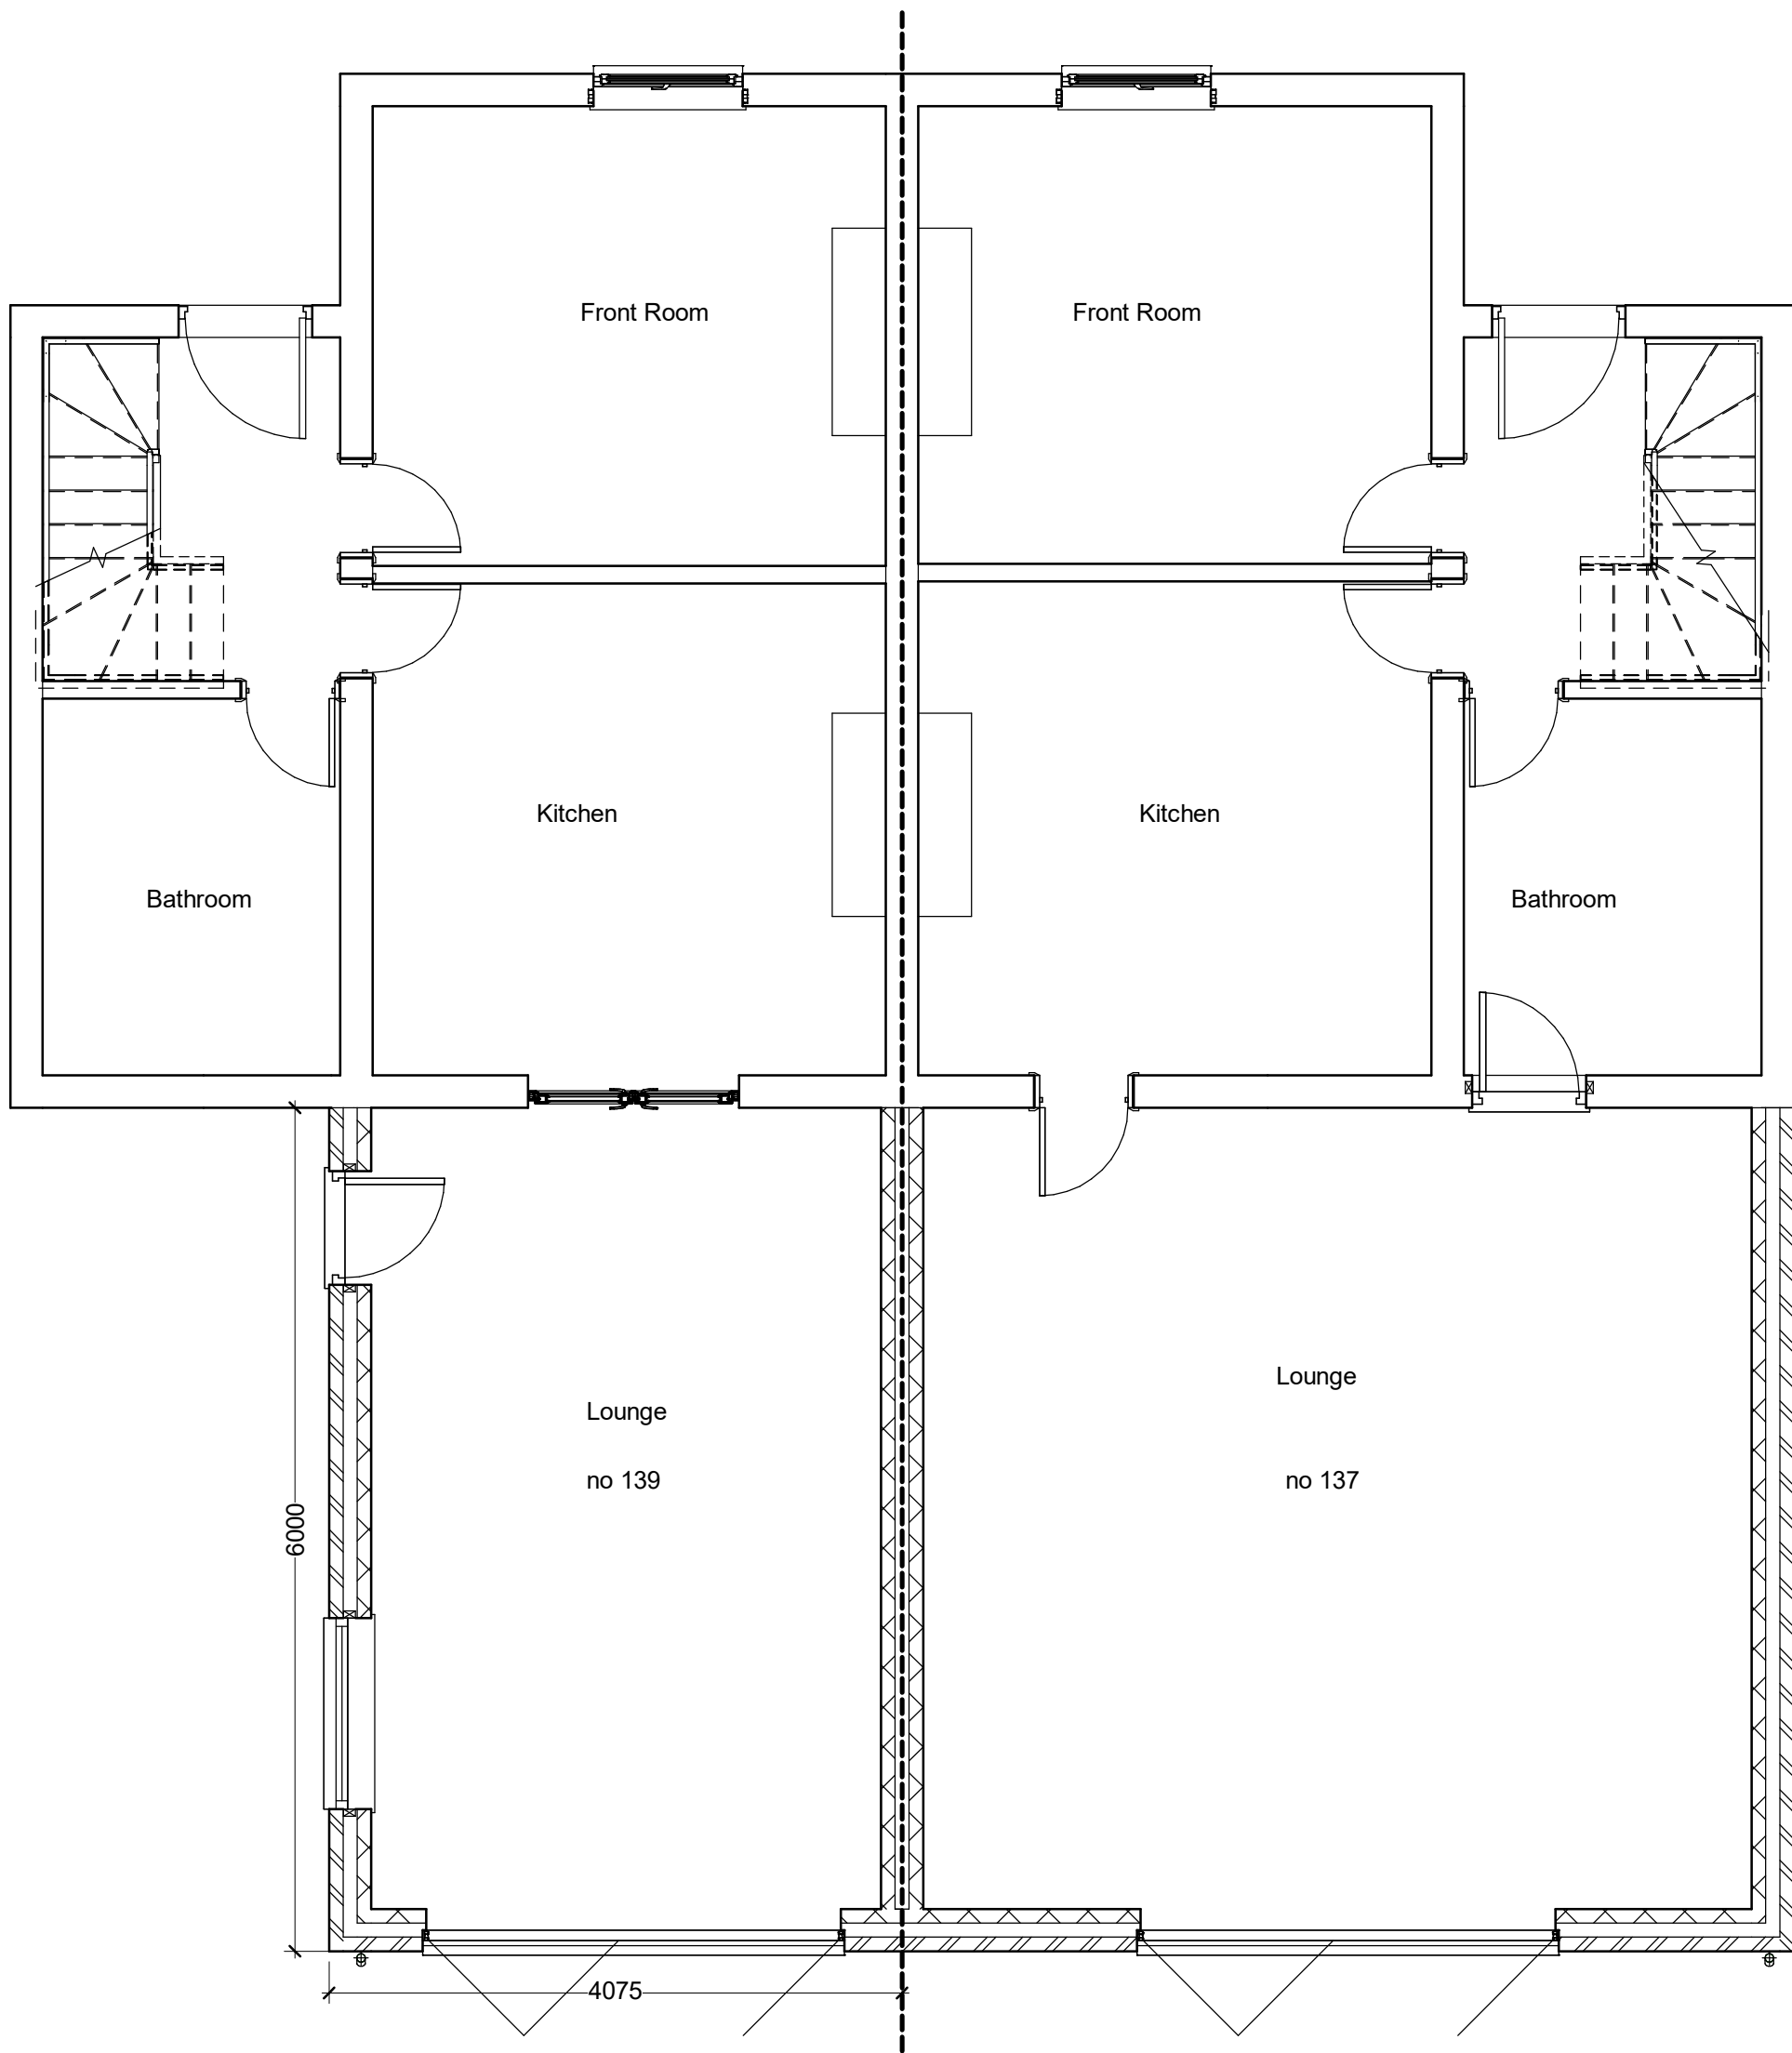

Proposed Ground Floor Plan
1 : 50

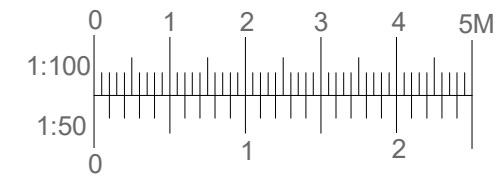

Proposed First Floor Plan
1 : 50

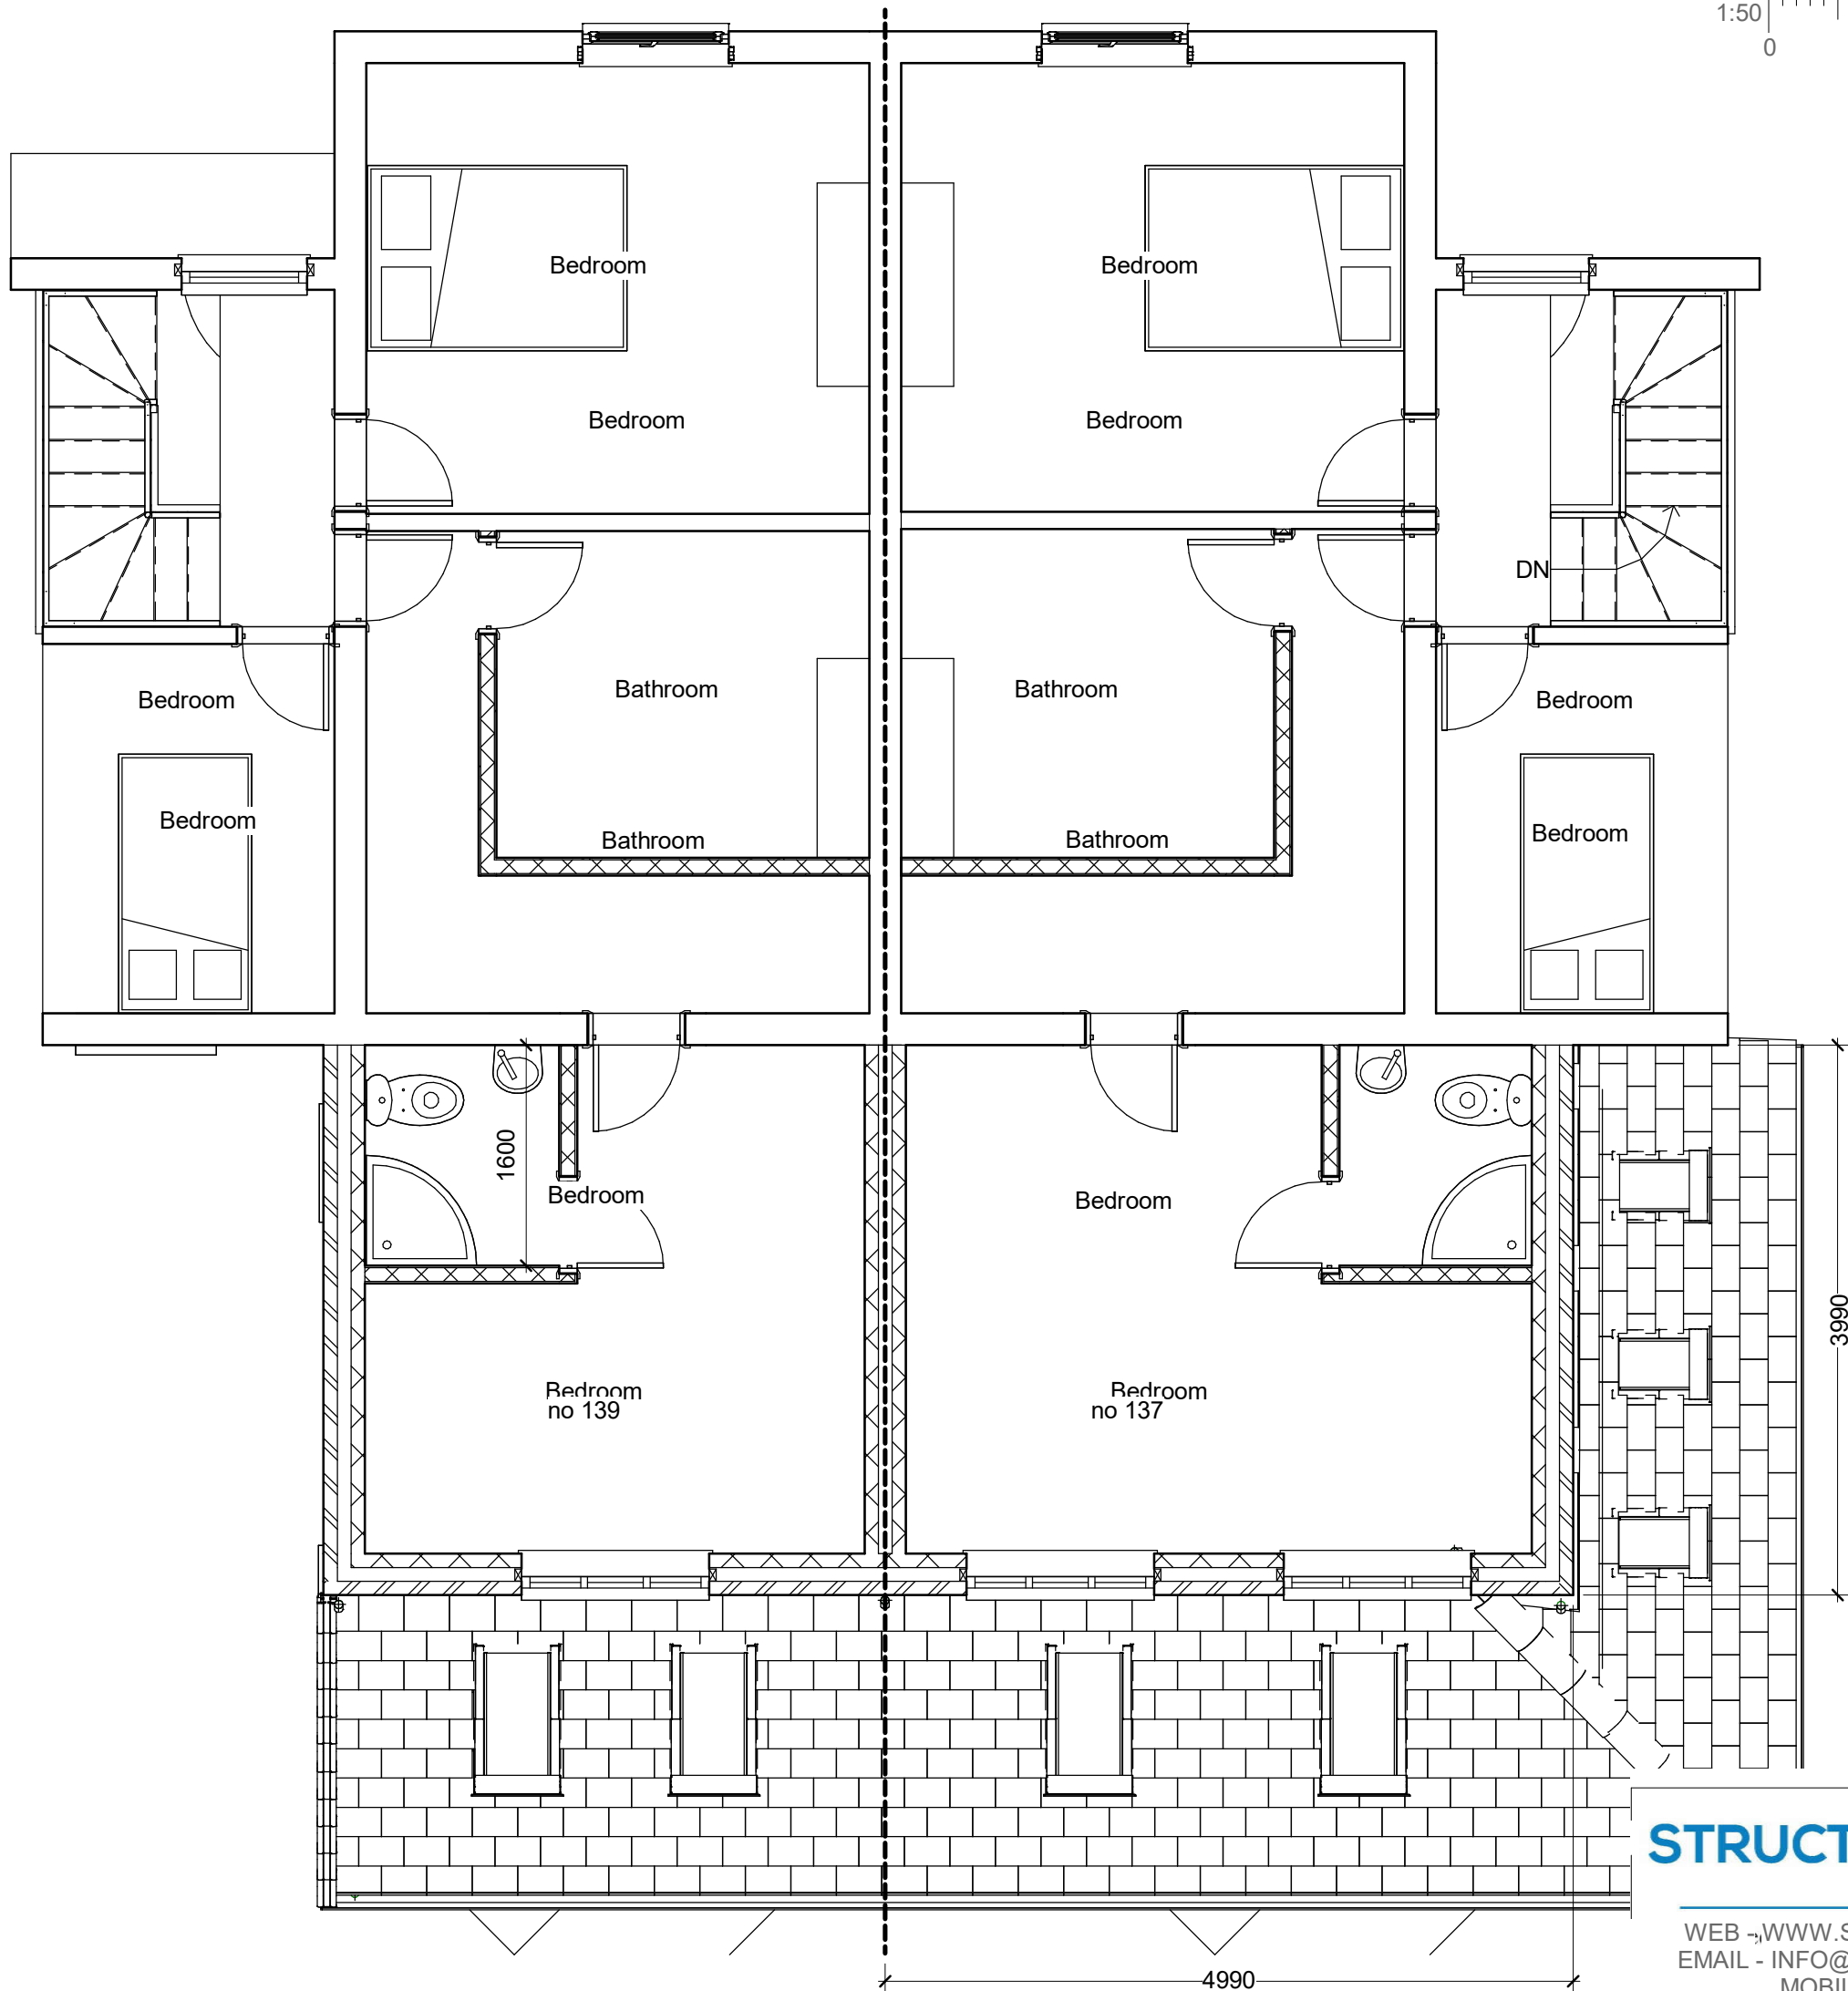

WEB - WWW.STRUCTURALHUB.CO.UK
EMAIL - INFO@STRUCTURALHUB.CO.UK
MOBILE - 07900 577706

STATUS	Planning
CLIENT	Mr MARTIN ROBINSON
PROJECT NAME	137-139, John Street, Stoke-On-Trent, ST8 6HP

DRAWING TITLE	Proposed Floor plans	DRAWN BY	MA
SCALE (@ A2)	1 : 50	DATE	FEB 2021
DRAWING NUMBER	A104	REV	