
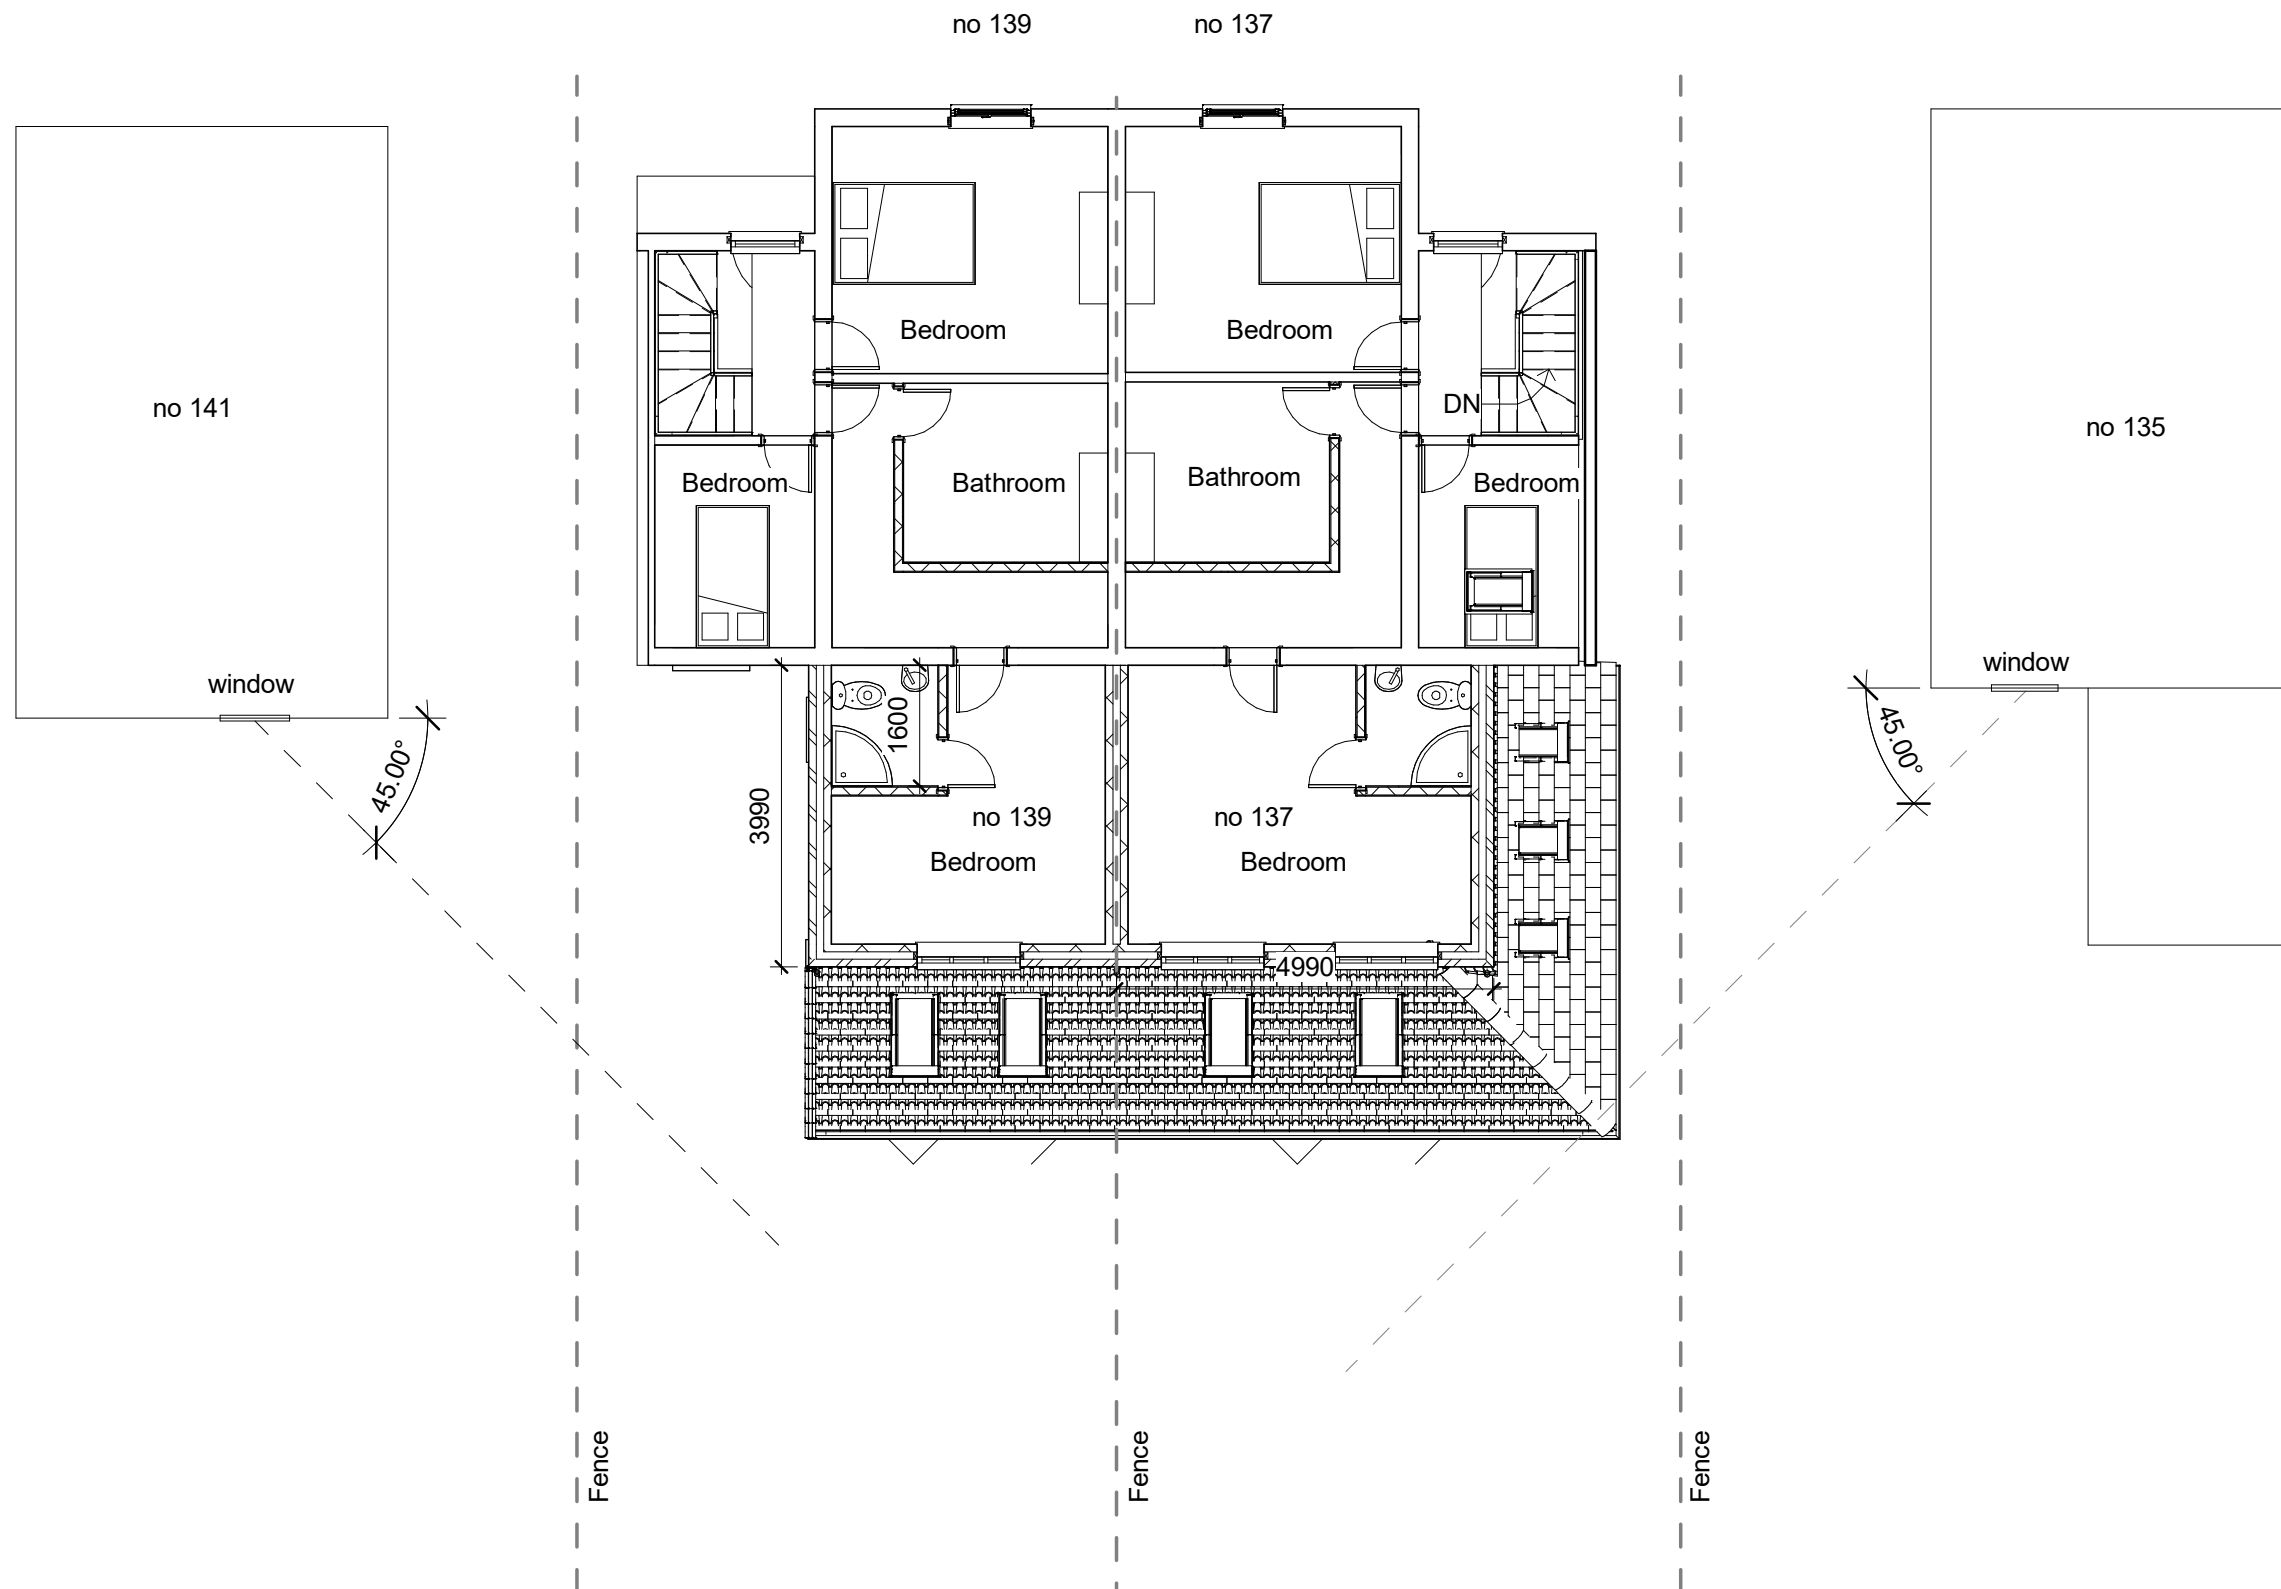


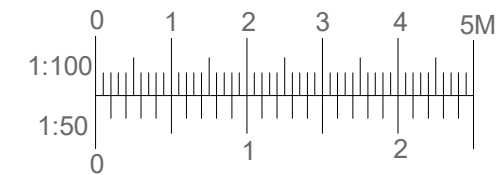

Proposed First Floor Plan with neighbours
1 : 100

STRUCTURAL HUB

WEB - WWW.STRUCTURALHUB.CO.UK
EMAIL - INFO@STRUCTURALHUB.CO.UK
MOBILE - 07900 577706

STATUS

Planning

CLIENT

Mr MARTIN ROBINSON

PROJECT NAME

137-139, John Street, Stoke-On-Trent,
ST8 6HP

DRAWING TITLE
FF-Neighbours

DRAWN BY
MA

SCALE (@ A3)
1 : 100

DATE
FEB 2021

DRAWING NUMBER
A107

REV