




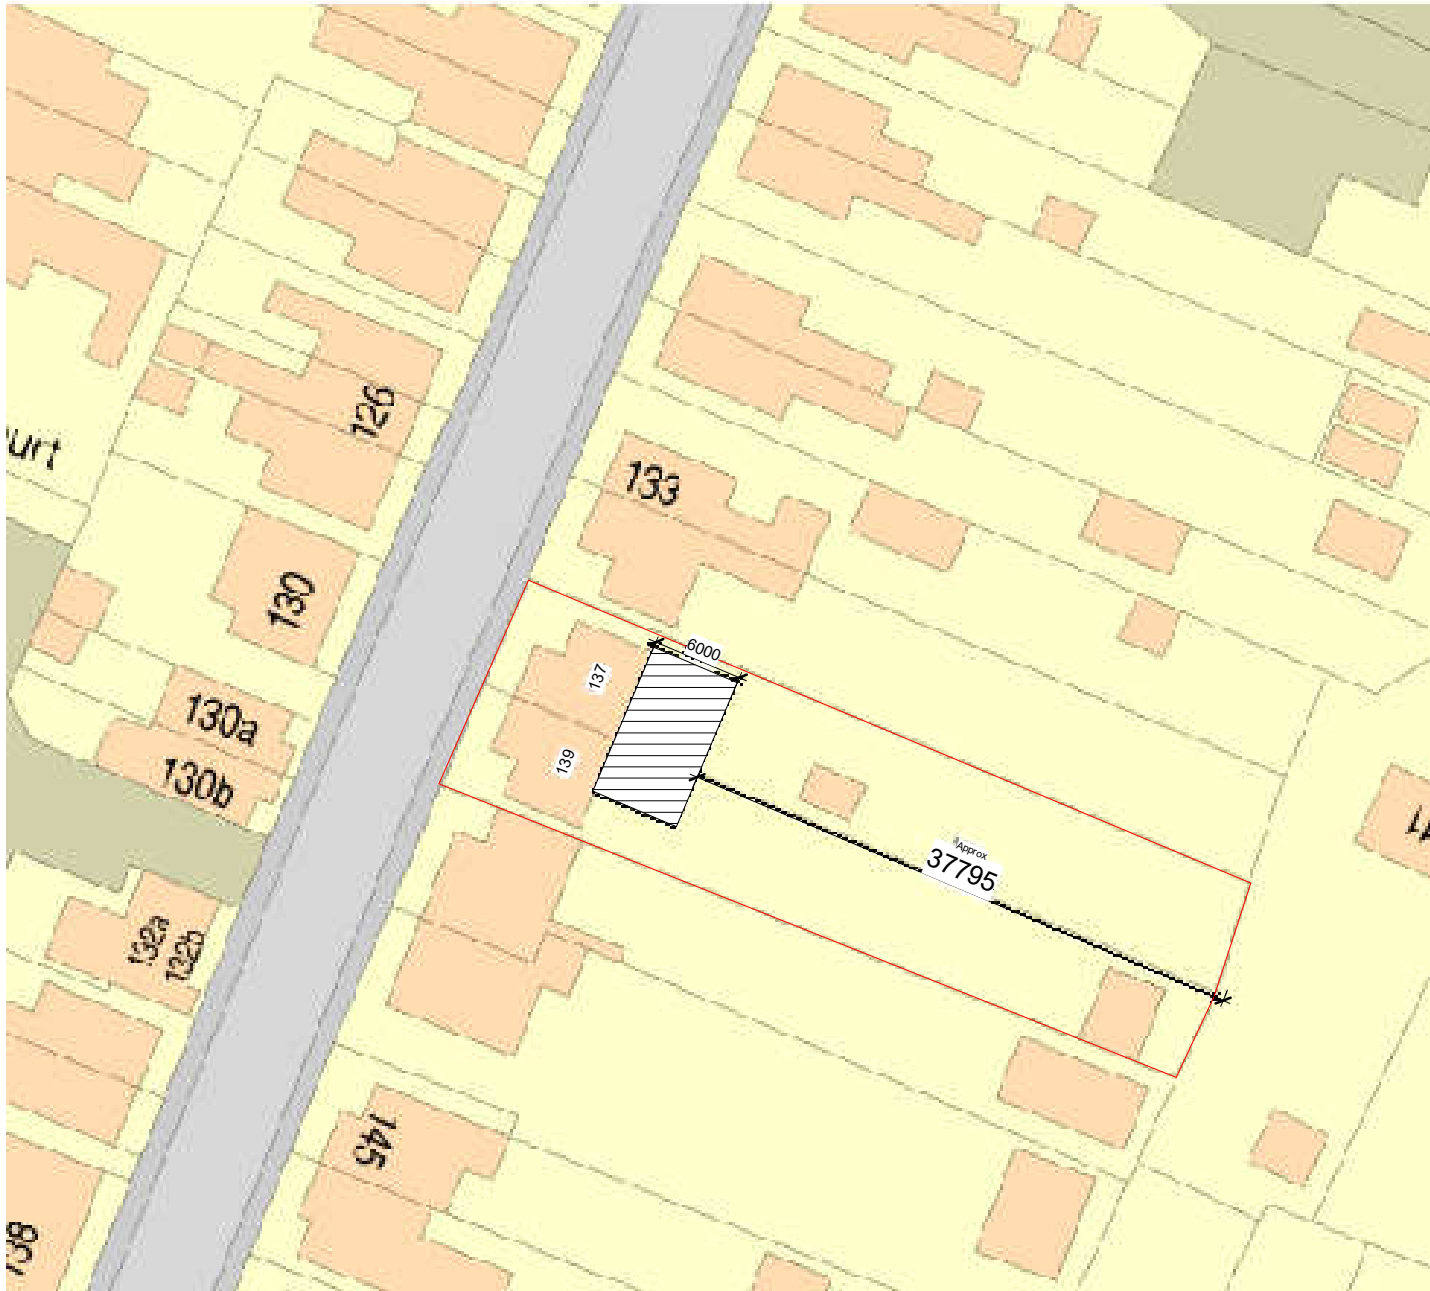

Block Plan
1 : 500

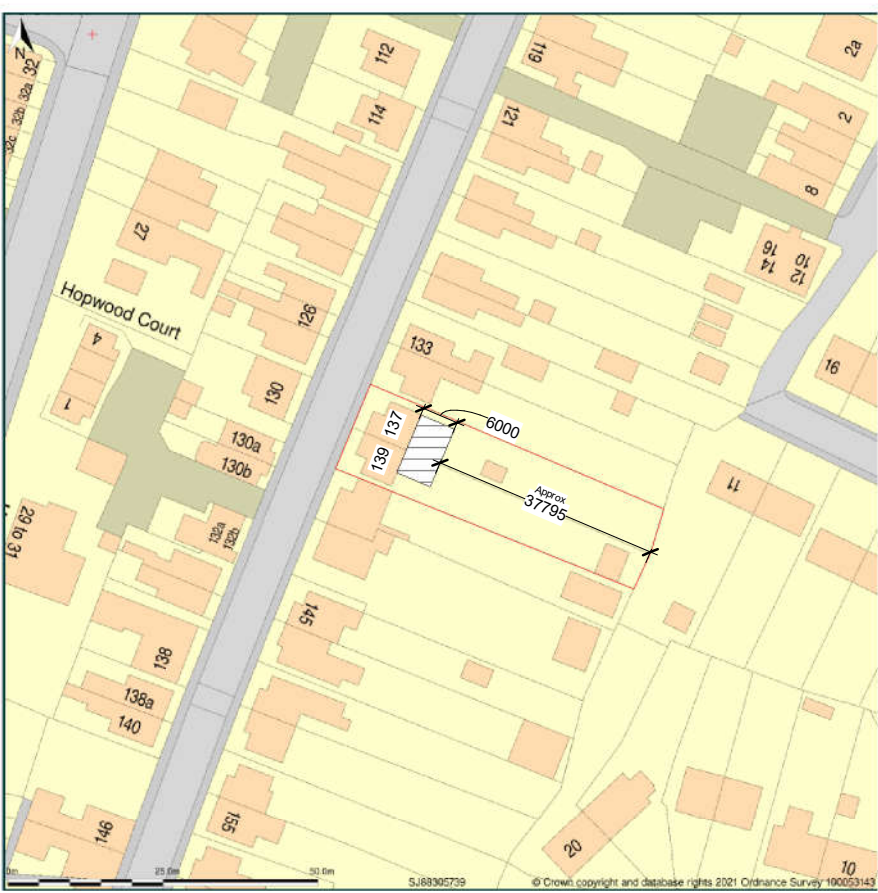

Location Plan
1 : 1250

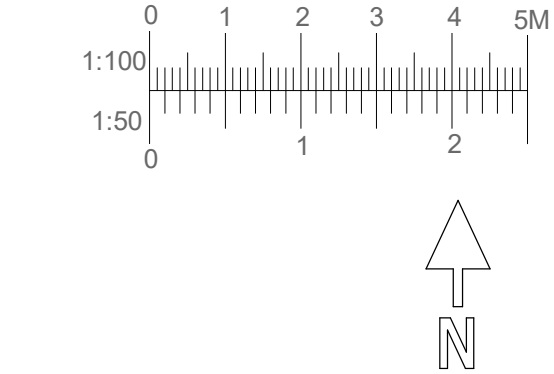

Key:-
 Proposed Build

STRUCTURAL HUB WEB -> WWW.STRUCTURALHUB.CO.UK EMAIL - INFO@STRUCTURALHUB.CO.UK MOBILE - 07900 577706	
STATUS Planning	
CLIENT Mr MARTIN ROBINSON	
PROJECT NAME 137-139, John Street, Stoke-On-Trent, ST8 6HP	
DRAWING TITLE Location/Site Plan	DRAWN BY MA
SCALE (@ A3) As indicated	DATE MAY 2021
DRAWING NUMBER A108	REV Rev b