



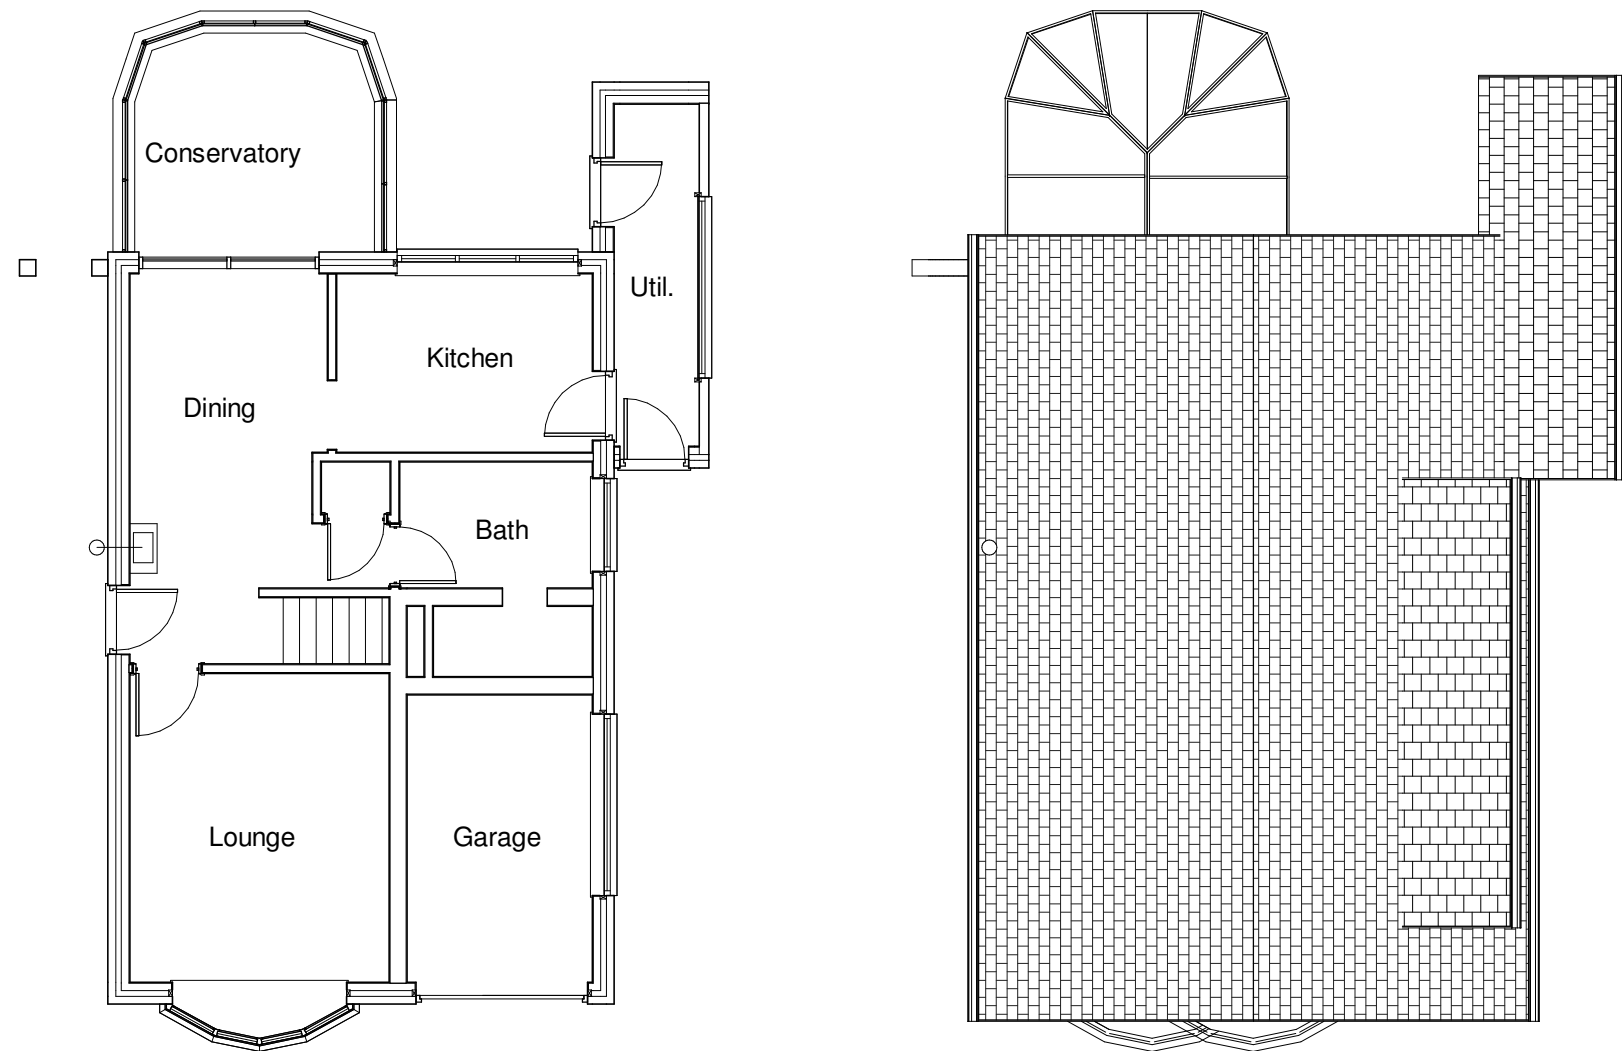

GFL Existing
1 : 100


Roof Existing
1 : 100

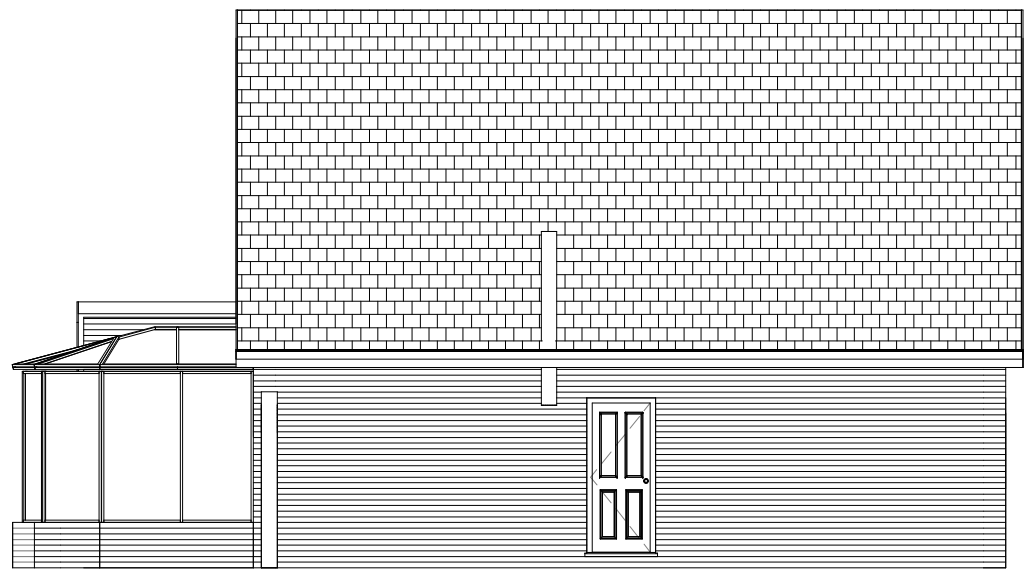

Side (S/E) Existing
1 : 100




Front Existing
1 : 100

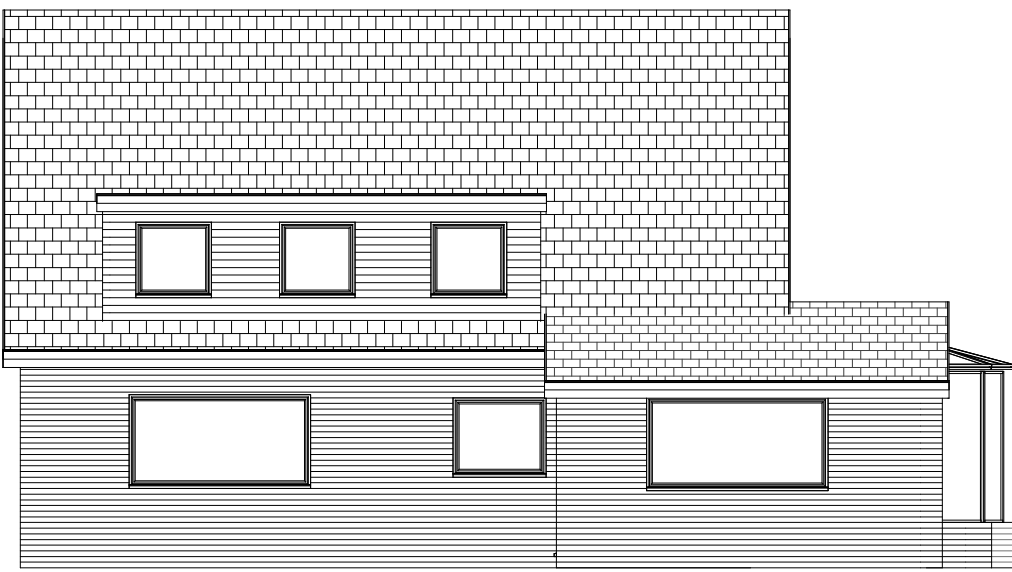


Side (N/W) Existing
1 : 100



Rear Existing
1 : 100

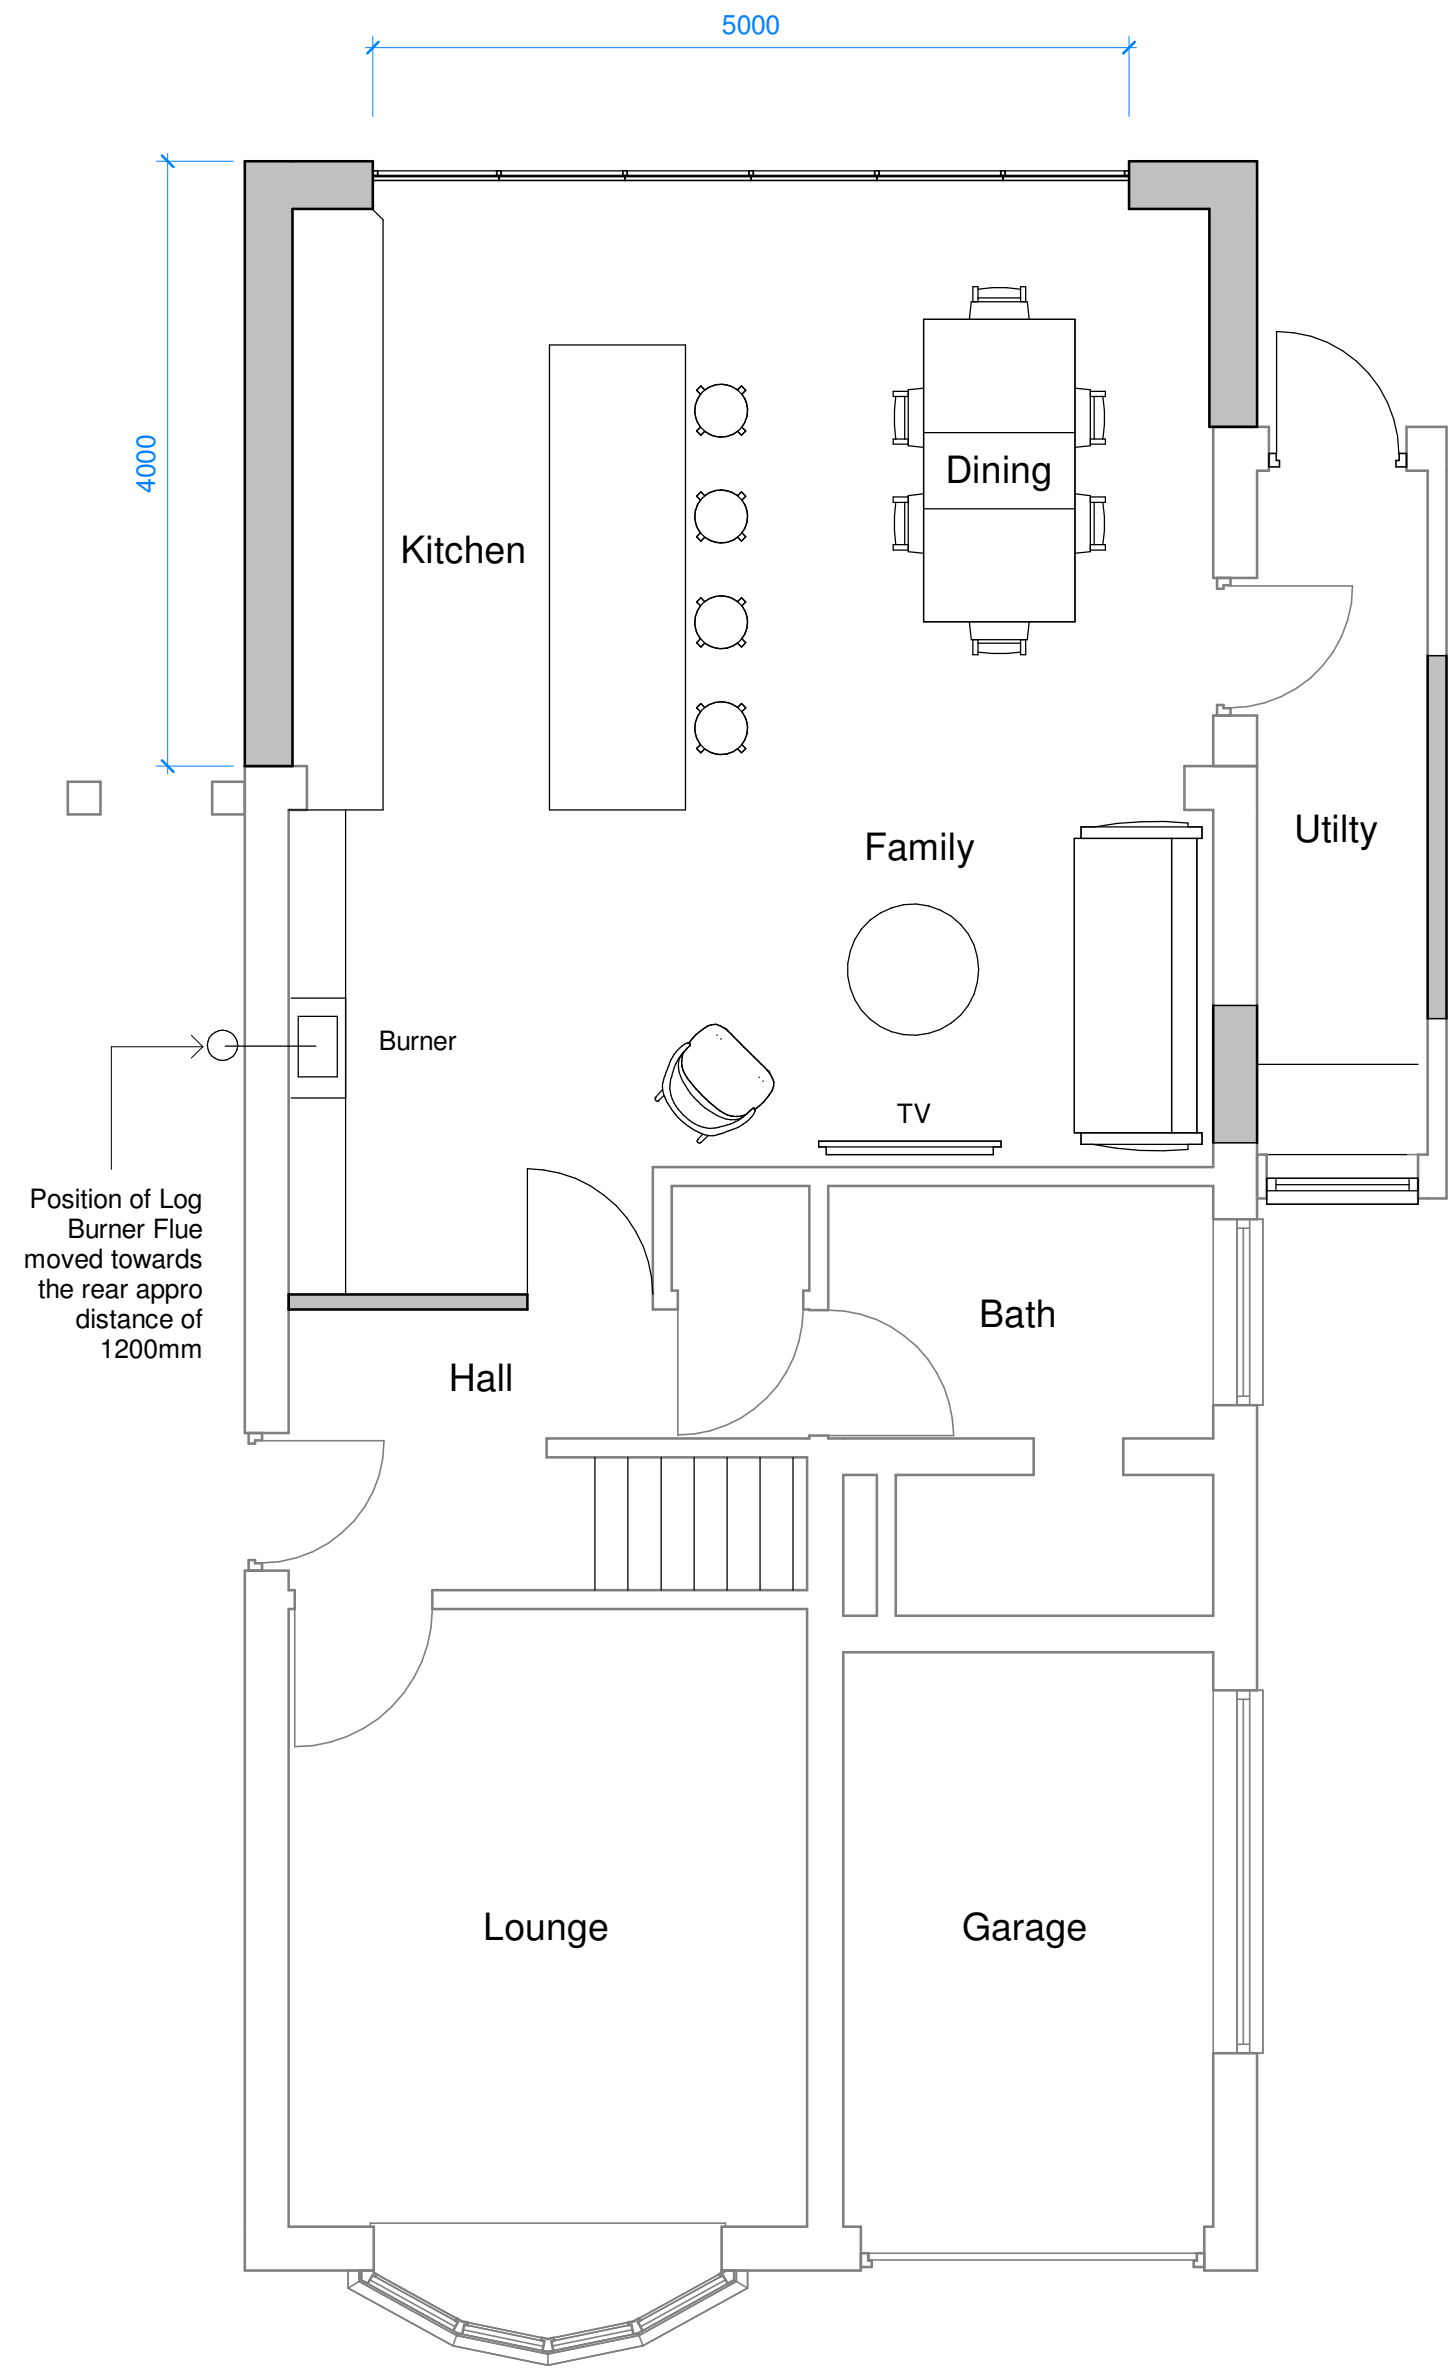


GFL Proposed
1 : 50

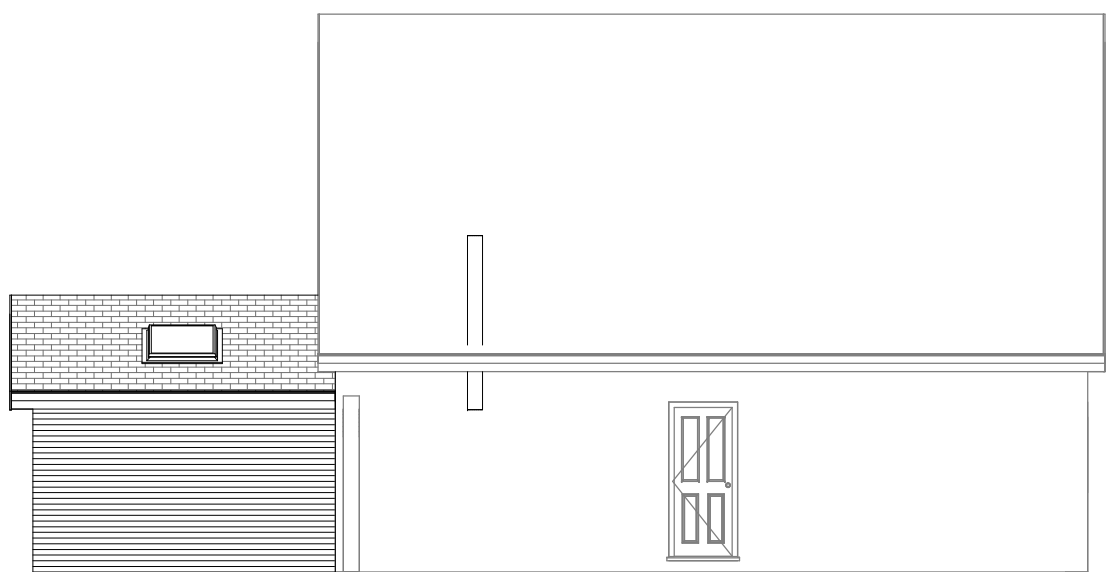

Side (S/E) Proposed
1 : 100




Front Proposed
1 : 100

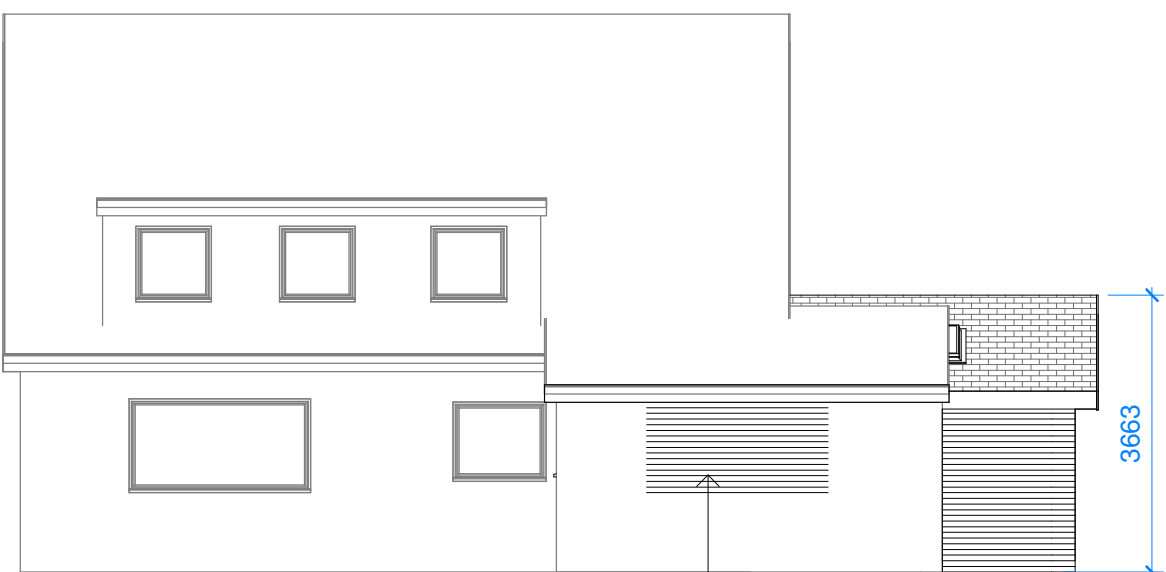


Side (N/W) Proposed
1 : 100



Rear Proposed
1 : 100

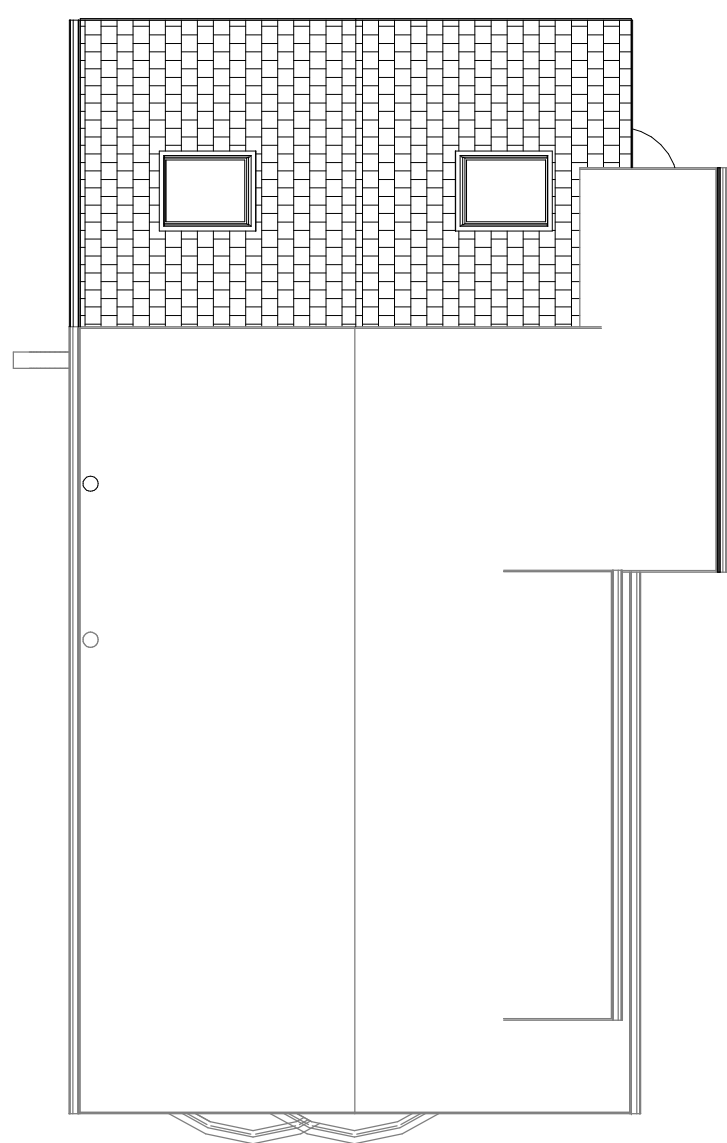

Roof Proposed
1 : 100

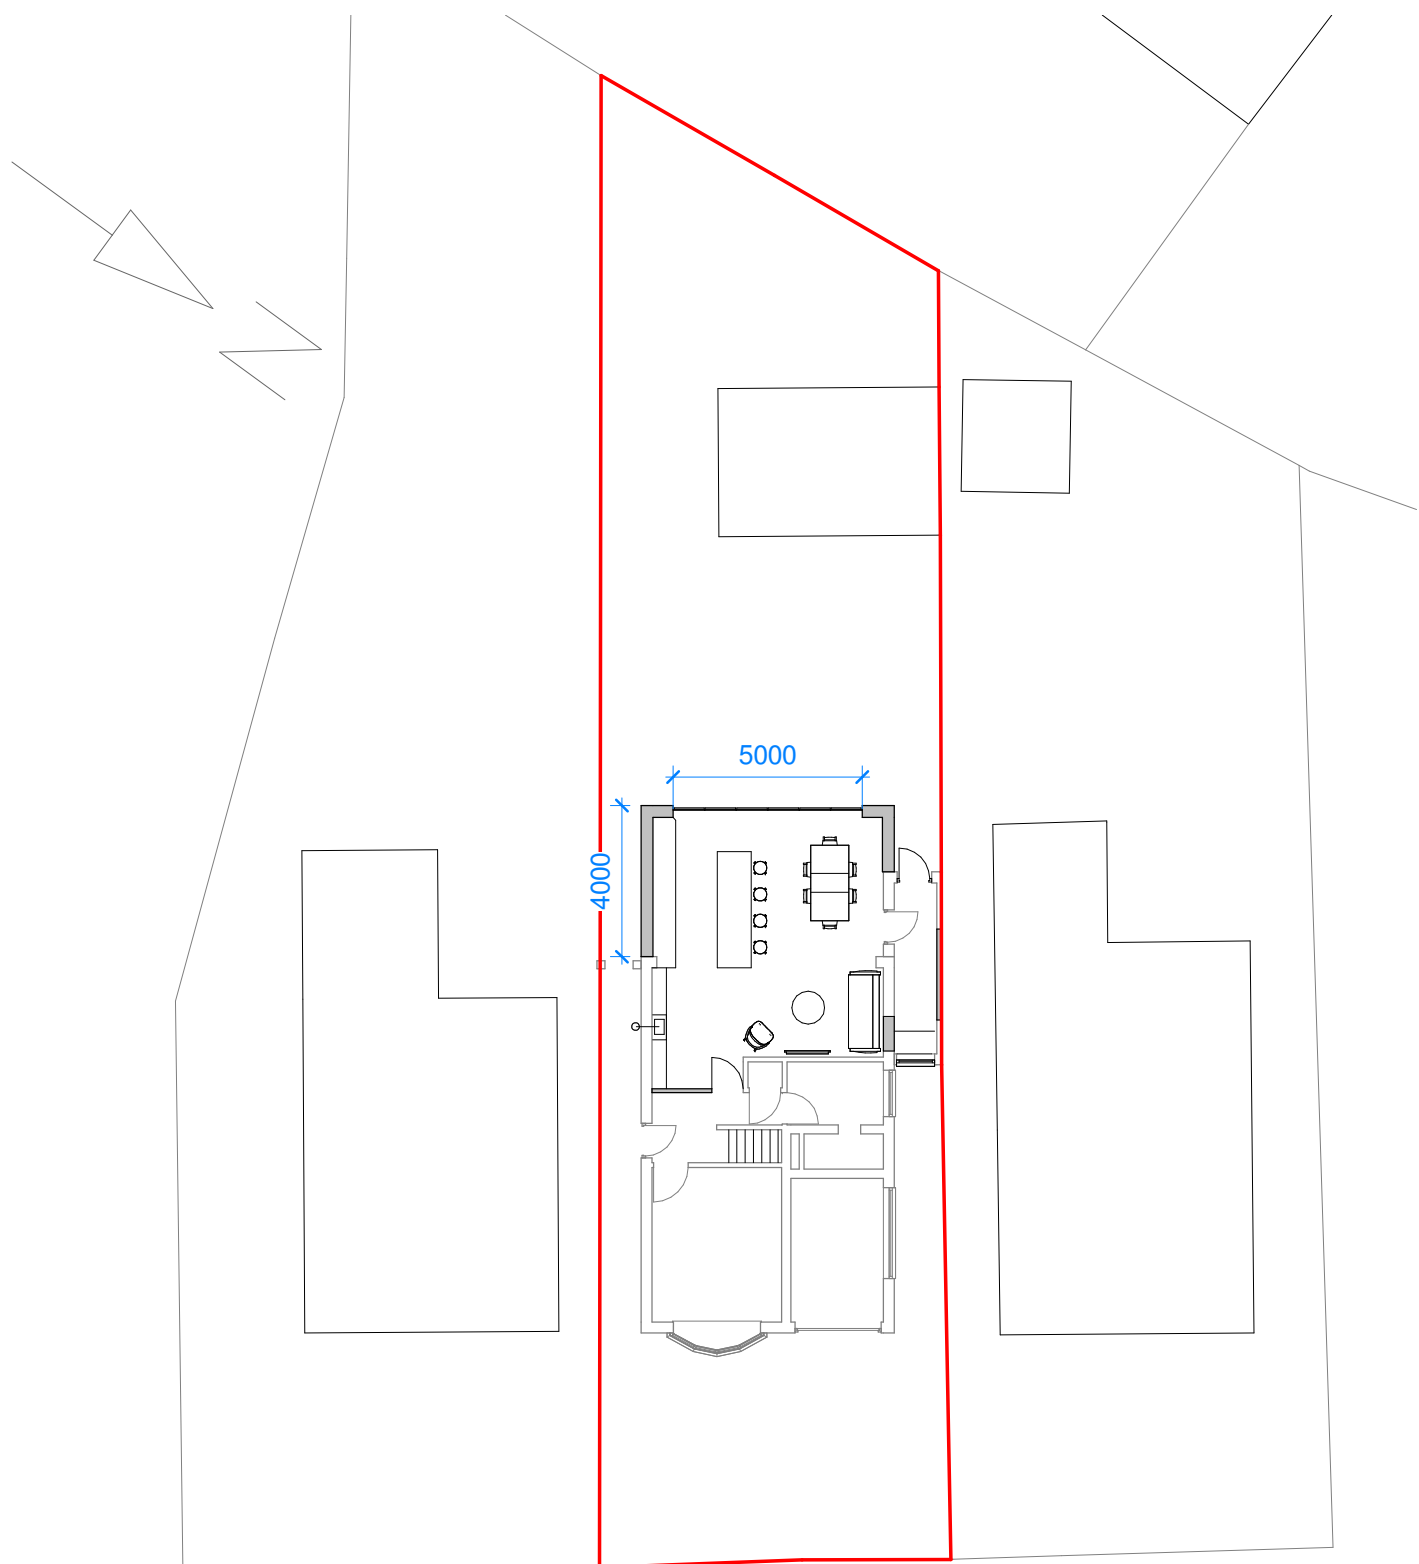

Site Plan.
1 : 200



Location Map
1 : 1250

Proposed Walls - Facing Brick to match existing
Proposed Roof - Tile to match existing

PROJECT

Single Storey Rear Extension

TITLE

Existing and Proposed

CLIENT

R. Law - 3 Cottage Lane Biddulph Moor
Staffordshire ST8 7NF

DRAWN BY

Author

CHECKED BY

Checker

DATE

07/06/2021

SCALE (@ A1)

As indicated

PROJECT NUMBER

MJC-LAW-20

DRAWING NUMBER

A101

REV