


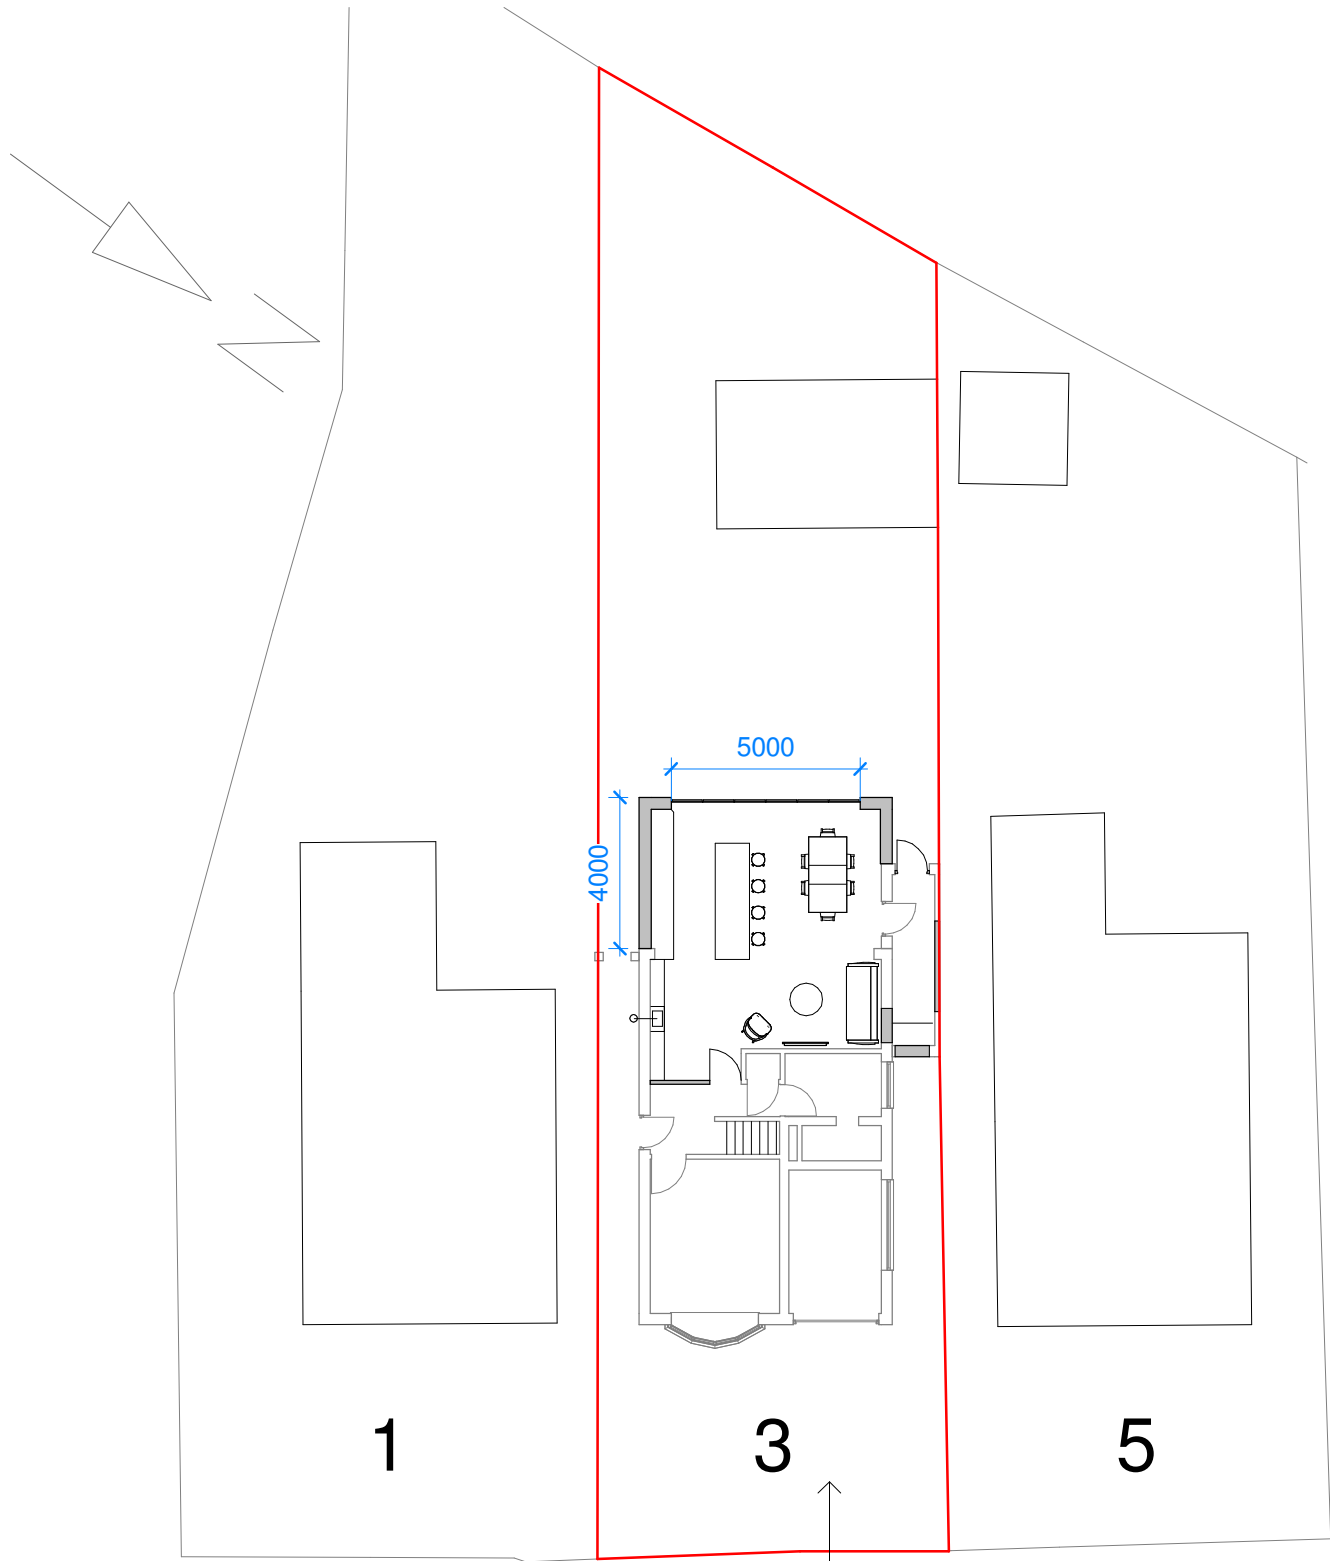

Site Plan
1 : 200

Access from Road

		PROJECT	CLIENT R. Law - 3 Cottage Lane Biddulph Moor Staffordshire ST8 7NF				
		Single Storey Rear Extension	Date	Project Number	Scale (@ A4)	REV	
Code	Status	SHEET	Issue Date	MJC-LAW-20	1 : 200		
SUITABILITY DESCRIPTION	PURPOSE OF ISSUE		Site Plan	Drawn by	DRAWING NUMBER		
				Author	A104		
		Checked by					
			Checker				