


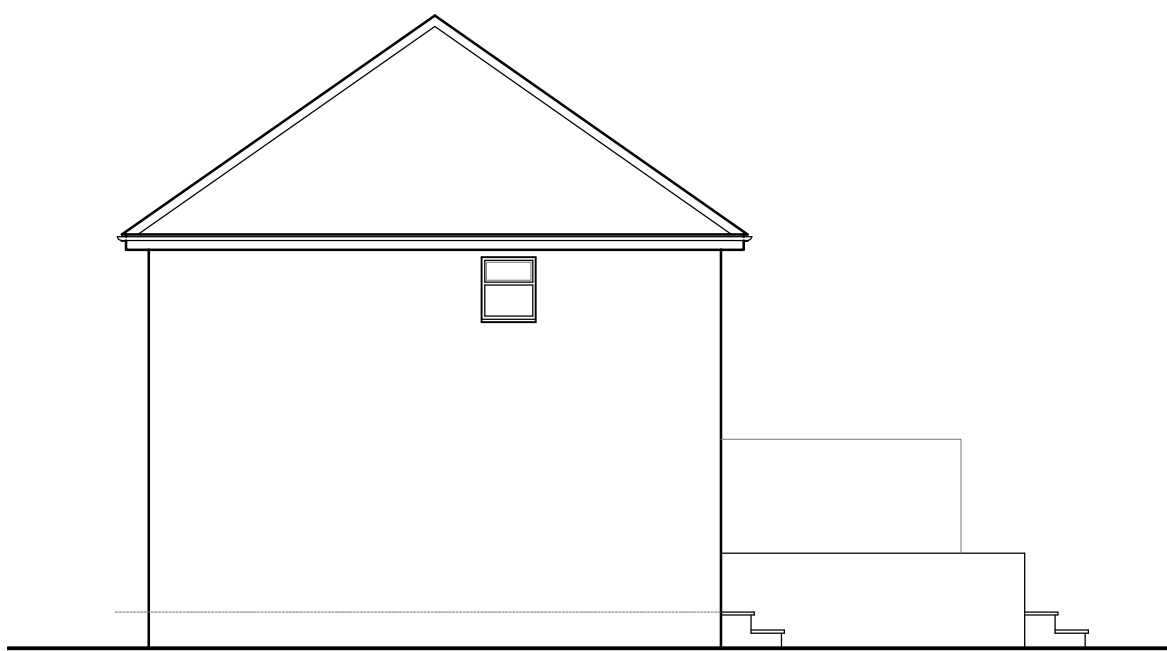


Existing North East Elevation

Scale 1 : 100




Existing South East Elevation

Scale 1 : 100

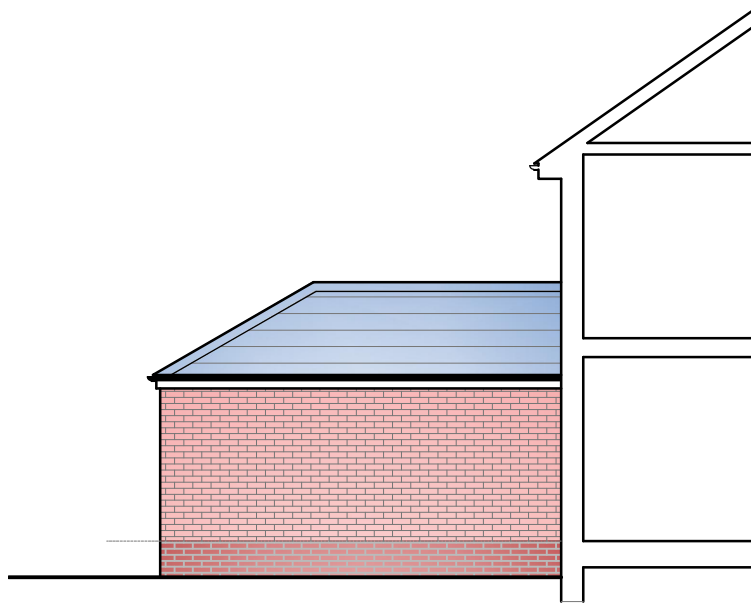


Proposed North East Elevation

Scale 1 : 100

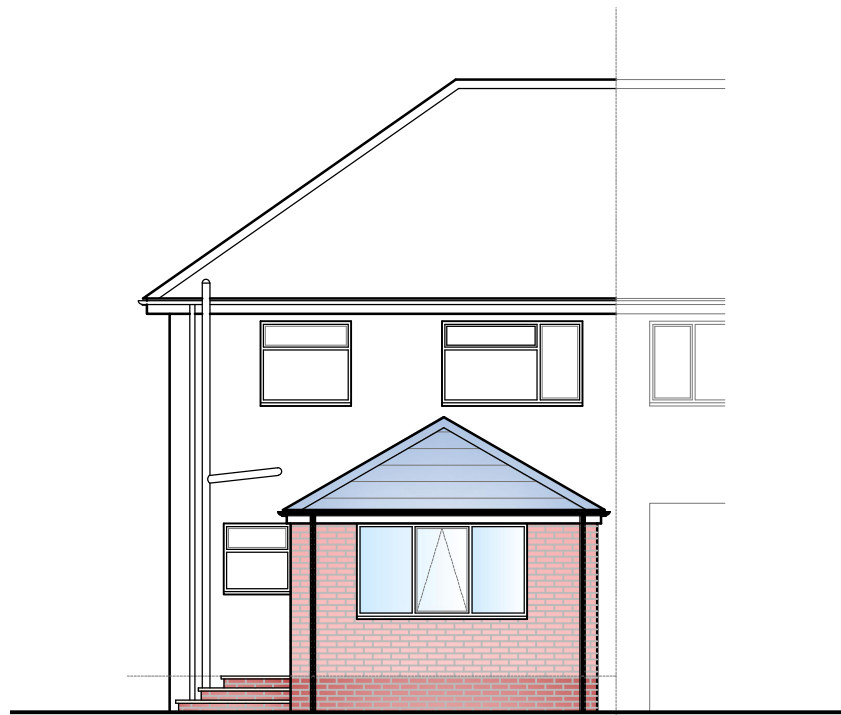


Proposed North East Elevation

Scale 1 : 100

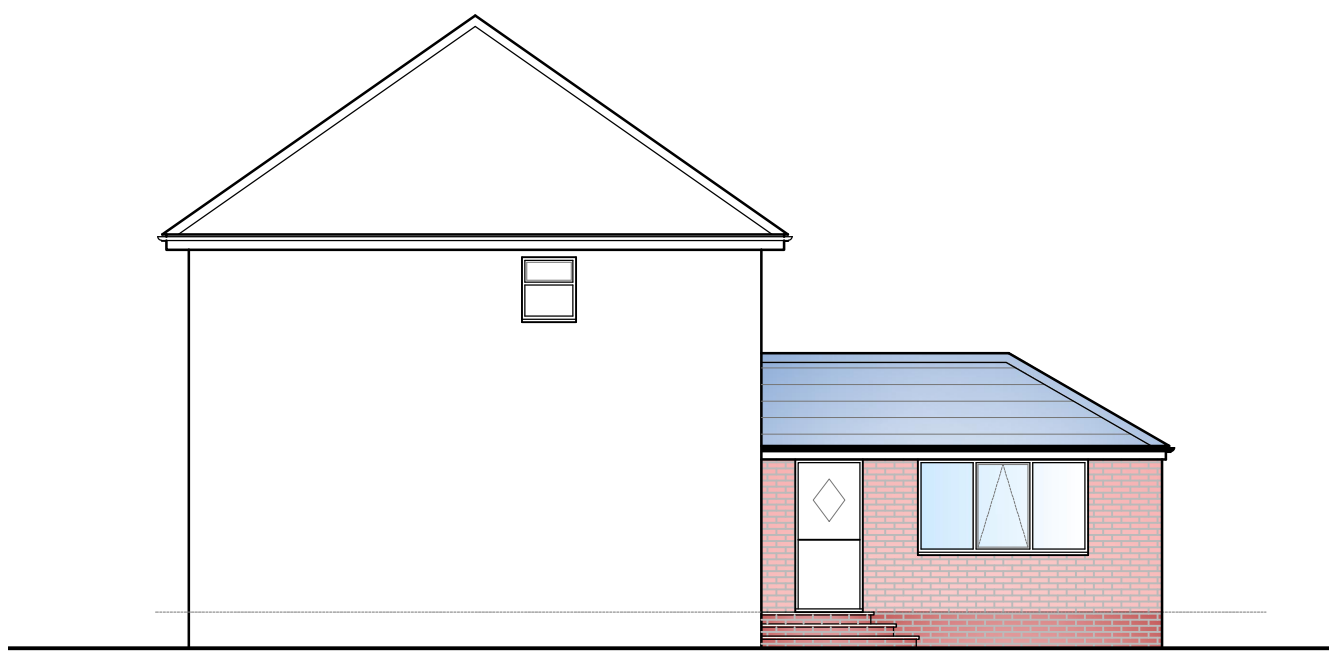


Proposed South East Elevation

Scale 1 : 100

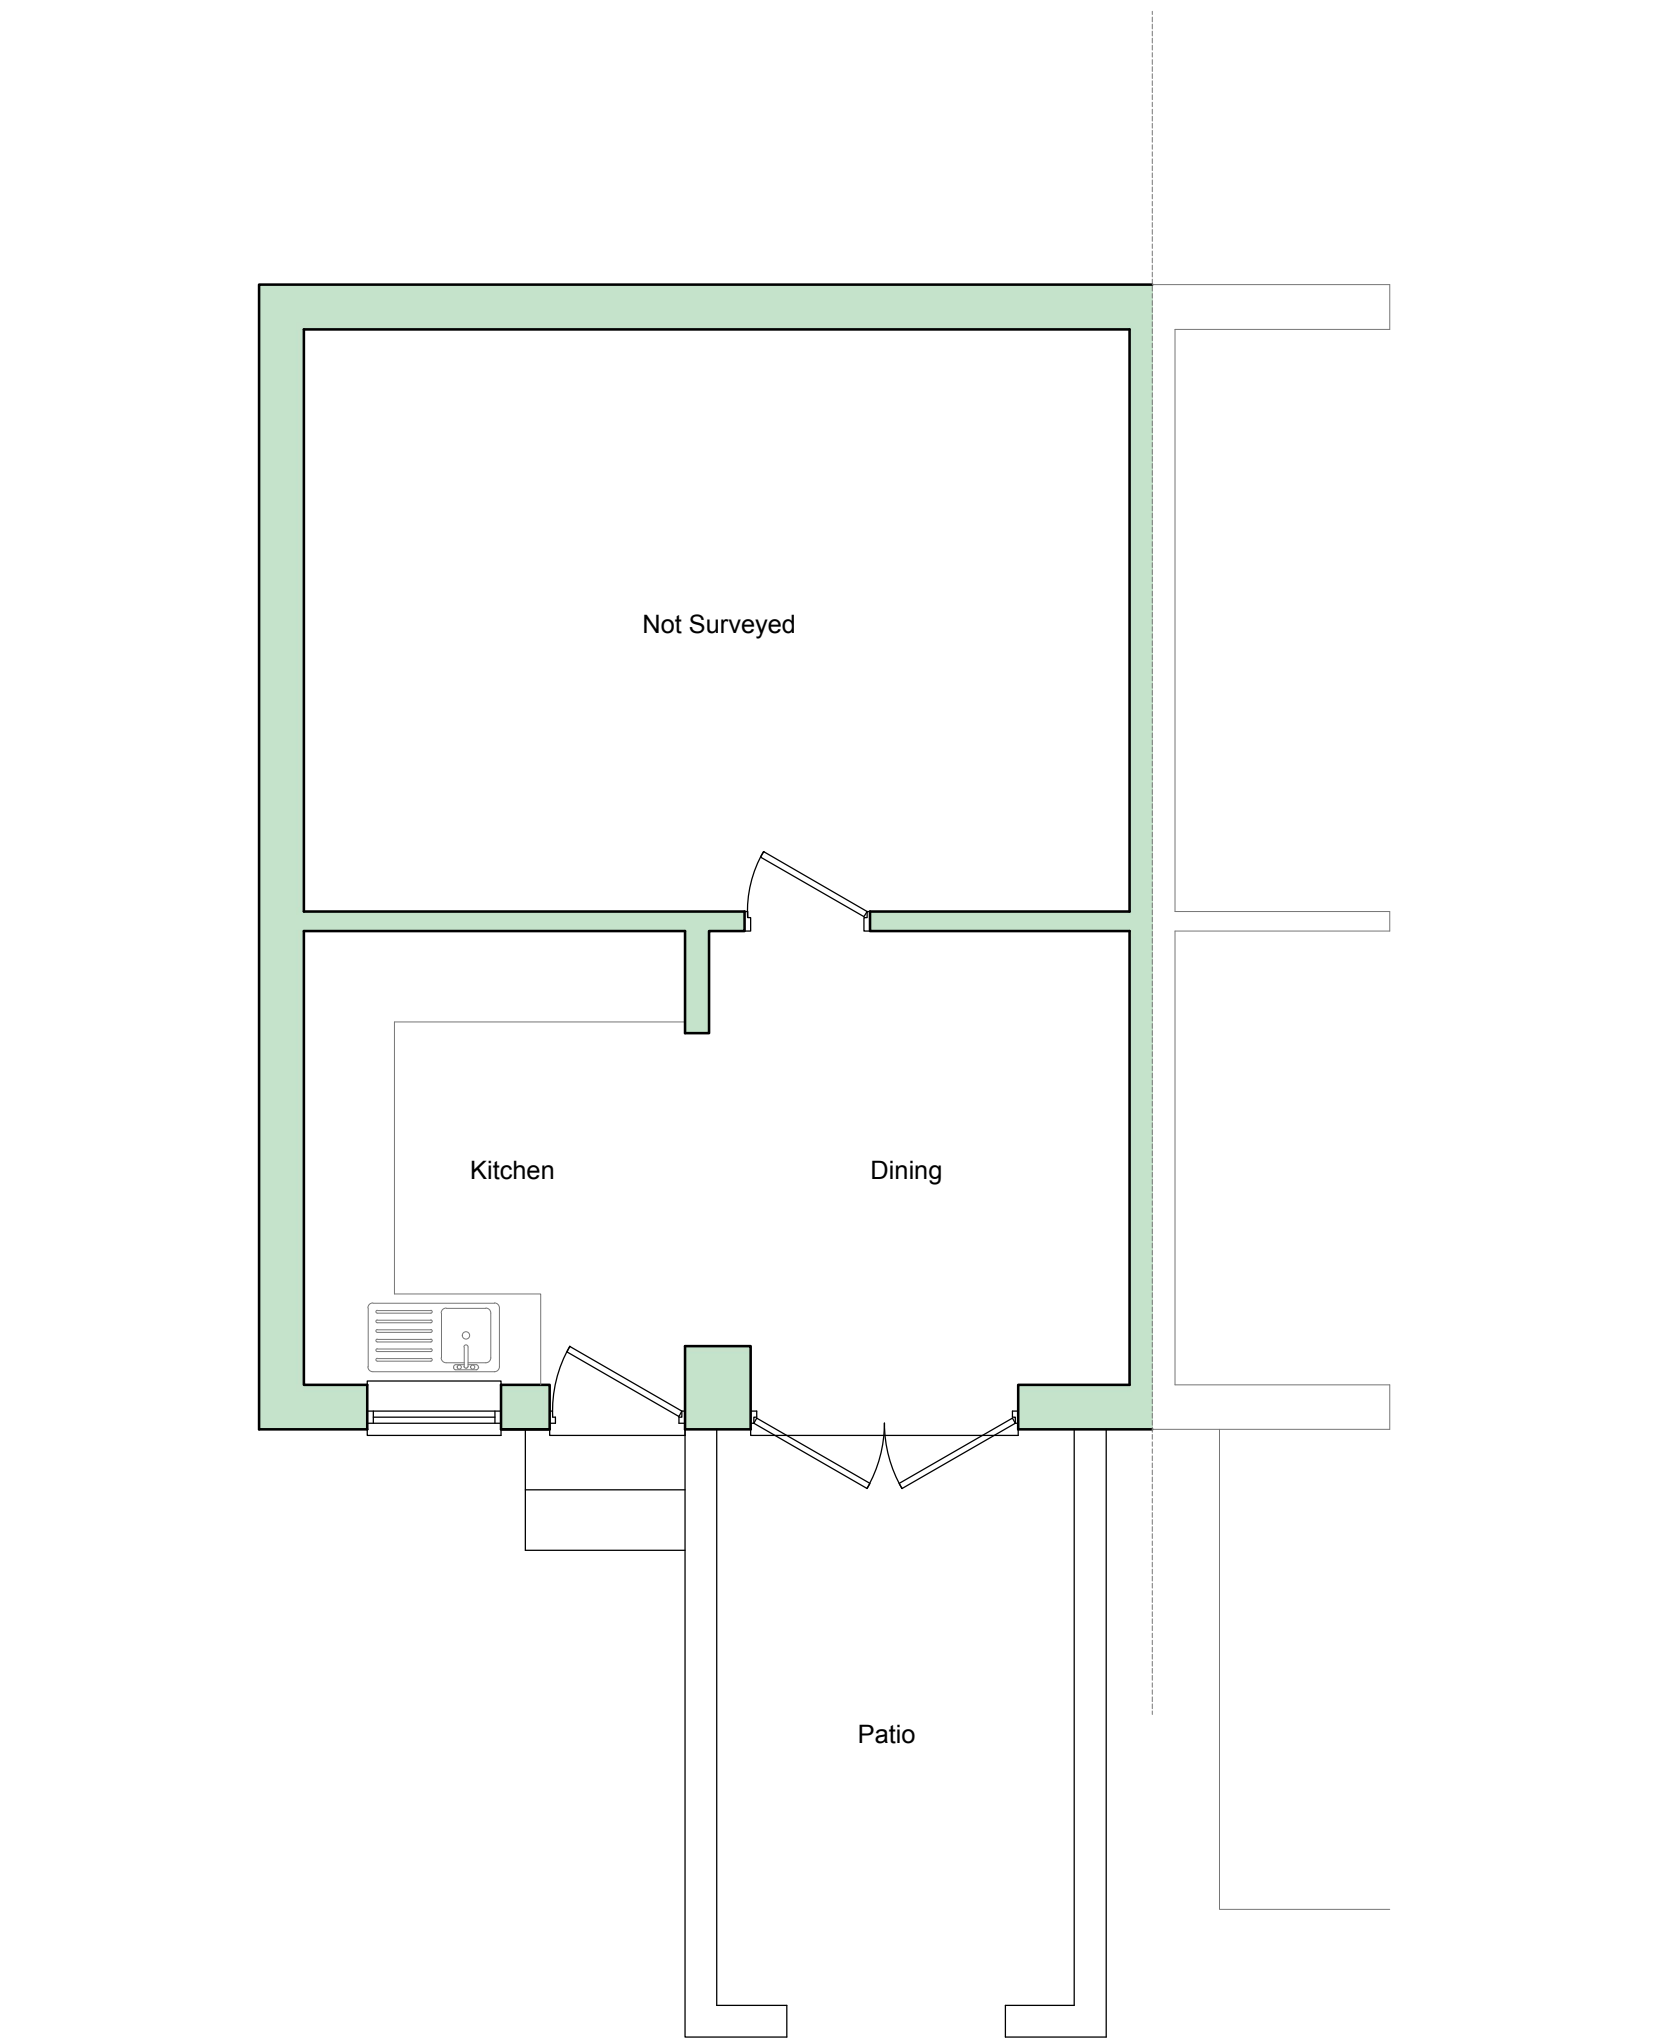


Existing Ground Floor Plan

Scale 1 : 50

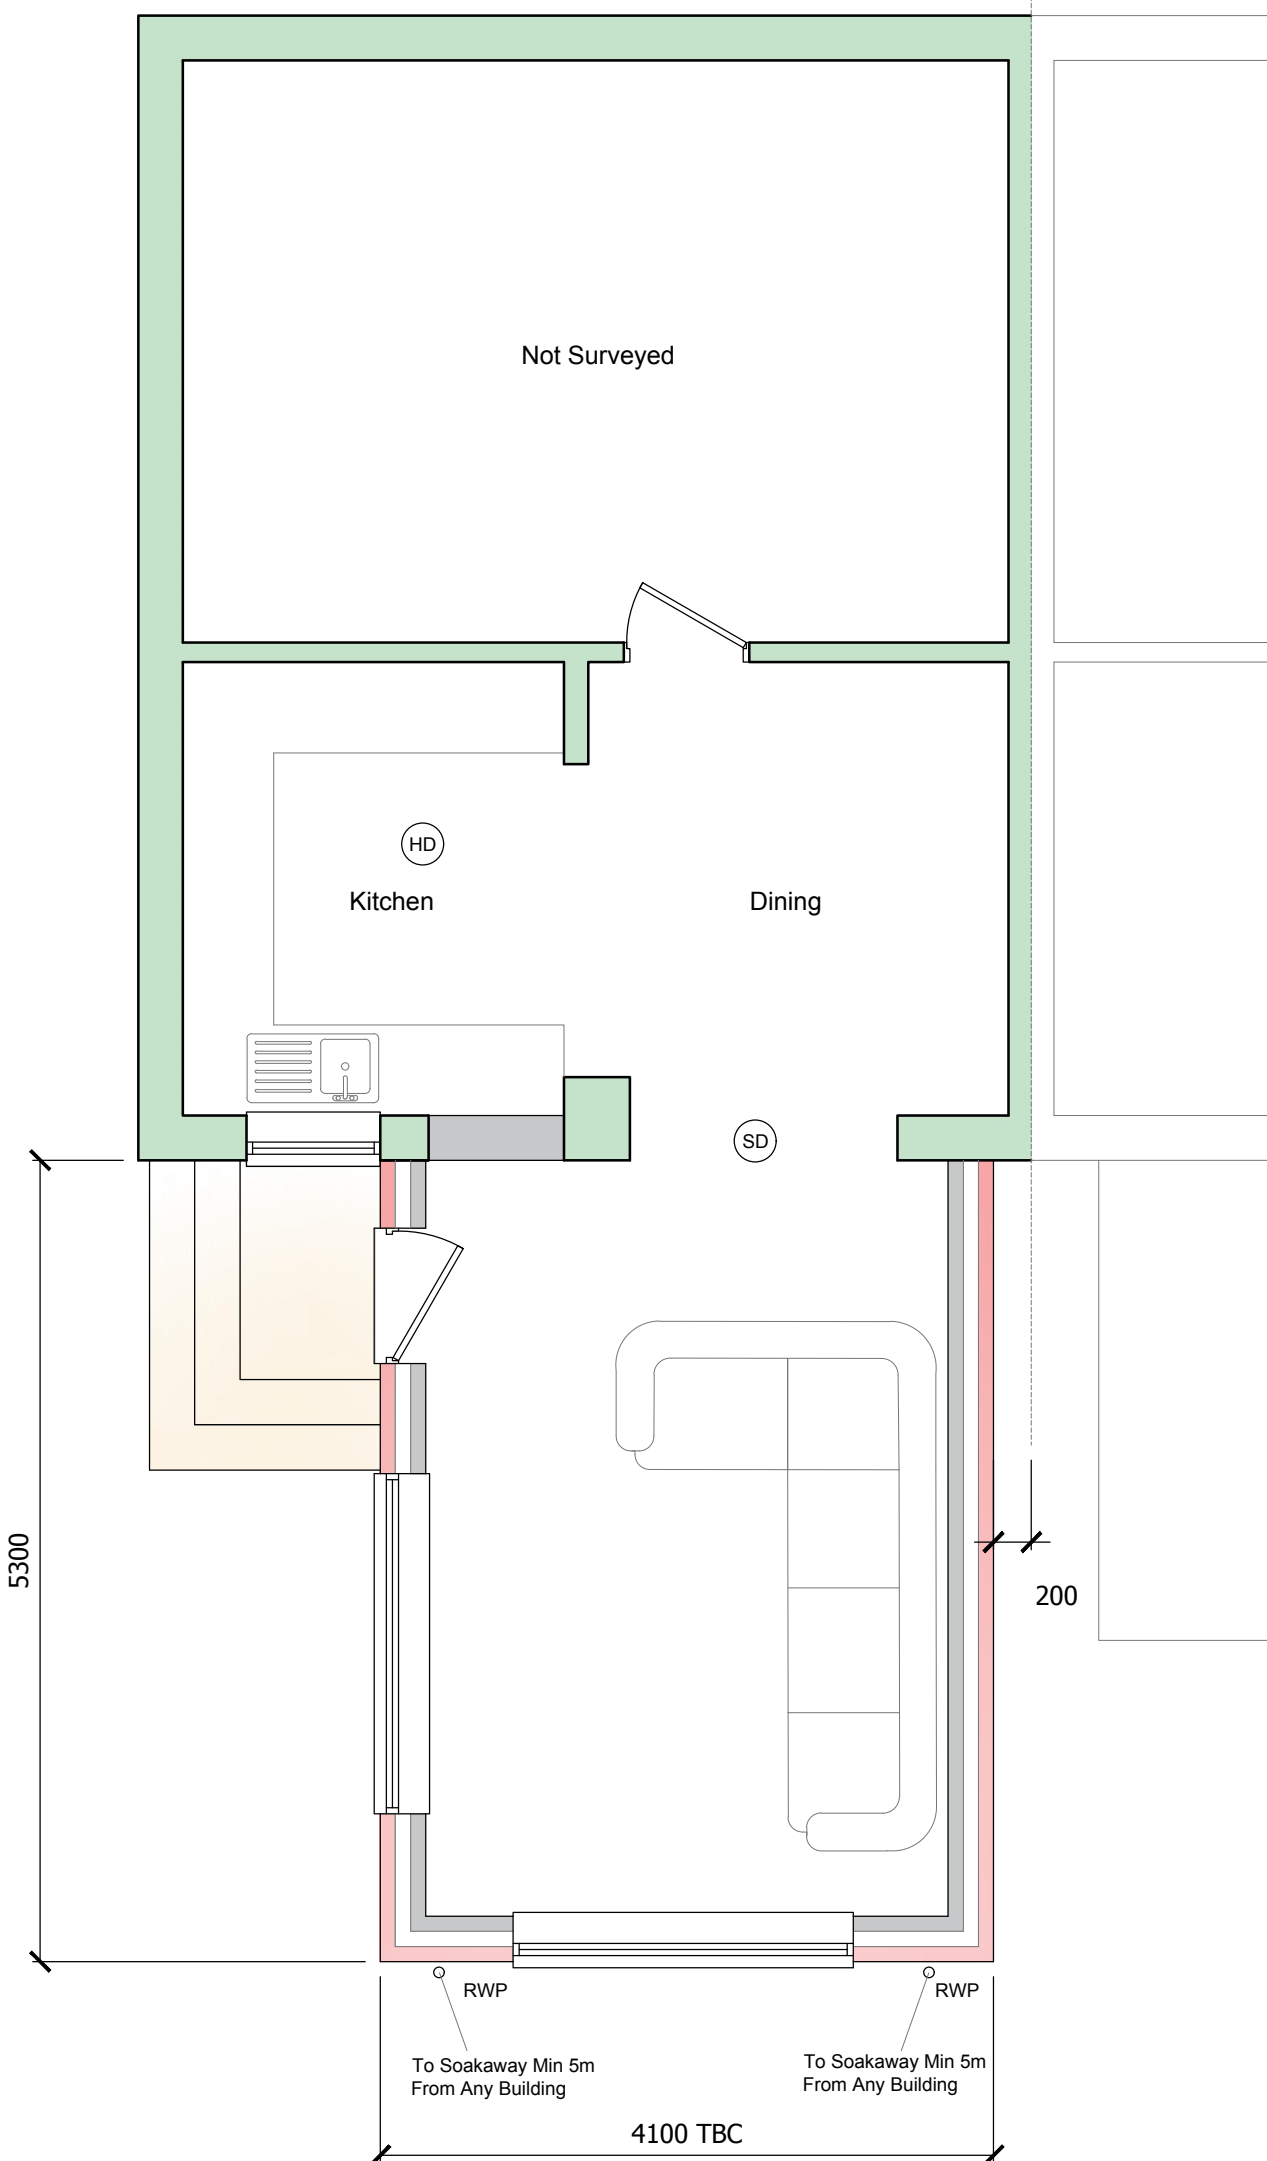


Proposed Ground Floor Plan

Scale 1 : 50

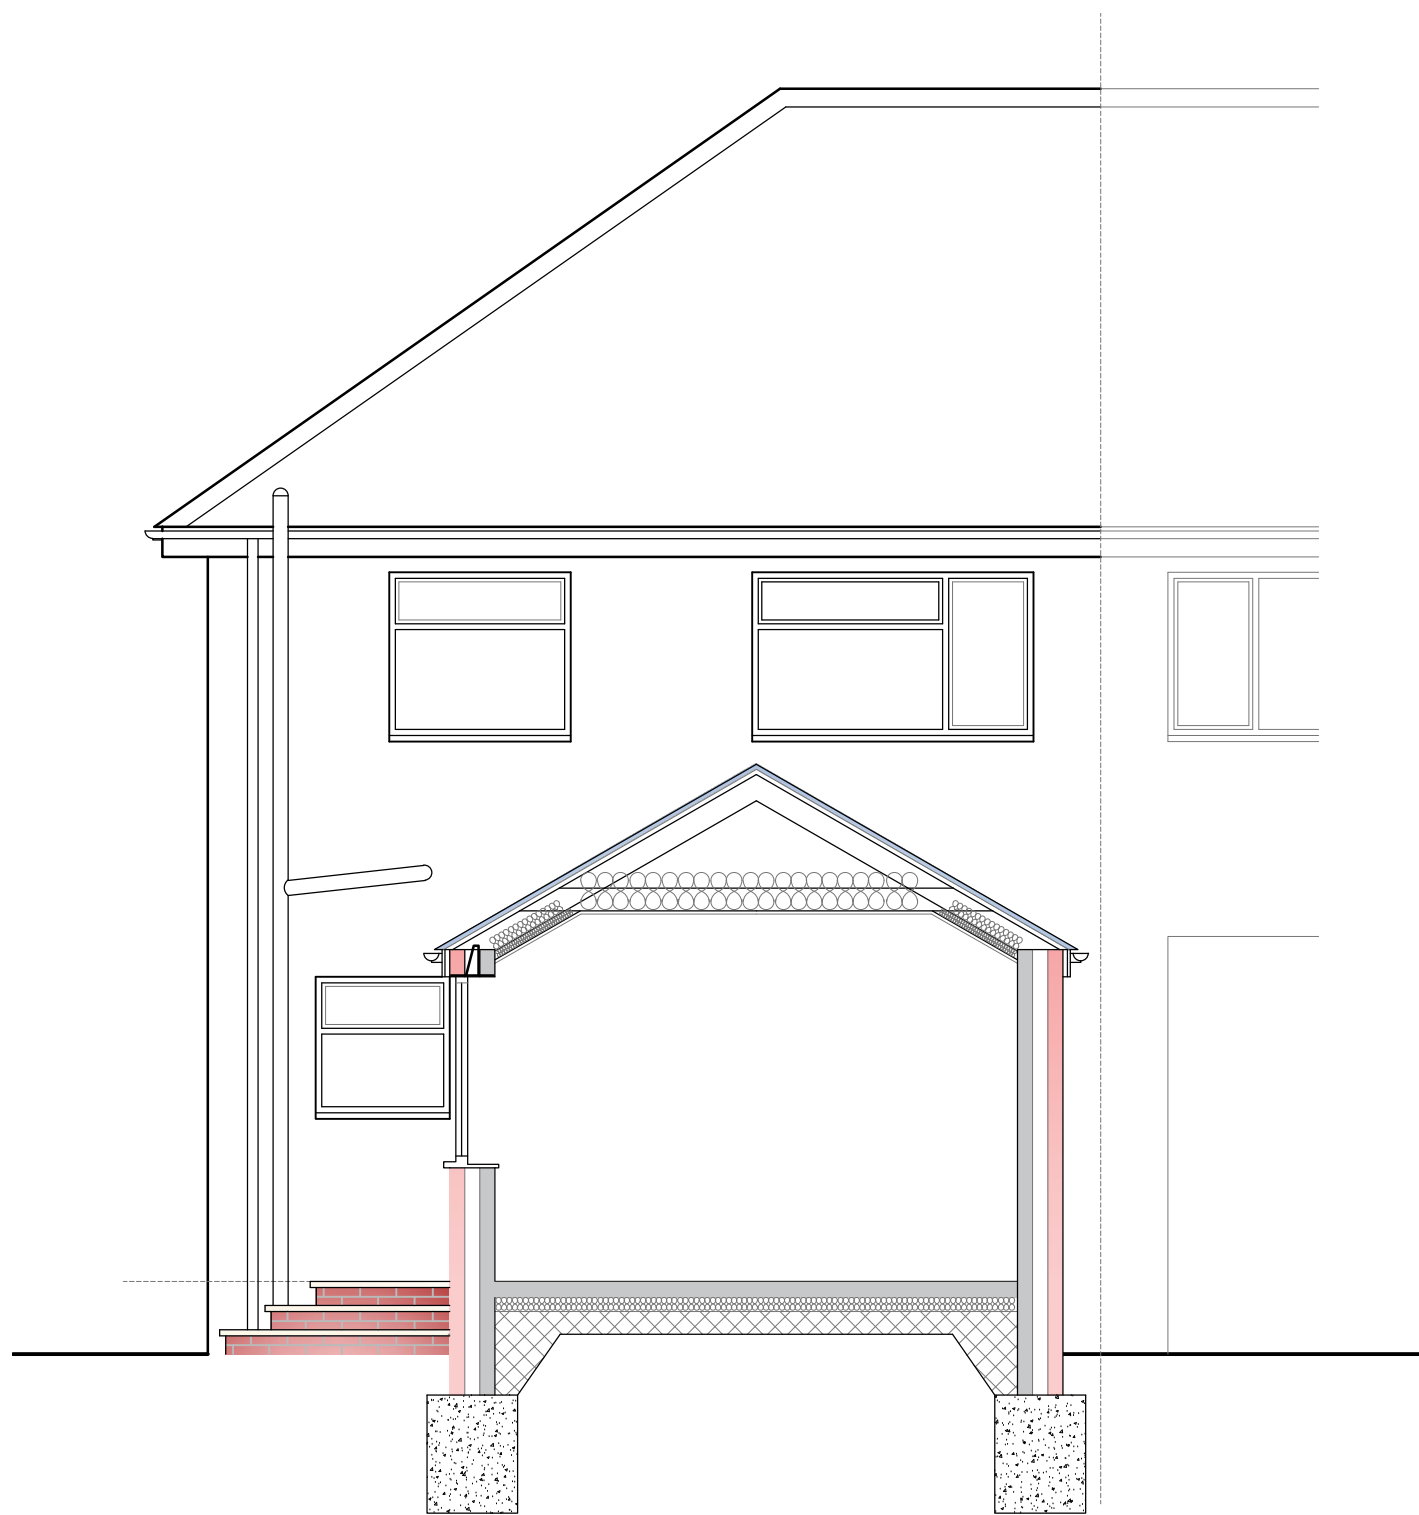


Typical Section

Scale 1 : 50

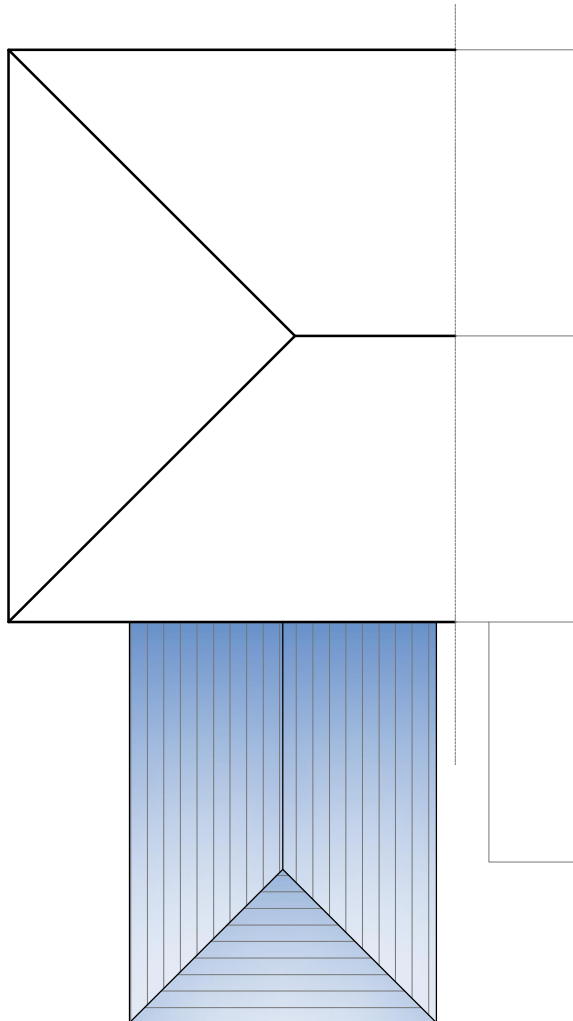

Proposed Roof Plan

Scale 1 : 100

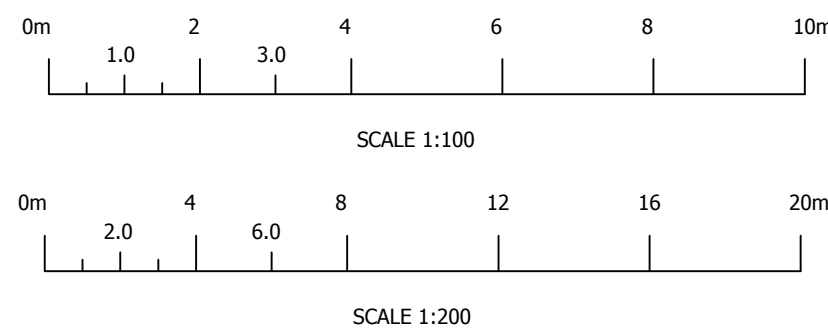

Rev.	Revision Description	Drm	Chk	Apvd	Date
 Startin & Co PROPERTY DESIGN 60 Carter Street, Uttoxeter, Staffordshire, ST14 8EU © 01889 307 434 @ info@startinco.com Client: Mr & Mrs Prince 16 Attlee Road Cheadle ST10 1LJ Title: Proposed Extensions & Alteration Existing & Proposed Layouts Drawn by: AJS Date: March 2021 Index No.: As Shown Paper Size A1 Drawing No: 2021-018-001 Revision P4					